




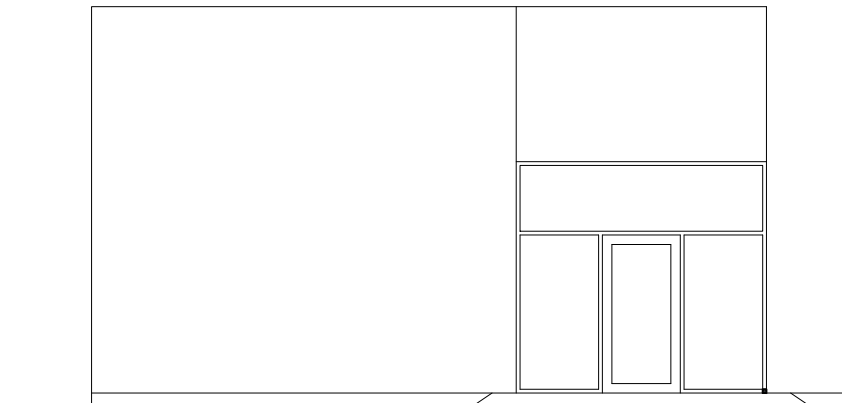

REAR ELEVATION - CUSTOMER
ENTRANCE

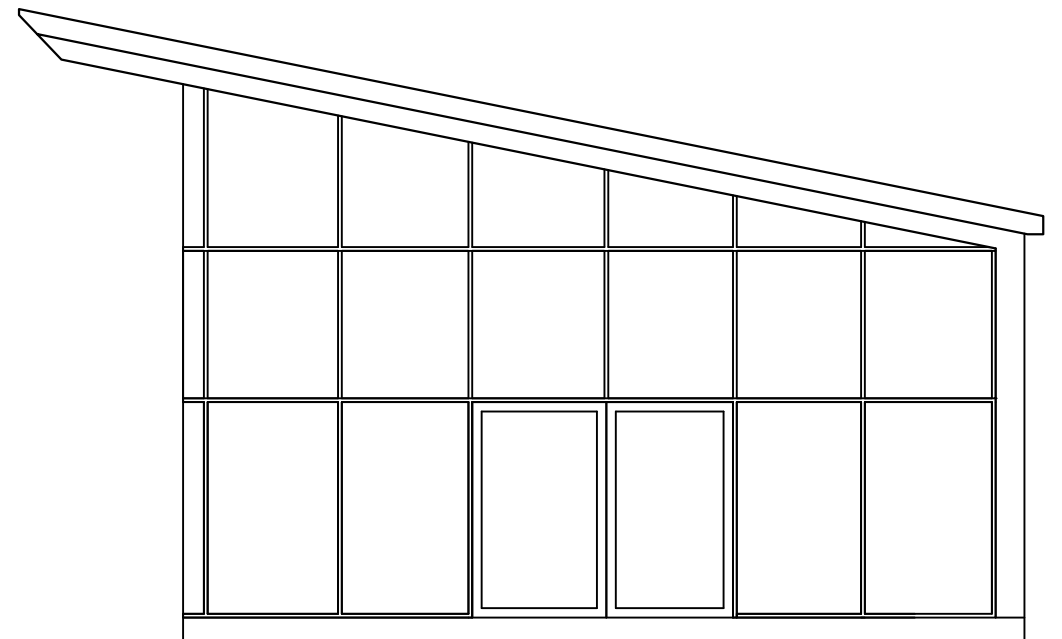

FRONT ELEVATION BATH ROAD -
VEHICLE ENTRANCE

 

QSF001 ISSUE 1



St. Peters Place, Western Road,
Lancing, Sussex, BN15 8SB
Tel : 01903 750710
Fax : 01903 754008

Copyright Tara Signs Ltd.

Scale 1:100@A3

Tolerance + -

Drg No RenPFL0926 EXISTING

Date 21/06/2019

Drawn By PDT

Checked By

Revisions Date

		DEALER
Date		
Signature		
Signed By		

Project.

MARTINS OF READING
106 BATH ROAD
READING
BERKSHIRE
RG30 2EU