



E-01

Proposed Front Elevation

1:100



E-03

Proposed Right Side Elevation


1:100



E-02

Proposed Rear Elevation

1:100

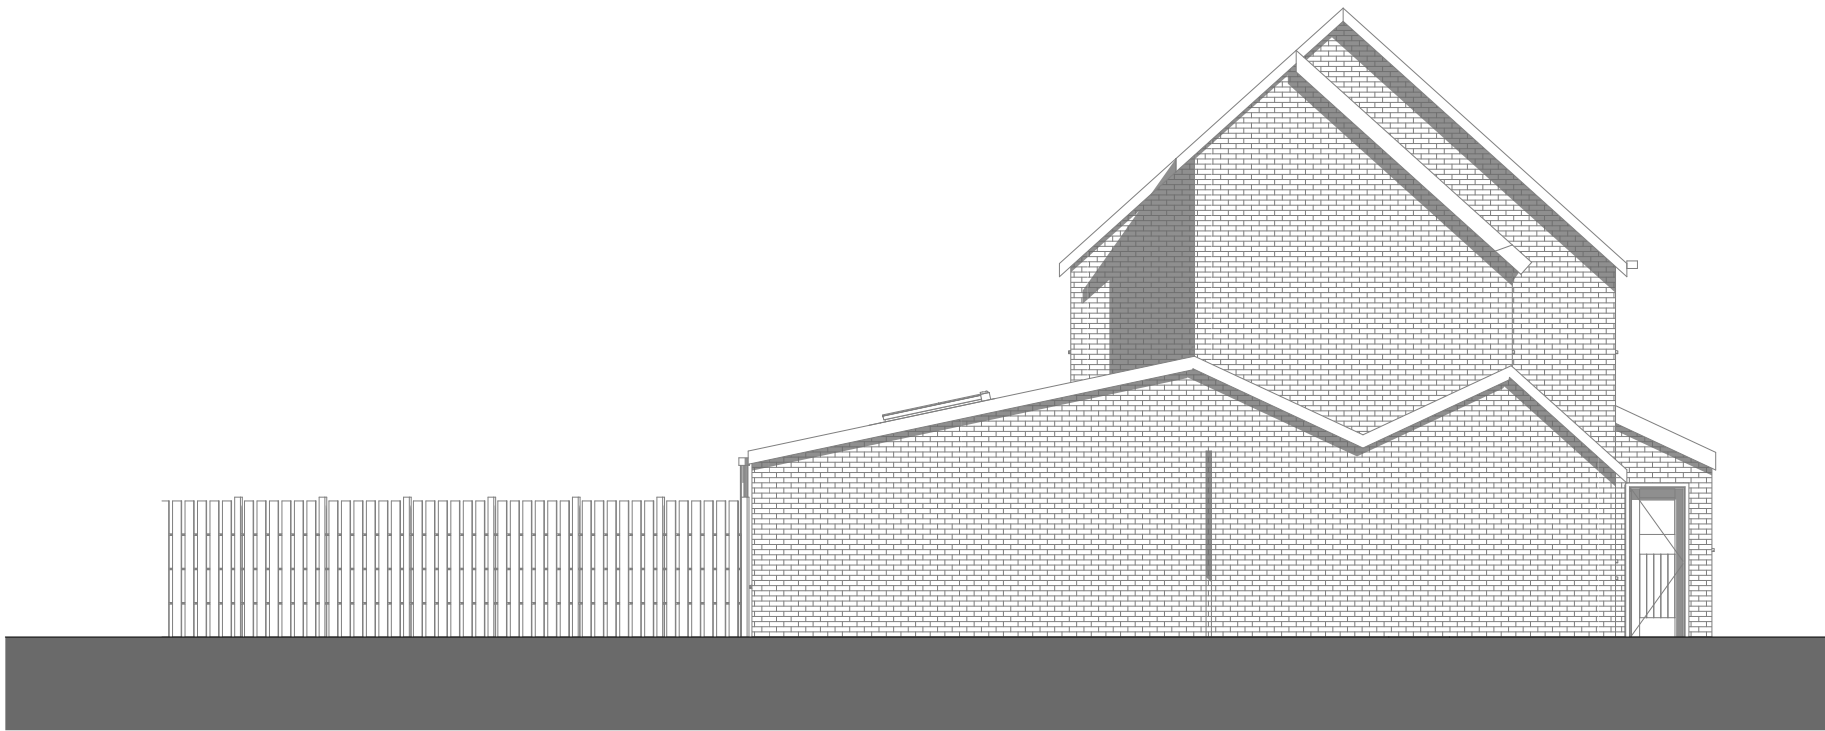

Proposed Right Side Elevation (Without Neighbouring House)

1:100

© This drawing remains the property of The Keen Partnership and shall not be copied without prior written consent.
All dimensions to be checked on site and any discrepancies to be reported before work commences.

Notes:

1:100

0 1 2 3 4 5 m

THE KEEN PARTNERSHIP
The Courtyard
Edinburgh Road
Reading RG30 2UA
Tel: 0118 9510 855
Fax: 0118 9510 866
chris@keenpartnership.co.uk
www.keenpartnership.co.uk



Client:

Mr & Mrs Fakhar Butt

Job Title:

**50 Taffway, Tilehurst, Reading,
RG30 4BA**

Drawing Title:

Proposed Elevations_Rev D

Drawing Date:

06-12-2018

Issue Date:

23/05/2019

Job No:

8840

Status:

PLANNING DRAWINGS

Drawn By:

DR

Scale:

1:100@A2

Drawing No:

PL-08

Rev:

D