



PR - FRONT ELEVATION 1:100

9 LITTLECOTE DRIVE, READING, RG1 6JD




PR - SIDE ELEVATION 1:100

9 LITTLECOTE DRIVE, READING, RG1 6JD



PR - REAR ELEVATION 1:100

9 LITTLECOTE DRIVE, READING, RG1 6JD

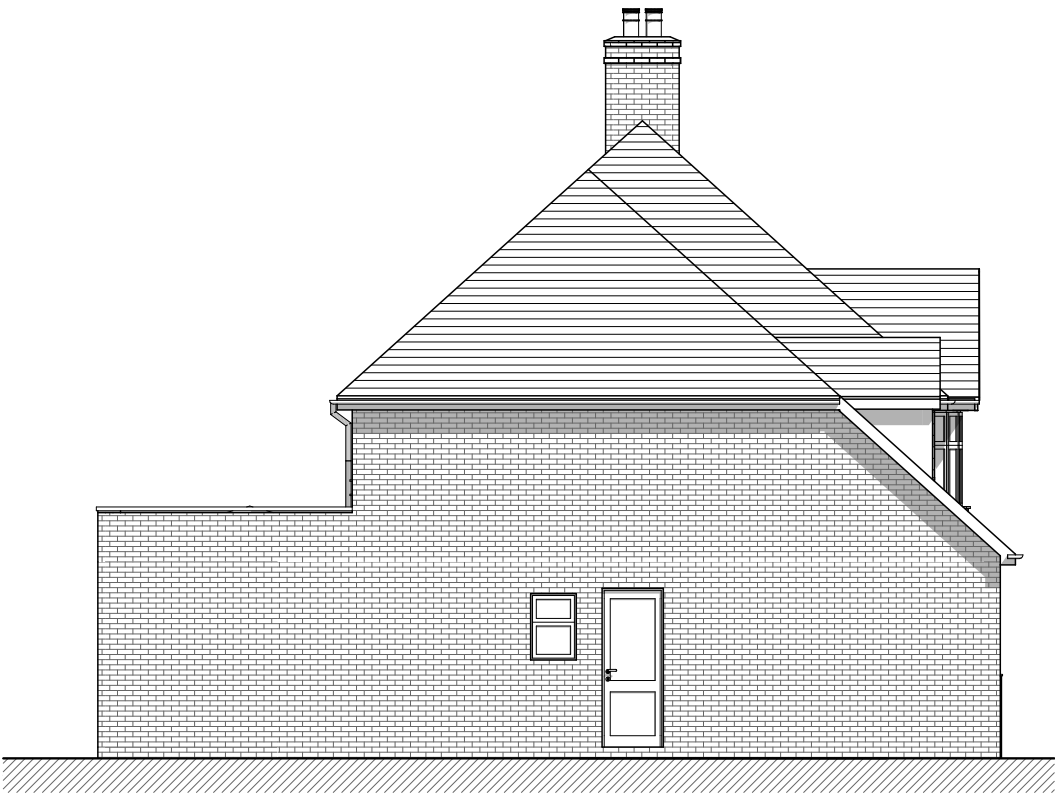

PR - SIDE ELEVATION 1:100

9 LITTLECOTE DRIVE, READING, RG1 6JD

Scale 1:100



© This drawing remains the property of MGI Architecture Ltd. and shall not be copied without prior written consent.

All dimensions to be checked on site and any discrepancies to be reported before work commences.

Scales @ A3

1:100

Project

9 LITTLECOTE DRIVE,
READING, RG1 6JD



Client

MR. & MRS. HUSH

Layout Title

PROPOSED ELEVATION

A		Materials amended	31/08/18
RevID		Comment	Issue Date
Drawing Number			
project	number		rev
1209	PL-06		A