



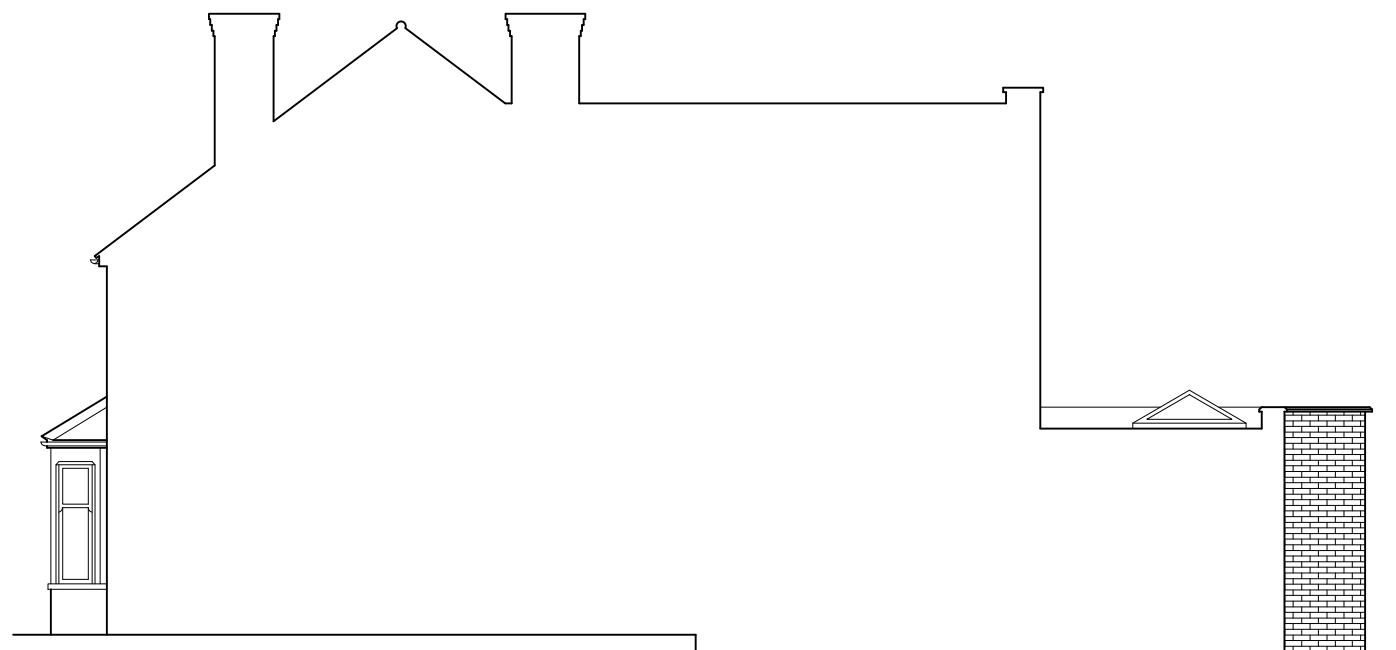

PROPOSED SIDE ELEVATION



PROPOSED REAR ELEVATION

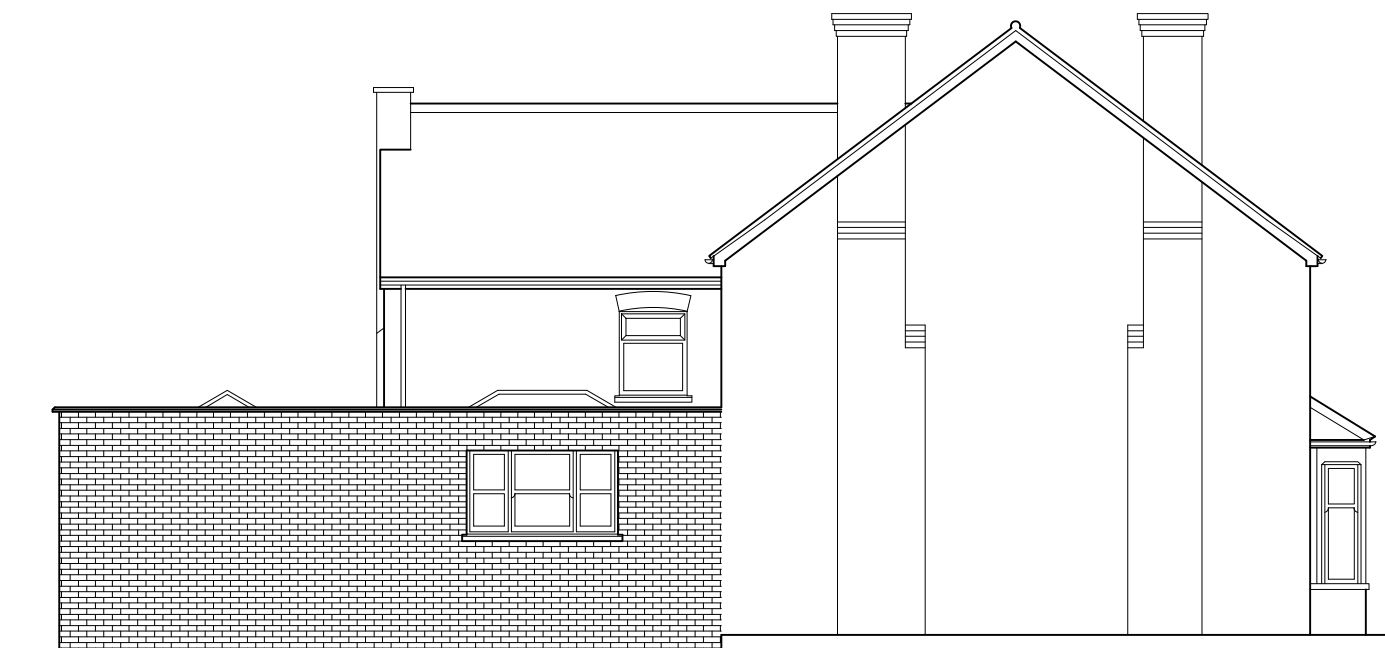

PROPOSED SIDE ELEVATION

0 1 2 3 4 5  
SCALE 1:100



**HAC**  
DESIGNS

56 SHEPHERDS LANE  
READING  
info@hac-designs.co.uk

CAVERSHAM  
RG9 7JL  
Mob: 077985296627

PROJECT:  
PROPOSED DEVELOPMENT AT;  
139 WANTAGE ROAD  
READING  
RG30 2SL

CLIENTS NAME:  
MRS TAMSIN MATHEWS

TITLE:  
PROPOSED ELEVATIONS

| REVISION: |  |
|-----------|--|
|           |  |
|           |  |
|                            |                 |
|----------------------------|-----------------|
| DRAWN BY:<br>HAYDEN COOPER | SCALE:<br>1:100 |
| DATE:<br>JANUARY 2019      | A3              |

DRAWING NUMBER:  
19001PP-04