




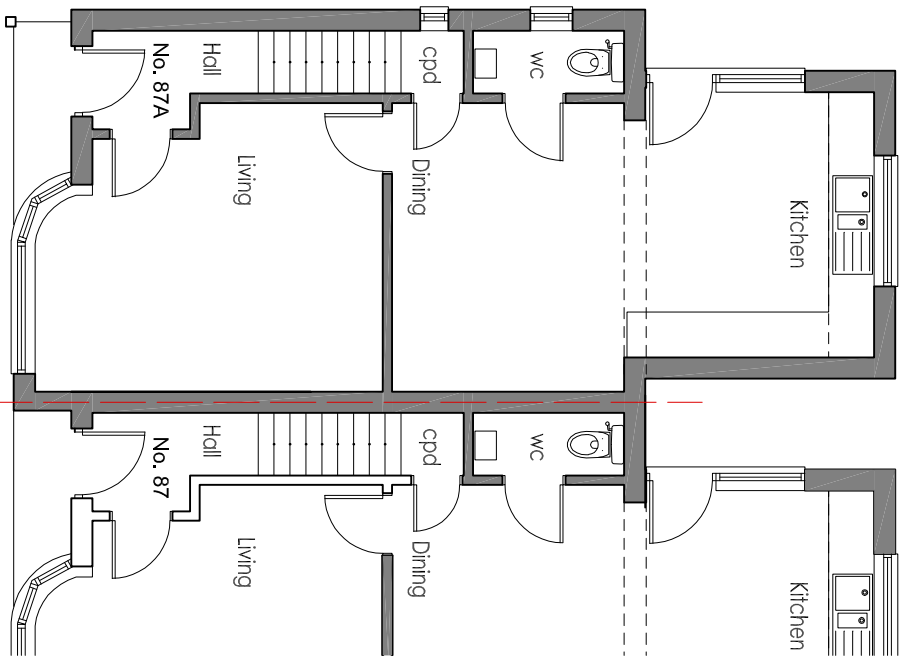


Existing (Approved) Ground Floor Plan
Scale 1:100

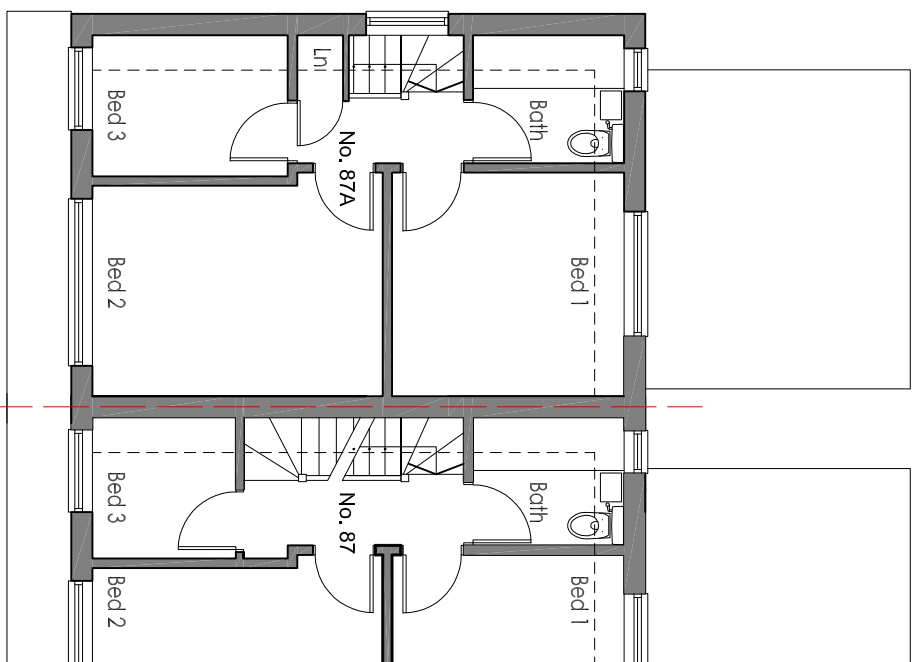


Existing (Approved) First Floor Plan
Scale 1:100

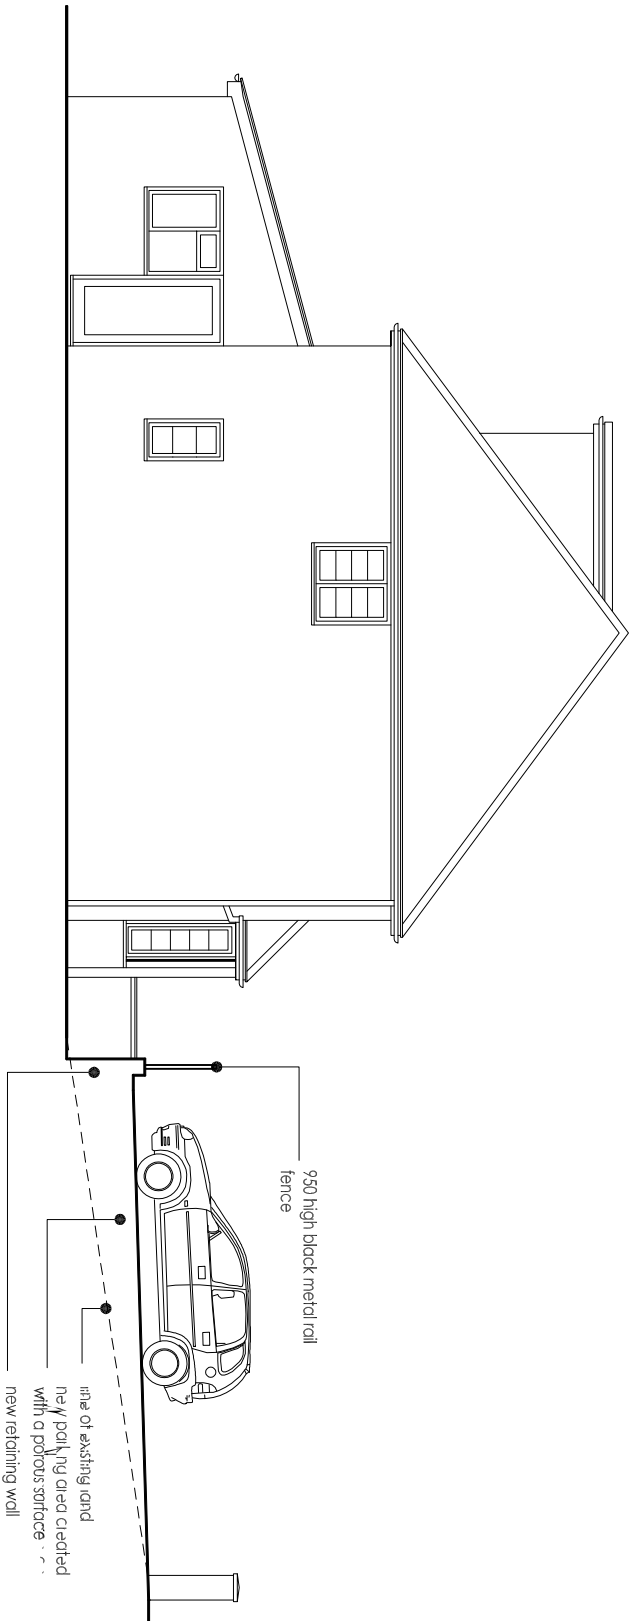


Existing (Approved) Side Elevation
Scale 1:100

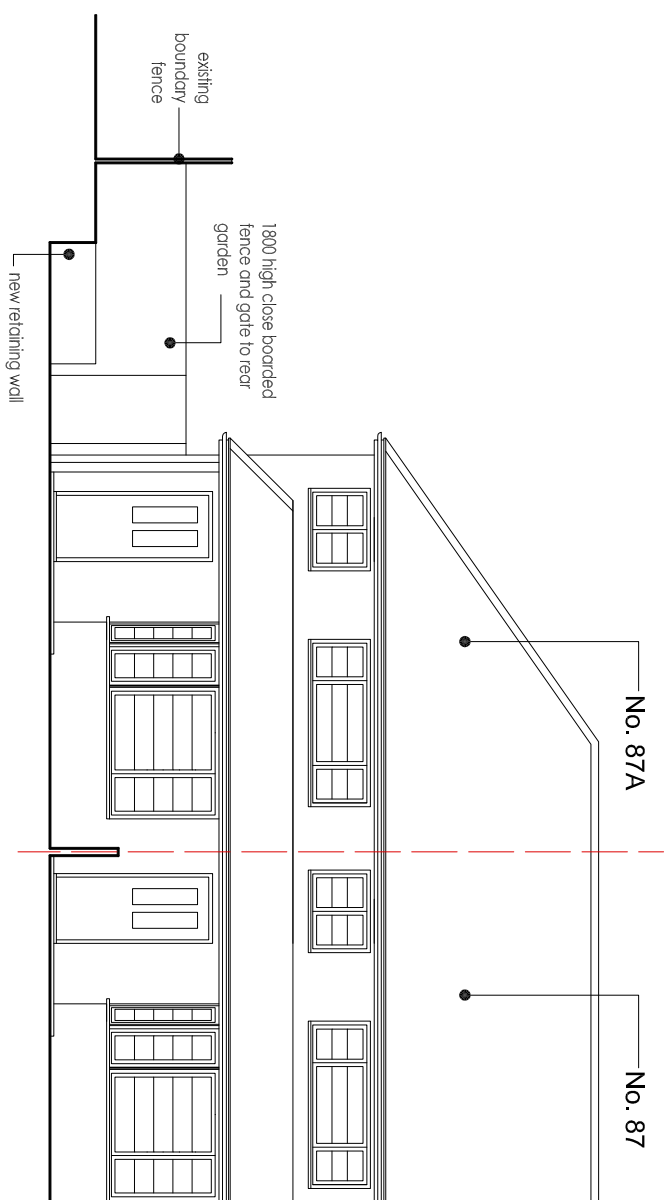

Existing (Approved) Front Elevation
Scale 1:100

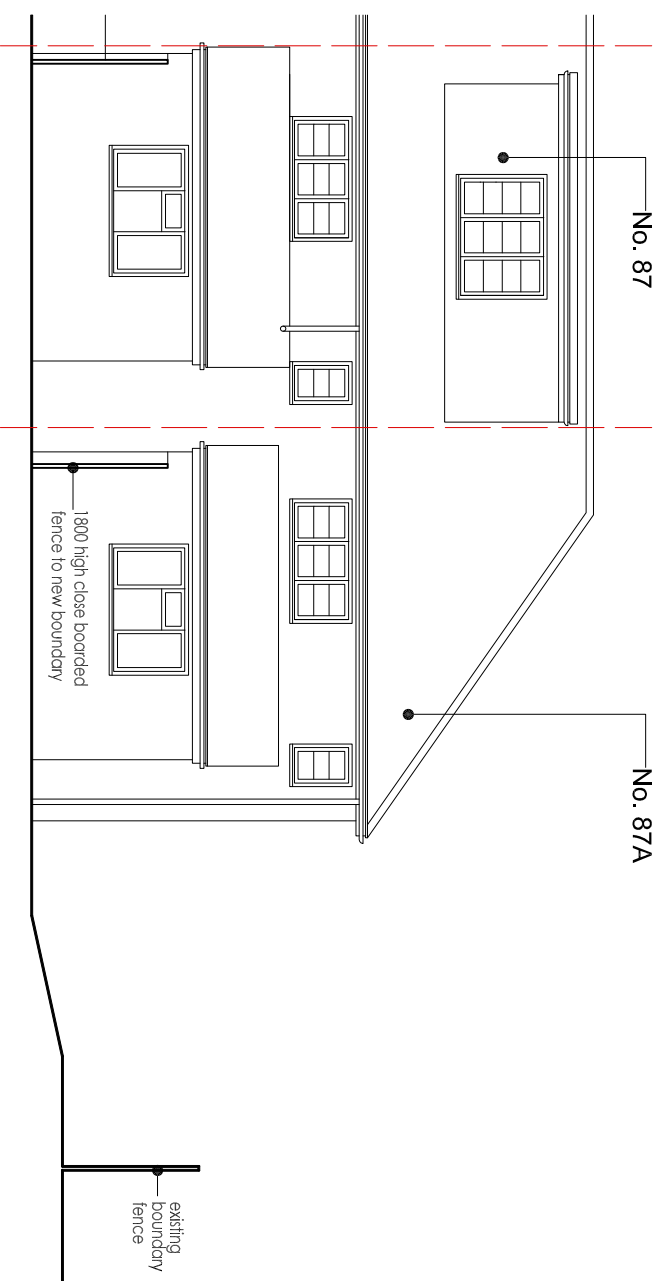

Existing (Approved) Rear Elevation
Scale 1:100

 

- **Project:** Loft conversion to new 3-bedroom semi-detached dwelling on the side garden of No. 87 Thrimere Avenue, Tilehurst, RG30 6XH
- **Client:** Mr. Nachhattar Singh
- **Title:** Existing Plans and Elevations (as approved ref: 160456)
- **Ref:** 18P0511-023
- **Rev:** -
- **Scale:** 1:100@A3
- **Dwg No:** A-101
- **Date:** 12/2018