



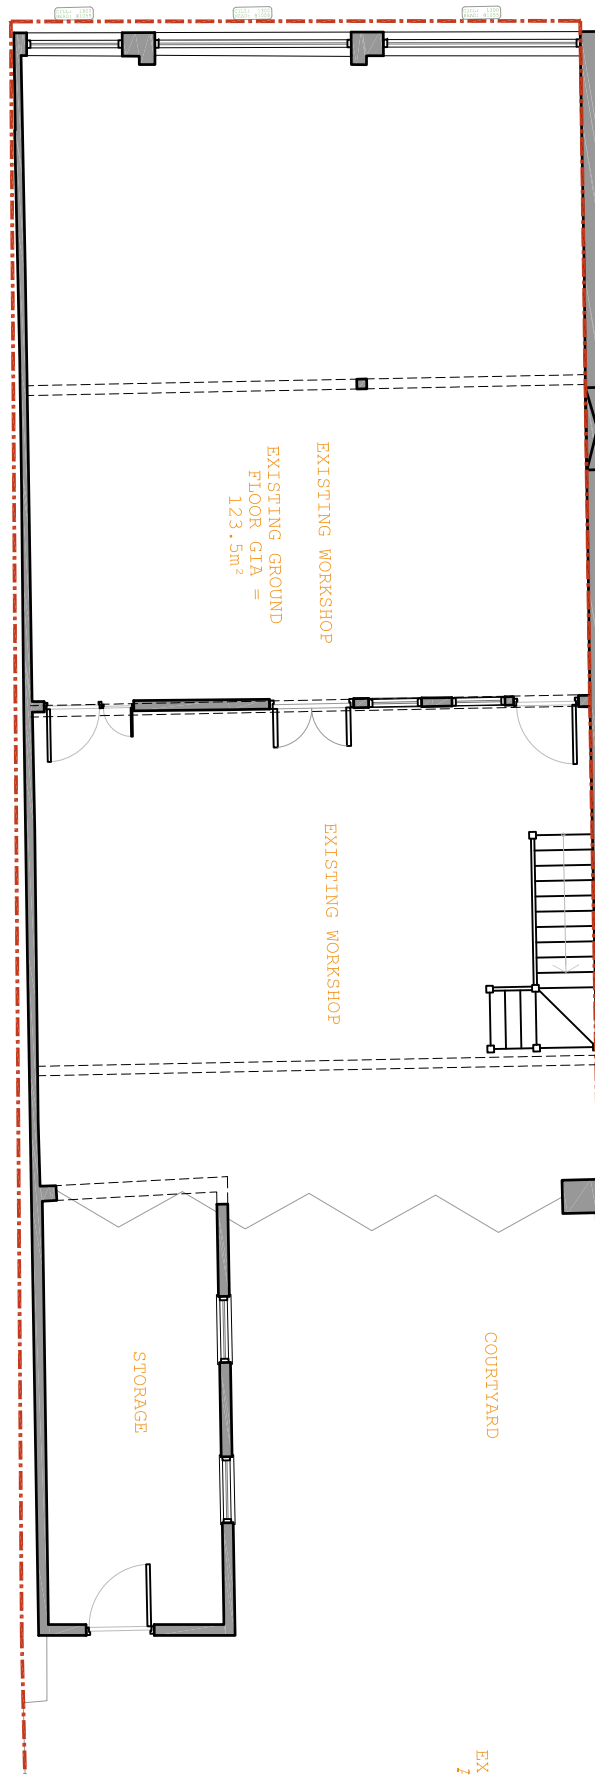

project	drawing number	revision
400-	03-00	-
date	status	
June 2019	planning	
scale	size	author
1:100	A3	SH
checked	EGM	

project	LRO 8 Prospect Street
client	Colony Seamless
drawing title	Existing Ground Floor Plan

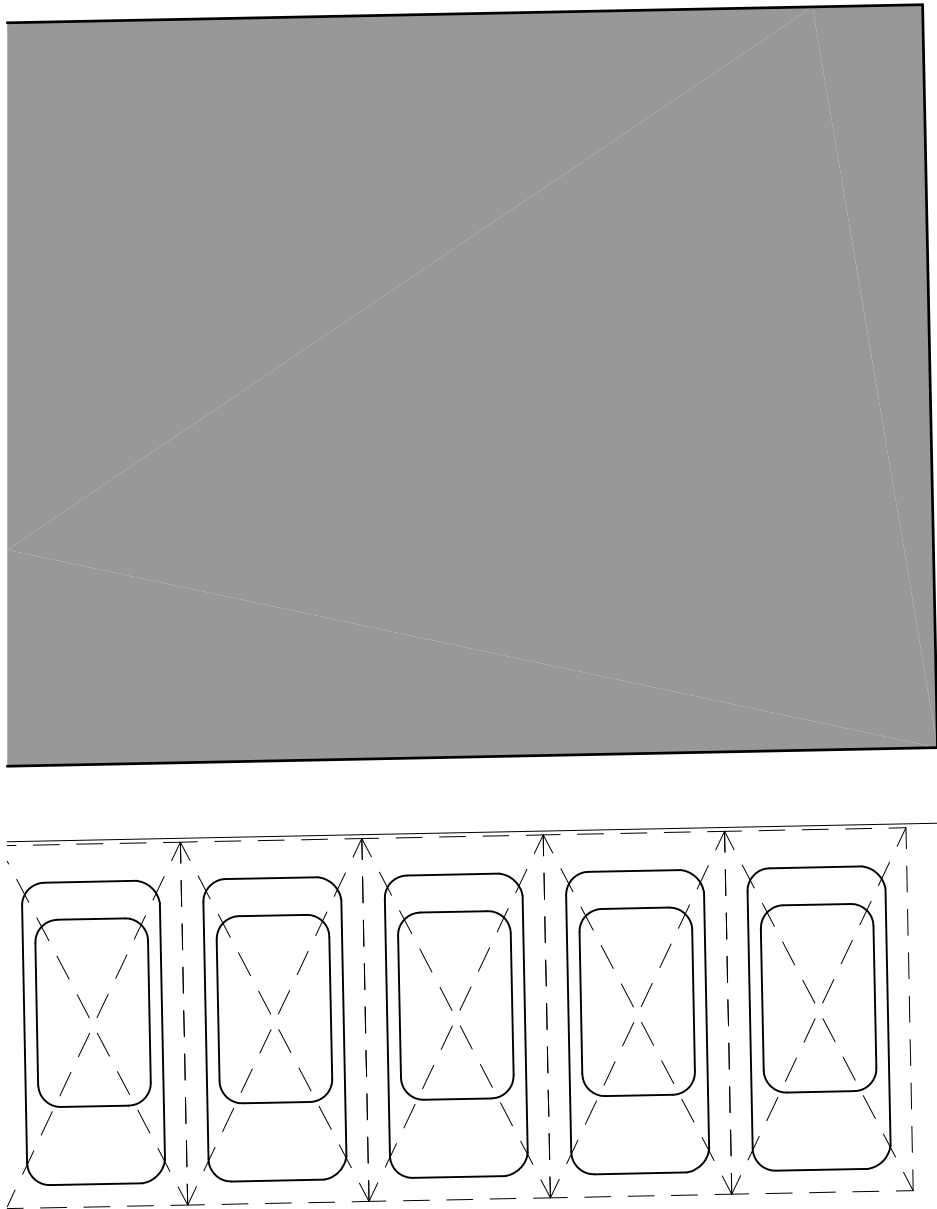

www.colonyarchitects.com

colony architects ltd is a collaborative of architects and designers with an agenda to find out more visit our beautiful website

contact: design@colonyarchitects.com

tel: 07990 515372
ed: 07719 255328
HQ: 0118 3800328

250 South Oak Way
Green Park, Reading
RG2 6UD