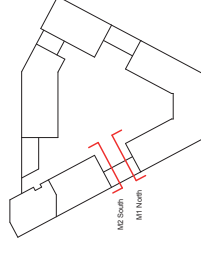
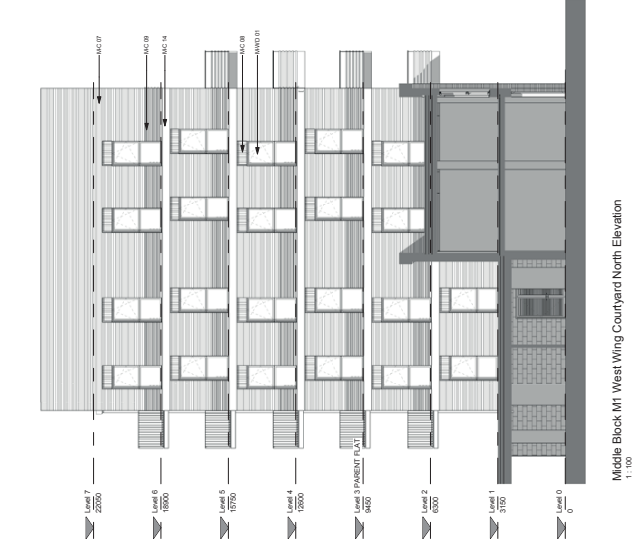


8.11 Consented and Proposed Comparison Elevations


Middle Block

Consented

Amended area as result of internal layout changes

[illegible]


Middle Block M1 West Wing Courtyard North Elevation

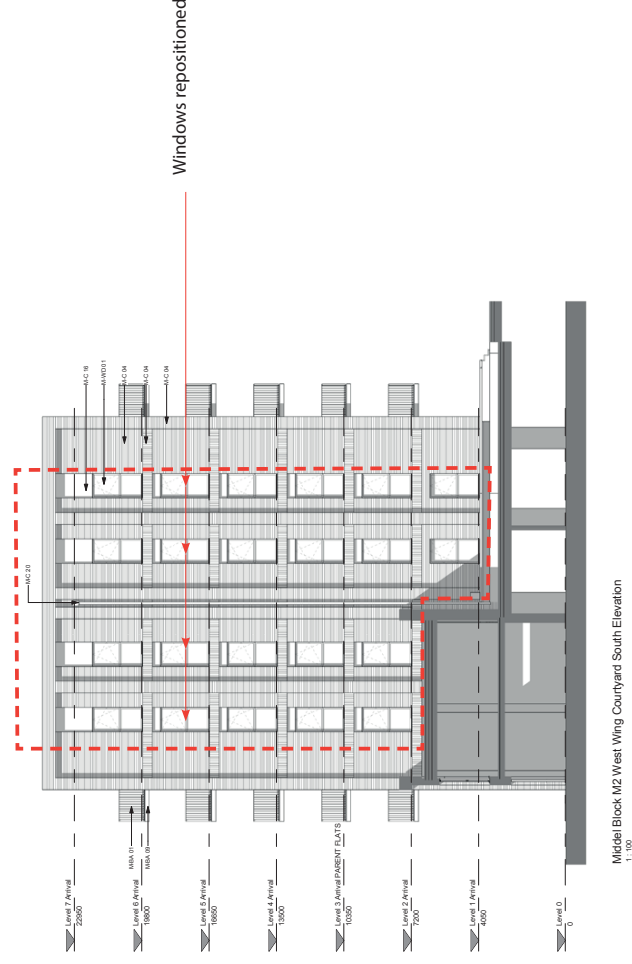

Middel Block M2 West Wing Courtyard South Elevation


CDM REGULATIONS 2015. All current drawings and specifications for the project must be read in conjunction with the Designer's Hazard and Environment Assessment Report. A full actual property title is reserved.

Proposed

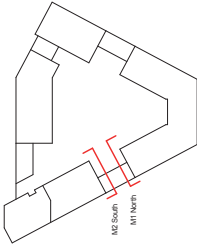


Materials Legend

- M2-01: Brick (Consented)
- M2-02: Brick (Proposed)
- M2-03: Brick (Consented)
- M2-04: Brick (Proposed)
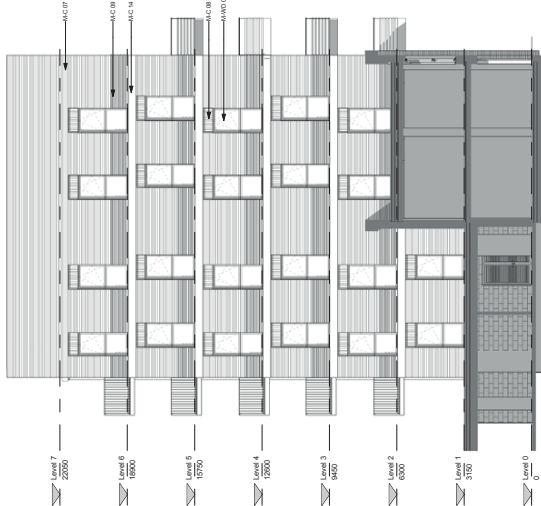

Middle Block M1 West Wing Courtyard North Elevation
1:100

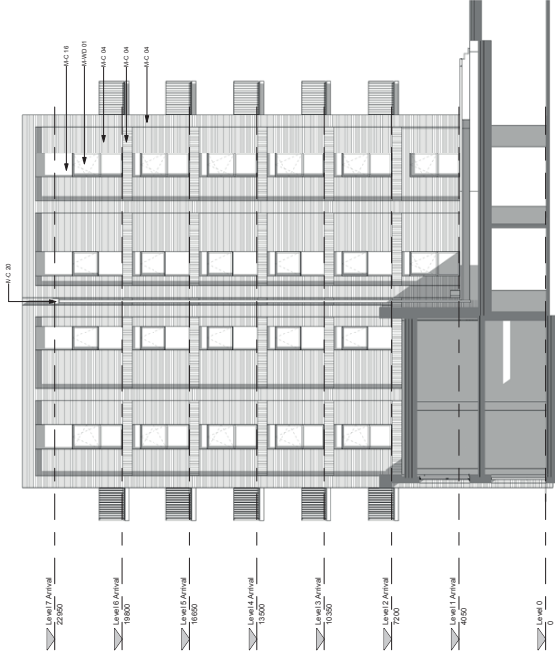

Middle Block M2 West Wing Courtyard South Elevation
1:100

Consented and Proposed Comparison Elevations
This document is a comparison of the Consented and Proposed Elevations for the Middle Block. It is intended to provide a visual comparison of the two designs. The Consented Elevations are shown in black and the Proposed Elevations are shown in red. The drawings are not to scale and are for informational purposes only.

Rev	Date	Description
A	10/01/2017	Initial Design
B	10/01/2017	Revised Design
C	10/01/2017	Final Design


Drawn	Checked	Date
CS	CS	10/01/2017

Kenavon Drive Middle Block West Wing Ends FOR PLANNING	AA5990-226 REV C
--	---------------------

PRP

Consented


 Amended area as result of internal layout changes

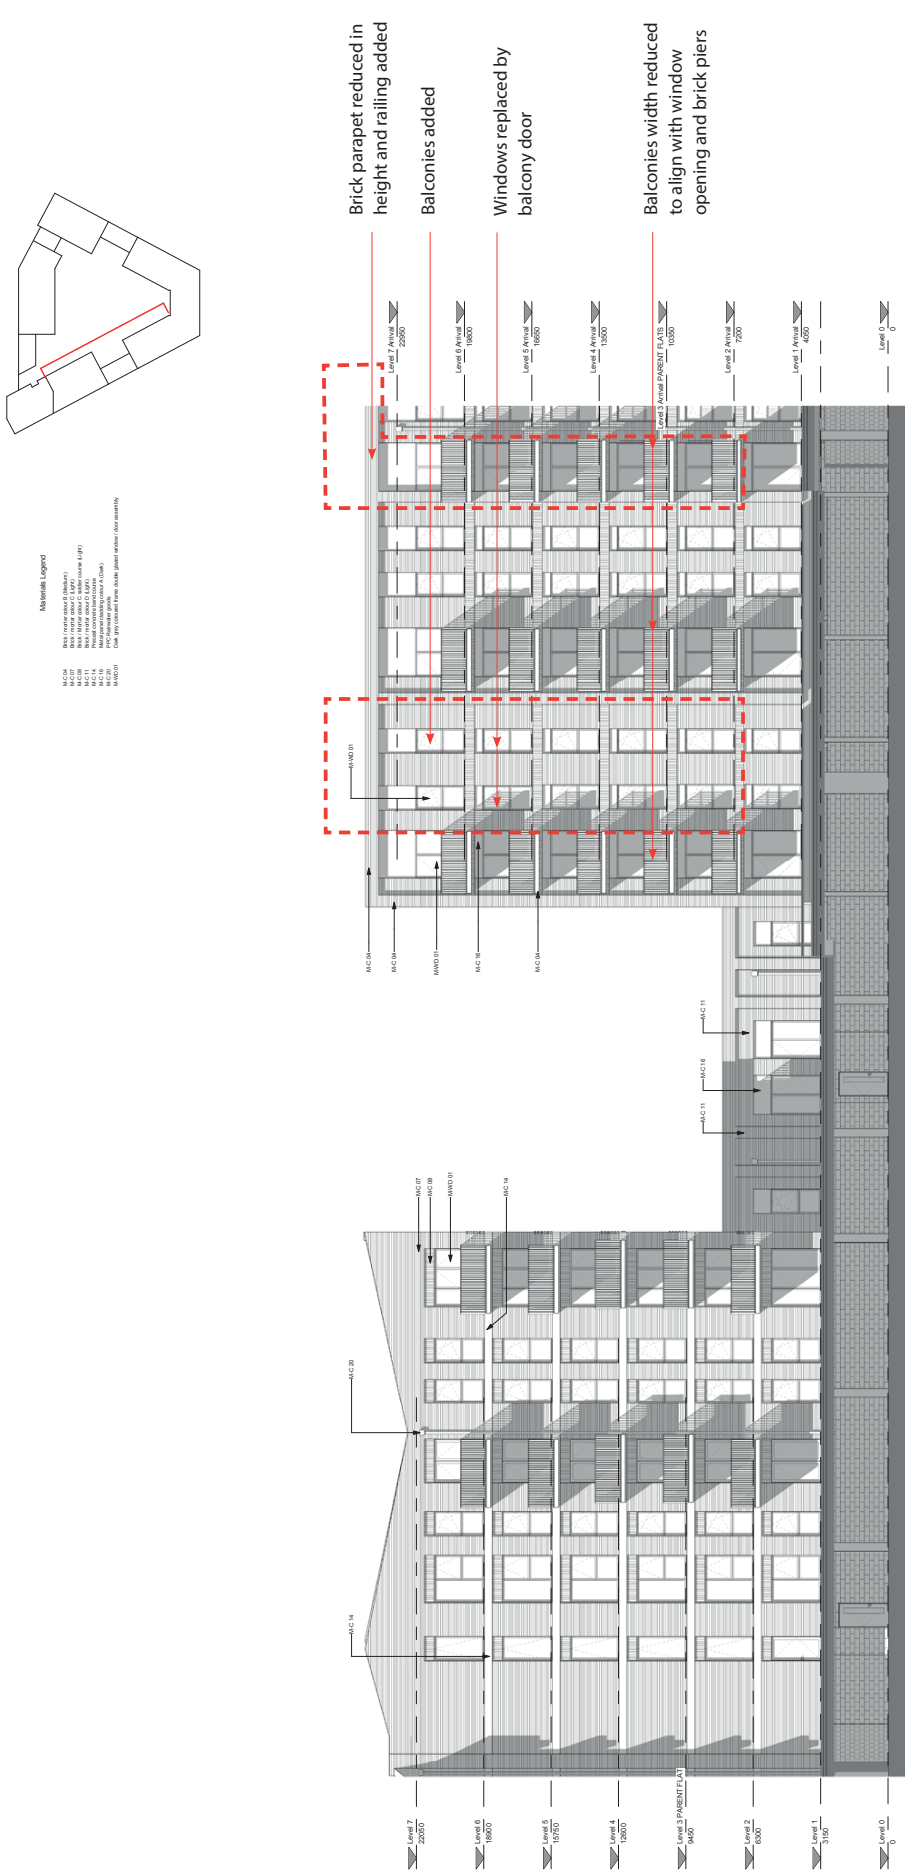

8.11 Consented and Proposed Comparison Elevations


Middle Block

Proposed

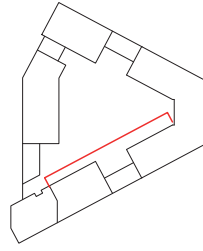

Materials Legend

- | | |
|----------|---|
| M-C 08 | Brick (mortar colour B (Medium)) |
| M-C 07 | Brick (mortar colour C (Light)) |
| M-C 06 | Brick (mortar colour C (solid course (Light)) |
| M-C 11 | Brick (mortar colour D (Light)) |
| M-C 14 | Precast concrete band course |
| M-C 16 | Metal panel cladding colour A (Dark) |
| M-C 20 | PC-Rainwater goods |
| M-V01 01 | Dark grey coloured frame double glazed window / door assembly |

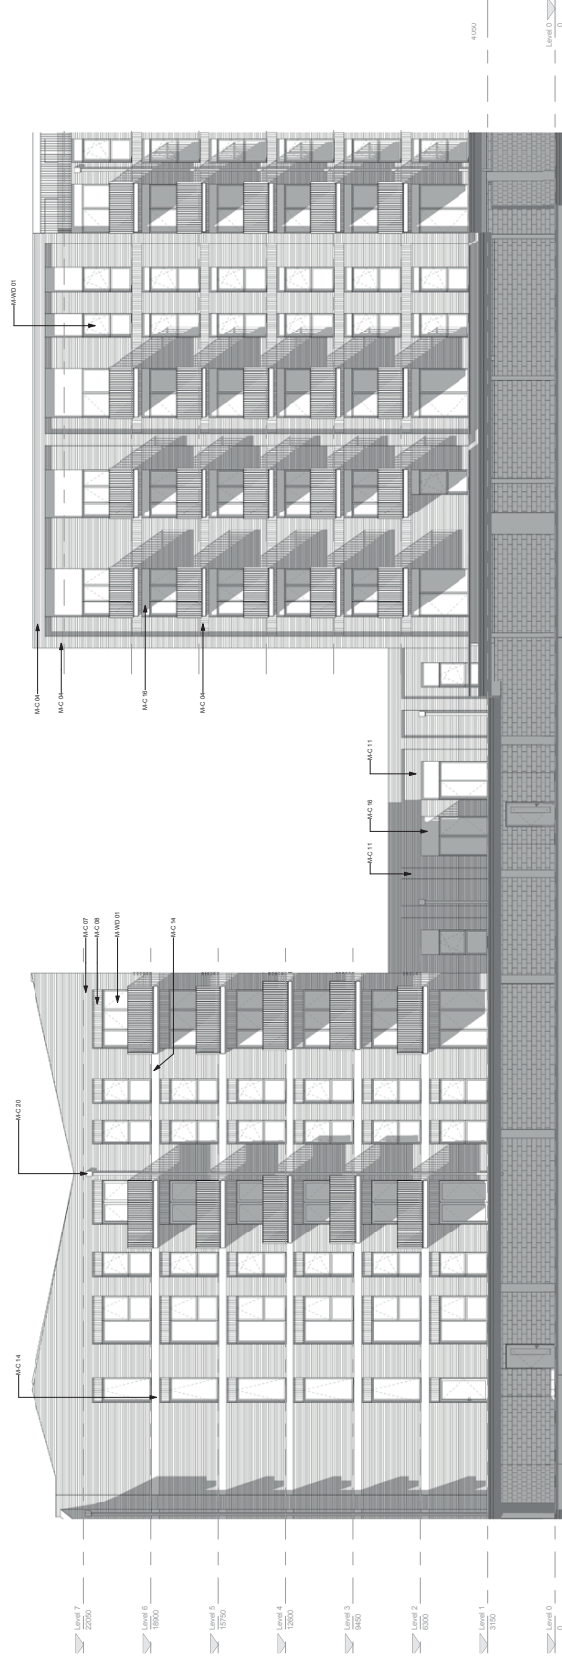

Rev	Date	Description
A	22/03/17	For submission
B	11/03/19	Issued for 373 Coordination
C	29/03/19	Issued for 373 application
D	03/03/19	Letter issued Re issued for 373
E	19/03/19	Re issued for 373 application

Date	Ord		Drawn	OS
Fri	OS			OS
Sat	RS		Cheeked	OS
Sat	RS		Date	Jun 20
				Score @ A1 100

Kenavon Drive
Middle Block Courtyard East
Elevation

AA5990-2228
REV D
FOR PLANNING


PRP

8.11 Consented and Proposed Comparison Elevations

Middle Block

Consented

Amended area as result of internal layout changes

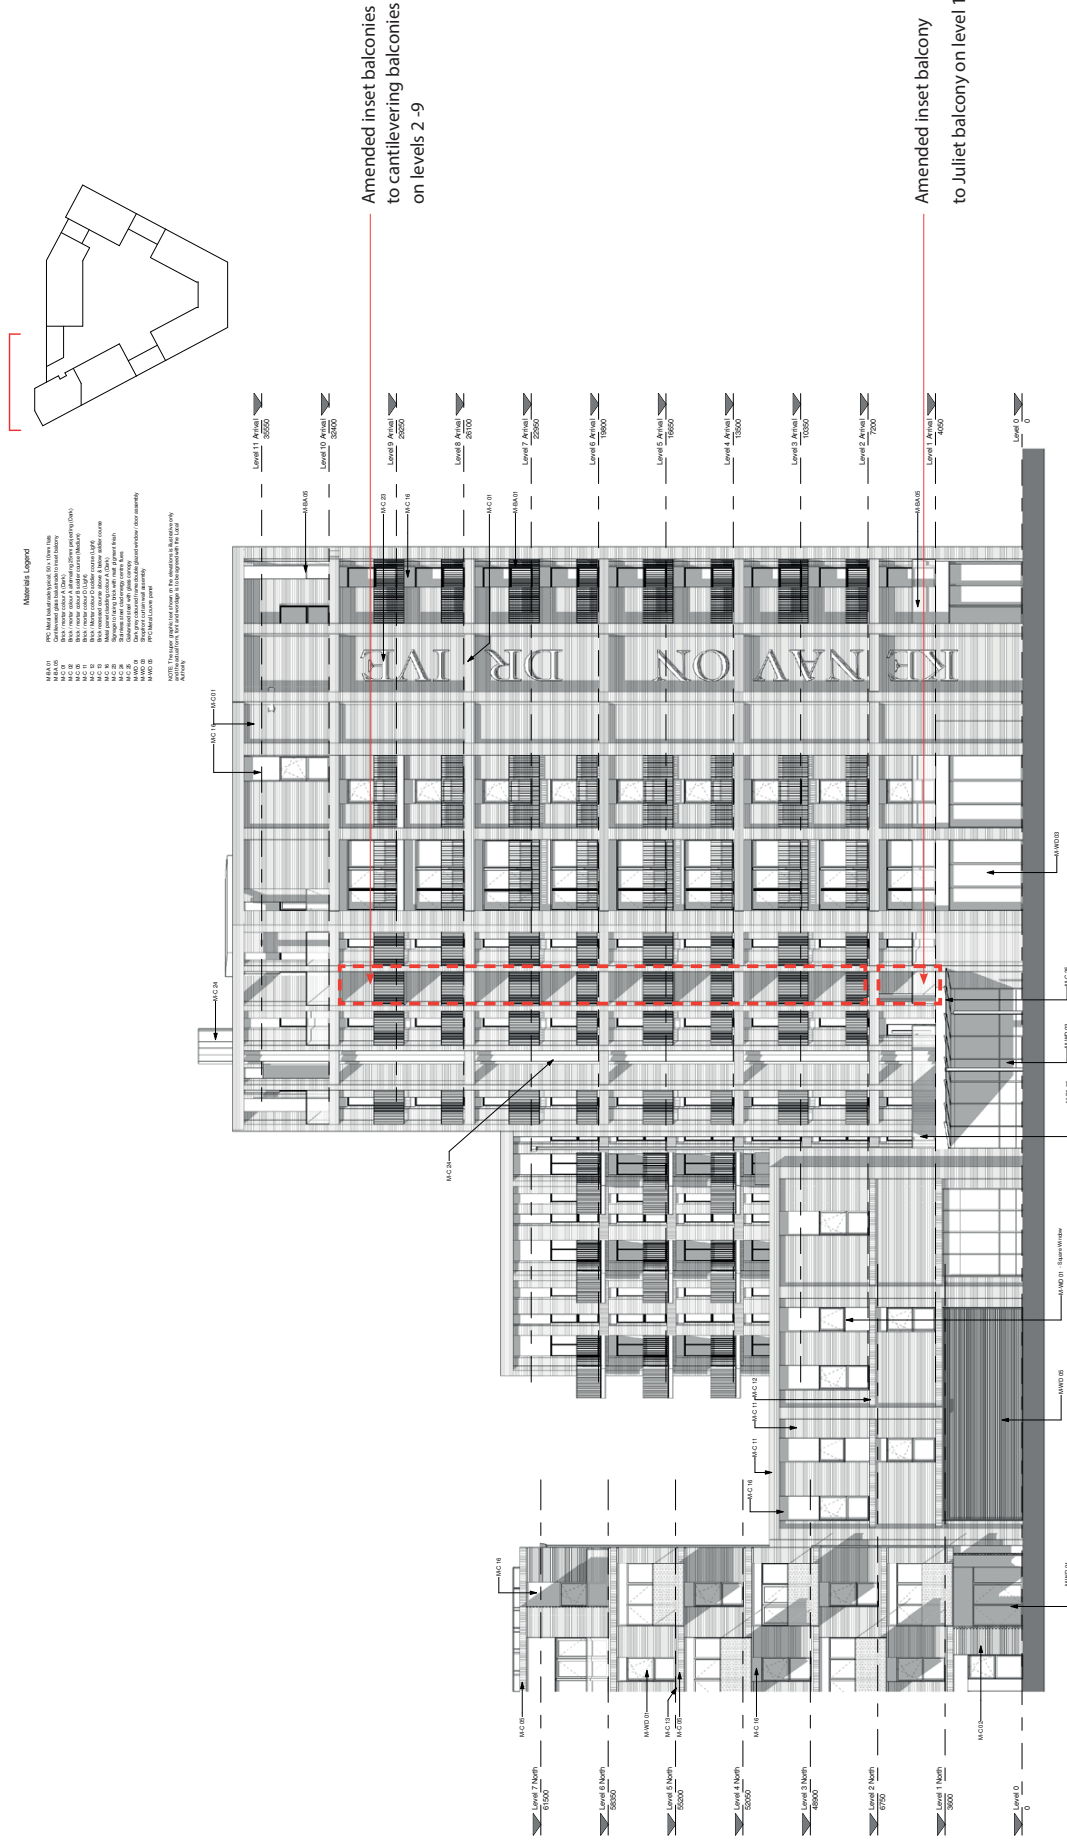

CDM REGULATIONS 2015. All copyright drawings and specifications for the project must be read in conjunction with the Designer's Hazard and Environment Assessment Report. All intellectual property rights reserved.

Rev	Date	Description
-	27-01-17	Final Issue
A	28-03-17	For submission
B	12-04-17	Final submission comments

Open	Closed	Drawn	G.S.
PM GS	PM GS	Checked	GS
PM GS	PM GS	Date	Jan 2017
			As indicated

Kenavon Drive
Arrival Space Block North
Elevation


AA5990-2230
REV B
FOR PLANNING

PRP

8.11 Consented and Proposed Comparison Elevations

Middle Block


Proposed

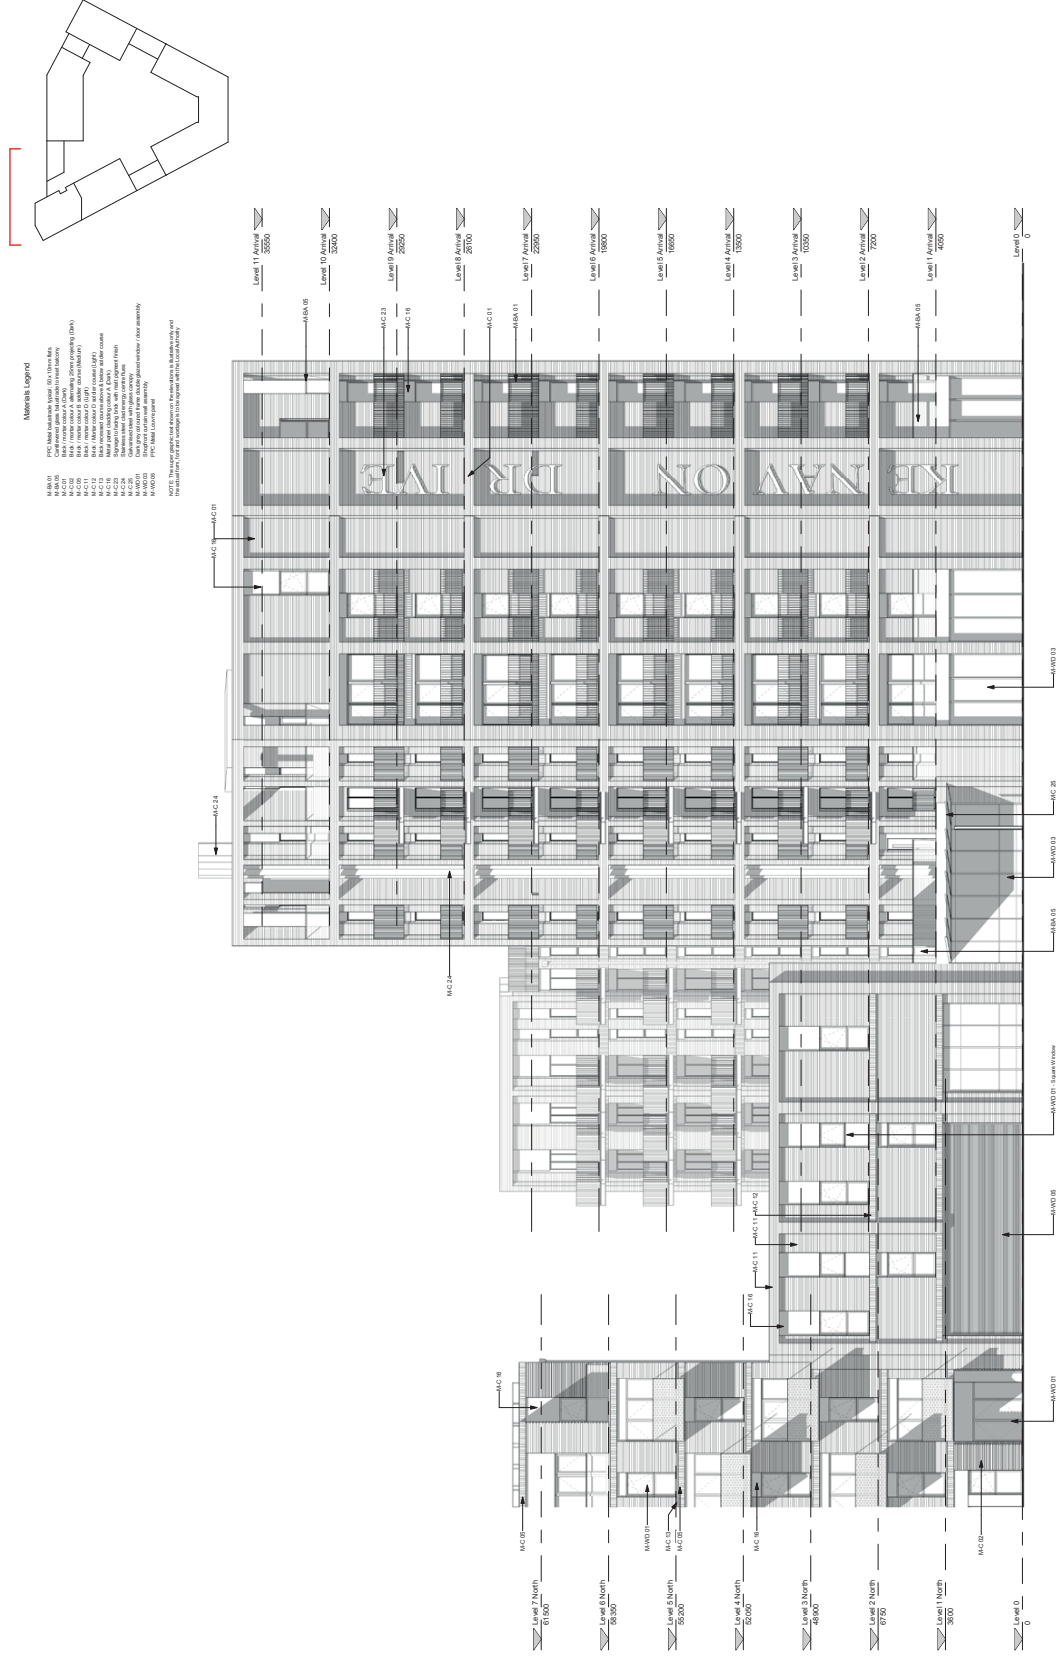

COMREGULATIONS 2015. All current drawings and specifications for the project must be read in conjunction with the Designer's Hazard and Environment Assessment Record. All intellectual property rights reserved.

Consented

Amended area as result of internal layout changes

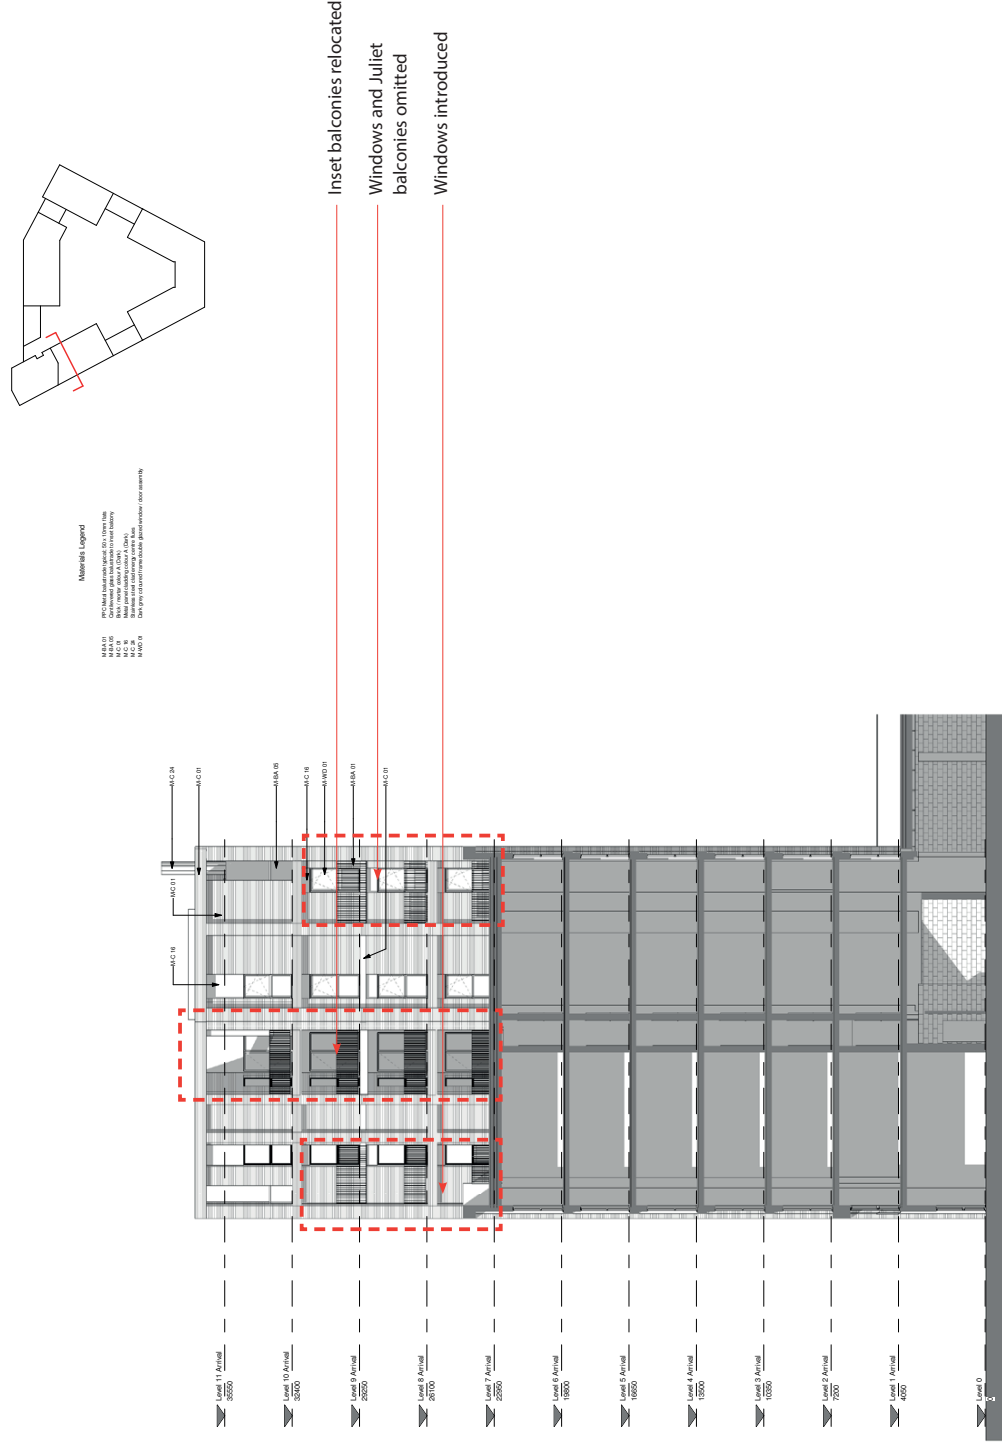

CDM REGULATIONS 2015. All current drawings and specifications for the project must be read in conjunction with the Designer's Hazard and Environment Assessment Record. All intellectual property rights reserved.

Rev	Date	Description
-	27/01/17	First issue
A	22/03/17	For submission
B	12/04/17	Final submission comments

Drawn	CS	GS
Checked	CS	
Date	Jan 20	
Scale @ A1		As Ind

Kenavon Drive
Arrival Space Block South
Elevation


AA5990-2231
REV B
FOR PLANNING

PRP

8.11 Consented and Proposed Comparison Elevations

Middle Block

Proposed

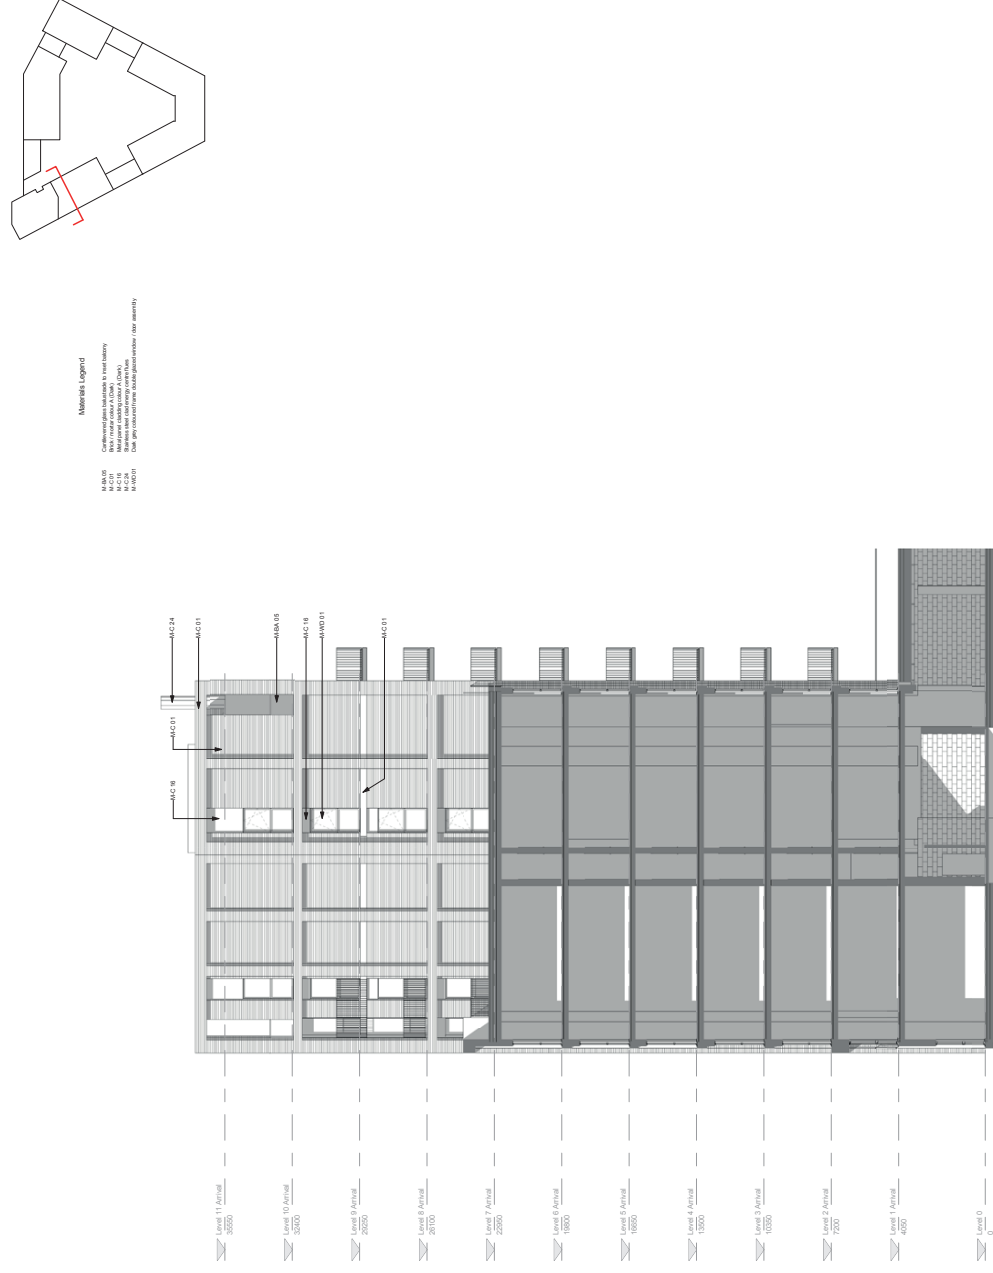

COMREGULATIONS 2016. All current drawings and specifications for this project must be read in conjunction with the Designer's Hazard and Environment Assessment Record. All intellectual property rights reserved.

Rev	Date	Description
B	5/24/17	Part submission comments
C	11/20/19	Issued for S73 Coordination
D	26/05/19	Issued for S73 Approval
E	07/06/19	Locality details. Re-issued for S73
F	16/06/19	Re-issued for S73 application

Drawn	GS
FR CS	CS
MC RS	
MC RS	
Date	Jan 20 17
Score @ A1	As indicated

Kenavon Drive
Arrival Space Block South
Elevation


PRP

8.11 Consented and Proposed Comparison Elevations

Middle Block

Consented

 Amended area as result of internal layout changes

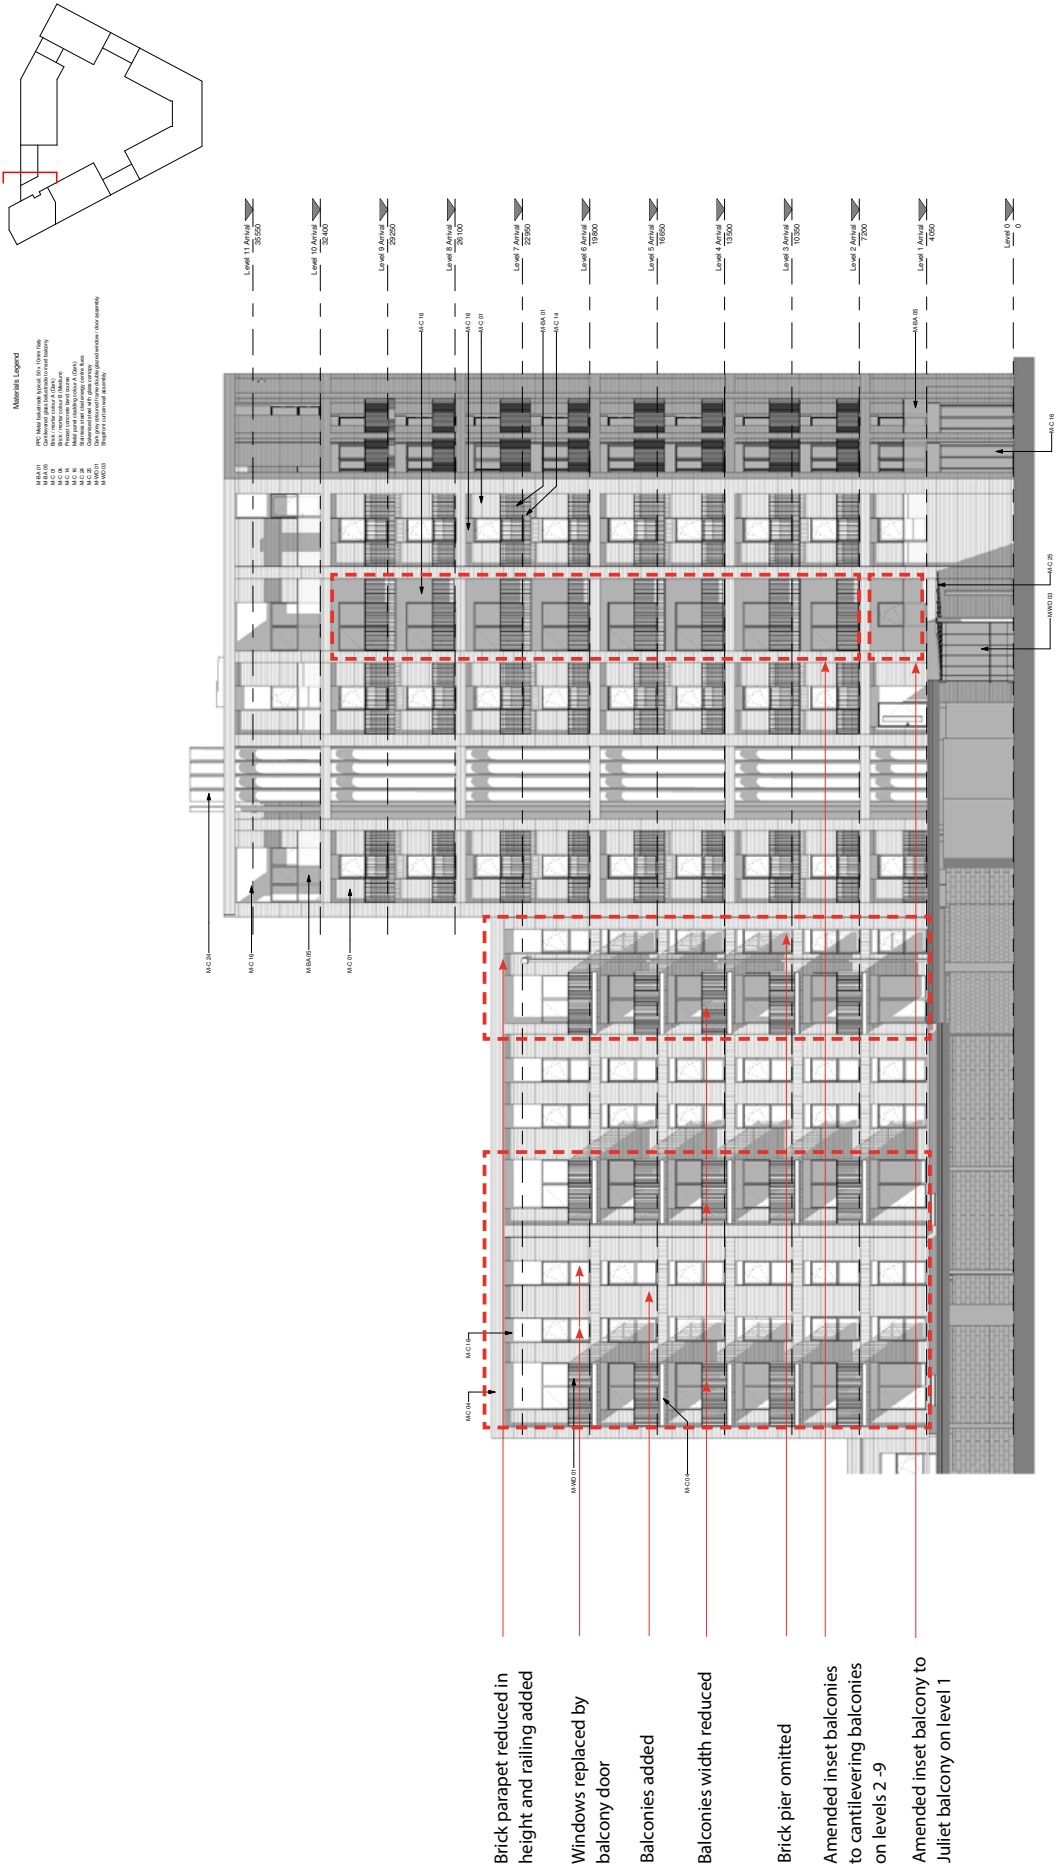

Kenavon Drive
Annual Space Block East
Elevation

Rev. Date Description
A 01/01/17 Proposed
B 01/01/17 Proposed

Drawn: OS
Checked: OS
Date: JAN 2017
Scale: 1:100


AS590-2232
REV B
FOR PLANNING

PRP

8.11 Consented and Proposed Comparison Elevations

Middle Block

Proposed

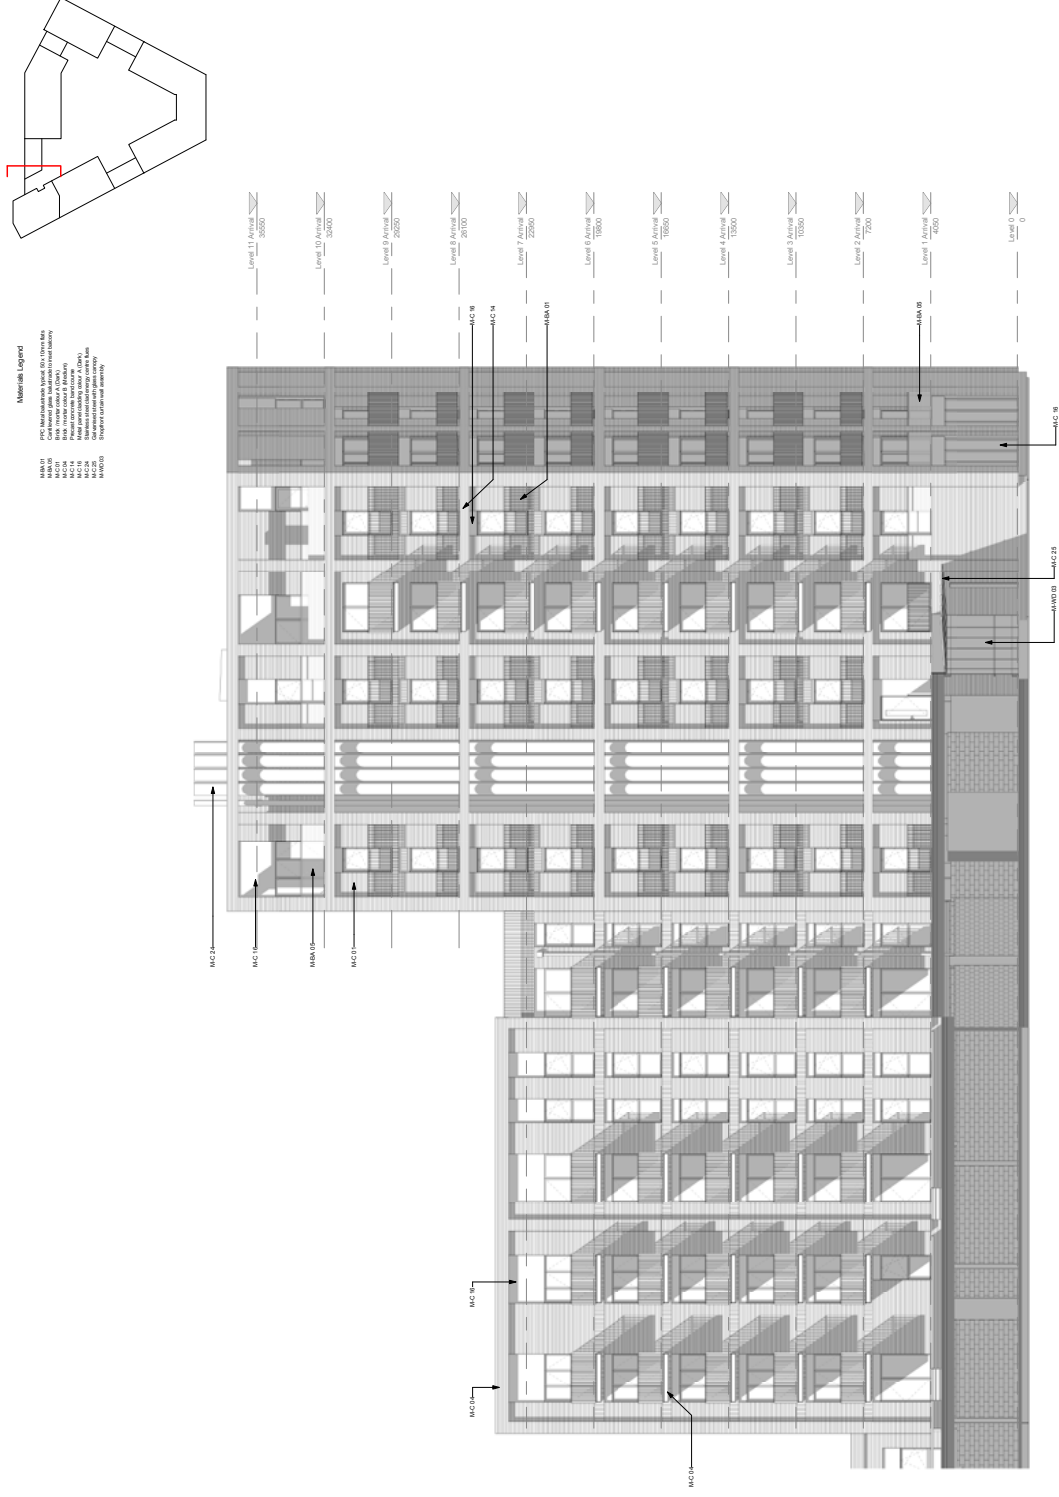

CDM REGULATIONS 2015. All current drawings and specifications for the project must be read in conjunction with the Designer's Hazard and Environment Assessment Record. All Intellectual Property rights reserved.

Rev	Date	Description
B	12/04/17	Post submission comments
C	11/02/19	Issued for S73 Coordination
D	29/03/19	Issued for S73 Application
E	01/02/19	Letter issued for final rev 10

Drawn	OS
Checked	OS
Date	Jan 20 17
Scale @ A1	As indicated

Kenavon Drive
Arrival Space Block East
Elevation

PRP