



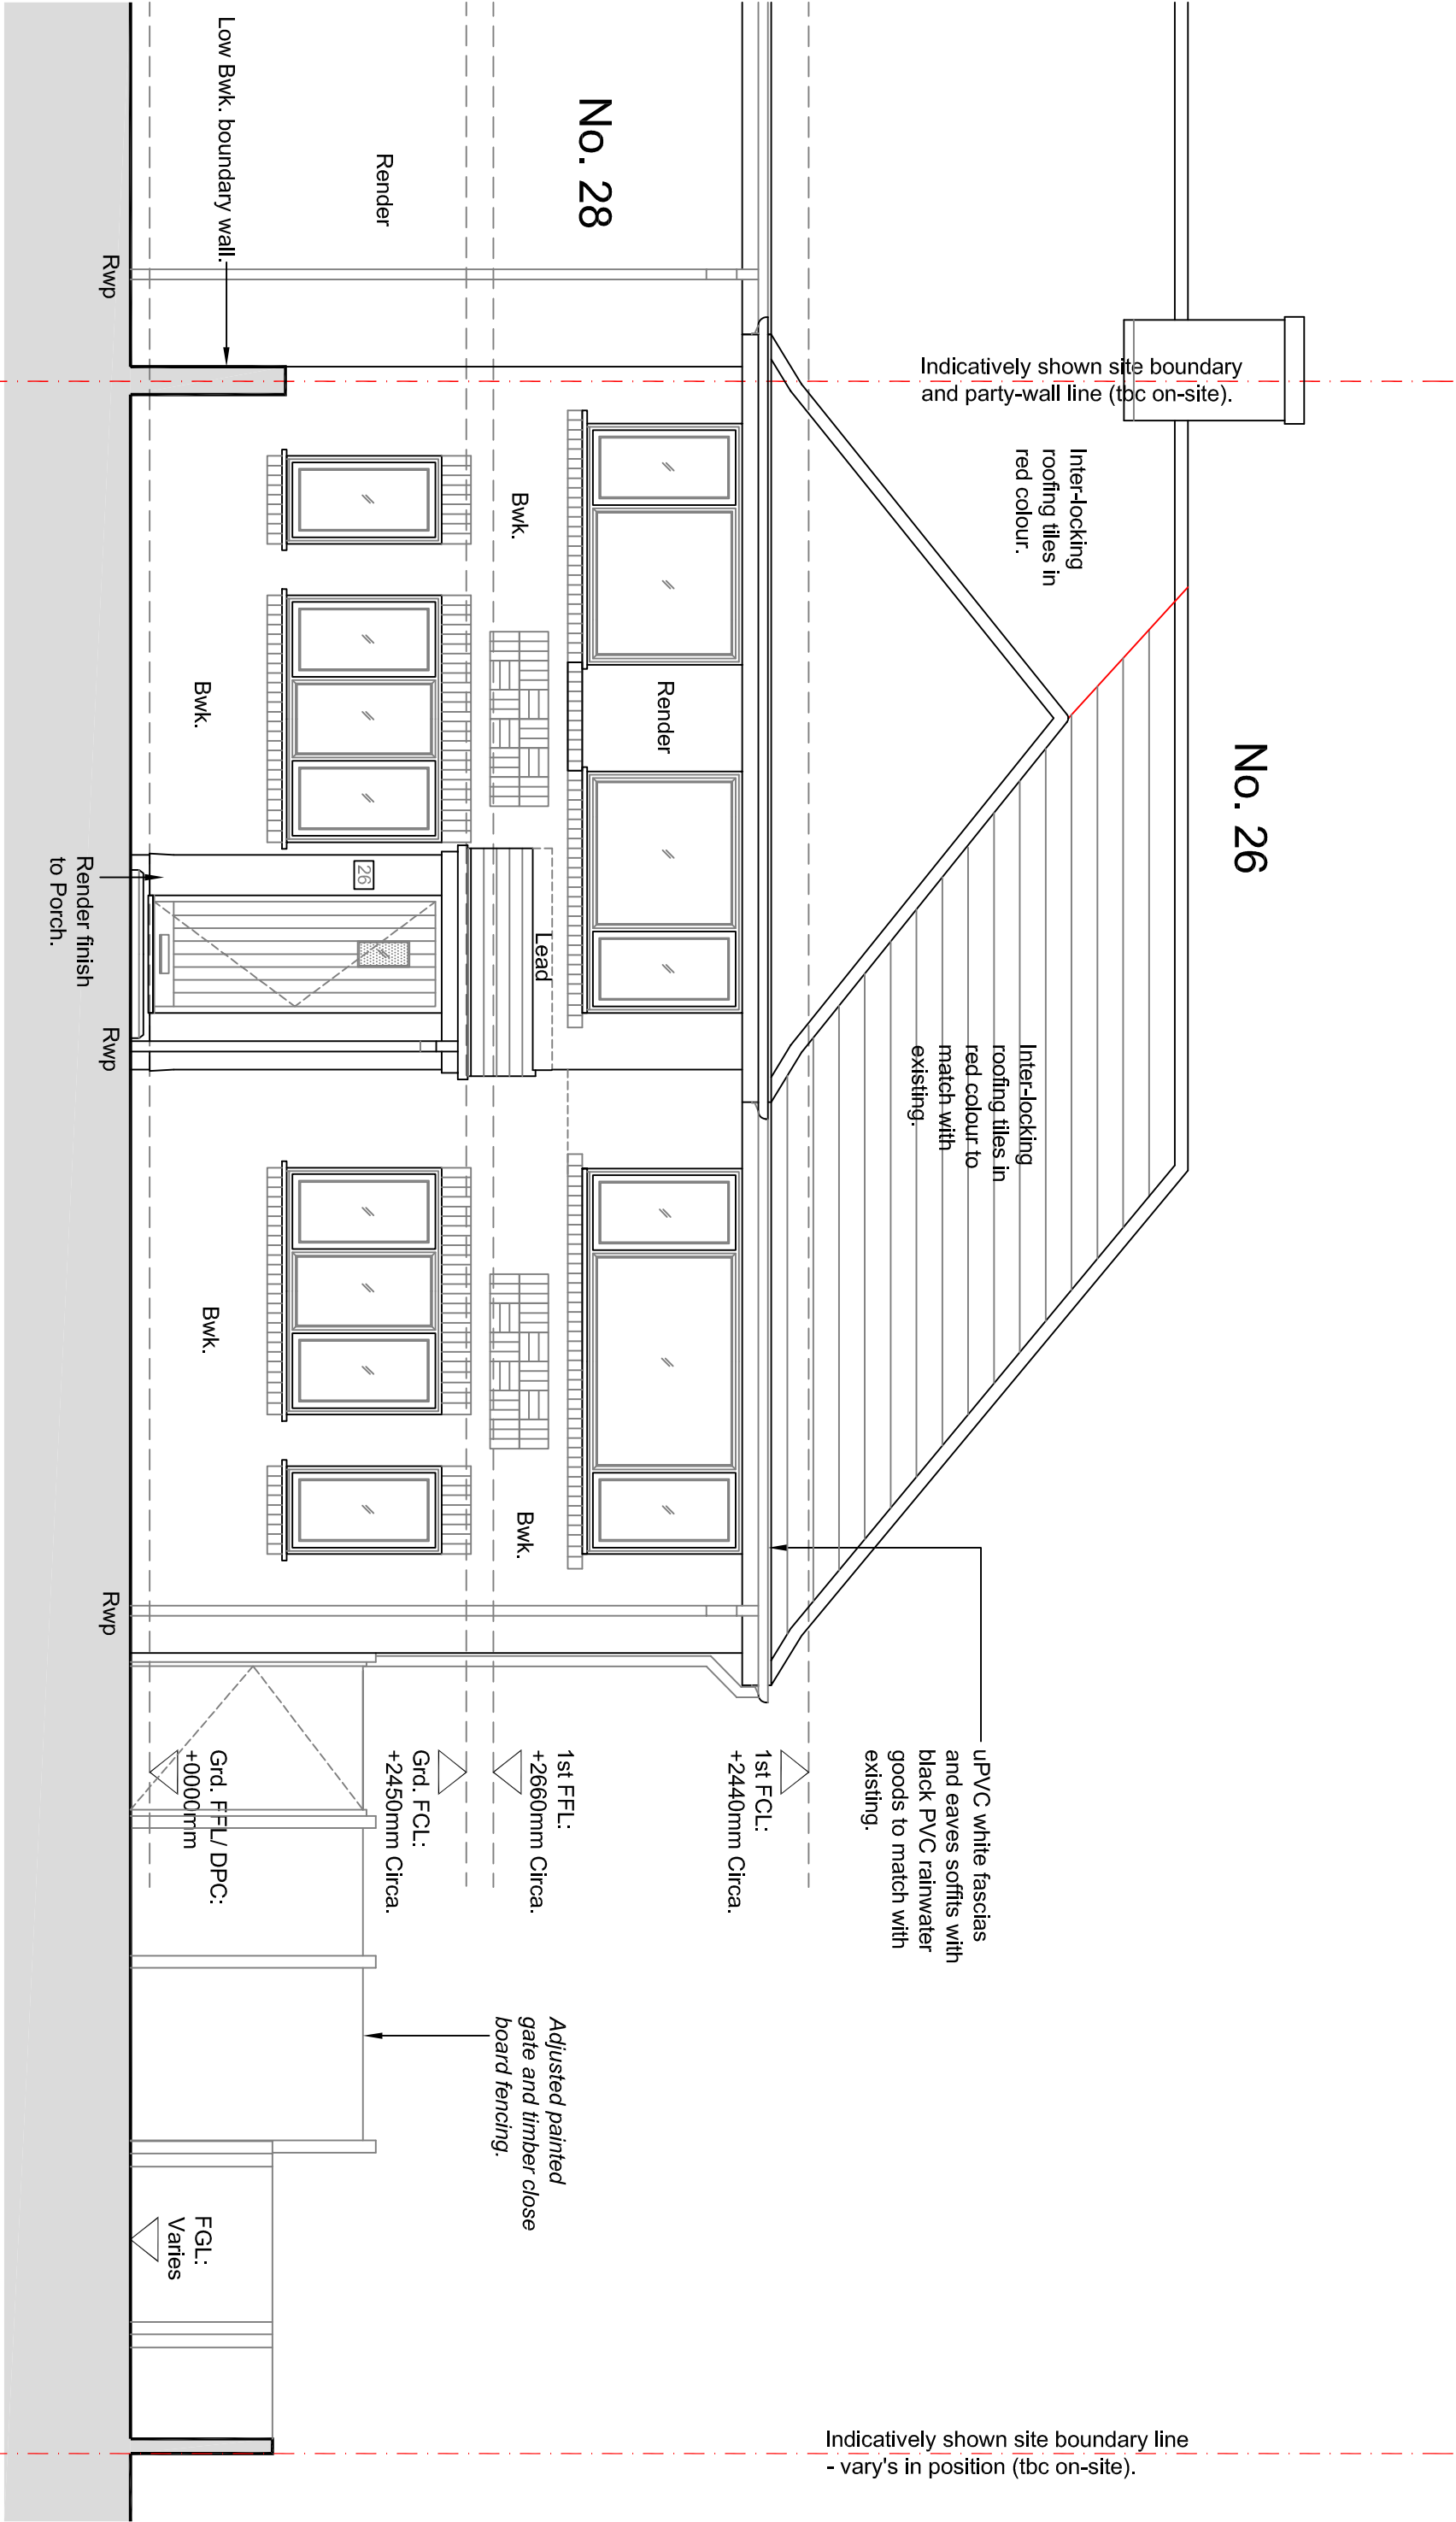


FRONT ELEVATION

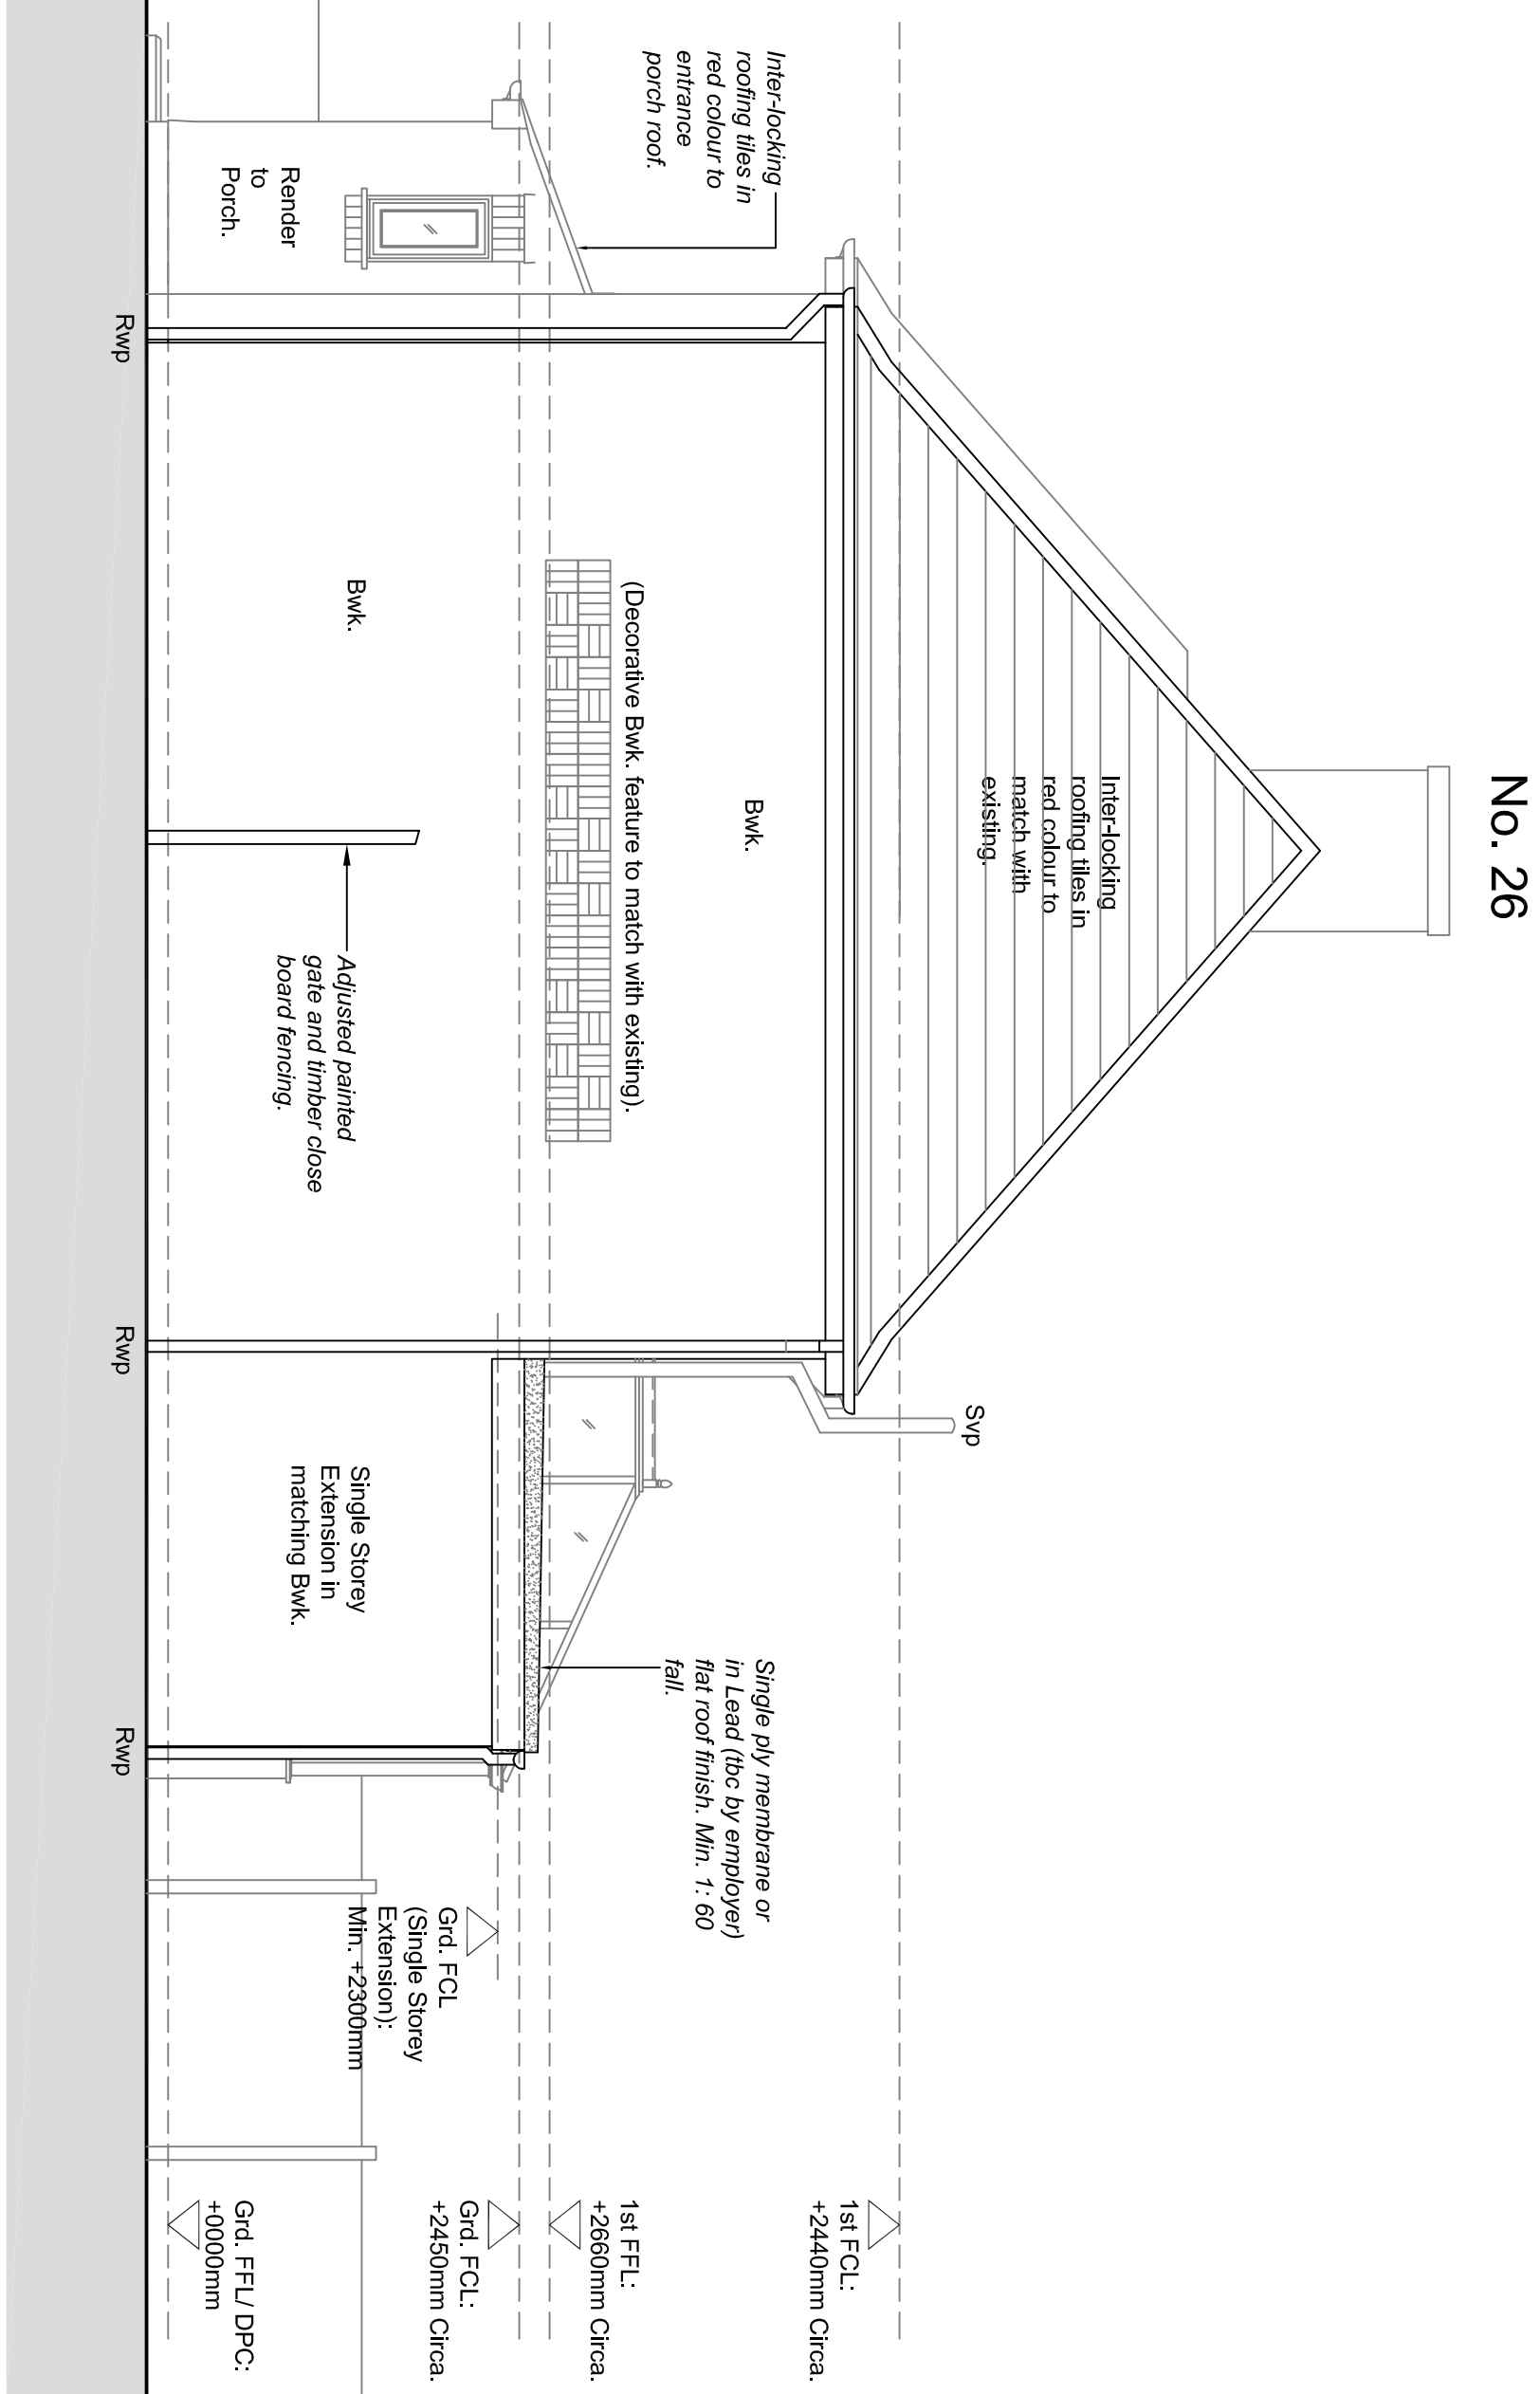

SIDE A ELEVATION

PROPOSED ELEVATIONS

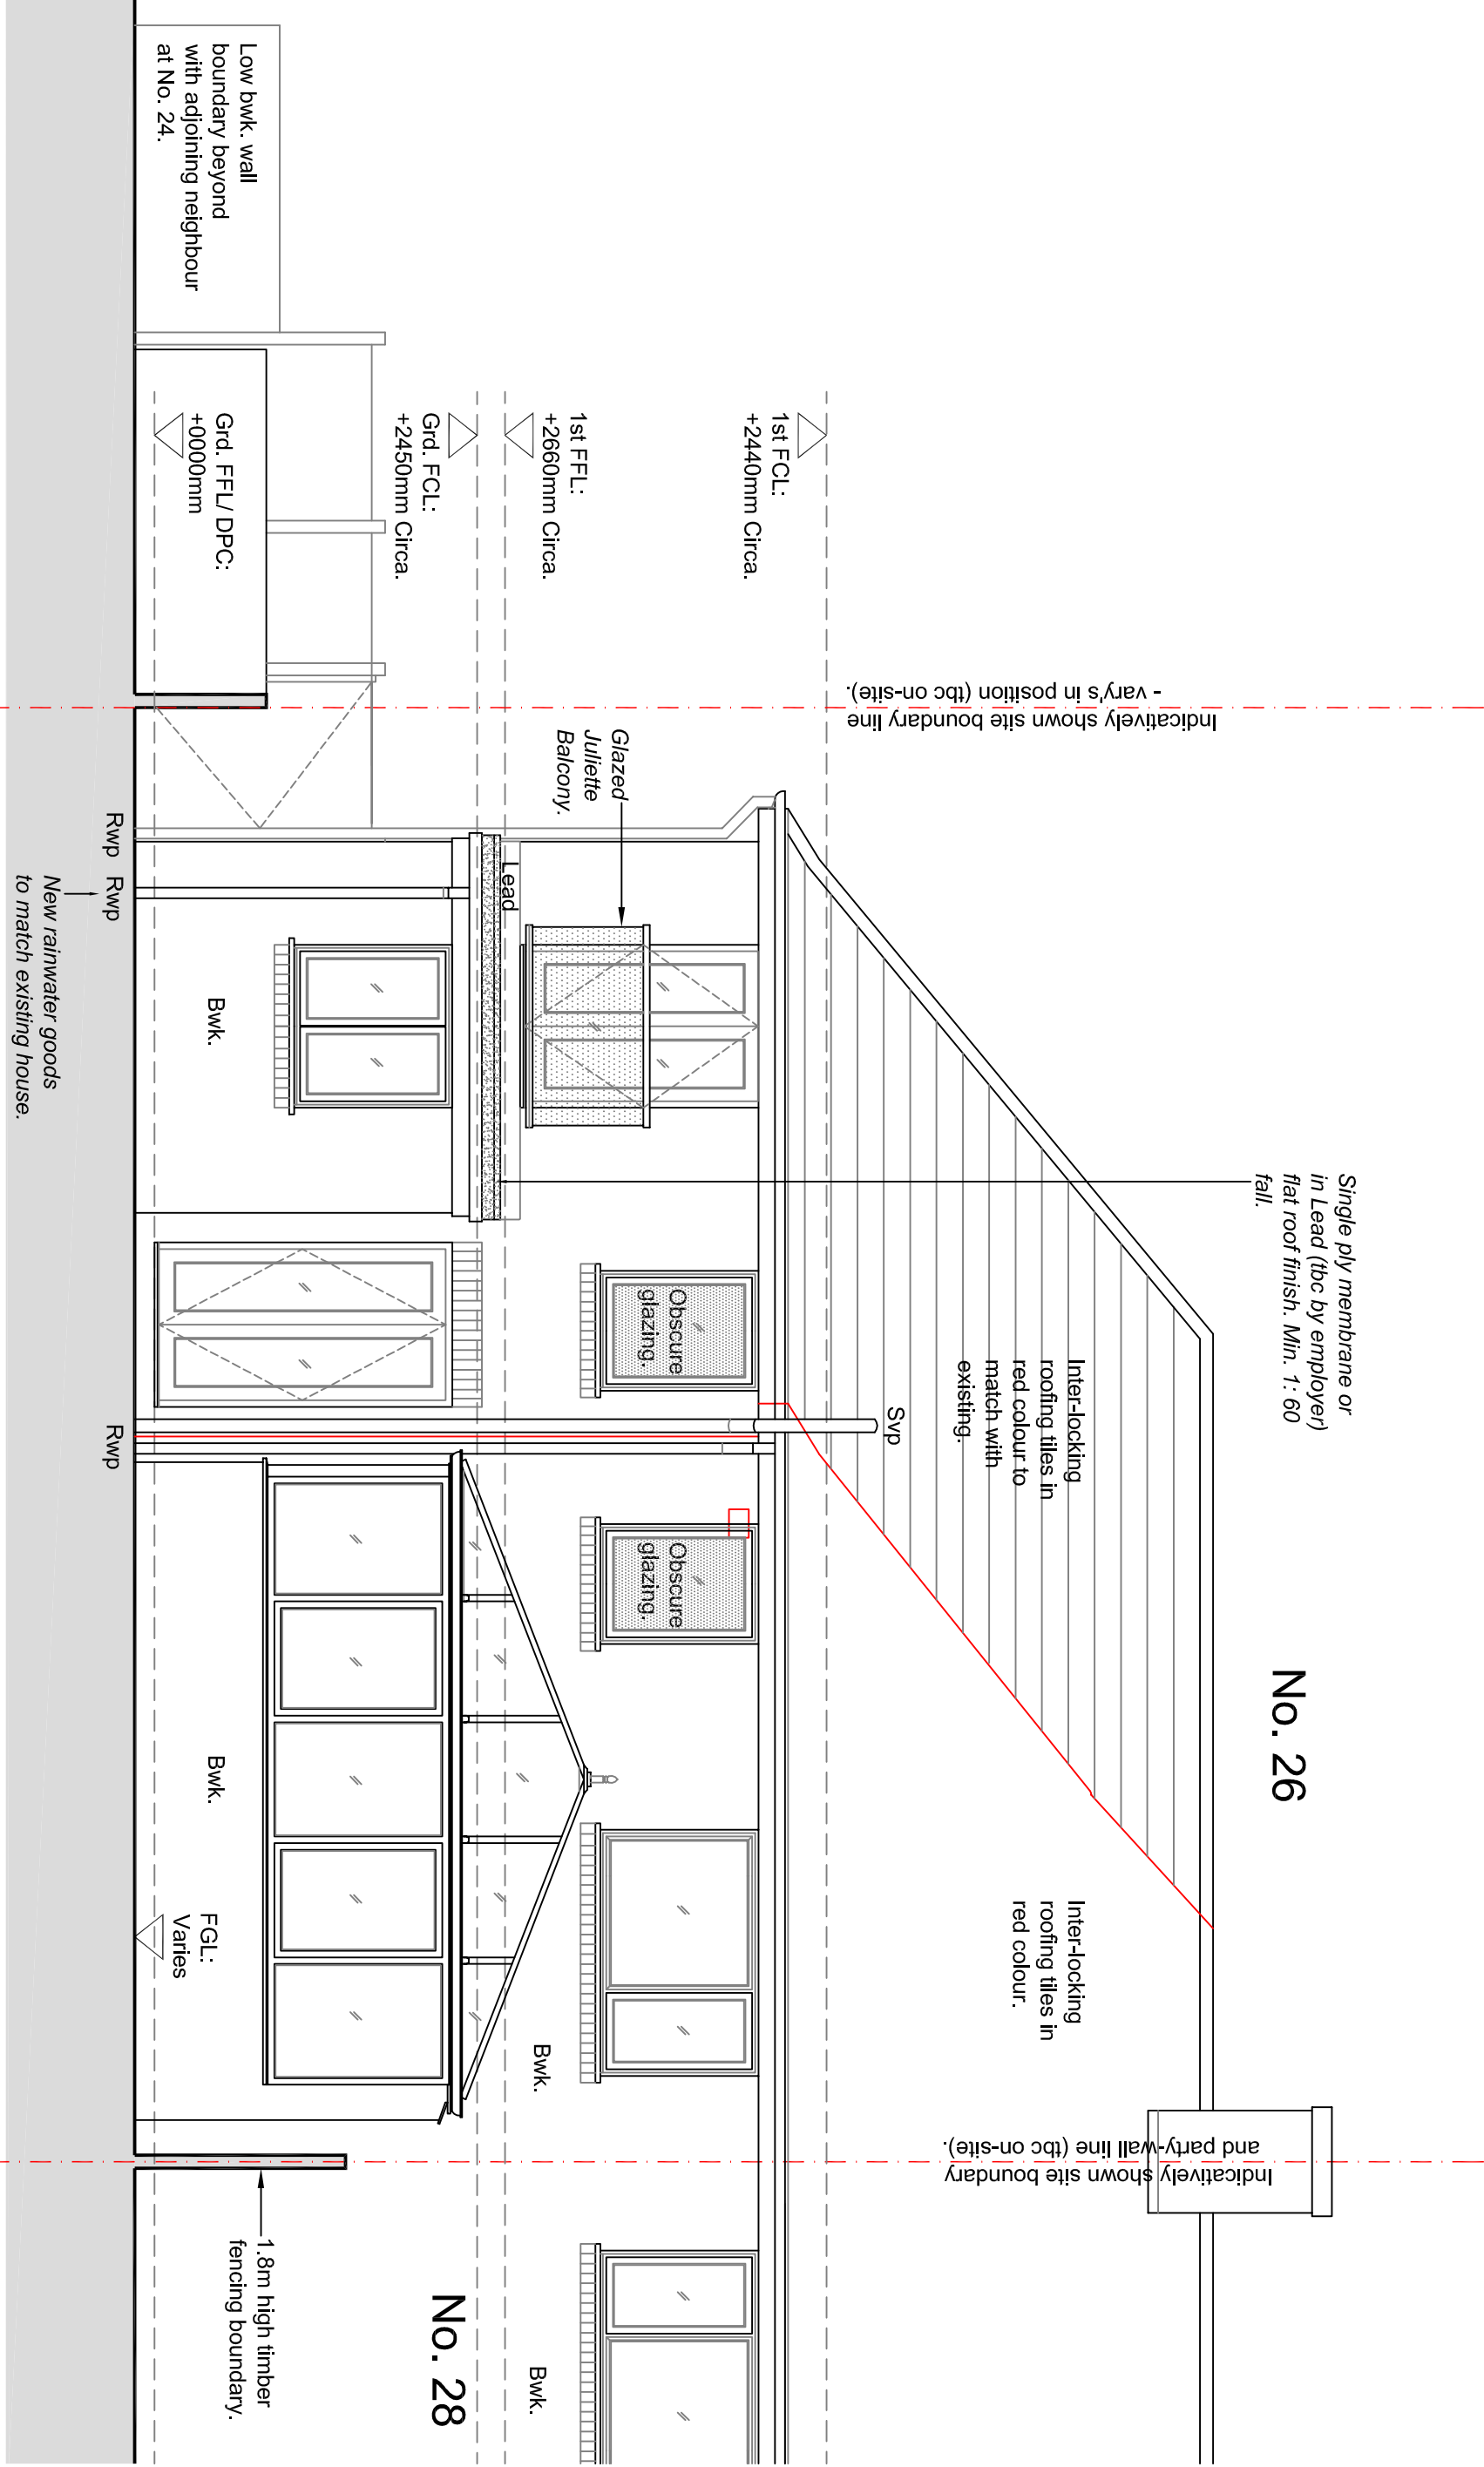

REAR ELEVATION



- NOTES
1. Do not scale for construction purposes.
  2. This drawing is for information purposes only and is not to be used for construction.
  3. Drawing generated from information received by others and it is the main contractor's responsibility to verify all dimensions and details before construction of works.
  4. This is not a full specification of works or material to be employed in this project.
  5. The drawings are subject to confirmation with appropriate consultants information where available.
  6. Any discrepancy between drawings and/or specifications shall be resolved by the architect.
  7. This drawing has been generated from information received by others and accuracy of information must be checked on site against existing prior to any construction work being undertaken.

PLANNING ISSUE

| Revision                   | Date     |
|----------------------------|----------|
| - First Issue.             | 24.12.18 |
| A Planning Issue.          | 04.01.19 |
| B Entrance porch adjusted. | 02.02.19 |

Client:  
**Mr and Mrs SivaraJ ValapiJ**

Project:  
**Proposed Extensions and Alterations to 26 Farrowdene Road, Reading RG2 8SD**

Title:  
**Proposed Elevations**

**PDS Architecture LTD**  
Residential • Commercial • Leisure • Hospitality • Conservation

Nr: 027376 111173  
E: pds.architecture@gmail.com  
Date: Dec. 2018  
Dwg No: A0918-A110B  
Scale: 1: 50 @ A1  
(1:100 @ A3)