

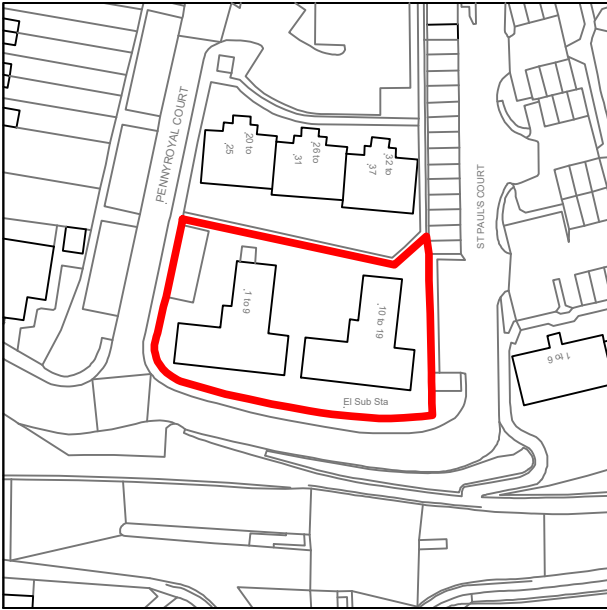
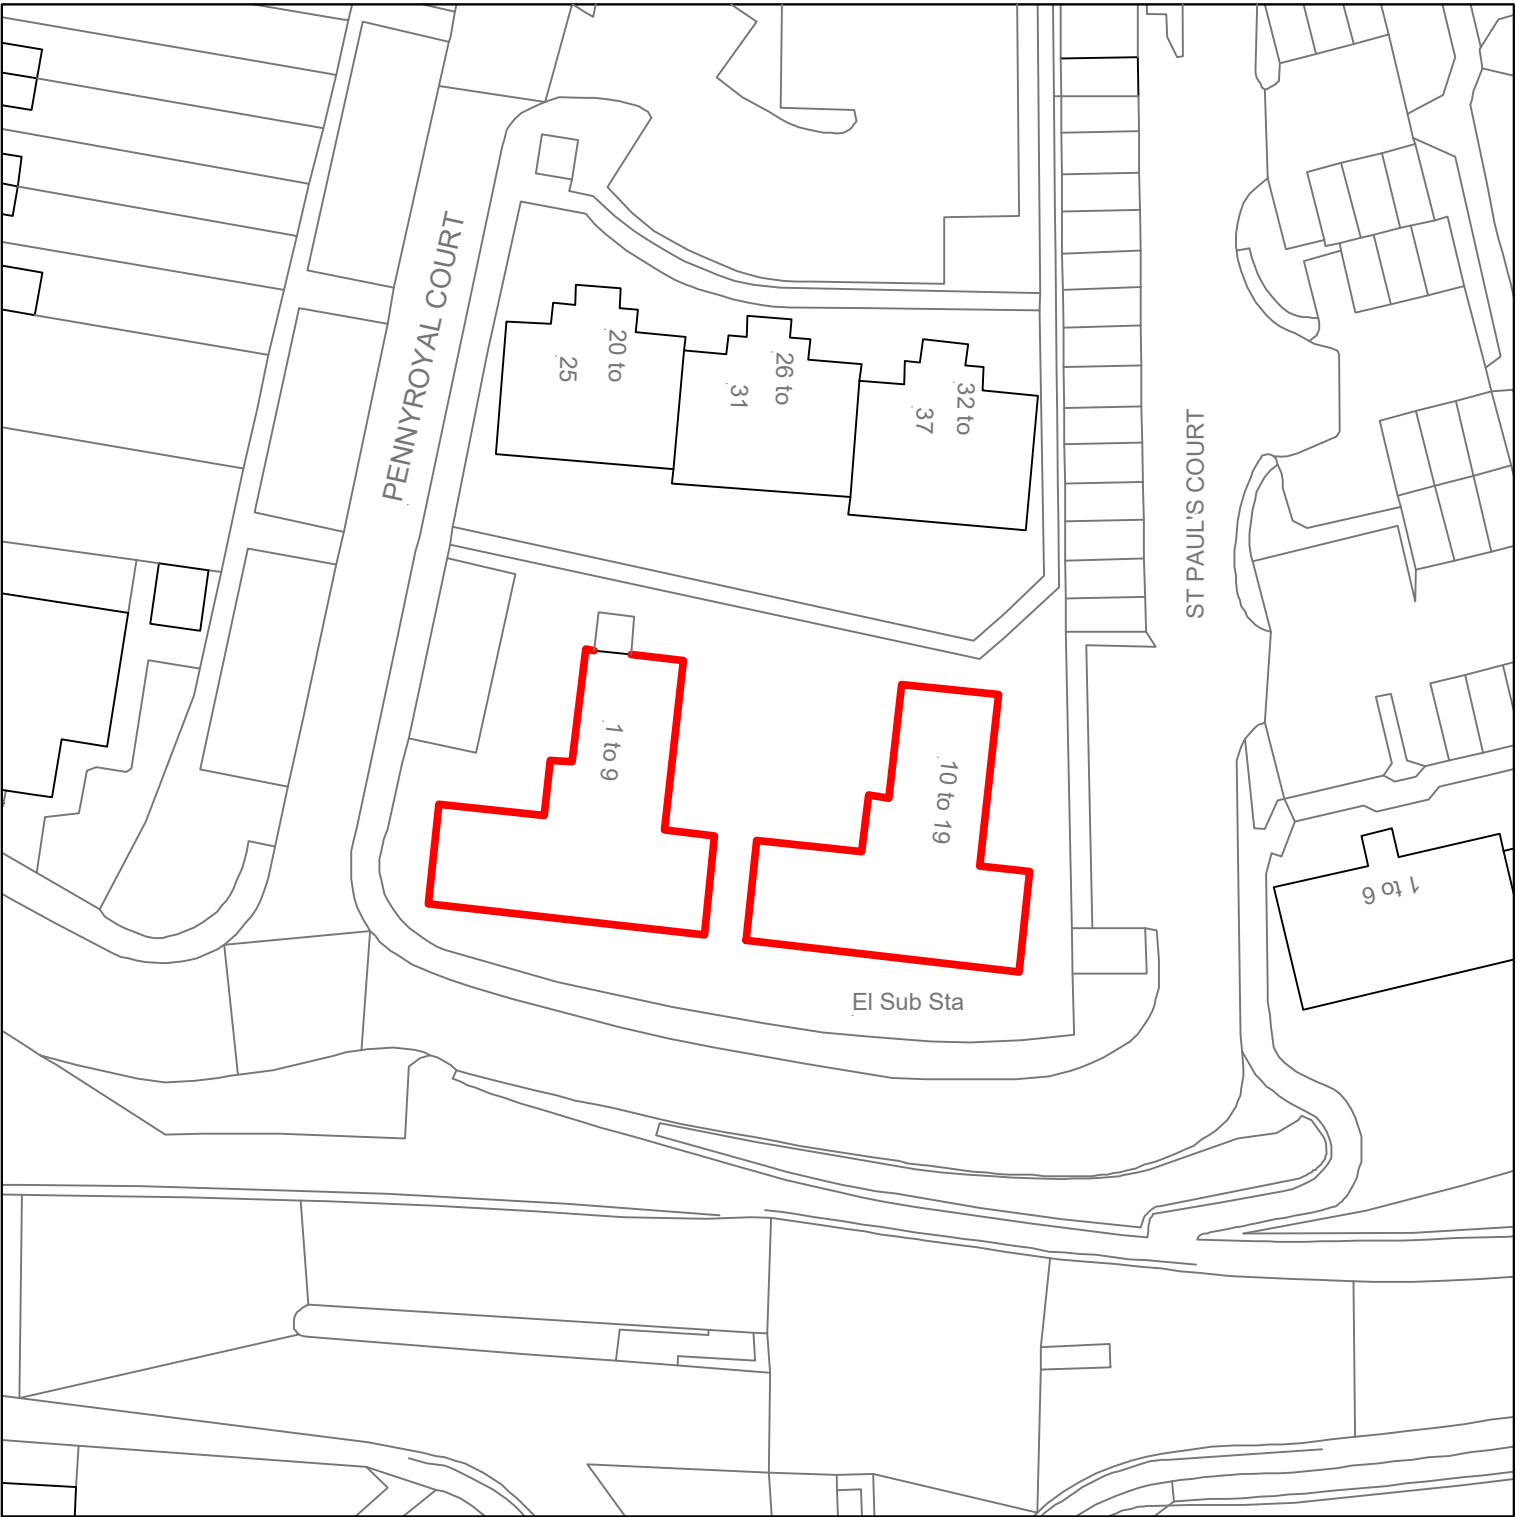


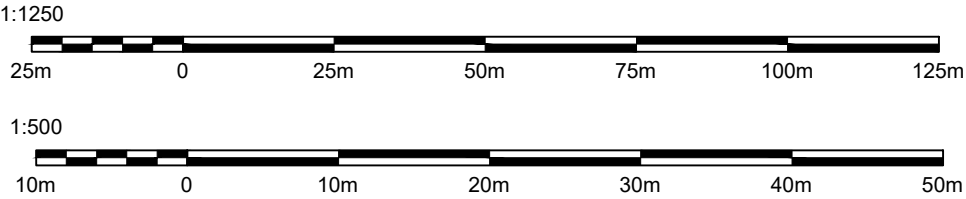

Site Plan - Scale 1:1250

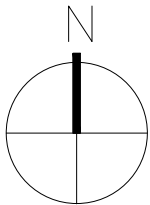

Block Plan - Scale 1:500

- DRAWING ISSUE NOTE:**
- For the purpose of submission to Local Authority for the approval of Planning Consent
 - This drawing is to be read in conjunction with all other relevant drawings & details in this package
 - Do not scale
 - Dimensions are in millimetres unless otherwise stated
 - Do not use for construction
 - Should any third party use these drawings for the purpose of construction, it shall be entirely at their own risk.



CHARTERED
SURVEYORS

GDS Chartered Surveyors
Unit 2, The Old Dairy, Danegate,
Erridge Green, Tunbridge Wells, TN3 9HU

T. 01892 538 700 E. mail@gdsd.co.uk
www.gdsd.co.uk

Project	Penny Royal Court (Flats 1-19)		
Drawing	Site Location Plan		
Revisions			
Client	Amber Construction Services Ltd		
Scale	1:1250 & 1:500 @ A3		
Date	Oct 18	Drawn By PW	Checked By DS
Issue:	PLANNING		
Drawing No.	Revision		
1327 - 001 - --			