


EXISTING FRONT ELEVATION


EXISTING SIDE ELEVATION

EXISTING SIDE ELEVATION


EXISTING REAR ELEVATION 1:100

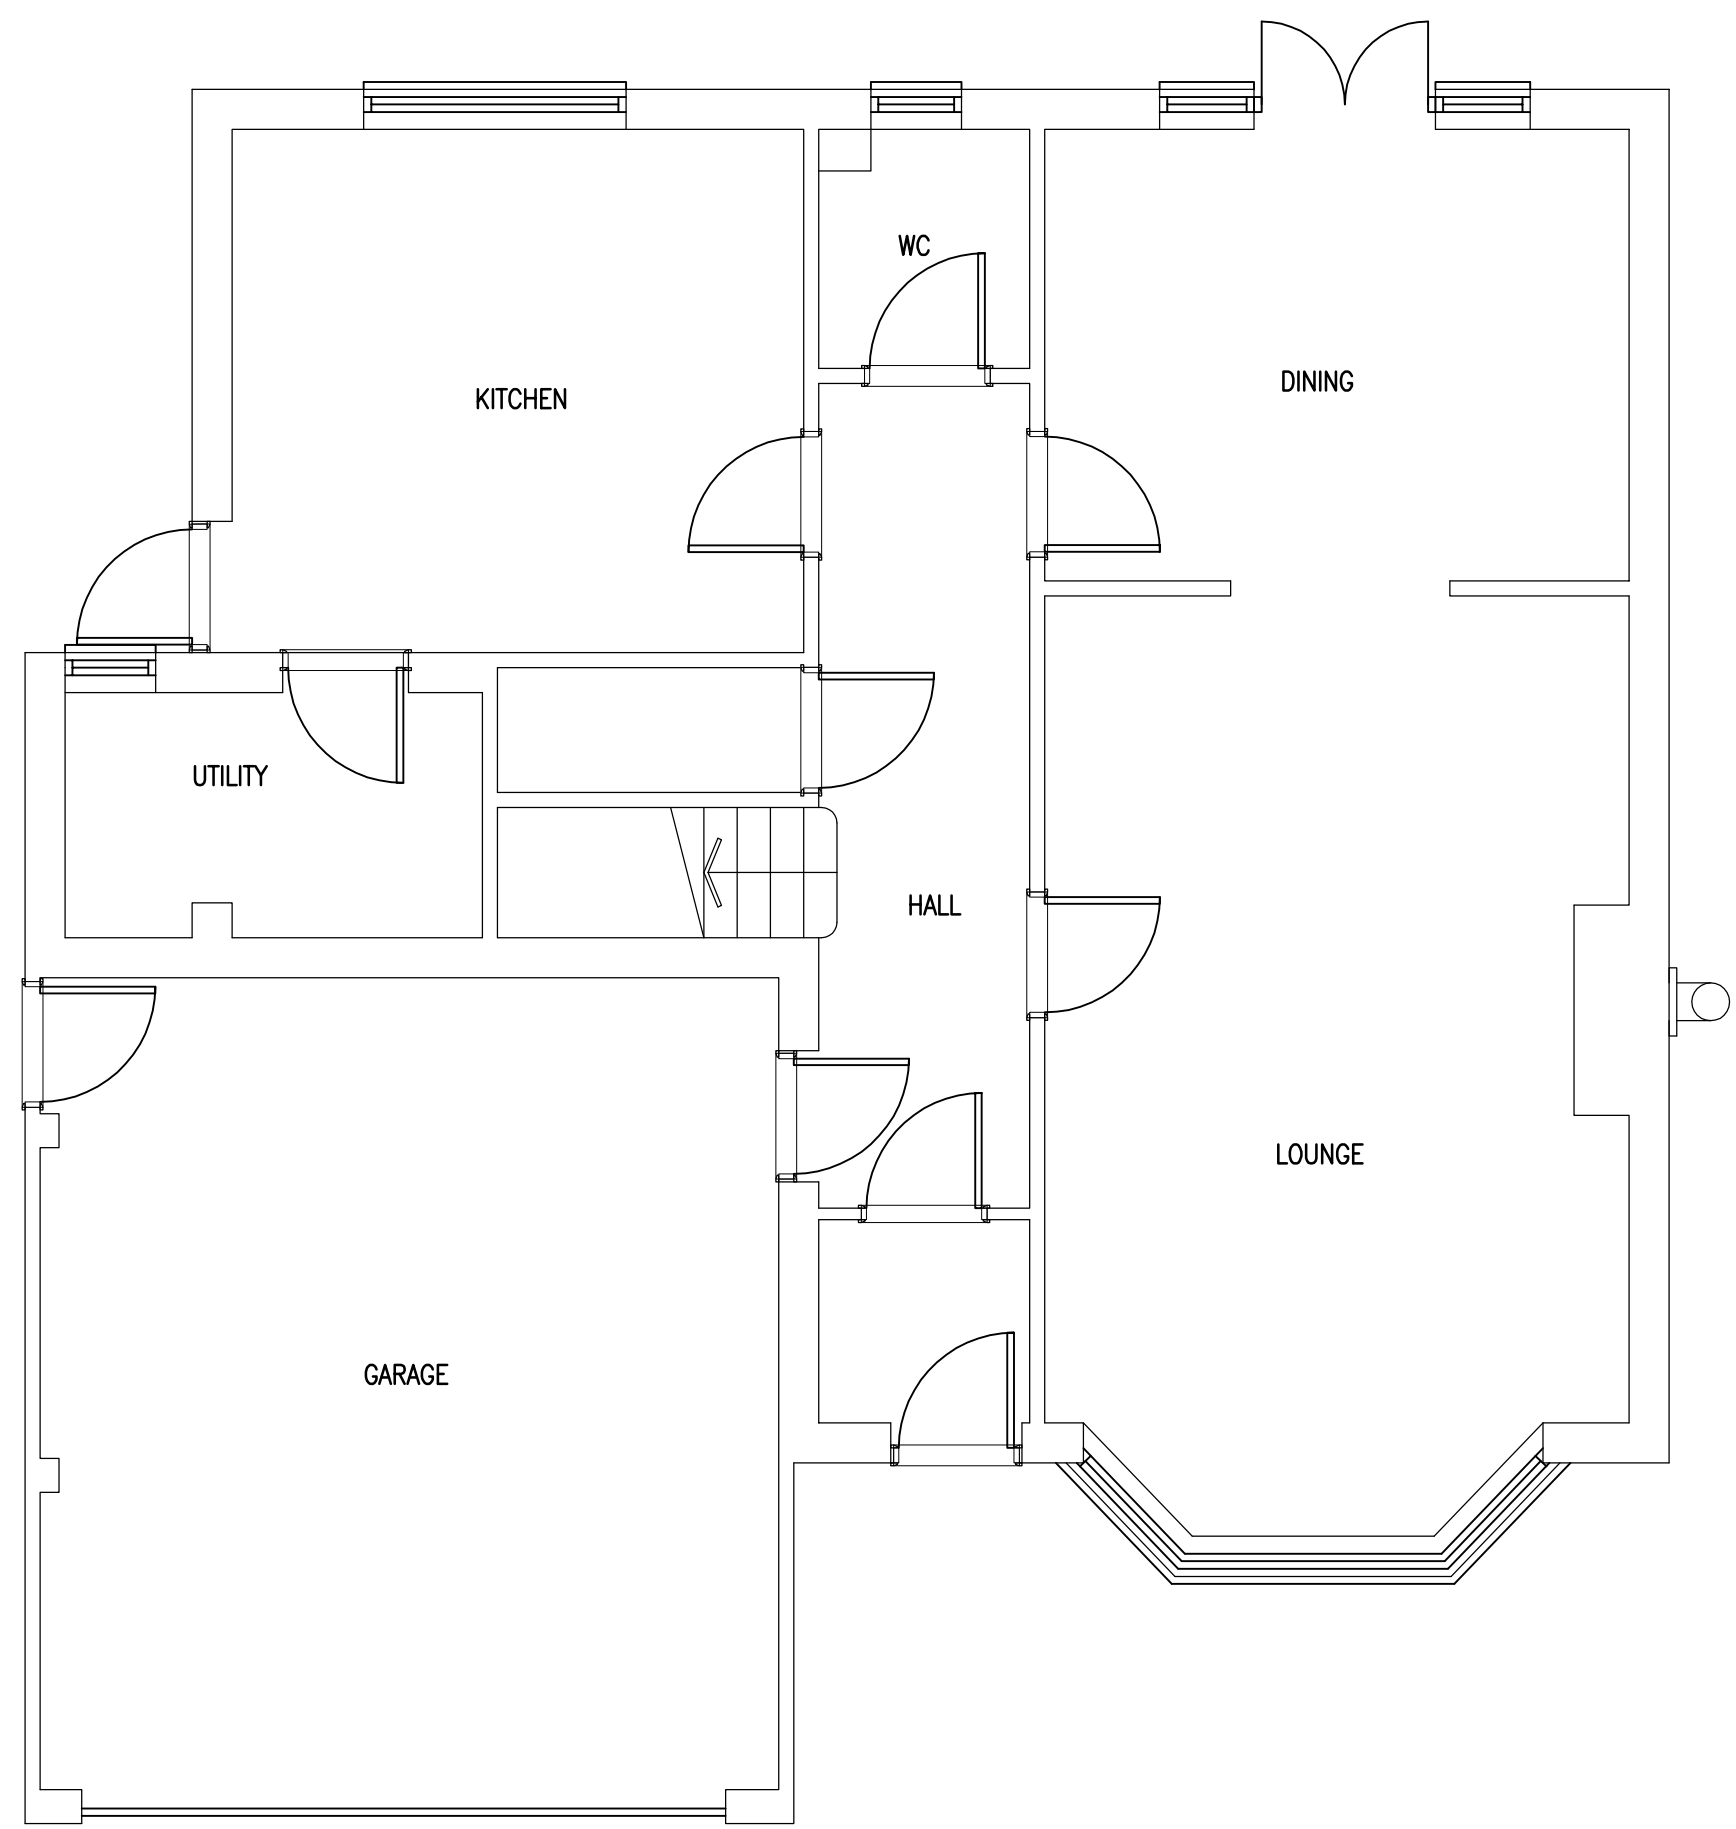

EXISTING GROUND FLOOR 1:50

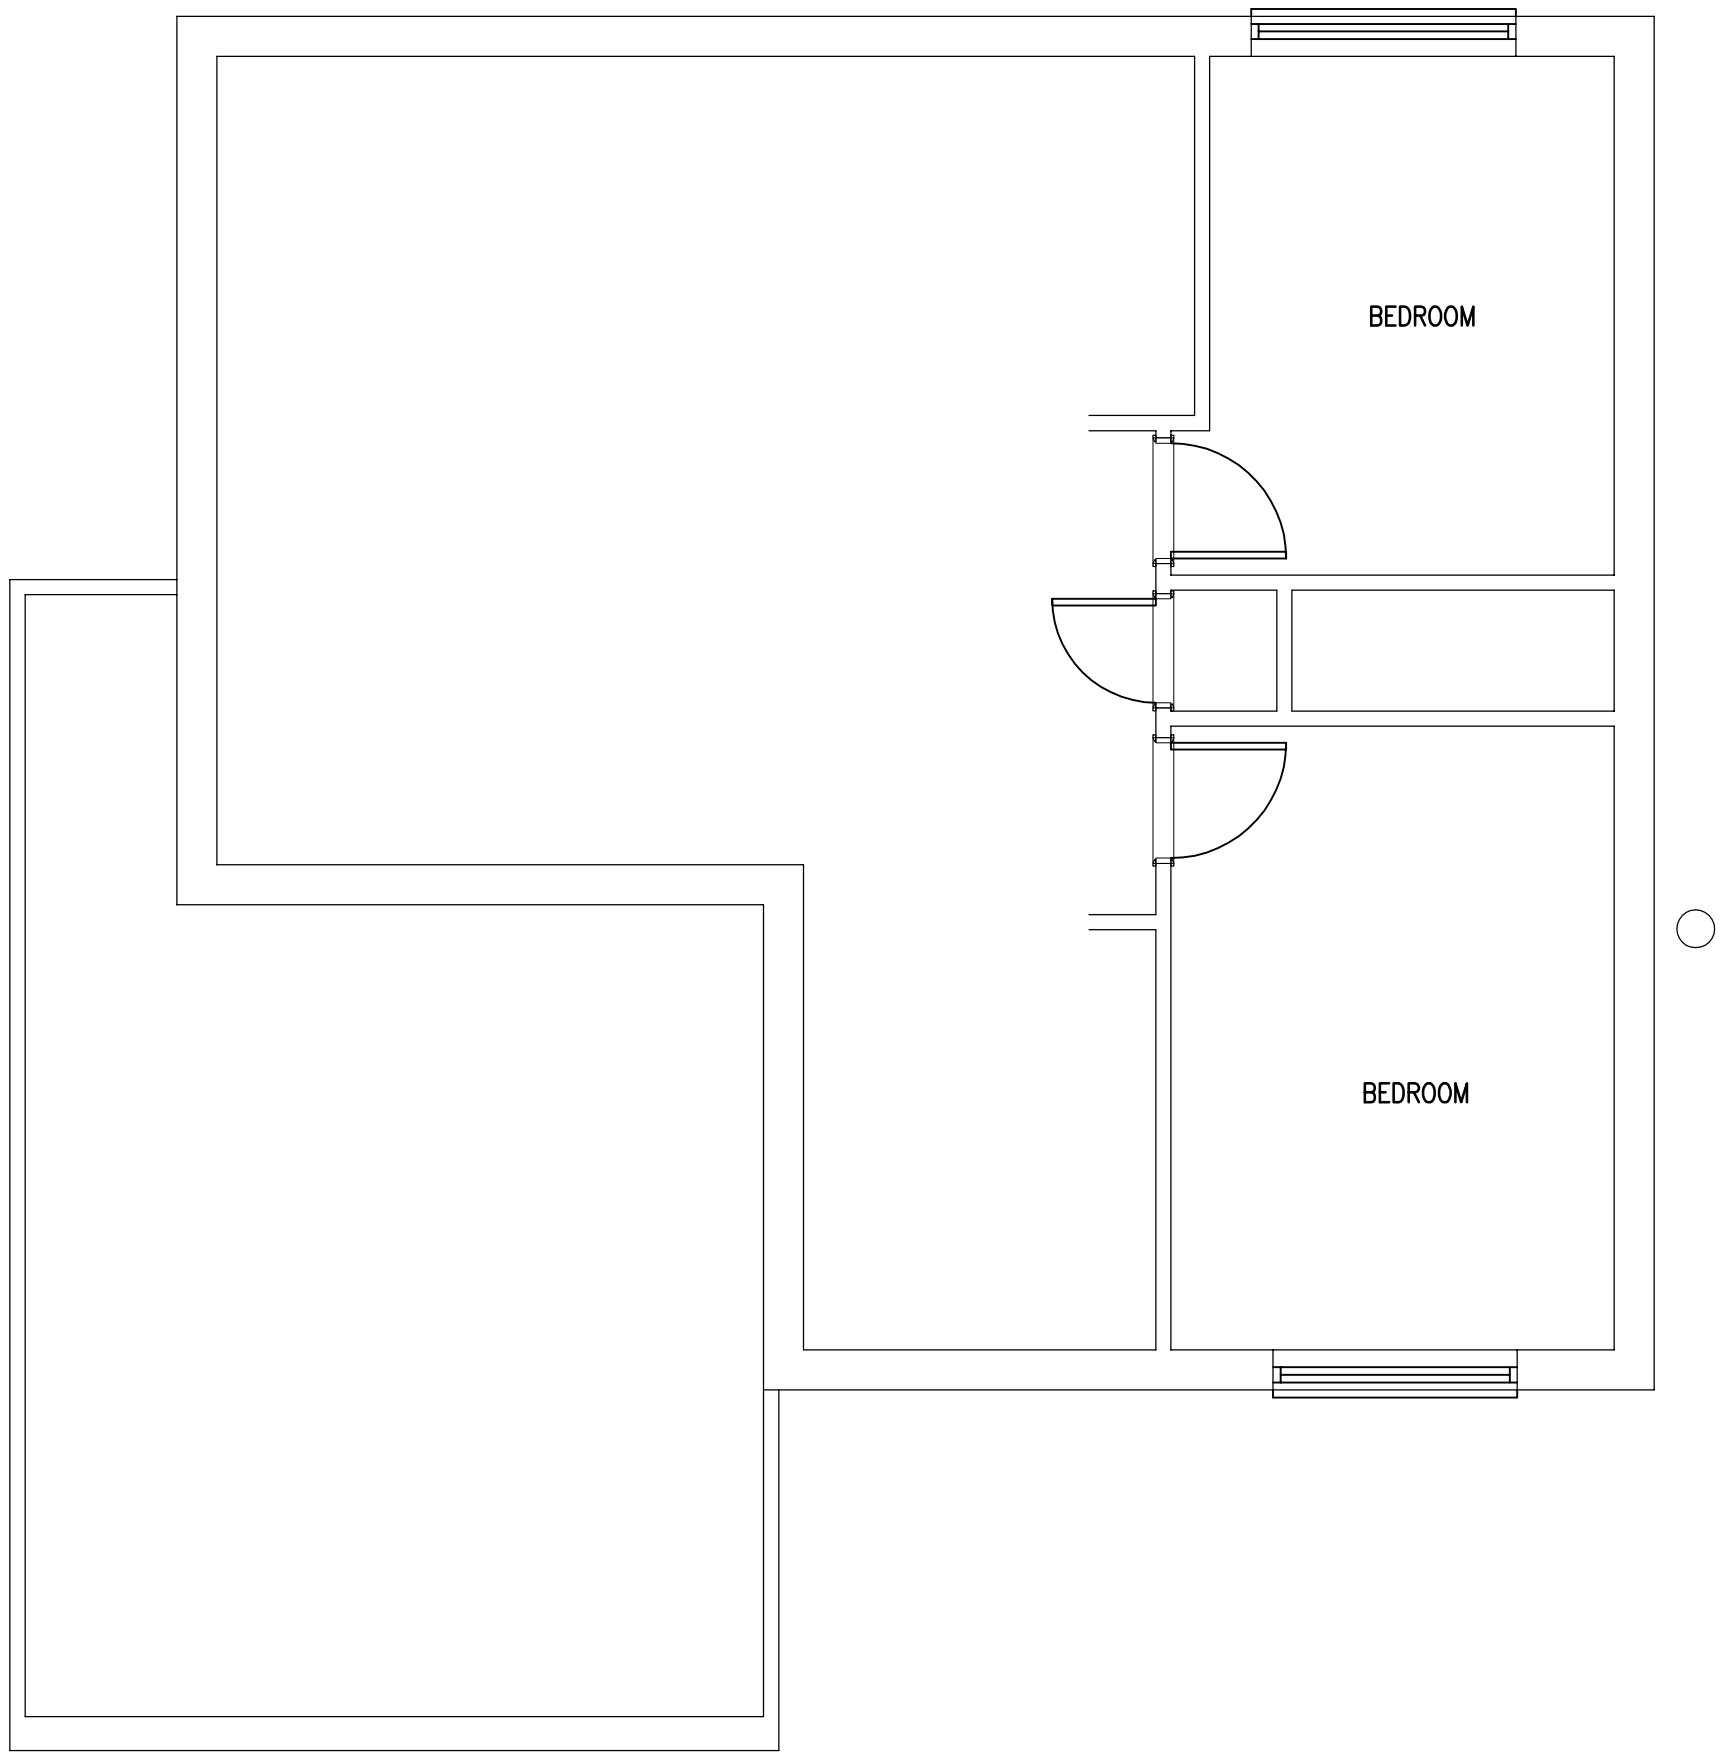

EXISTING FIRST FLOOR (PART)

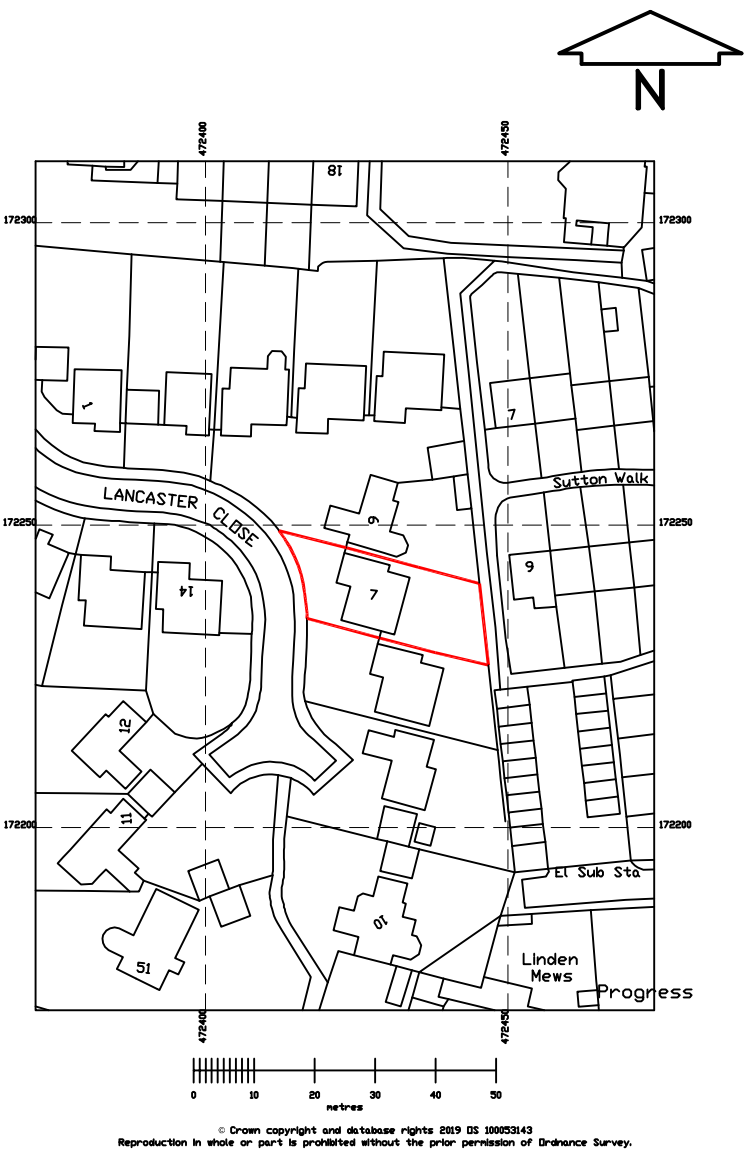

LOCATION PLAN 1:200

ajt design services ltd
9 queensway, sunbury-on-thames,
middlesex. TW16 6HA
t: 01932 782943
m: 07973 419204
e: info@ajt-design.co.uk
AJT DESIGN www: ajt-design.co.uk

PLANNING ISSUE

Address
7 LANCASTER CLOSE,
READING,
RG1 5HB

Title
EXISTING

Drg. No. **LC/07/01** Revision: 'A'

Scale : 1:50, 1:100 & 1:1250 © AJT Date: DEC '17

