

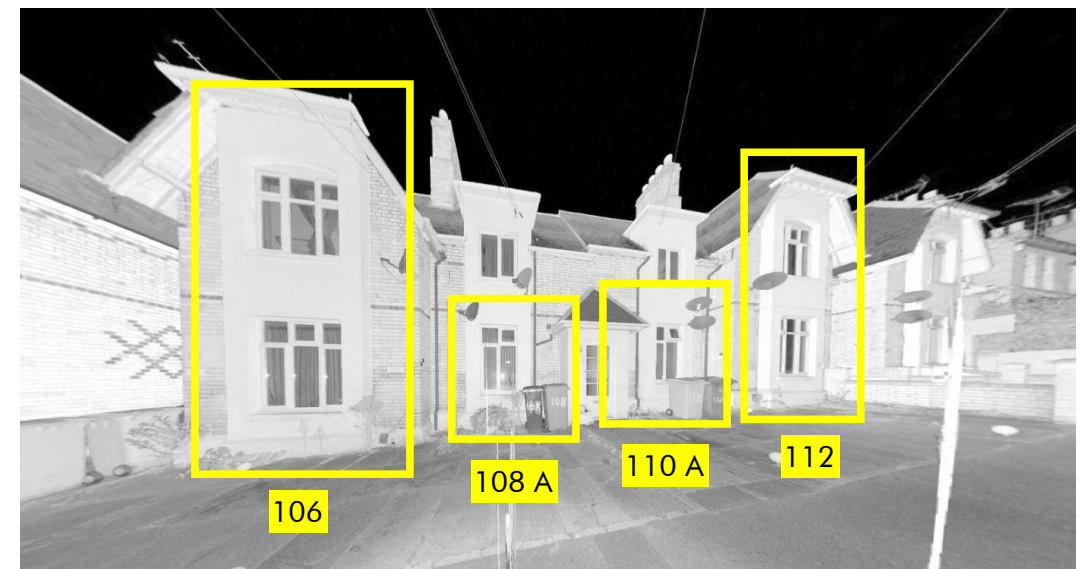


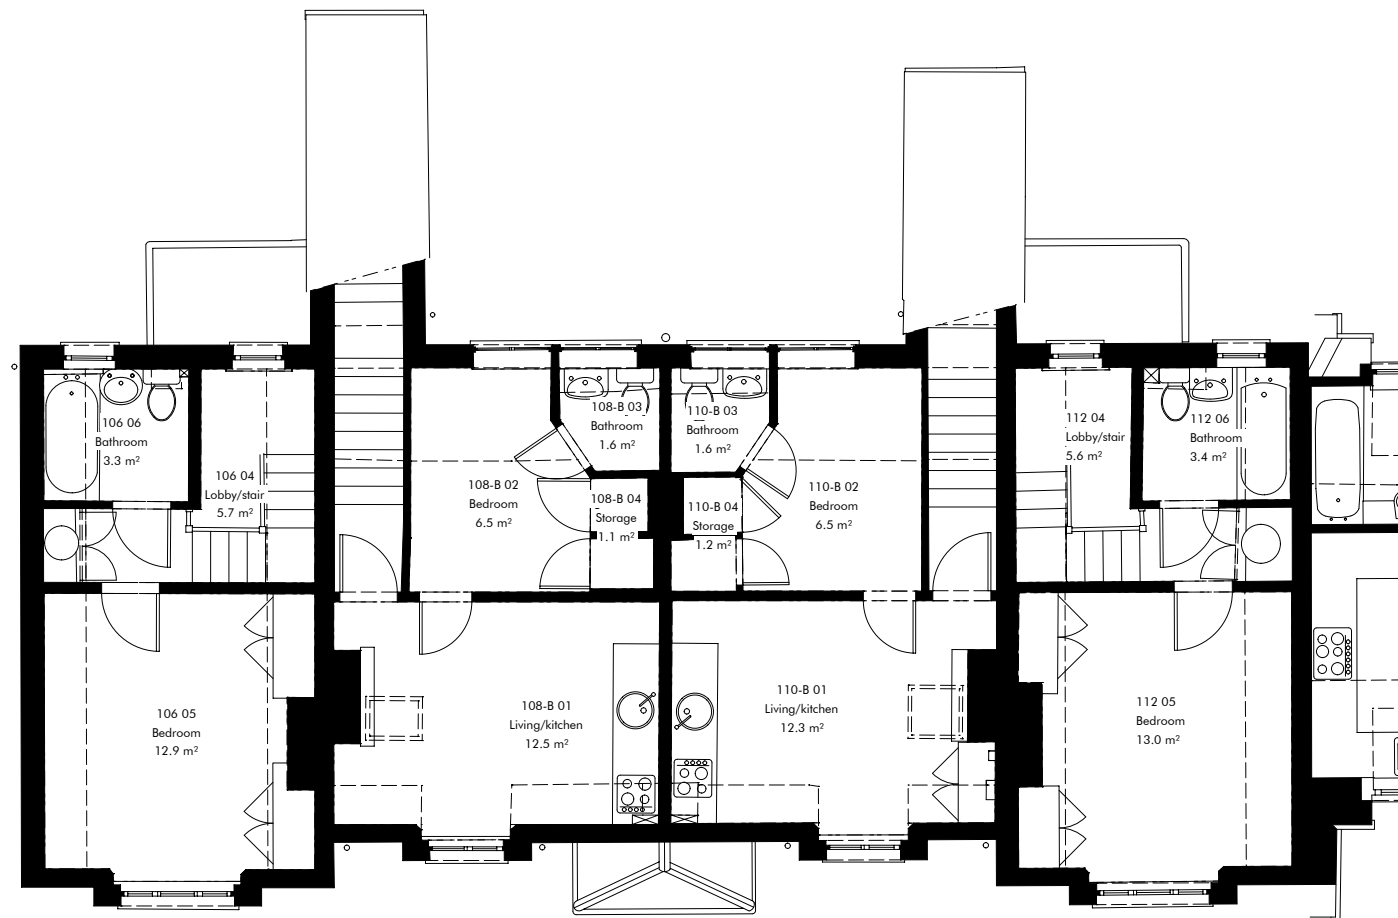

1
1002

First floor plan
scale 1:100@A3

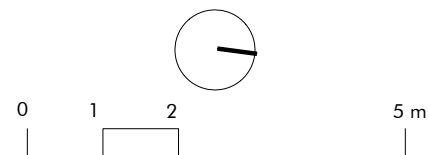

Revision	Release date	Drawn/Checked	NOTES
A	20/05/2019	CB	First issue for planning

CLIENT: Prospect Development Ltd
GENERAL NOTES



Avalon Construction & Design
a: Black Mews, Richmond TW9 3GA
e: architecture@avalonbuild.co.uk
w: avalonbuild.co.uk
t: 020 7348 9058
m: 07891 174552

PROJECT	Westfield Rd
ADDRESS	106-116 Westfield Rd - Reading RG4 8JH
DRAWING TITLE	First floor plan as existing
DRAWING NO	ACD 05181002
PURPOSE OF ISSUE	PLANNING
SCALE	1:100
FORMAT	A3