




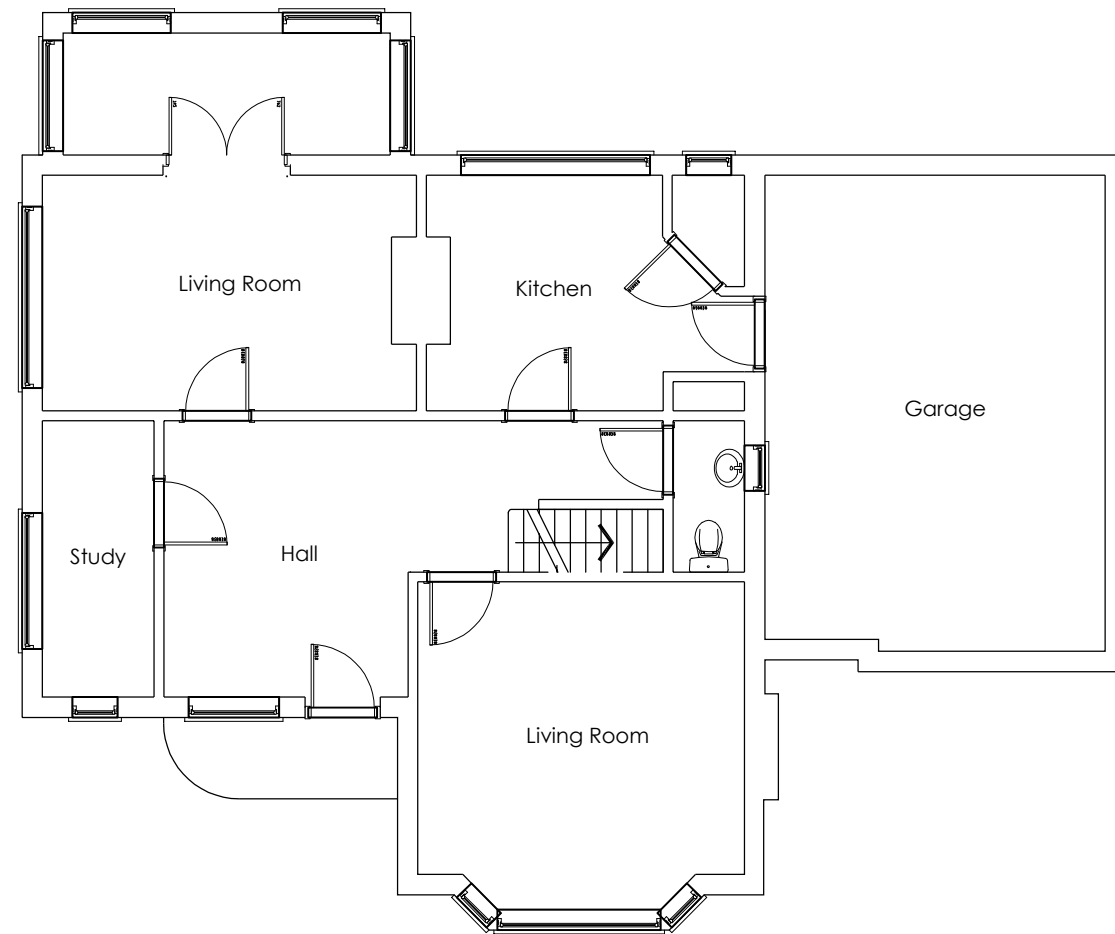

Existing Ground Floor

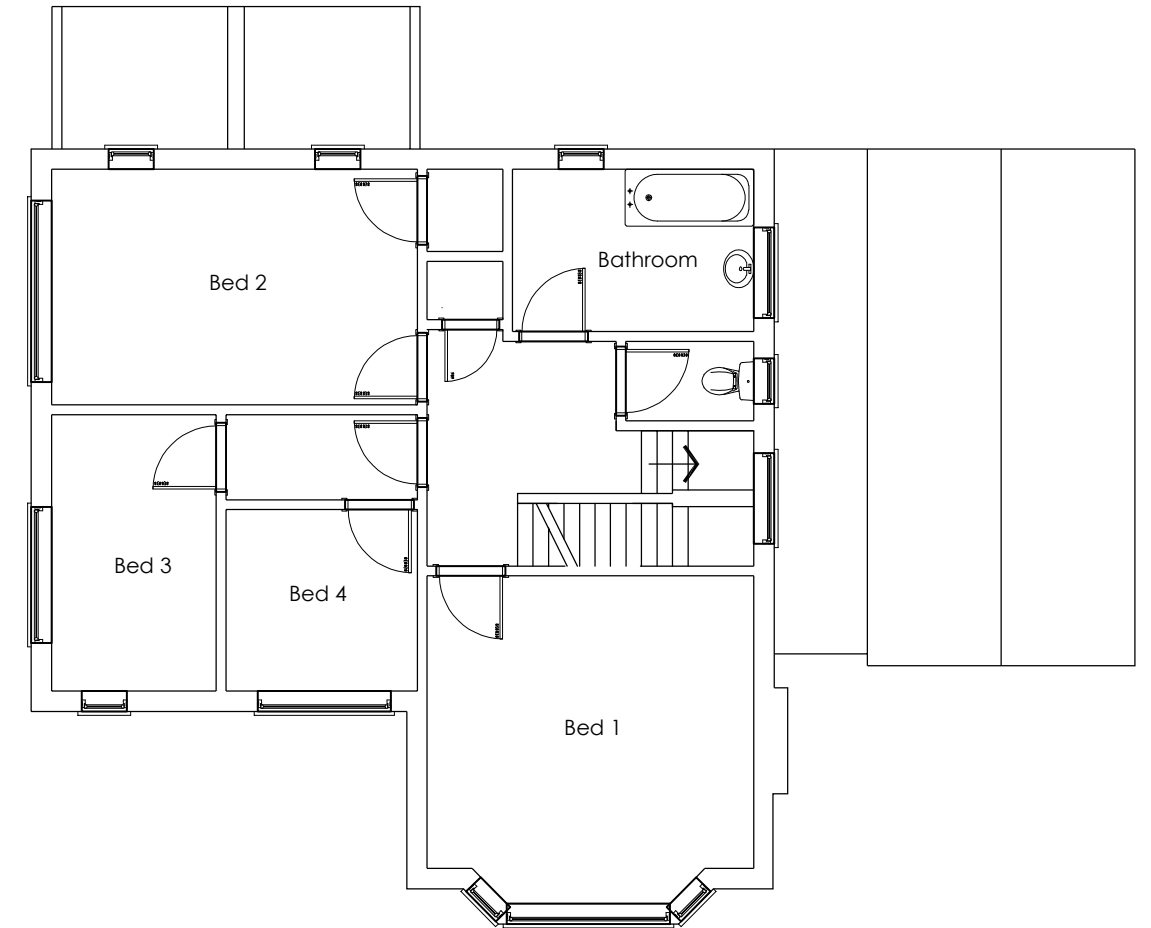

Existing First Floor

 

Do not Scale. Use figured dimensions only. Subject to site survey and all necessary consents. All dimensions to be checked by user and any discrepancies, errors or omissions to be reported to the Architect before work commences. This drawing is to be read in conjunction with all other relevant materials.



07889731195
info@mzmassociates.com

Client:
Cube Developments

Project:
114 Southcote
Lane
Reading
RG30 3AF

Drawing:
Existing
Floor Plans

Job No: 1904-LSR
Scale: 1:100
Date: April 2019

Dwg No:
PL-02