

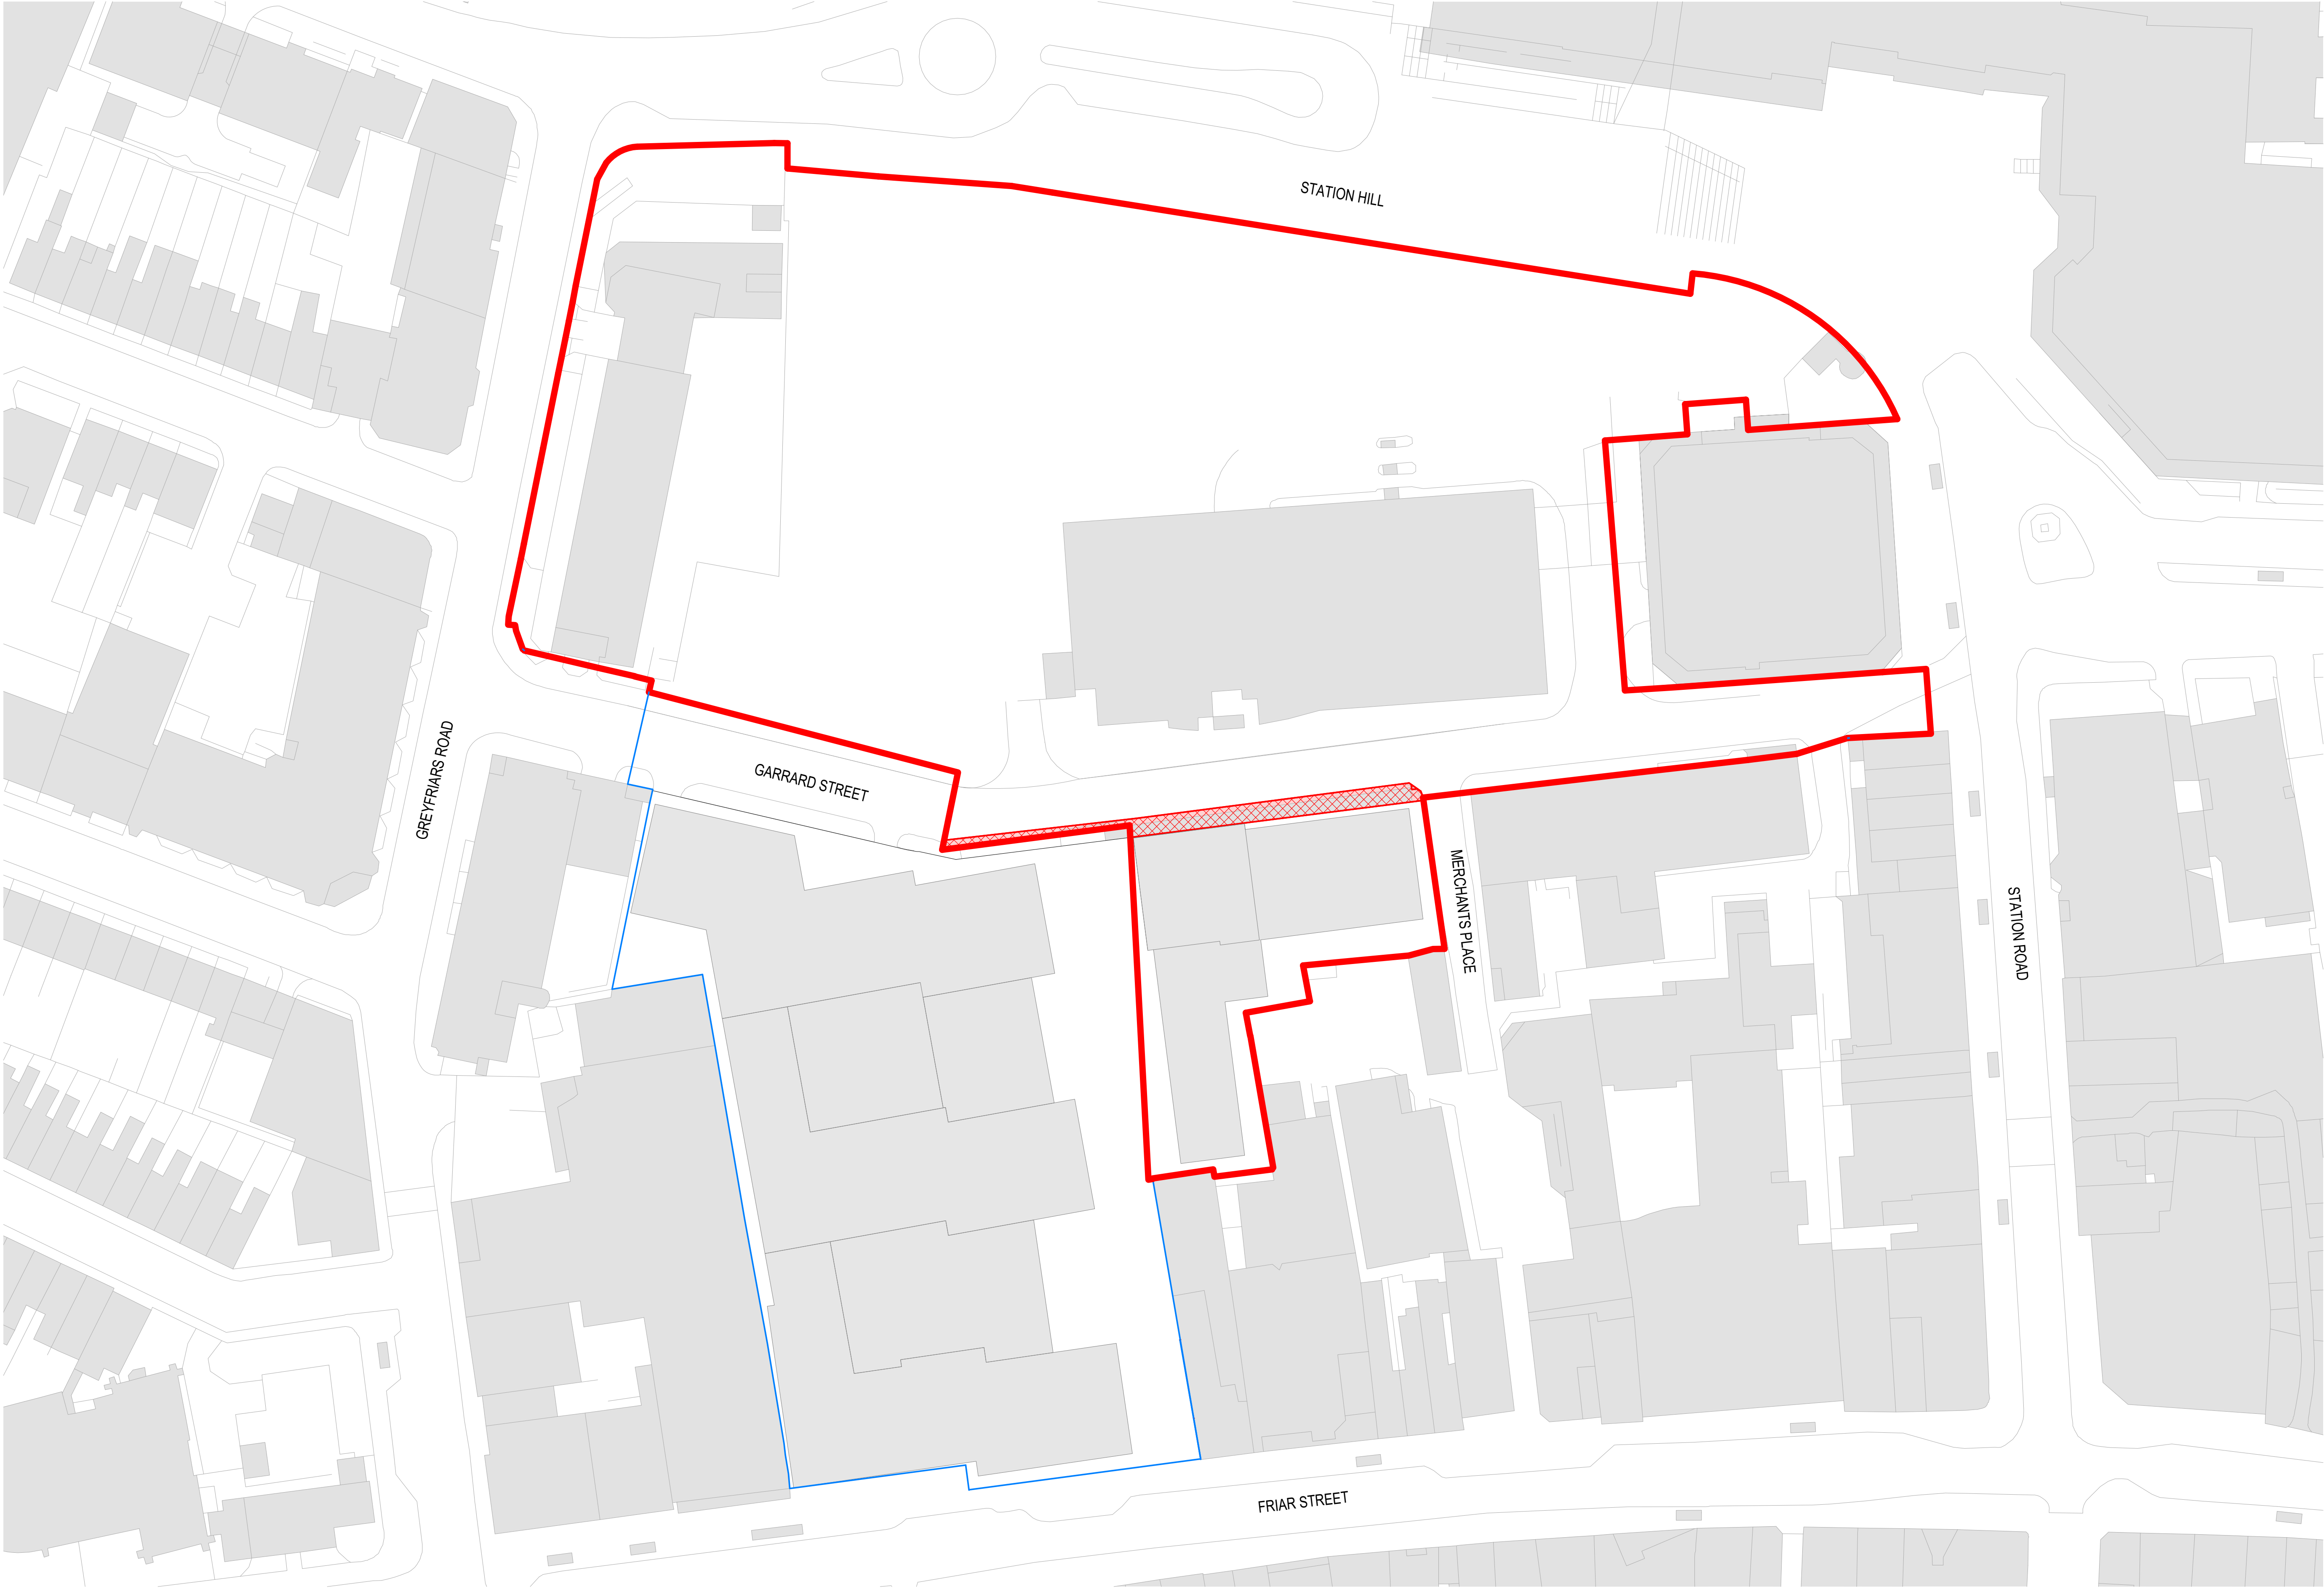


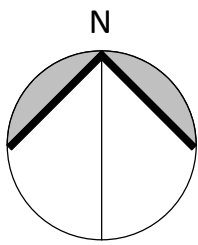

00 Site - Plot F - Existing Site Plan
1:500

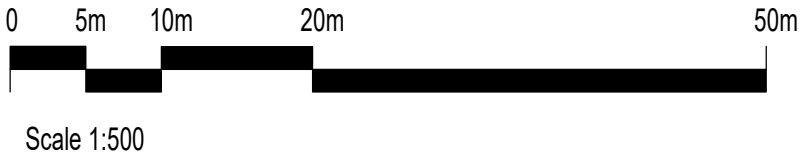


GENERAL NOTES
All rights reserved.
All drawings and written material appearing here, constitute original and unpublished work of the Architect and may not be duplicated, used or disclosed without written consent of the Architect.
Notes and material designations are typical for similar conditions unless otherwise indicated.

- Ownership Boundary beyond Application Boundary
- Application Boundary
- Areas Subject to S278
- Works Beyond Ownership Boundary

P10	2019-0315	Issued for Planning	
REV No.	DATE	DESCRIPTION	DWN CHK

KEY PLAN

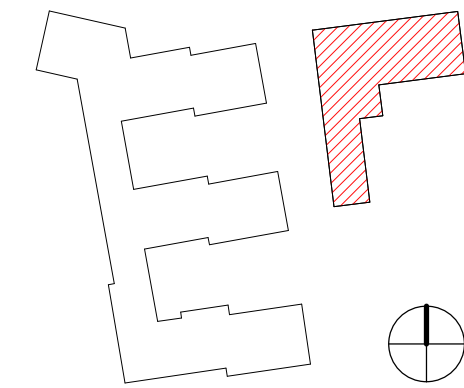

PROJECT

Station Hill, Reading

CLIENT

SH Reading Master LLP

CALLISONRTKL
A DESIGN CONSULTANCY OF ARCADIS

CallisonRTKL - UK Ltd.
25 Farringdon Street, 10th Floor
London EC4A 4AB
T: +44(0)20 7306 0404

SHEET IDENTIFICATION

TITLE
Site - Plot F Existing Site Plan

STATUS

Planning

PROJECT NUMBER 050-170073	DATE DRAWN 02/07/19
DRAWN BY AR	SCALE @ A1: As indicated
CHECKED BY: MD	
PROJECT ORIGINATOR SHR - CRL - SB - ZZ - PL	LEVEL A
ROLE NUMBER A - 100-005- P10	REVISION P10