


© 2018 RPS Group

Notes

1. This drawing has been prepared in accordance with the scope of RPS's appointment with its client and is subject to the terms and conditions of that appointment. RPS accepts no liability for any use of this document other than by its client and only for the purposes for which it was prepared and provided.

2. If received electronically it is the recipients responsibility to print to correct scale. Only written dimensions should be used.

Legend

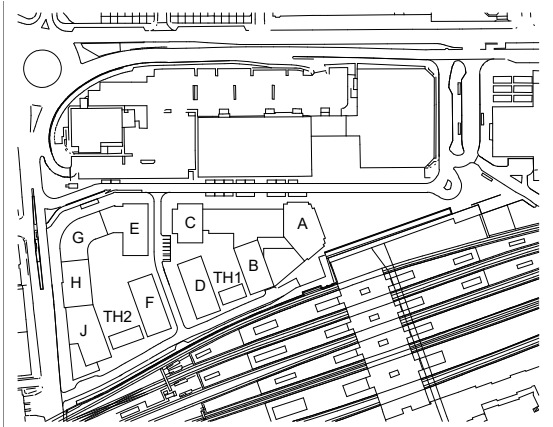

- Car Park
- Cycle Parking
- Energy Centre
- Plant
- Refuse
- Tank

Rev	Description	Date	Initial	Checked



20 Western Avenue, Milton Park, Abingdon, Oxfordshire, OX14 4SH
T: +44(0)1235 821 888 E: rps@rpsgroup.com F: +44(0)1235 834 698

Client **Hermes Investment Management**


Project **Reading Metropolitan**

Title **Illustrative Scheme GA
Basement Plan**

Status	Drawn By	PM/Checked By
DRAFT	CR	PI
Job Ref	Scale @ A3	Date Created
OXF10985	NTS	DEC 2018

Figure Number	Rev
2.1a	-

rpsgroup.com/uk

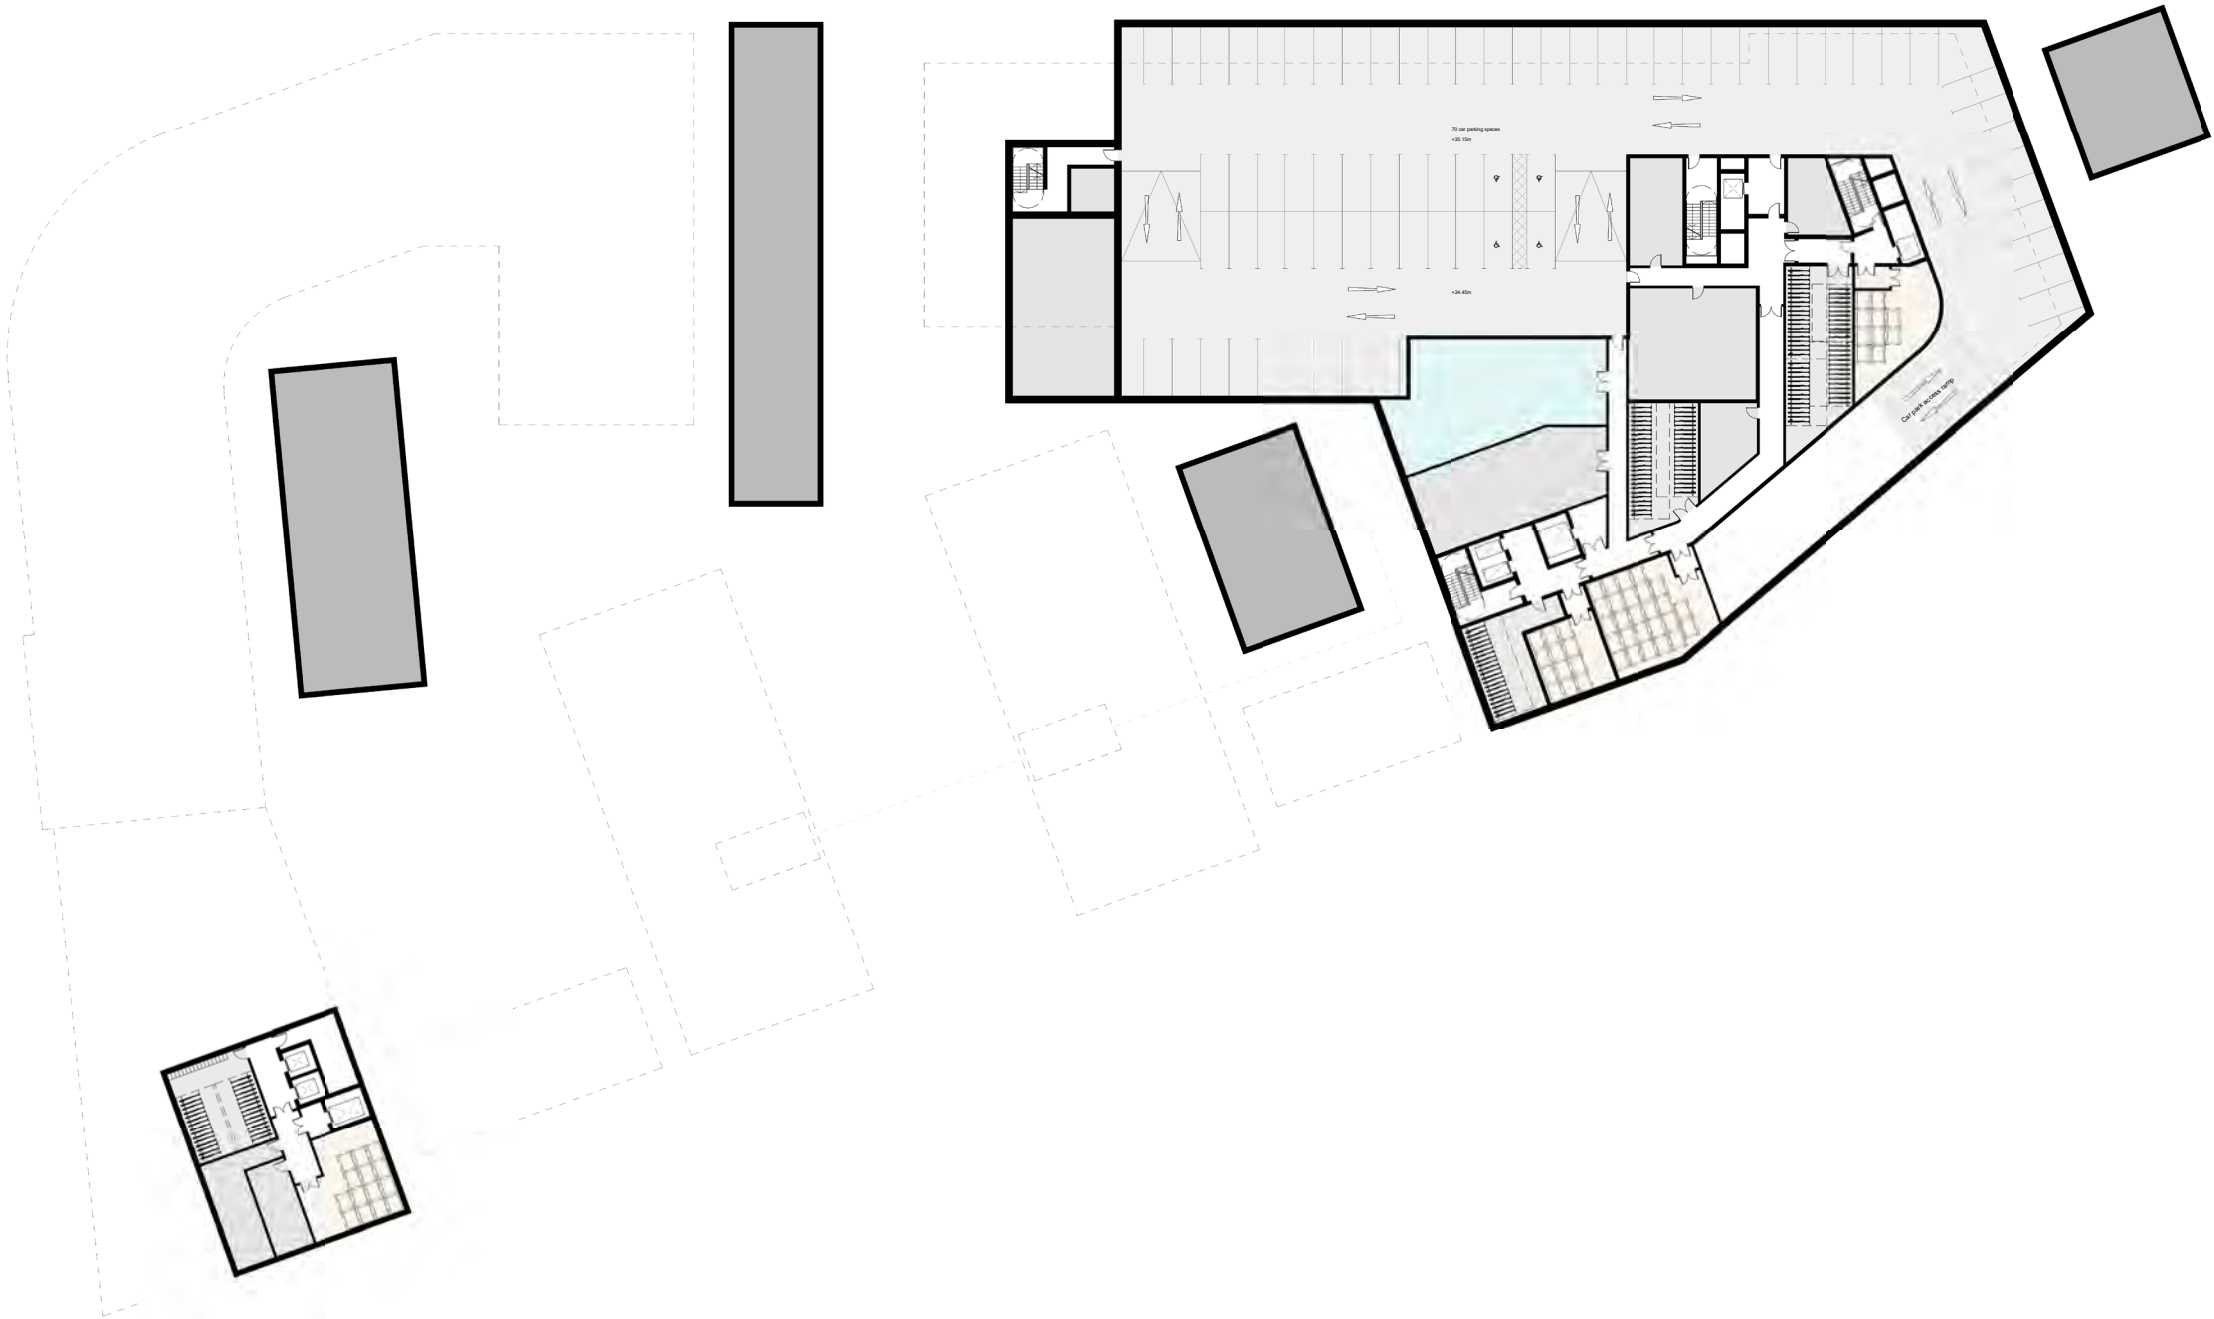

P:\GIS\Templates\RPStemplate2018.mxd




© 2018 RPS Group

Notes

1. This drawing has been prepared in accordance with the scope of RPS's appointment with its client and is subject to the terms and conditions of that appointment. RPS accepts no liability for any use of this document other than by its client and only for the purposes for which it was prepared and provided.

2. If received electronically it is the recipients responsibility to print to correct scale. Only written dimensions should be used.

Legend

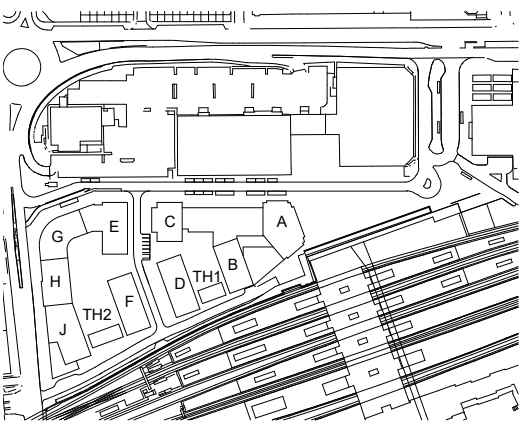

- 1 Bed
- 2 Bed
- 3 Bed
- DP
- Office
- Office WC
- Plant
- Studio
- TH (Town House)

Rev	Description	Date	Initial	Checked



20 Western Avenue, Milton Park, Abingdon, Oxfordshire, OX14 4SH
T: +44(0)1235 821 888 E: rps@rpsgroup.com F: +44(0)1235 834 698

Client **Hermes Investment Management**

Project **Reading Metropolitan**

Title **Illustrative Scheme GA
1st Floor Plan**

Status **DRAFT** Drawn By **CR** PM/Checked By **PI**

Job Ref **OXF10985** Scale @ A3 **NTS** Date Created **DEC 2018**

Figure Number **2.1b** Rev **-**

rpsgroup.com/uk

10985-0016-01