
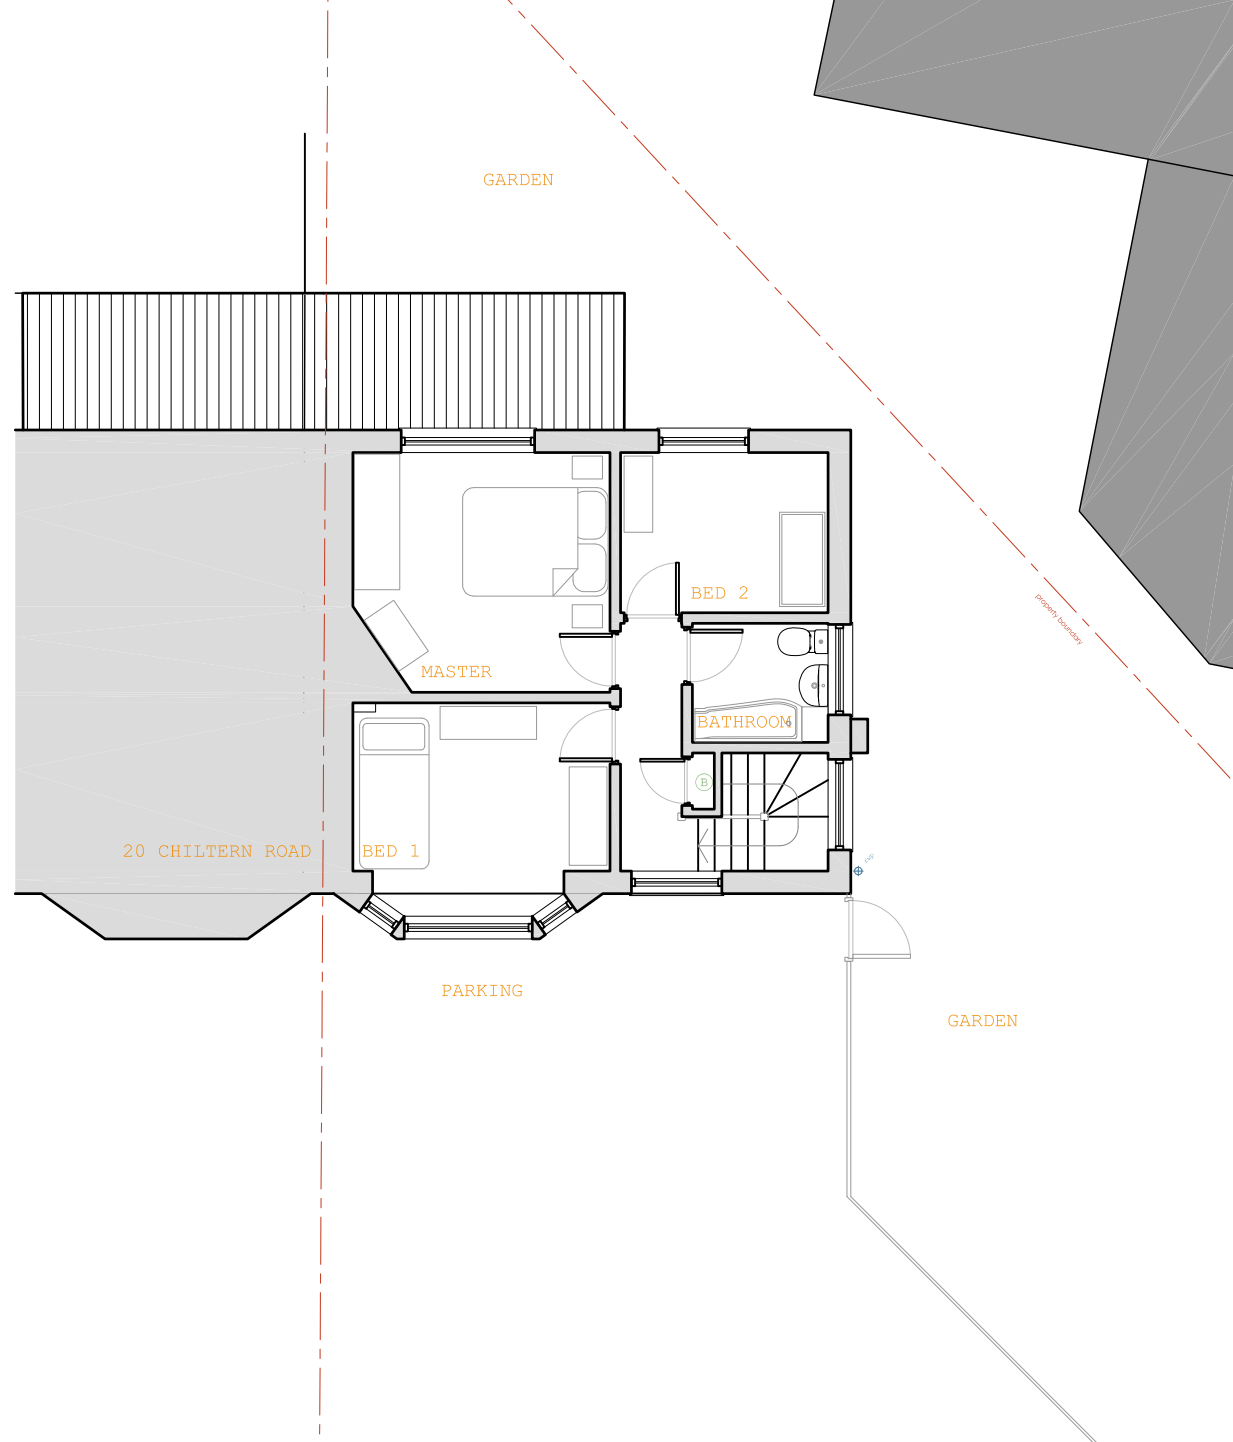


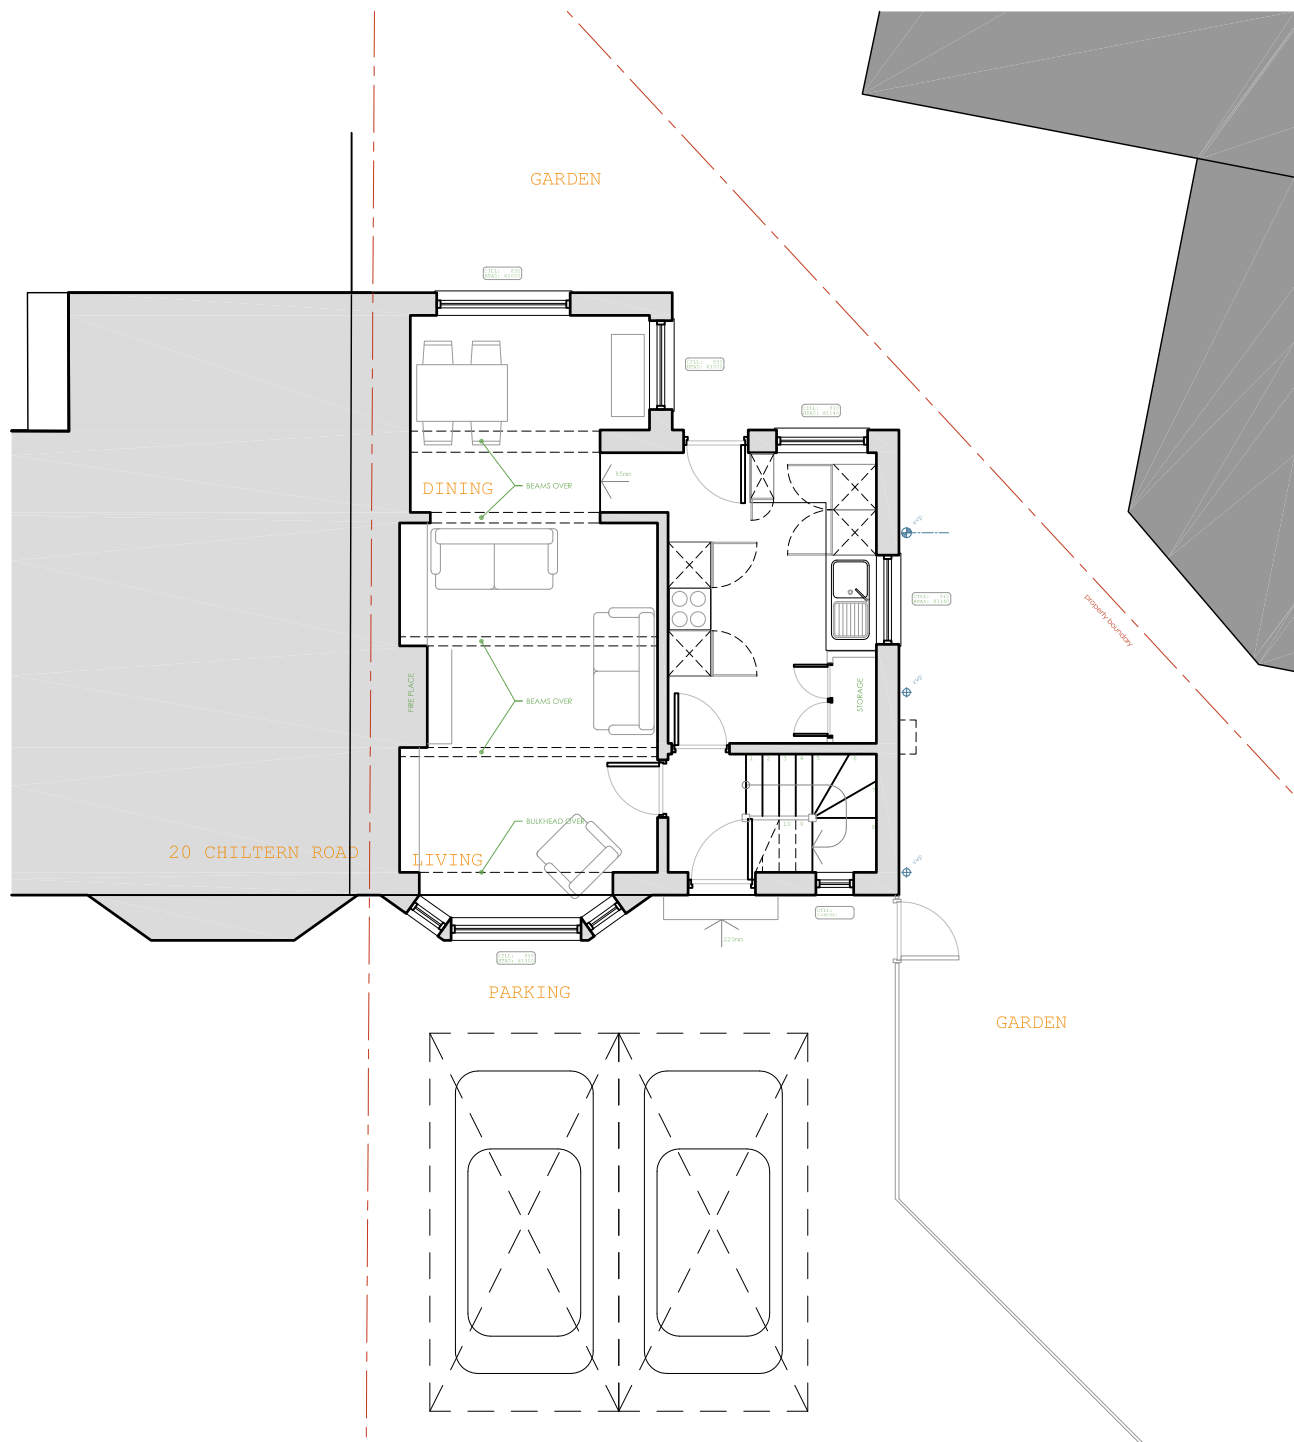


architects


project
18 Chiltern Road
Reading, RG4 5HT

client
Laura and Rob York

drawing title
existing floor plans

project	drawing number	revision
248-	01-00	p

date	status
July 2016	planning

scale	size	author	checked
1:100	A3	NDE	EGM

© 2015 colony architects



www.colonyarchitects.com

colony architects ltd has undertaken this survey and prepared this drawing to a level of accuracy commensurate with the scale indicated on the drawing. any dimensions extracted should be treated accordingly.

Unless indicated do not use this drawing to produce any fabrication drawings, cutting lists or schedules of works, including setting out dimensions.

colony architects ltd is a collaborative of architects and designers with an agenda to find out more visit our beautiful website

www.colonyarchitects.com

contact: design@colonyarchitects.com

stu 07990 515372 intermezzo
ed 07179 255328 woking road
guildford surrey gu1 1pe