



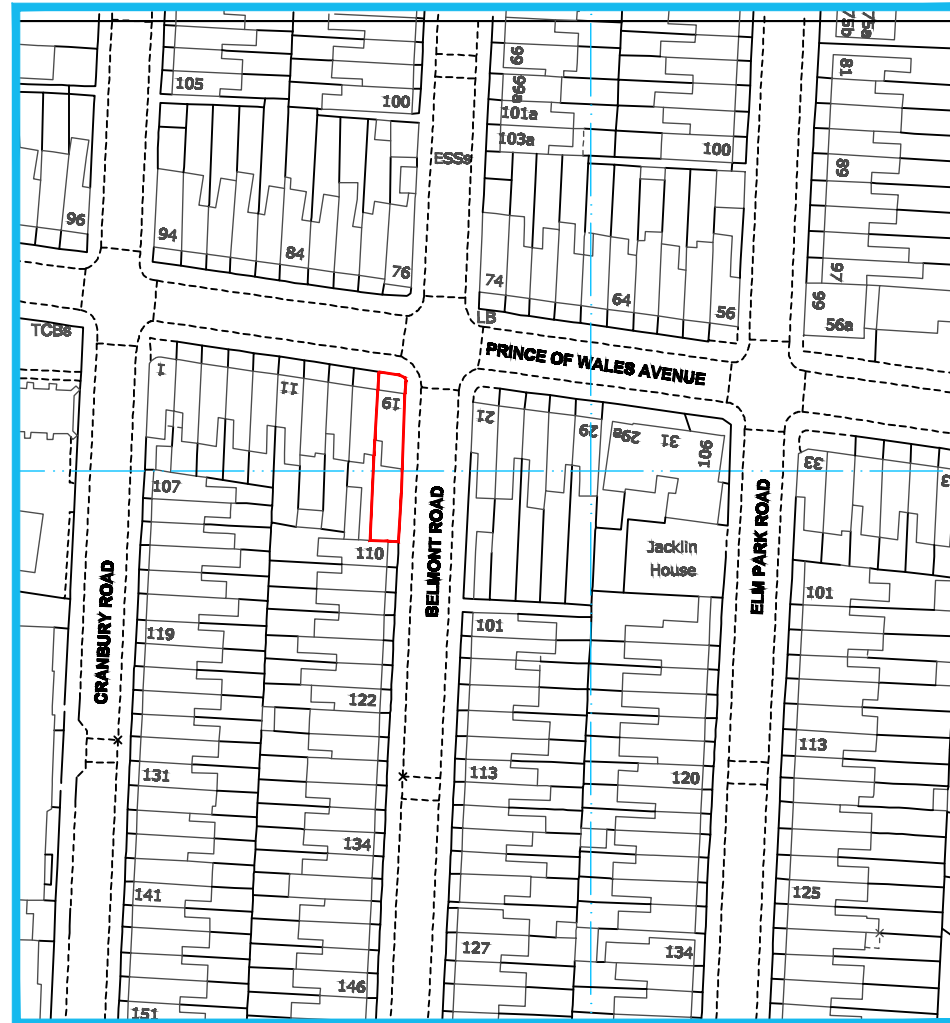

LOCATION MAP
SCALE 1:1250

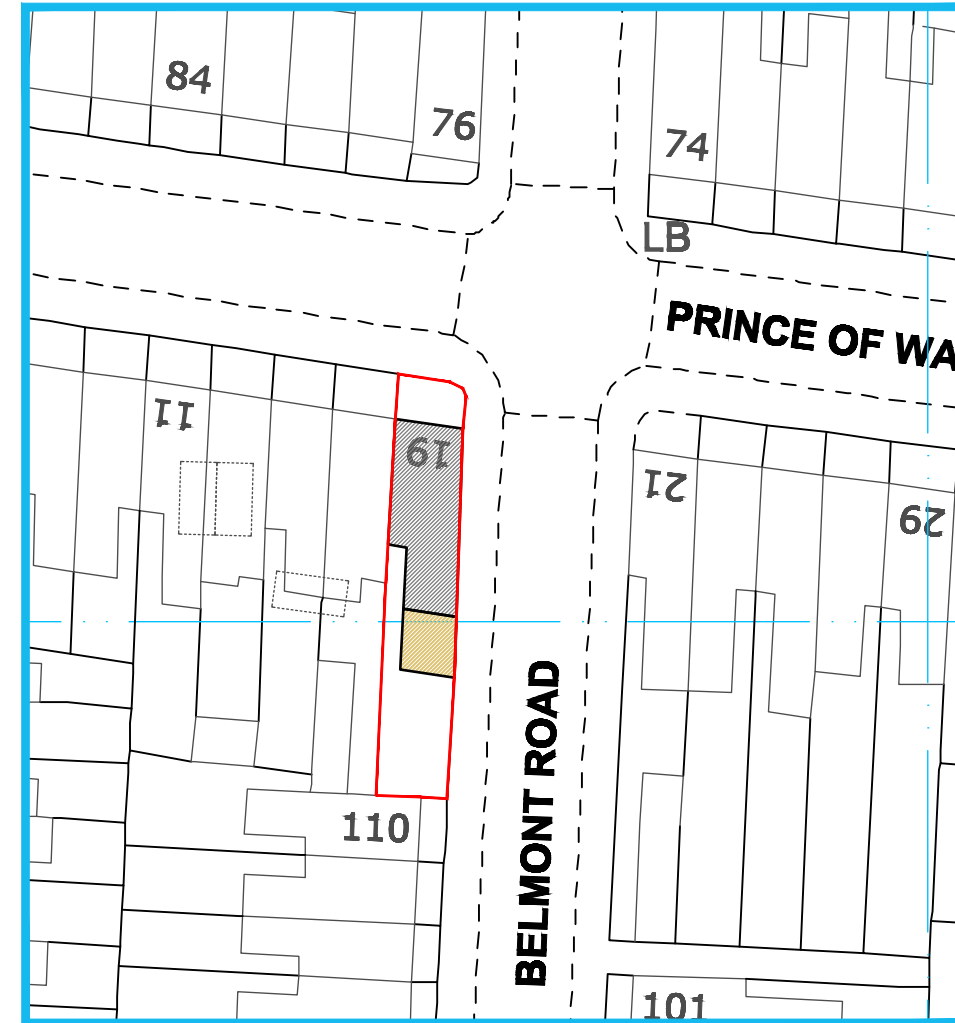

SITE PLAN
SCALE 1:500



12 Stanton Close, Earley, Berkshire. RG6 7DX
Contact : 0118 327 9645
www.arcadia-design.co.uk

KEY:
Existing Proposed

0 10m 20m 40m 80m (1:1250)

0 5m 10m 20m 40m (1:500)

NOTES:

1. THIS DRAWING IS COPYRIGHT AND SHOULD NOT BE REPRODUCED WITHOUT THE WRITTEN APPROVAL OF ARCADIA DESIGN CONSULTANTS.
2. ALL DIMENSIONS TO BE CHECKED ON SITE AND ANY DISCREPANCIES BROUGHT TO THE ATTENTION OF THE ARCADIA DESIGN CONSULTANTS.
3. NO DIMENSIONS TO BE SCALED.
4. THIS DRAWING IS TO BE READ IN CONJUNCTION WITH ALL OTHER RELEVANT ARCHITECTS, SERVICE ENGINEERS AND STRUCTURAL / CIVIL ENGINEERS DRAWINGS AND SPECIFICATIONS.
5. ALL RIGHTS RESERVED.

P L A N N I N G I S S U E

PROJECT			
SINGLE STOREY SIDE EXTENSION AT 19A PRINCE OF WALES AVE, READING - RG30			
DRAWING TITLE			
LOCATION & SITE PLAN			
REV.	DATE	DESCRIPTION	
DWG NO:	PL/A445/04	SCALE	as shown @ A3
DATE	MAR. 2019	DRAWN BY	MQ