



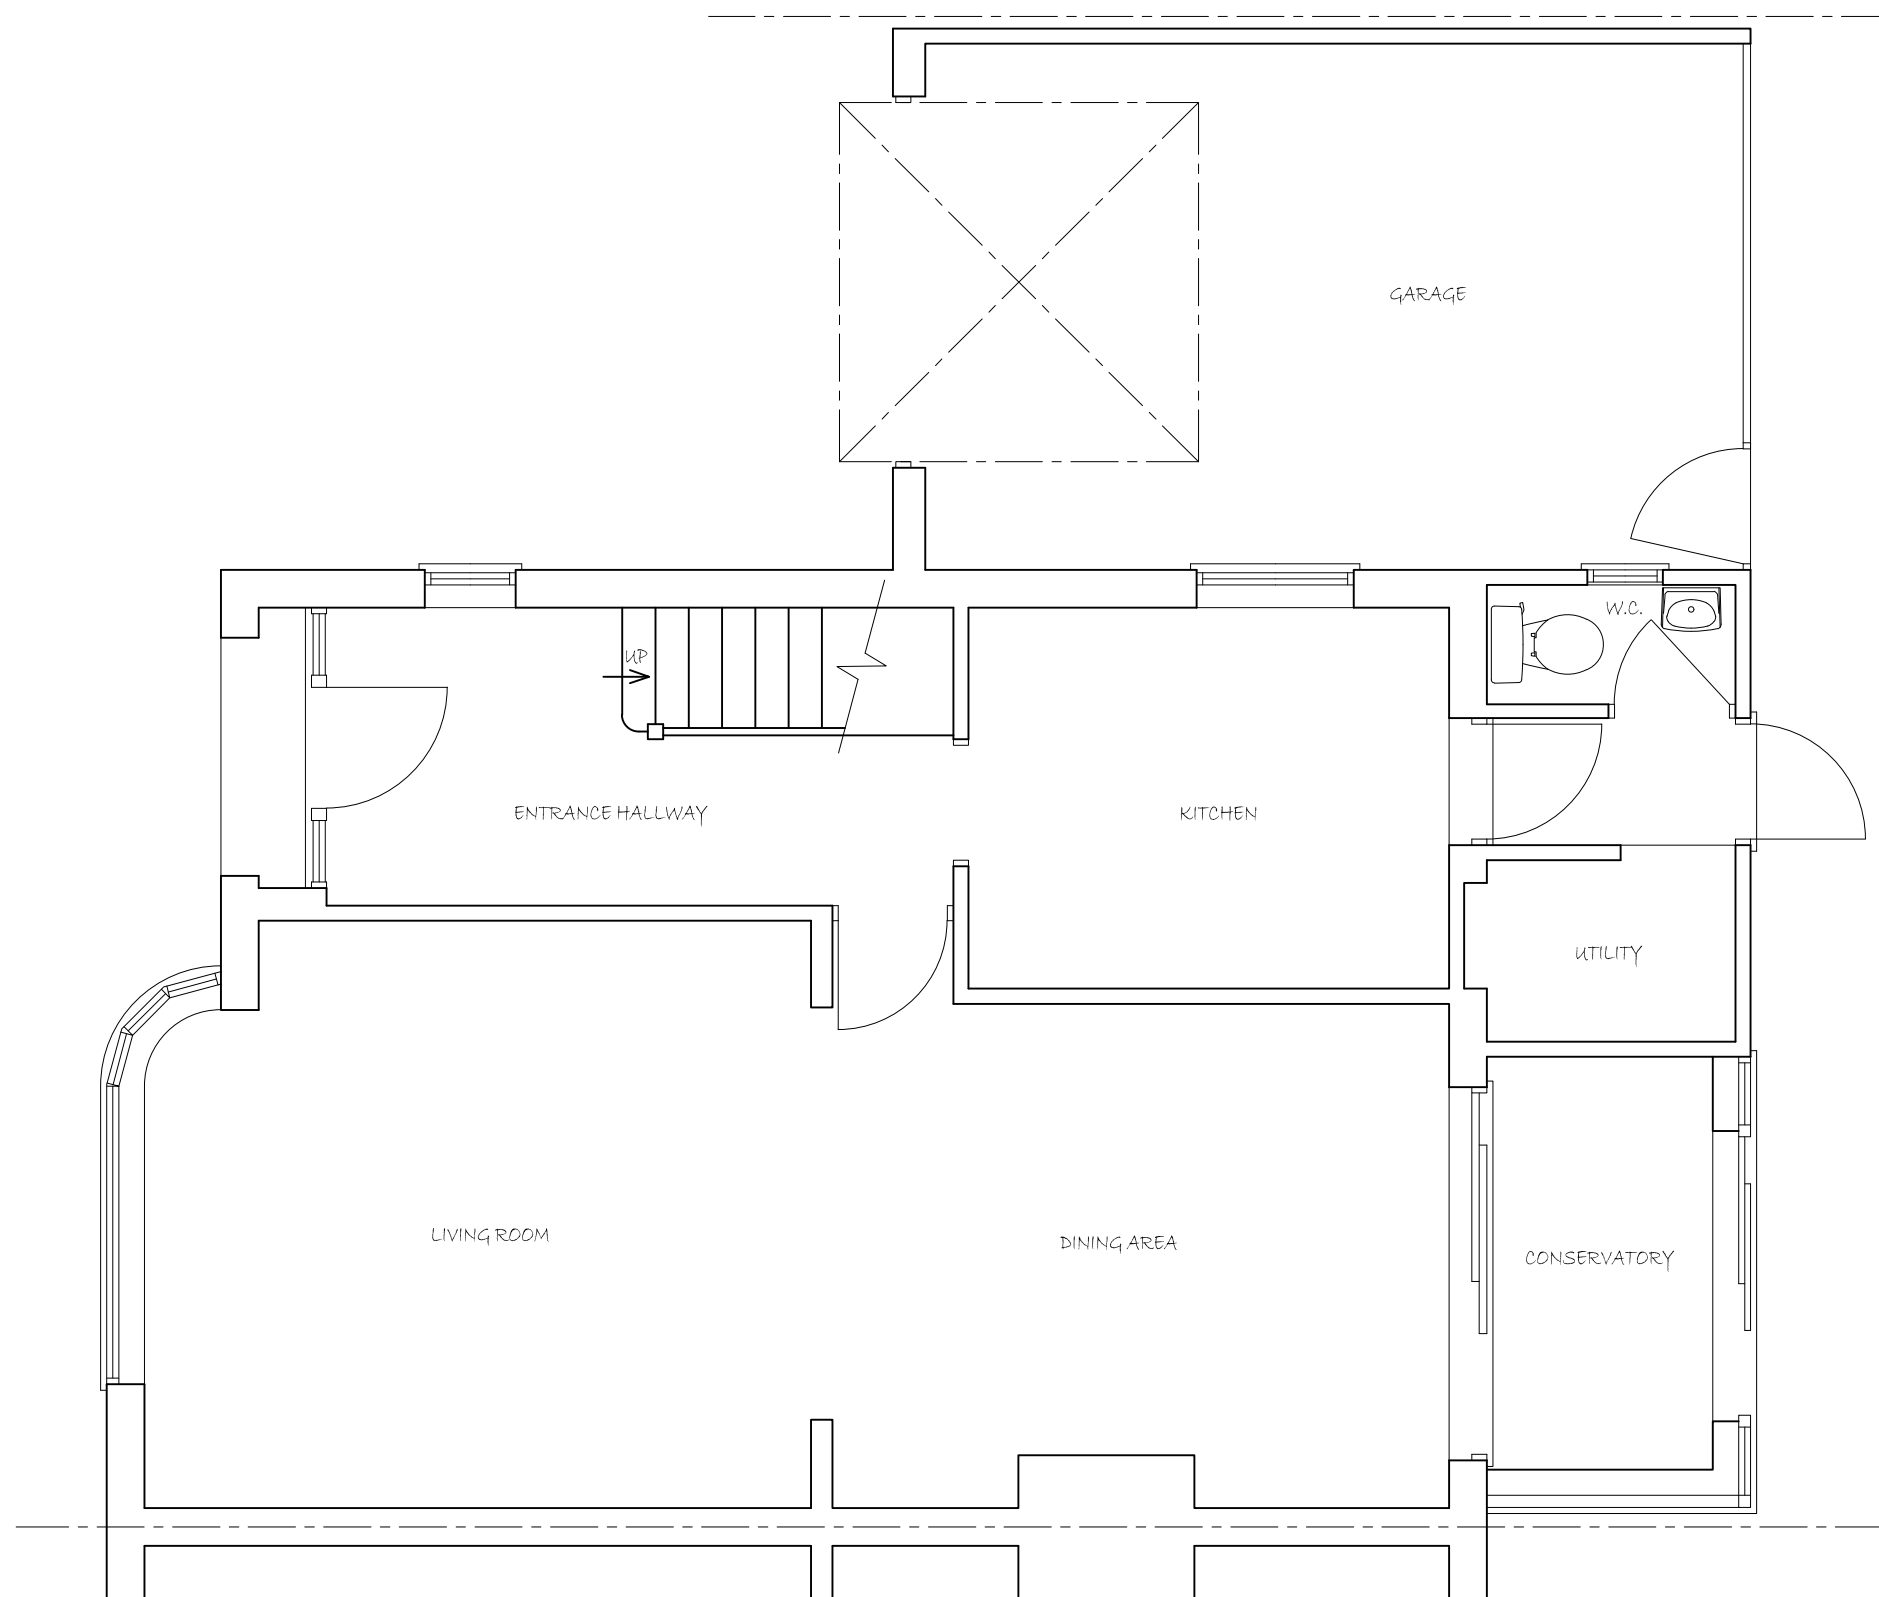

EXISTING GROUND FLOOR PLAN

 

SCALE 1:50

PROJECT
PROPOSED DEVELOPMENT AT ;
129 MAYFIELD DRIVE
READING
RG4 5JR

TITLE

EXISTING GROUND
FLOOR PLAN



CREATIVE DESIGN &
STRUCTURE Ltd.

HENSON HOUSE NEWTOWN ROAD
HENLEY-ON-THAMES RG9 1HG
Tel 01491 411922

info@creativedesignandstructure.co.uk www.creativedesignandstructure.co.uk

DRAWN
HC

SCALE @ A3

1:50

DATE
NOVEMBER 2017

DRAWING NO.

REV.

39917-01
