


NOTES

© SK Design consultants - THIS DRAWING AND DESIGN REMAINS THE COPYRIGHT AND INTELLECTUAL PROPERTY OF SK CONSULTANTS AND SHALL NOT BE COPIED IN ANY FORMAT WITHOUT APPROVAL.


THIS DRAWING IS TO BE READ IN CONJUNCTION WITH ALL OTHER DRAWINGS AND DOCUMENTS PROVIDED. THE CONTRACTOR MUST CHECK ALL DIMENSIONS ON SITE BEFORE PLACING ORDERS FOR MATERIALS OR SHOP FABRICATIONS OR COMMENCING WORKS ON SITE. ANY DISCREPANCIES SHOULD BE NOTIFIED BEFORE PROCEEDING.

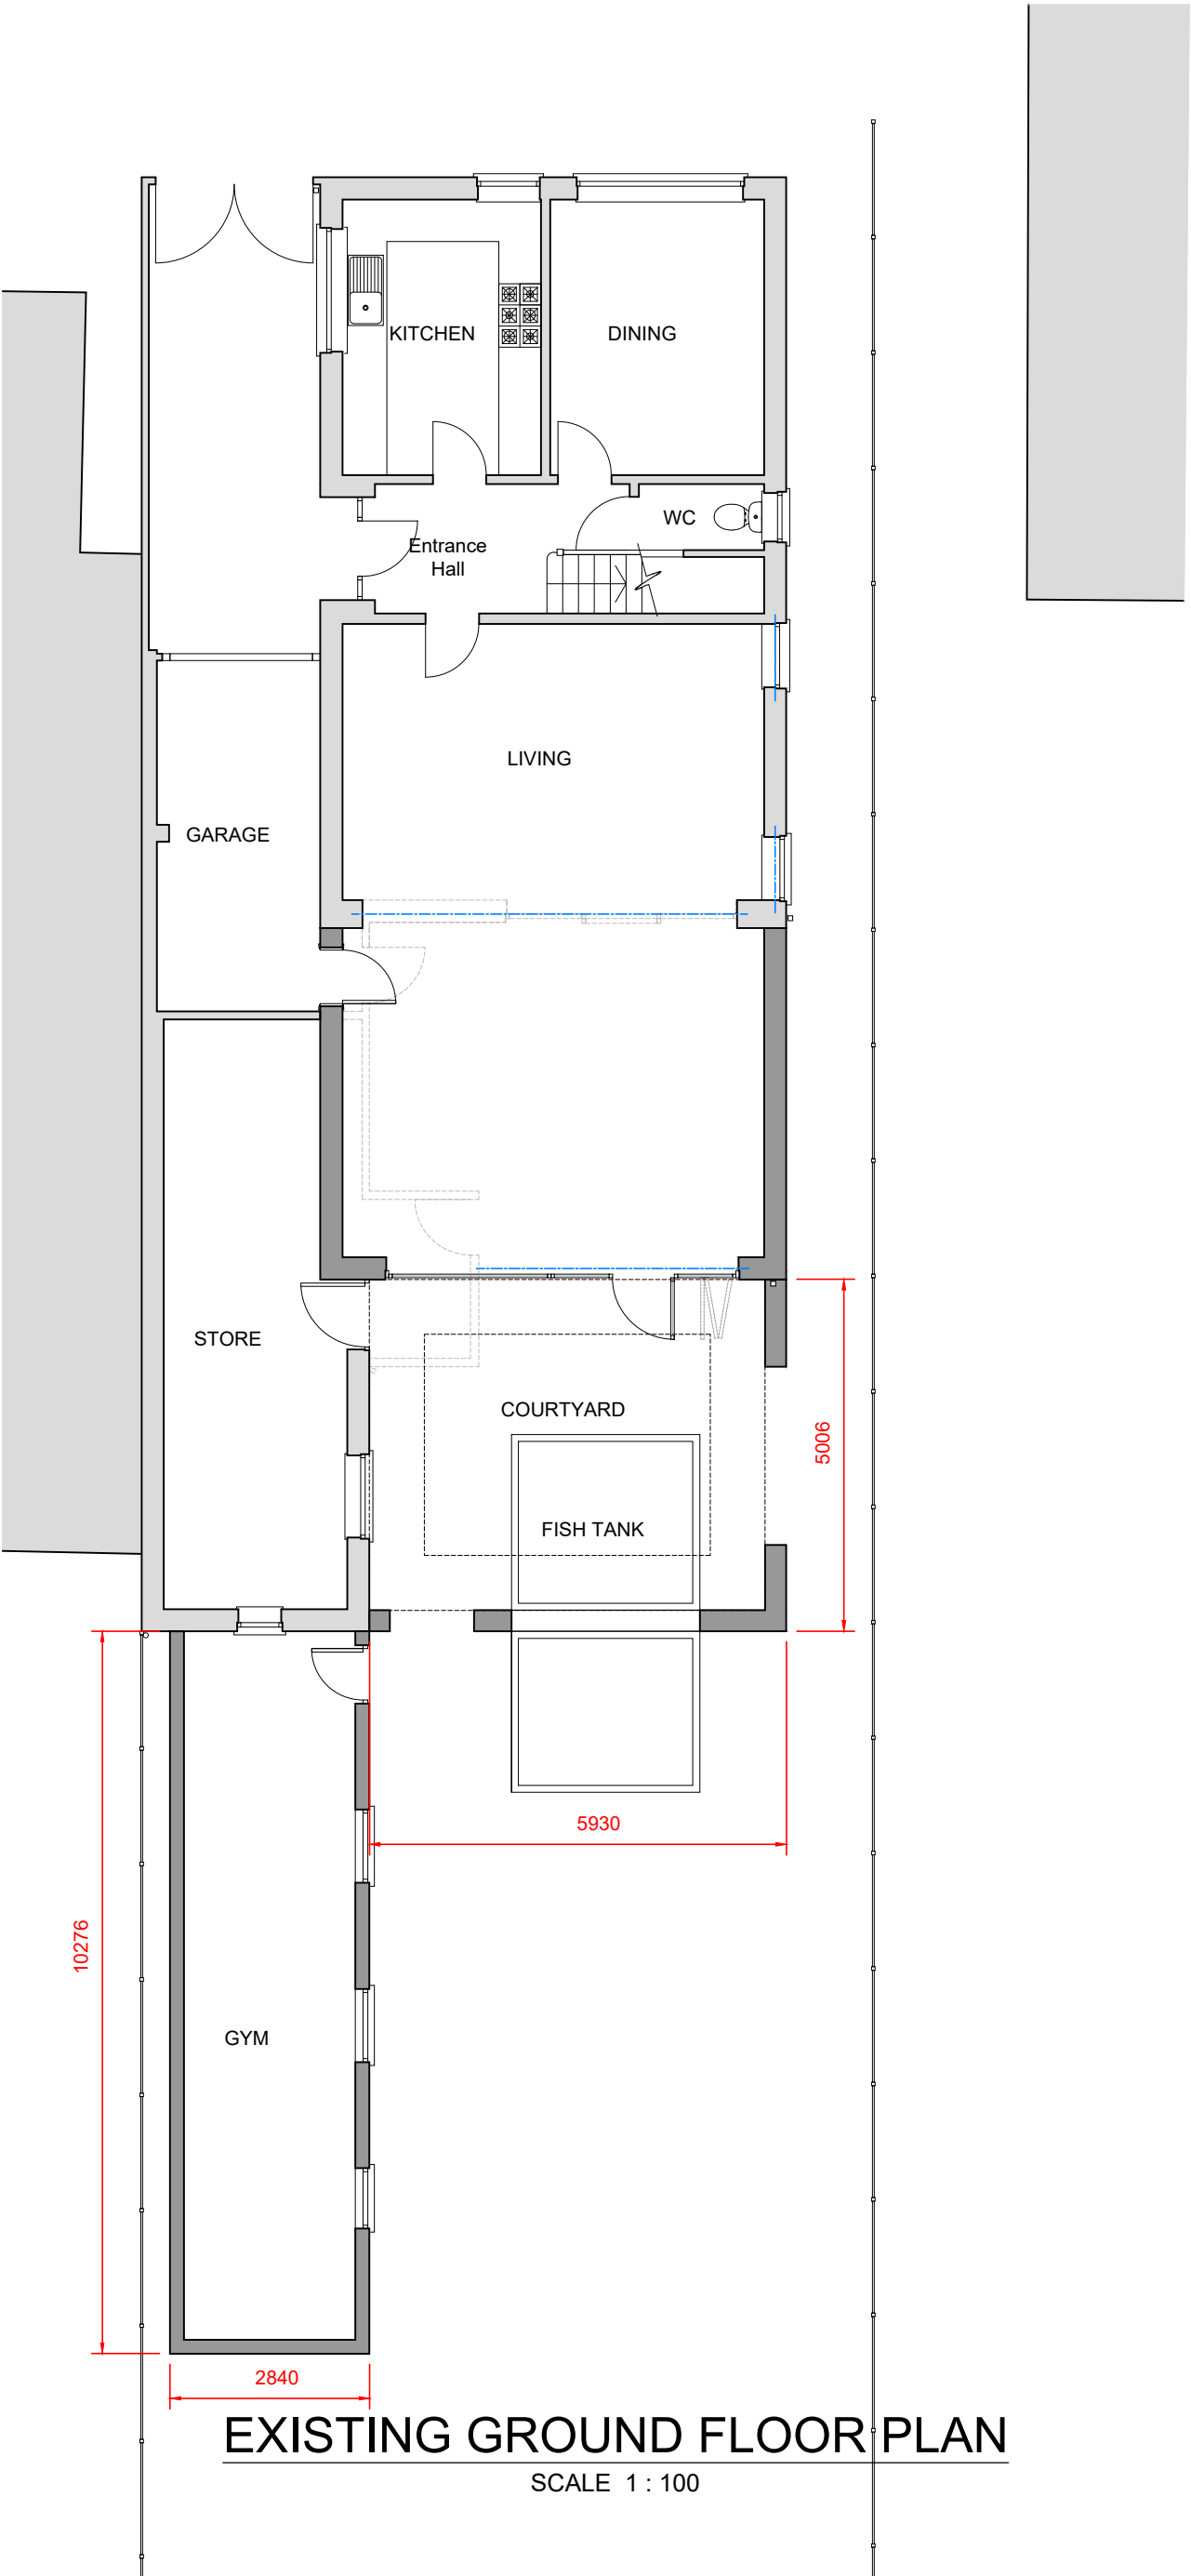

EXISTING GROUND FLOOR PLAN
SCALE 1 : 100



EXISTING WEST ELEVATION
SCALE 1 : 100

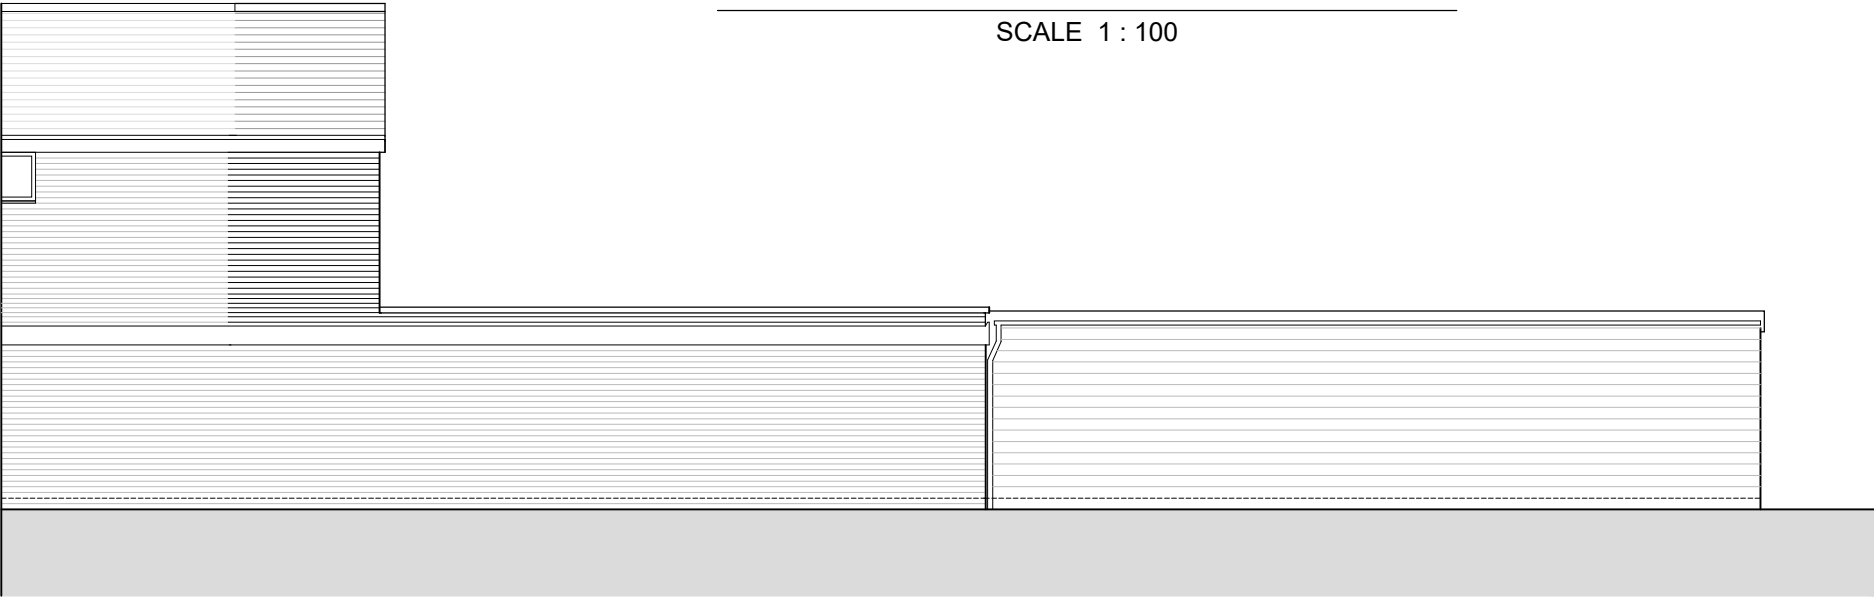

EXISTING NORTH ELEVATION
SCALE 1 : 100



EXISTING SOUTH ELEVATION
SCALE 1 : 100



SK Design Consultants
22 Netley close
Caversham
Reading RG4 6SR
Tel : 07821111602

Client:
Mr Naga Rama Mohan Rao Kongara

Project:
TWO STOREY REAR EXTENSION

Location:
132 WHITLEY WOOD LANE,
READING RG2 8PP

Drawing Title:
EXISTING PLANS AND ELEVATIONS

Date: JAN 2019 Sheet Size: A2 Drawn: SK

Drawing No: P1029-02 Revision: .