



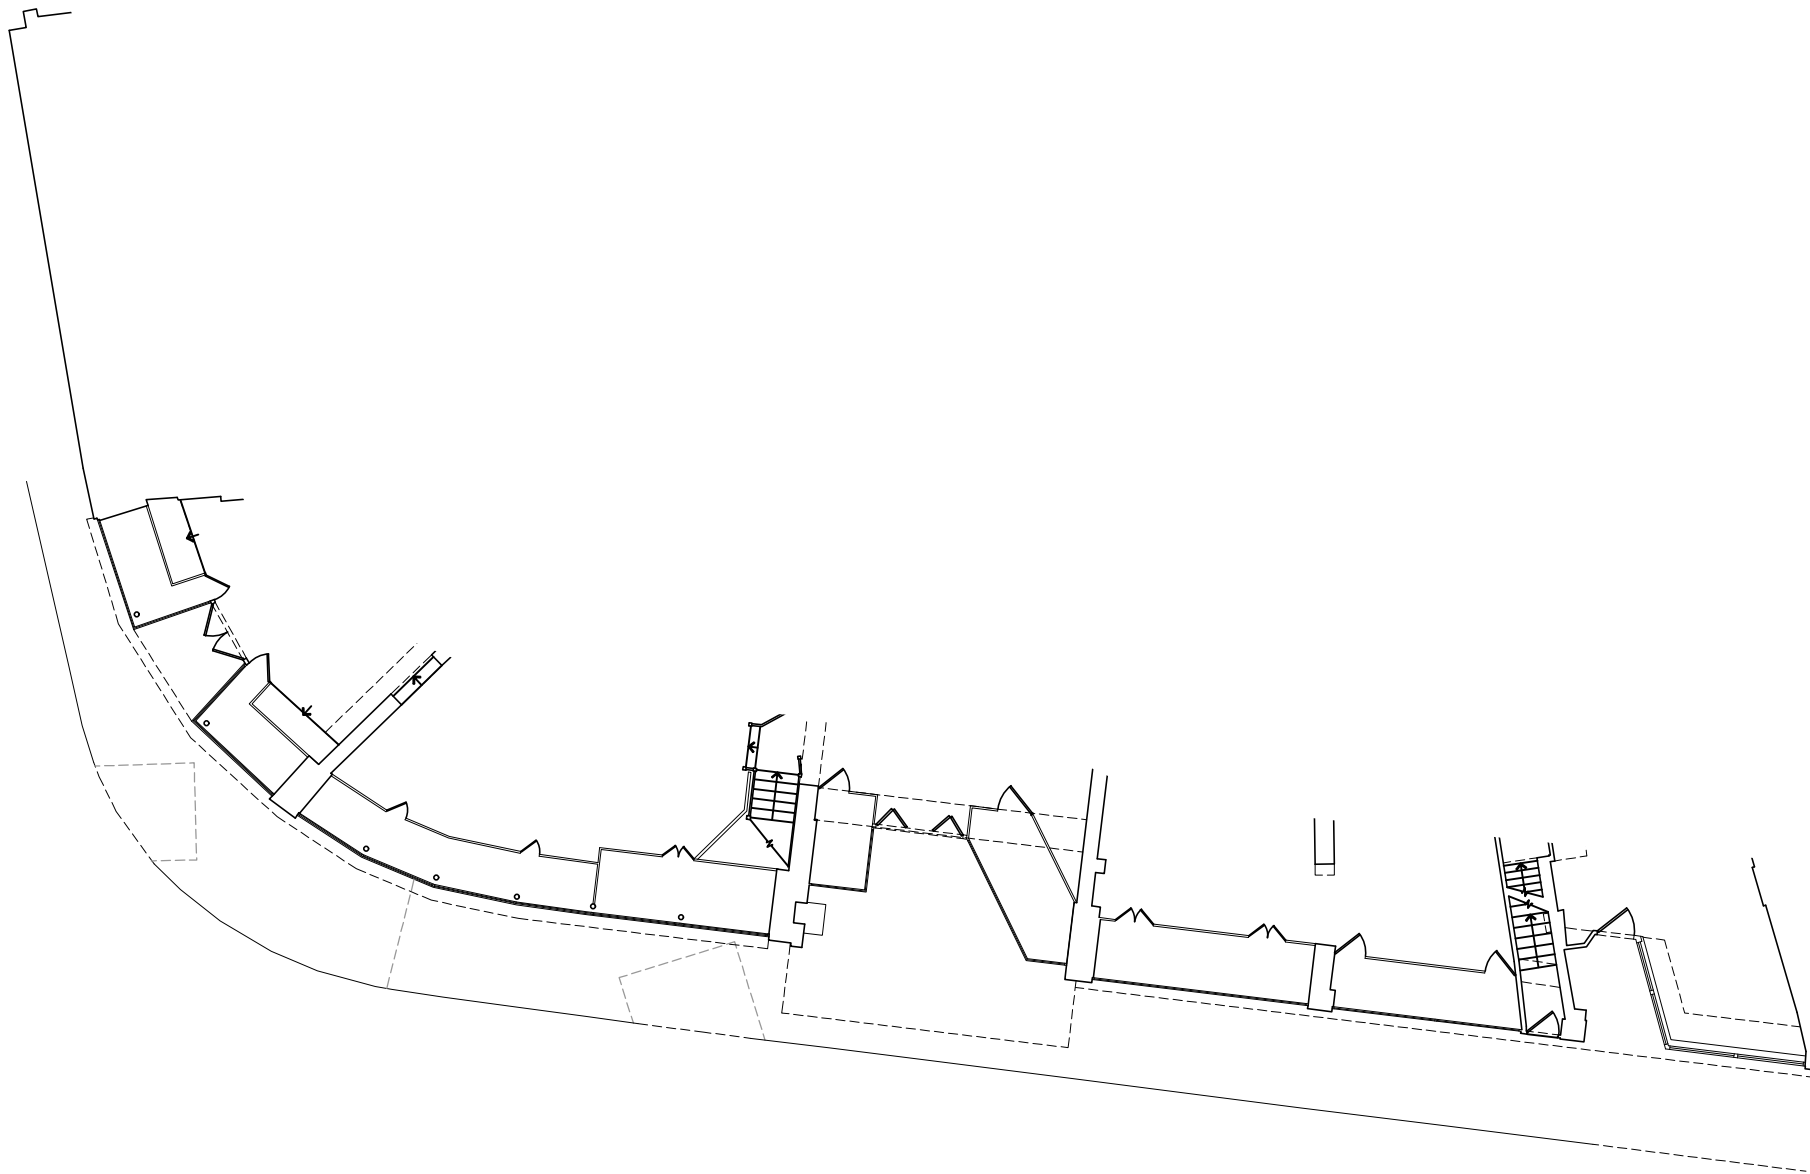

1. Do not scale from this drawing - use figured dimensions only.

2. This drawing and design are copyright - do not reproduce or pass to third parties without the written consent of the architect.

3. The contractor shall verify all dimensions and levels and other relevant information before ordering materials or components or carrying out work and shall advise the architect of any discrepancies.

 

Issued for planning	SO	13.05.19	PI
REVISION	BY	DATE	NO

SCALE	DATE	DRAWN
1:200@A3	22.02.19	SO
DRAWING STATUS		
PRELIMINARY	☐	TENDER
PLANNING	☒	BILLS OF QUANTITIES
BUILDING REGULATIONS	☐	CONSTRUCTION
COMMENT/APPROVAL	☐	AS BUILT

CAMM
ARCHITECTS

Suite 2 15 Market Square
Bishops Cleeve
HERTS CM23 3UT
t +44 (0) 1279 460051
f +44 (0) 1279 460048
e office@cammarchitects.com

NORTH

PROJECT	Jackson's Corner
1-9 King's Road, Reading	
TITLE	EXISTING GROUND
FLOOR PLAN EXTRACT -	
SHOPFRONT	
DRAWING NO	REV
1827-P-100-005	P1