



GENERAL NOTES
Drawing to be read in conjunction with all information by architects, structural engineers & services consultants. The contractor is not to scale from this drawing. All written dimensions to be checked on site before work commences. Discrepancies, where identified, must be reported to the architect immediately. This drawing is the property of Vesta Architects Ltd and must not be reproduced or disclosed to any unauthorised person either wholly or in part without written consent.

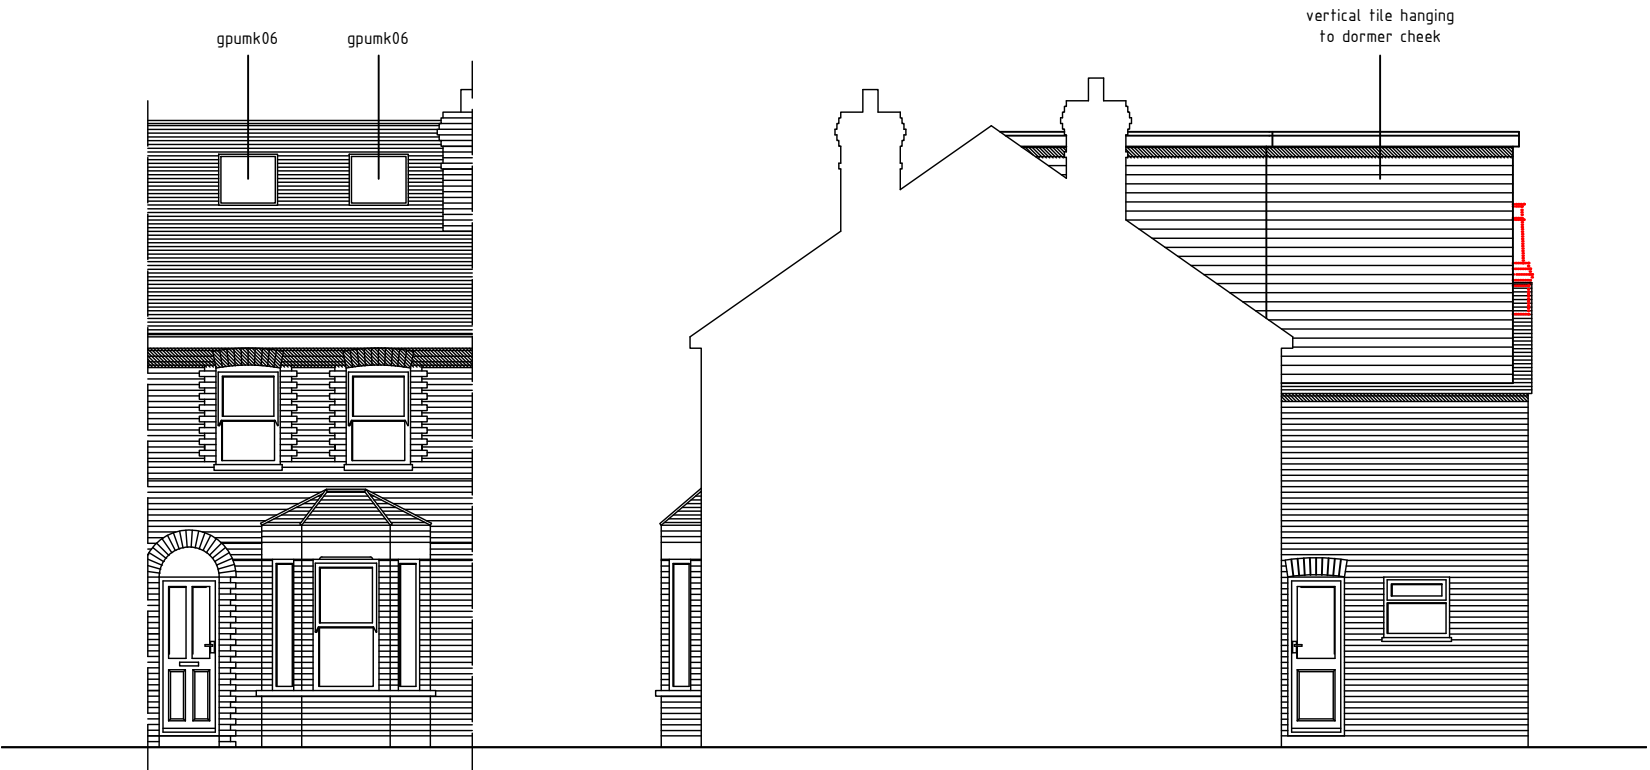

FRONT ELEVATION

SIDE ELEVATION

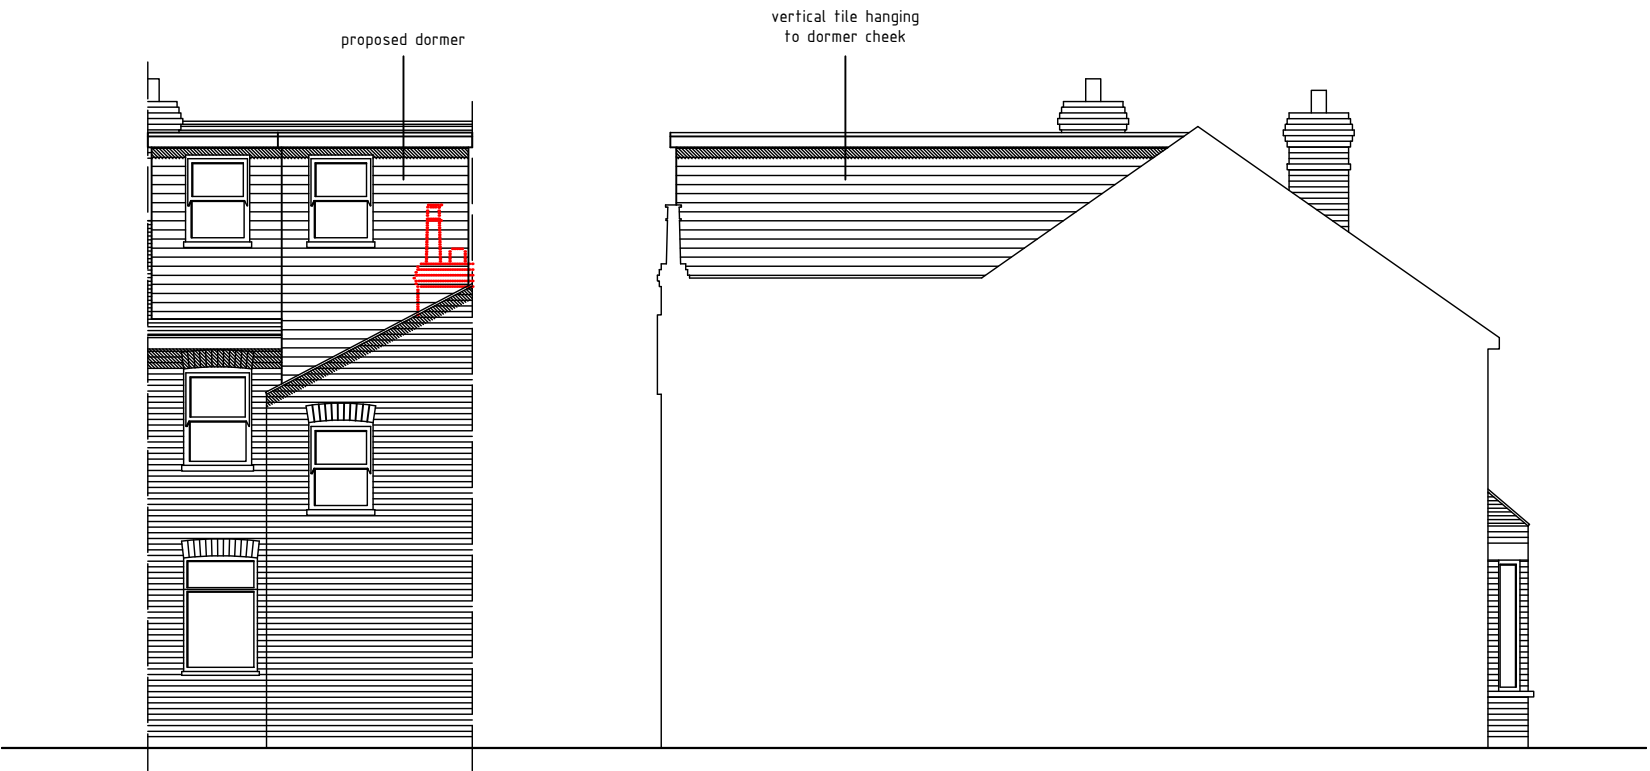

REAR ELEVATION

SIDE ELEVATION



The Oast House, Stapeley Manor Farm, Odilham, Hampshire, RG29 1JE
+44 (0)1256 862850 | info@vesta-architects.co.uk
www.vesta-architects.co.uk

Client
MR & MRS THOMPSON
Project
57 HEMDEAN ROAD
CAVERSHAM, BERKSHIRE, RG4 7SS

Drawing
PROPOSED ELEVATIONS

Date FEB 2019	Scale 1:100 @ A3	Drawn MB
Drawing No. 19-4646-04	Rev.	