


Disclaimer
Do not scale from this drawing.
Check all dimensions on site before fabrication or setting out.
This document is copyright and may not be reproduced without permission of the owner.

Notes

03	For Information	17/08/18	RPP
02	For Information	30/04/18	RPP
01	Planning Application	16/03/16	RPP
00	For Information	08/03/16	RPP
Rev	Reason for Issue	Date	Iss

Consultants
Landscape Architects: Place Design + Planning
Planning Consultant: Deloitte LLP
Quantity Surveyors: Gardiner & Theobald LLP
Structure: Ramboll
Building Services: Hoare Lea

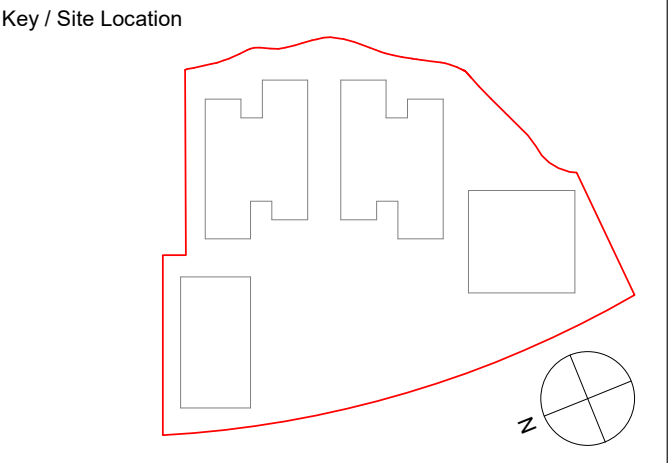


Robin Partington & Partners
235 St. John Street
London
EC1V 4NG
+44 20 7419 3500
mail@rpplondon.com
www.rpplondon.com

Client
Green Park Reading No.1 LLP

Project
400 Longwater Avenue, Green Park
Drawing Title
General Arrangement Plan - Level 01


Scale	Drawn By	Issued By
1 : 200 @ A1	RPP	RPP

Stage 3		
Project No.	Drawing No.	Revision
15011	A_PL_101	03

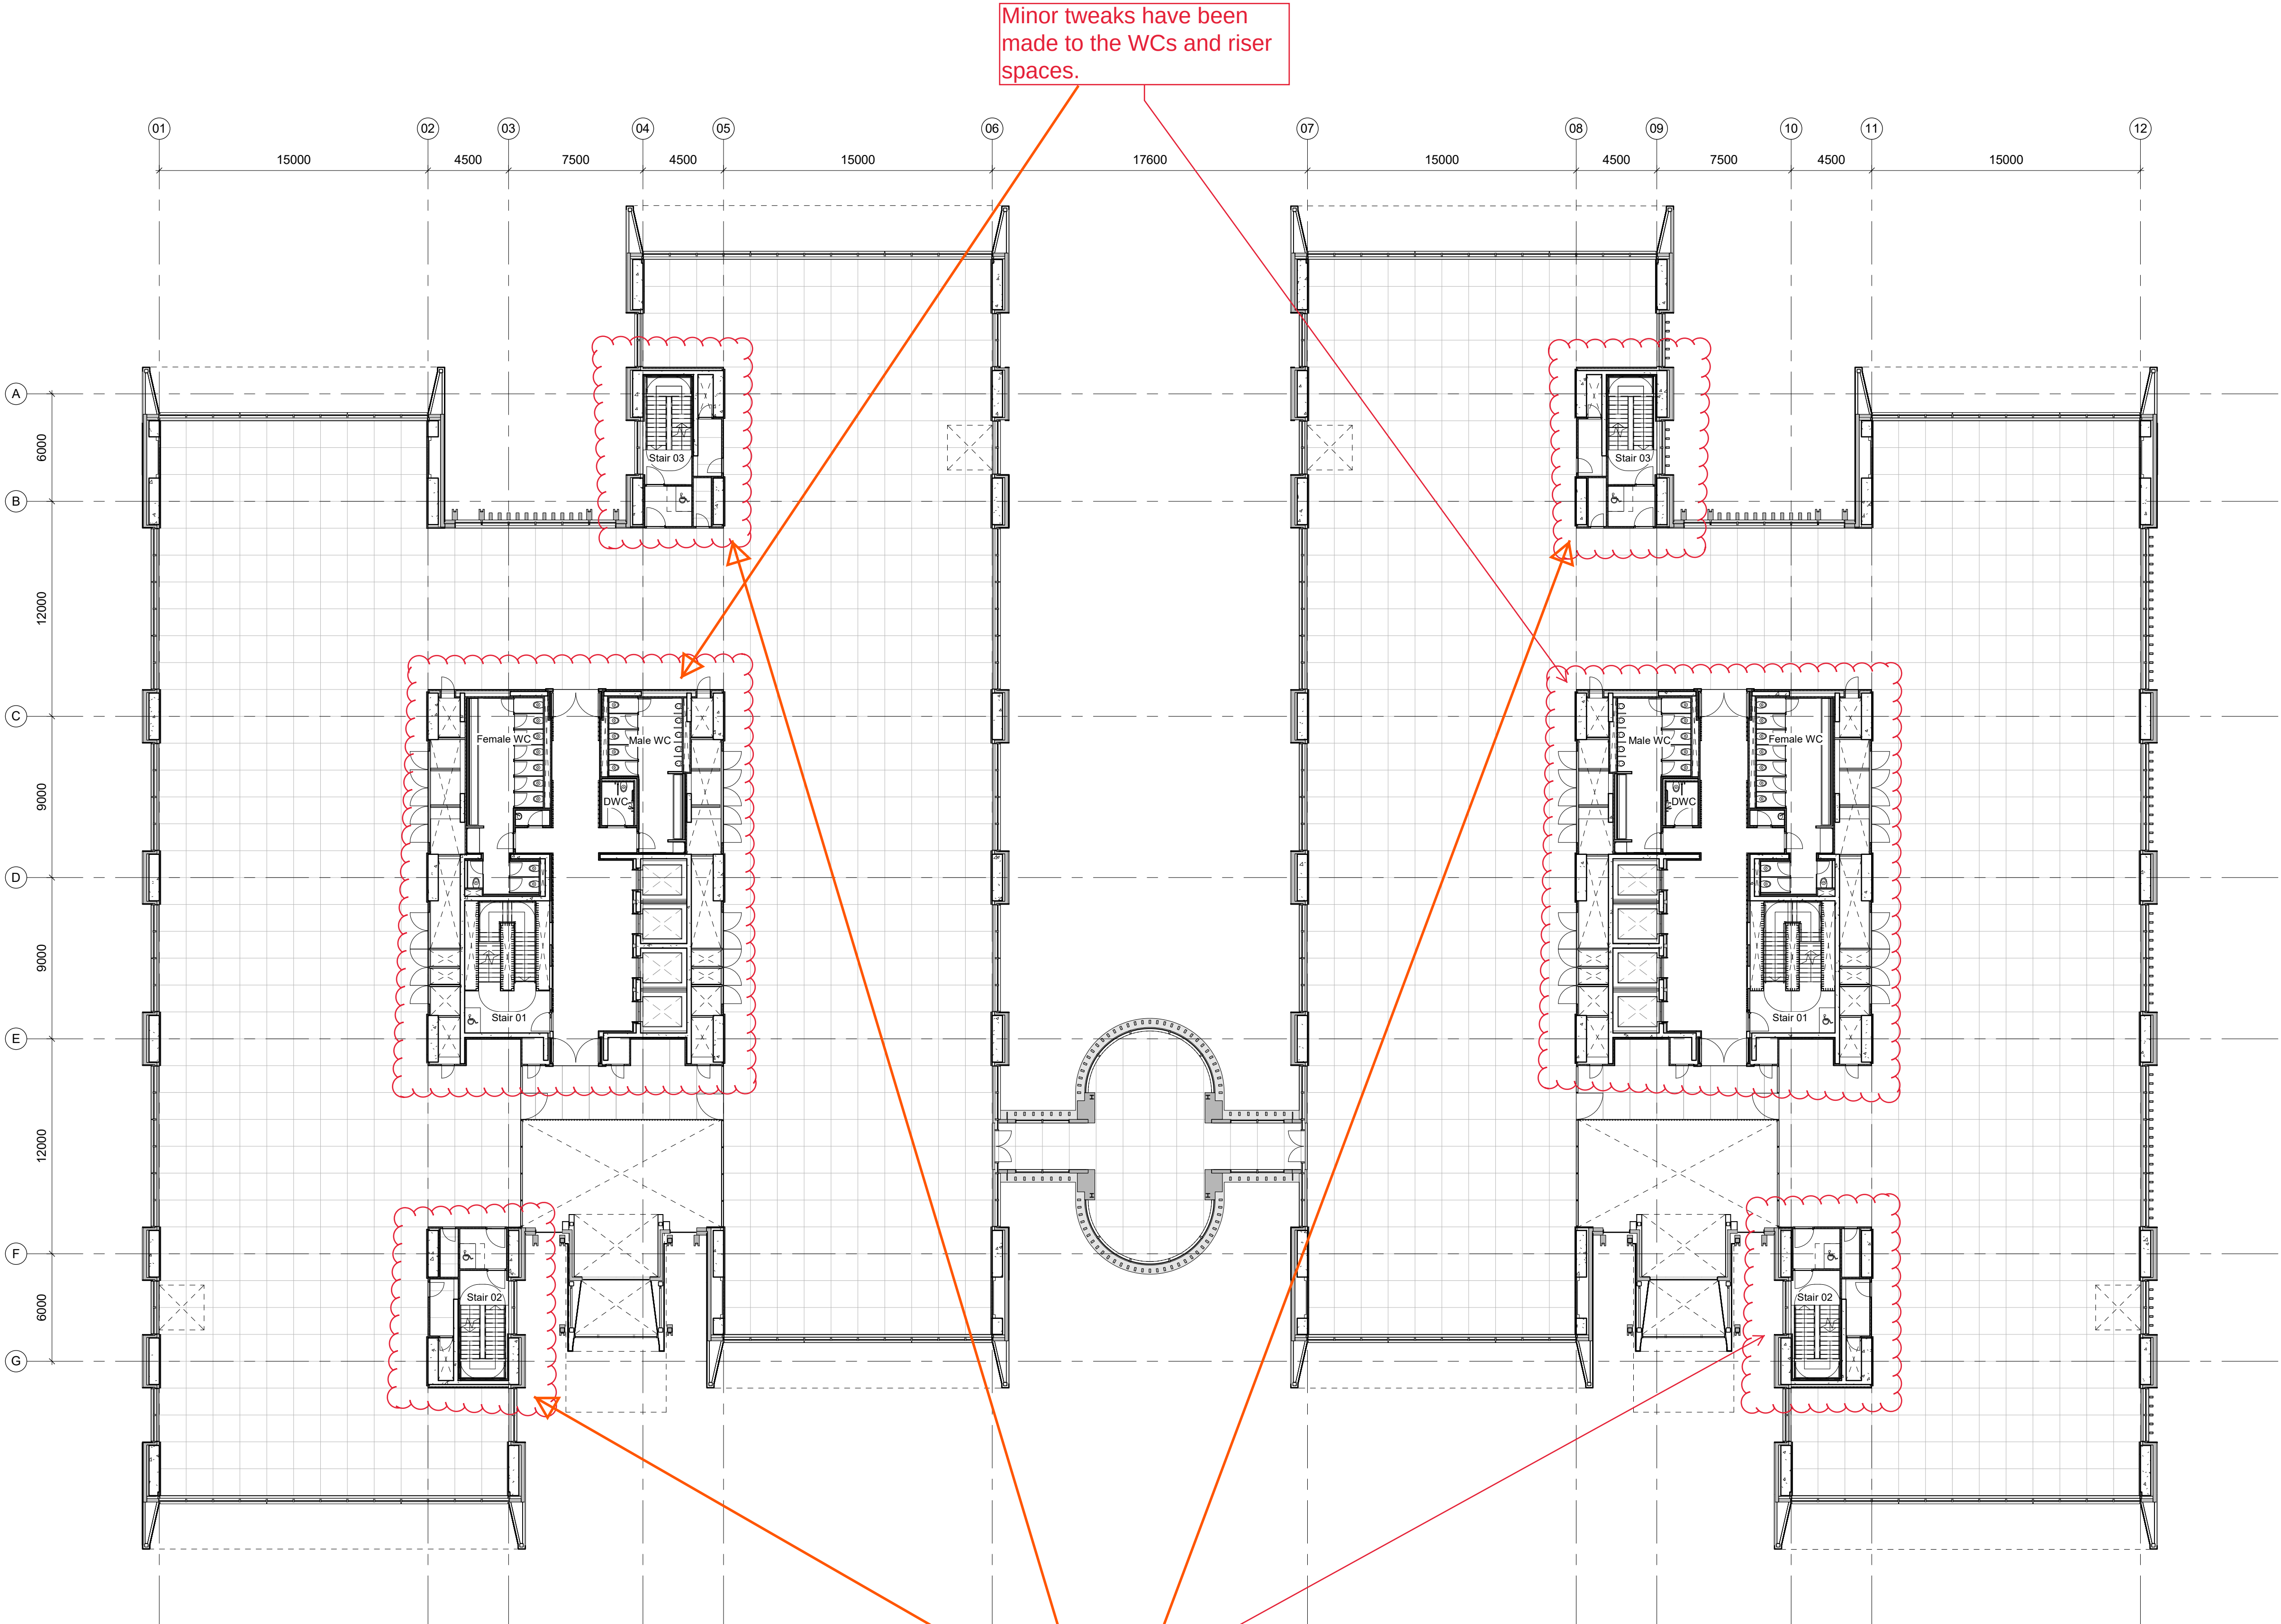

01 General Arrangement Plan - Level 01
1 : 200

Please refer to Level 01

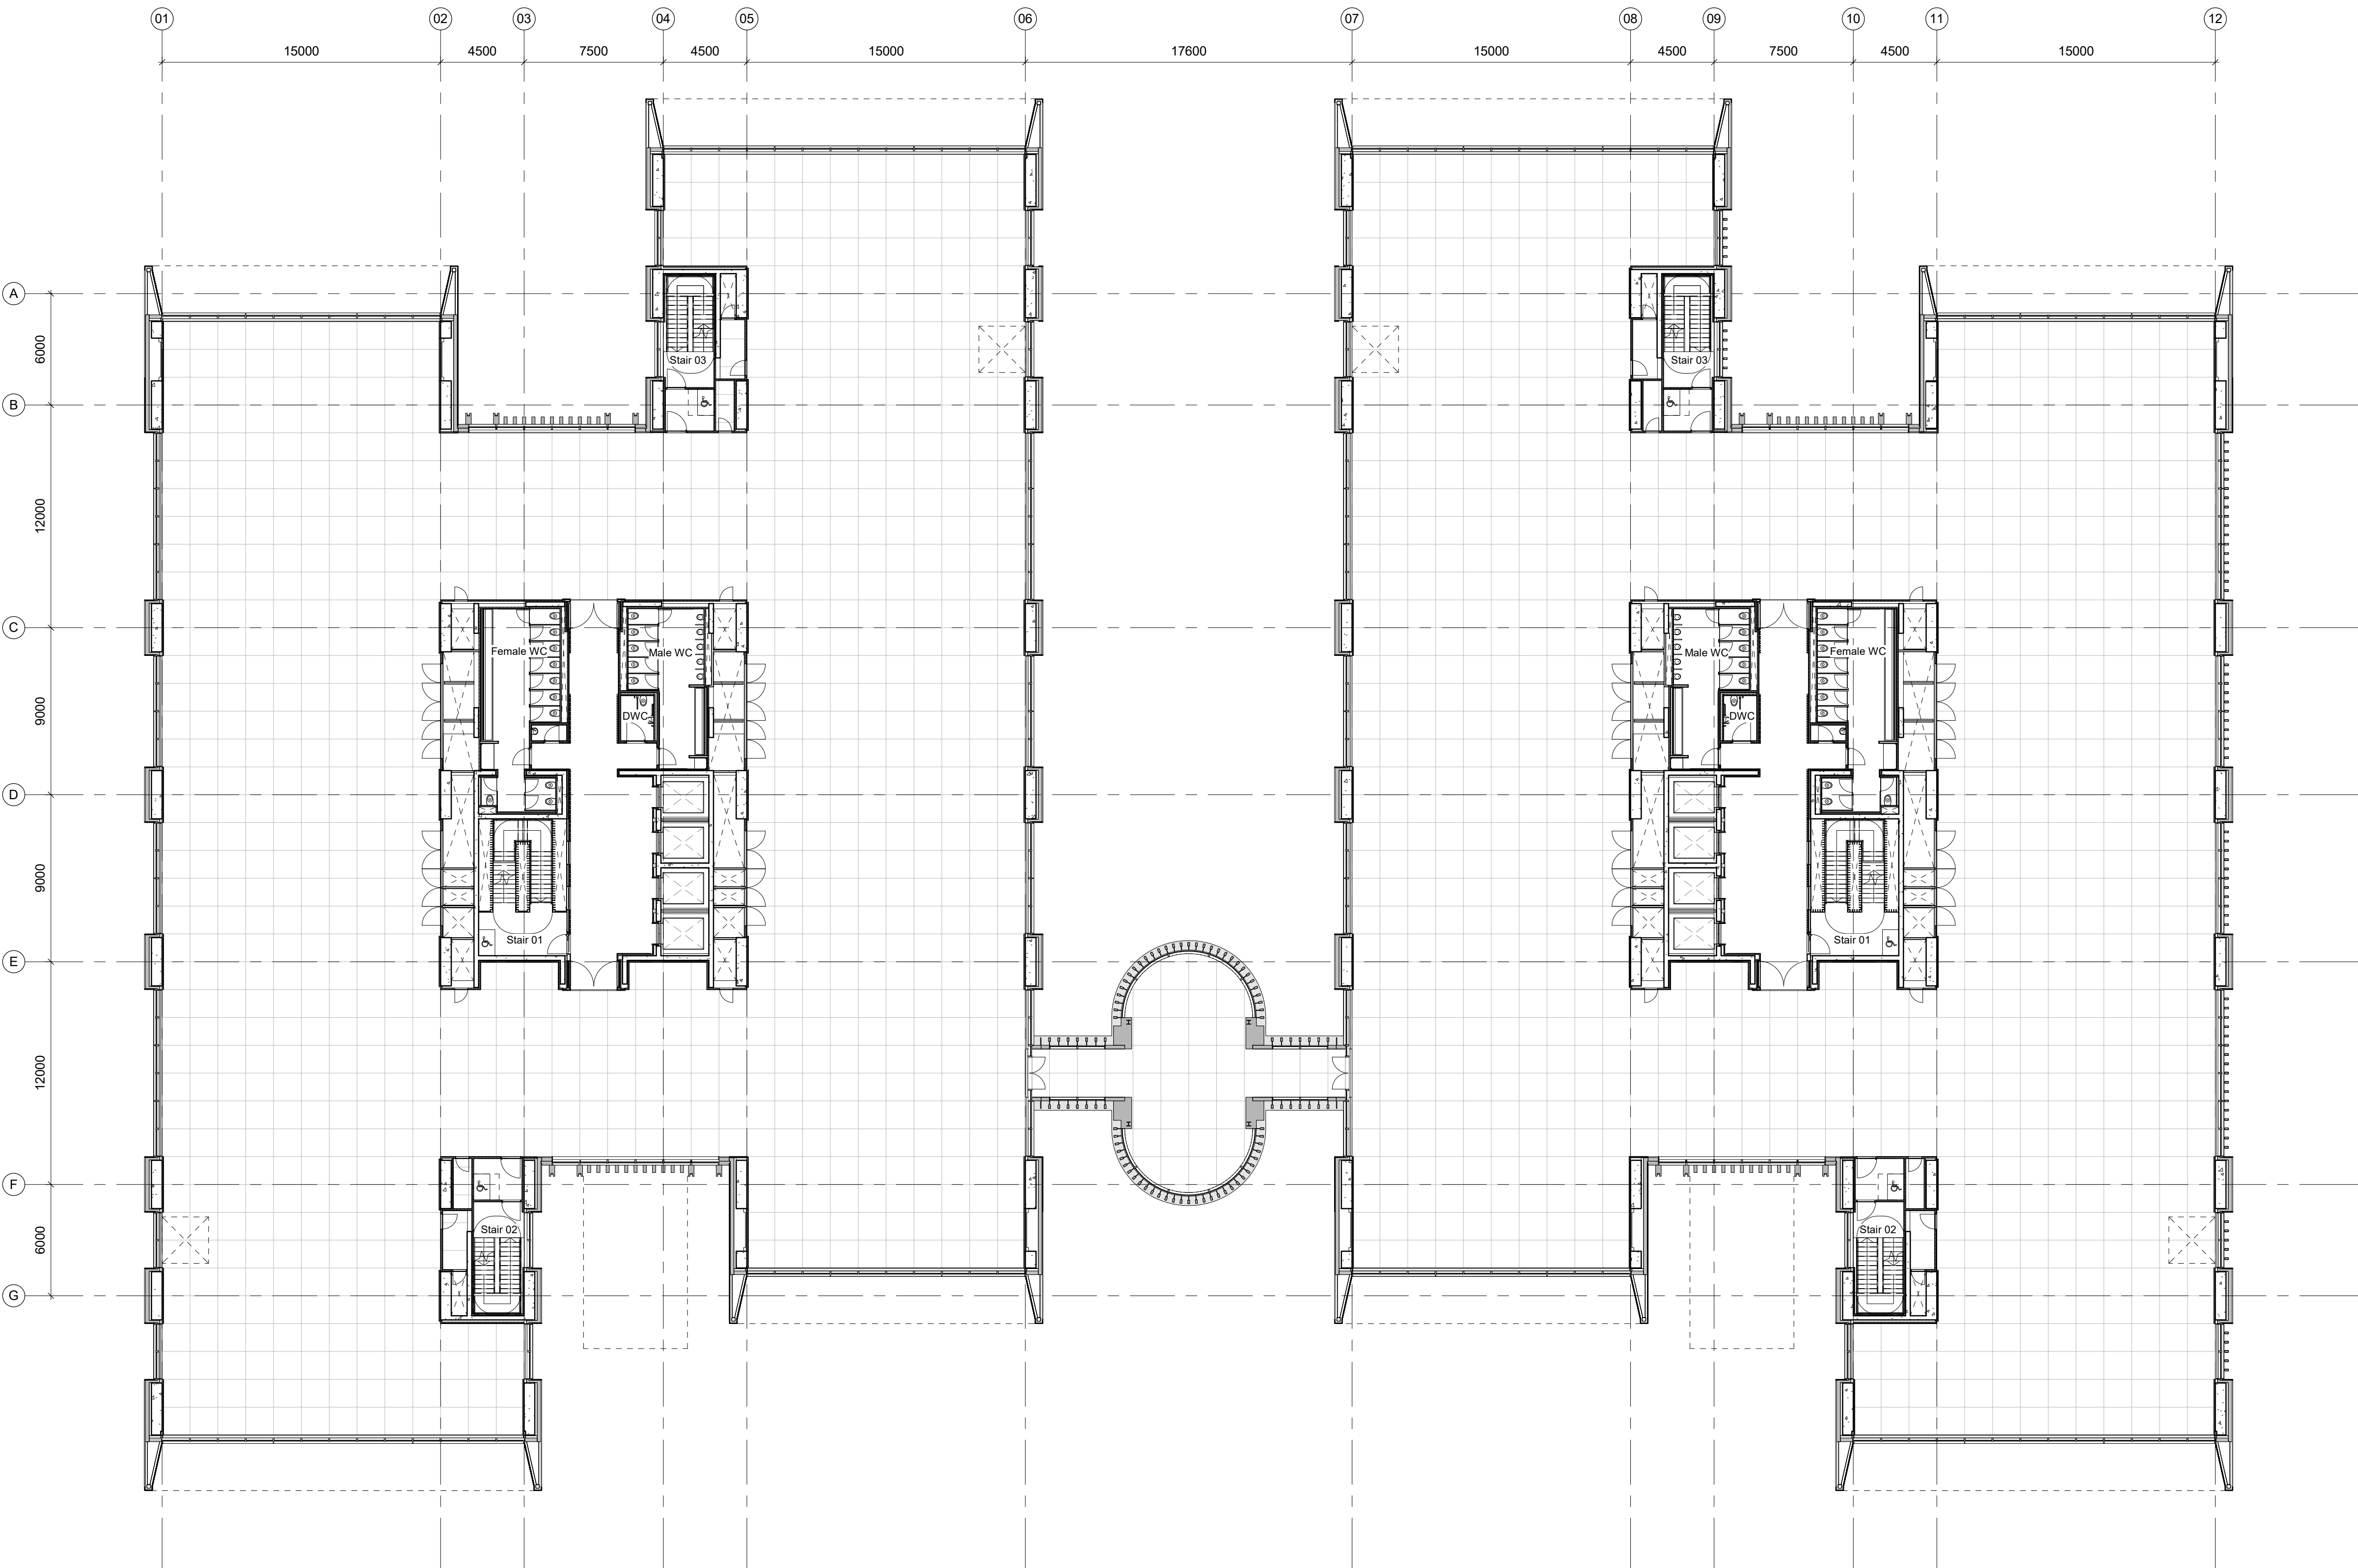


01 General Arrangement Plan - Level 02
1 : 200

Disclaimer
Do not scale from this drawing.
Check all dimensions on site before fabrication or setting out.
This document is copyright and may not be reproduced without permission of the owner.

Notes

03	For Information	17/08/18	RPP
02	For Information	30/04/18	RPP
01	Planning Application	16/03/16	RPP
00	For Information	08/03/16	RPP
Rev	Reason for Issue	Date	Iss

Consultants
Landscape Architects: Place Design + Planning
Planning Consultant: Deloitte LLP
Quantity Surveyors: Gardiner & Theobald LLP
Structure: Ramboll
Building Services: Hoare Lea

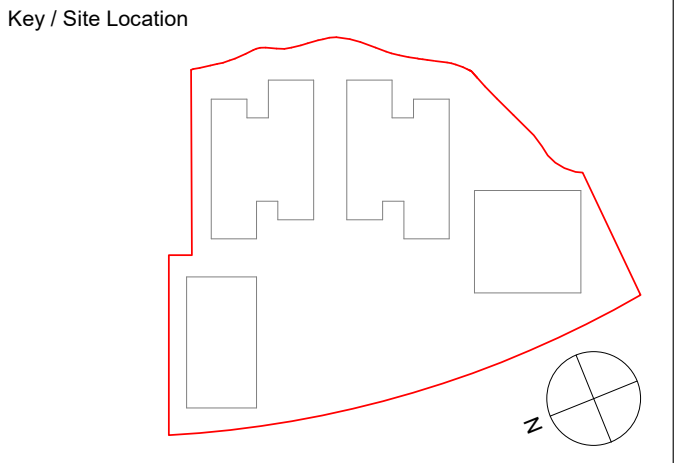

Robin Partington & Partners
235 St. John Street
London
EC1V 4NG
+44 20 7419 3500
mail@rpplondon.com
www.rpplondon.com


Client
Green Park Reading No.1 LLP

Project
400 Longwater Avenue, Green Park
Drawing Title
General Arrangement Plan - Level 02

Scale	Drawn By	Issued By
1 : 200 @ A1	RPP	RPP

Stage 3		
Project No.	Drawing No.	Revision
15011	A_PL_102	03

Please refer to Level 01

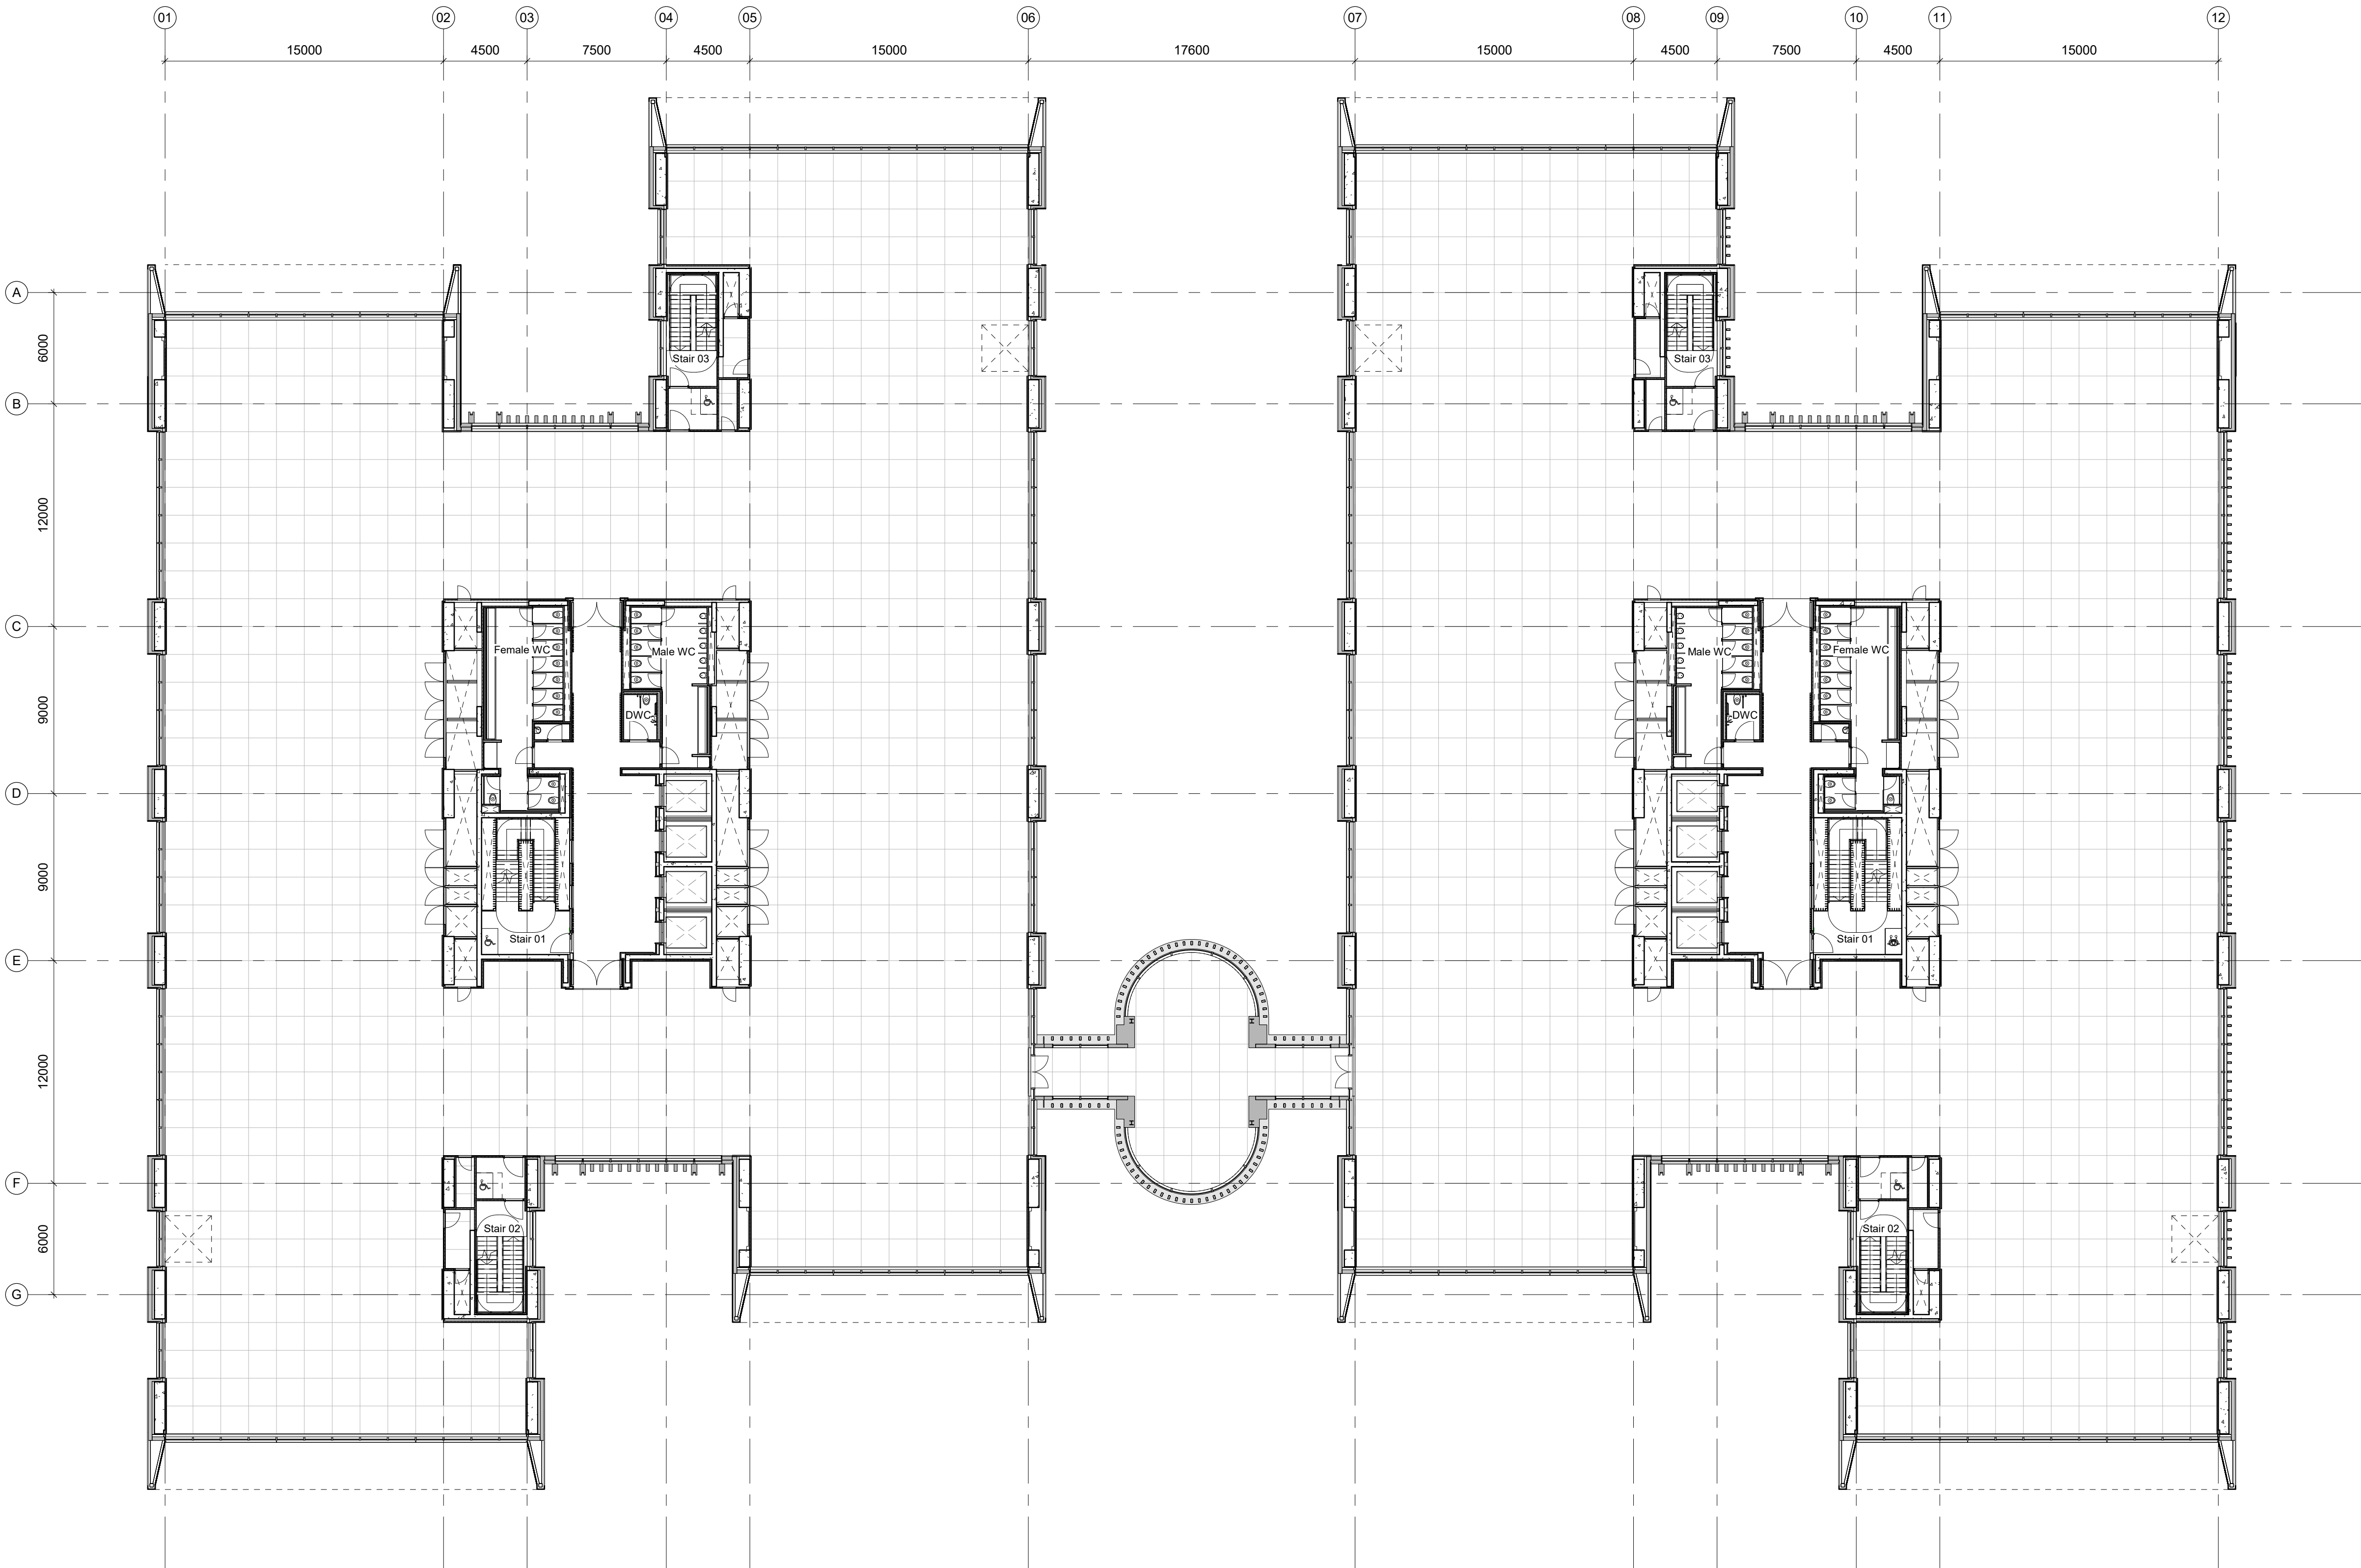

01 General Arrangement Plan - Level 03
1 : 200


Disclaimer
Do not scale from this drawing.
Check all dimensions on site before fabrication or setting out.
This document is copyright and may not be reproduced without permission of the owner.

Notes

03	For Information	17/08/18	RPP
02	For Information	30/04/18	RPP
01	Planning Application	16/03/16	RPP
00	For Information	08/03/16	RPP
Rev	Reason for Issue	Date	Iss

Consultants
Landscape Architects: Place Design + Planning
Planning Consultant: Deloitte LLP
Quantity Surveyors: Gardiner & Theobald LLP
Structure: Ramboll
Building Services: Hoare Lea

Key / Site Location

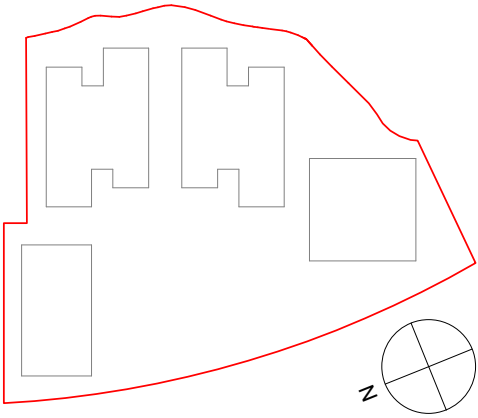

Robin Partington & Partners

235 St. John Street
London
EC1V 4NG
+44 20 7419 3500
mail@rpplondon.com
www.rpplondon.com

Client

Green Park Reading No.1 LLP


Project
400 Longwater Avenue, Green Park

Drawing Title
General Arrangement Plan - Level 03

Scale	Drawn By	Issued By
1 : 200 @ A1	RPP	RPP

Stage 3		
Project No.	Drawing No.	Revision
15011	A_PL_103	03

Please refer to Level 01

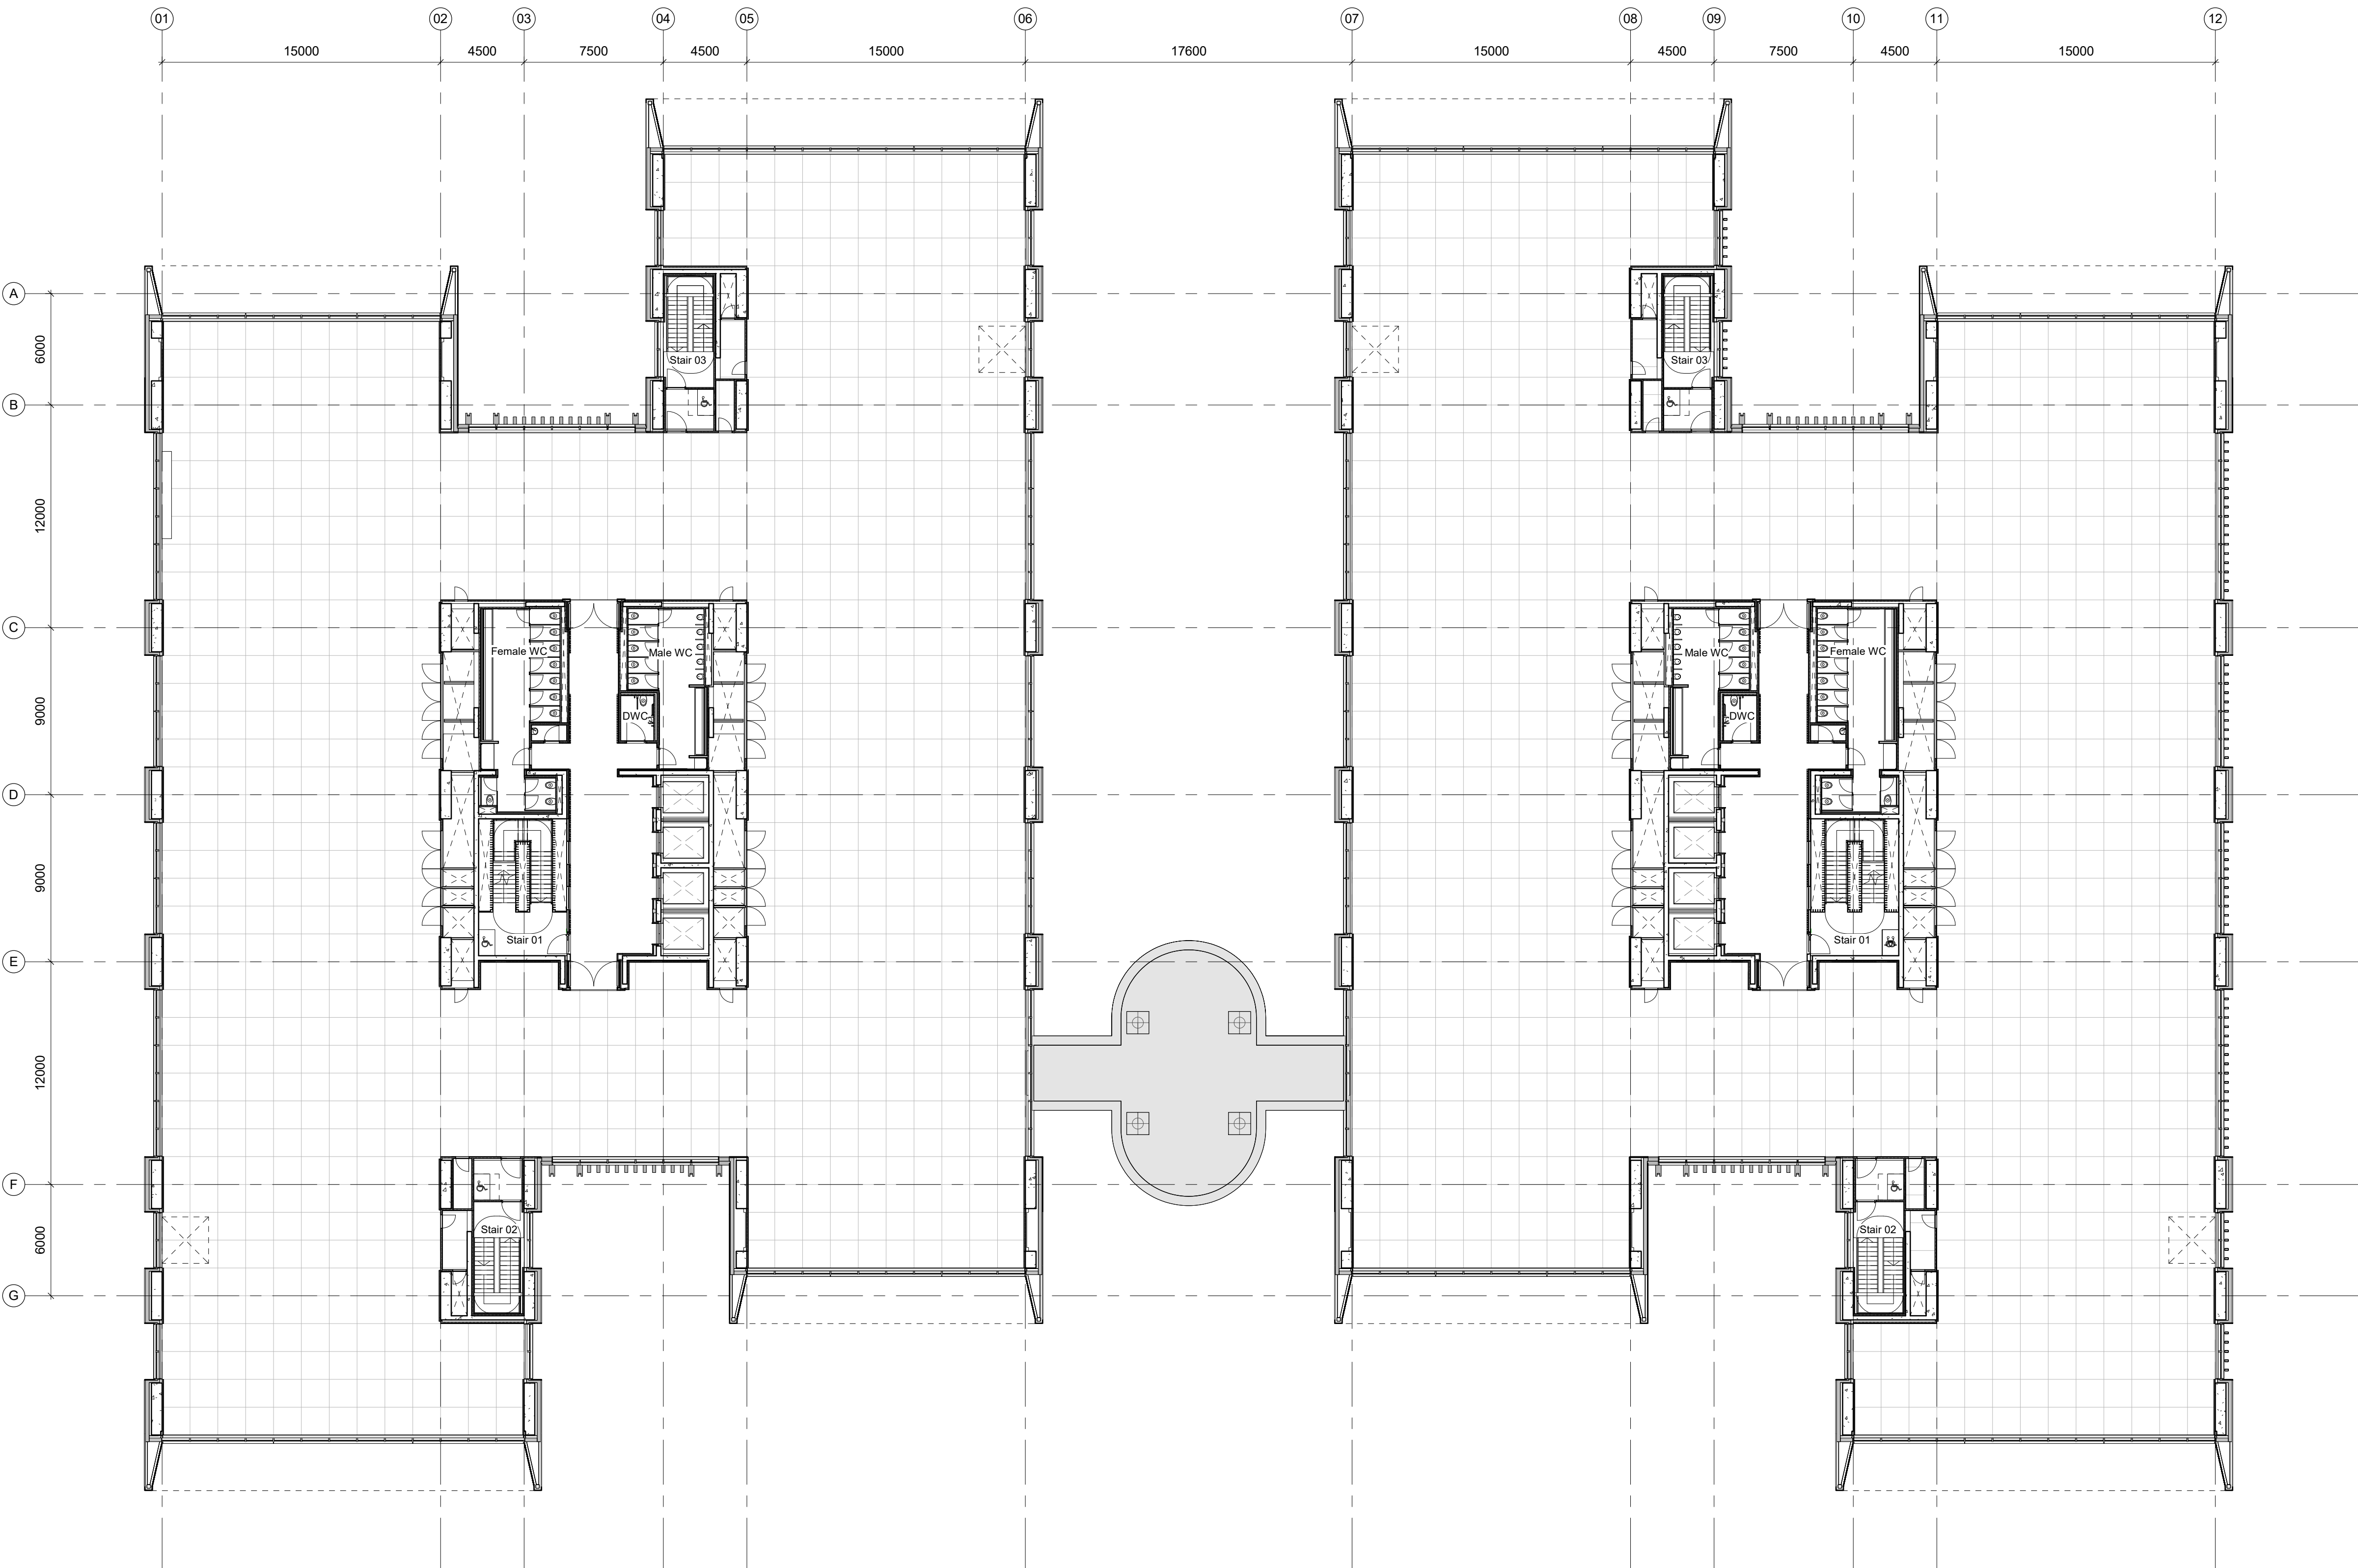


01 General Arrangement Plan - Level 04
1 : 200

Disclaimer
Do not scale from this drawing.
Check all dimensions on site before fabrication or setting out.
This document is copyright and may not be reproduced without permission of the owner.

Notes


Key

 

03	For Information	17/08/18	RPP
02	For Information	30/04/18	RPP
01	Planning Application	16/03/16	RPP
00	For Information	08/03/16	RPP
Rev	Reason for Issue	Date	Iss

Consultants
Landscape Architects: Place Design + Planning
Planning Consultant: Deloitte LLP
Quantity Surveyors: Gardiner & Theobald LLP
Structure: Ramboll
Building Services: Hoare Lea

Key / Site Location

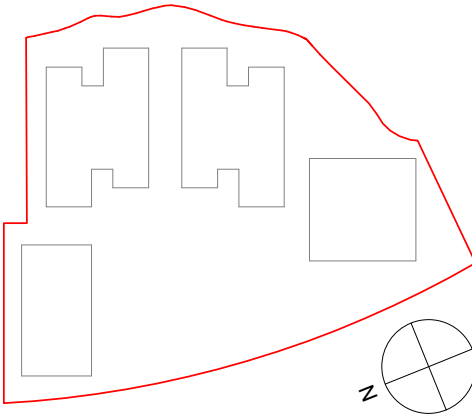

Robin Partington & Partners

235 St. John Street
London
EC1V 4NG
+44 20 7419 3500
mail@rpplondon.com
www.rpplondon.com

Client


Green Park Reading No.1 LLP

Project
400 Longwater Avenue, Green Park

Drawing Title
General Arrangement Plan - Level 04

Scale	Drawn By	Issued By
1 : 200 @ A1	RPP	RPP

Stage 3		
Project No.	Drawing No.	Revision
15011	A_PL_104	03

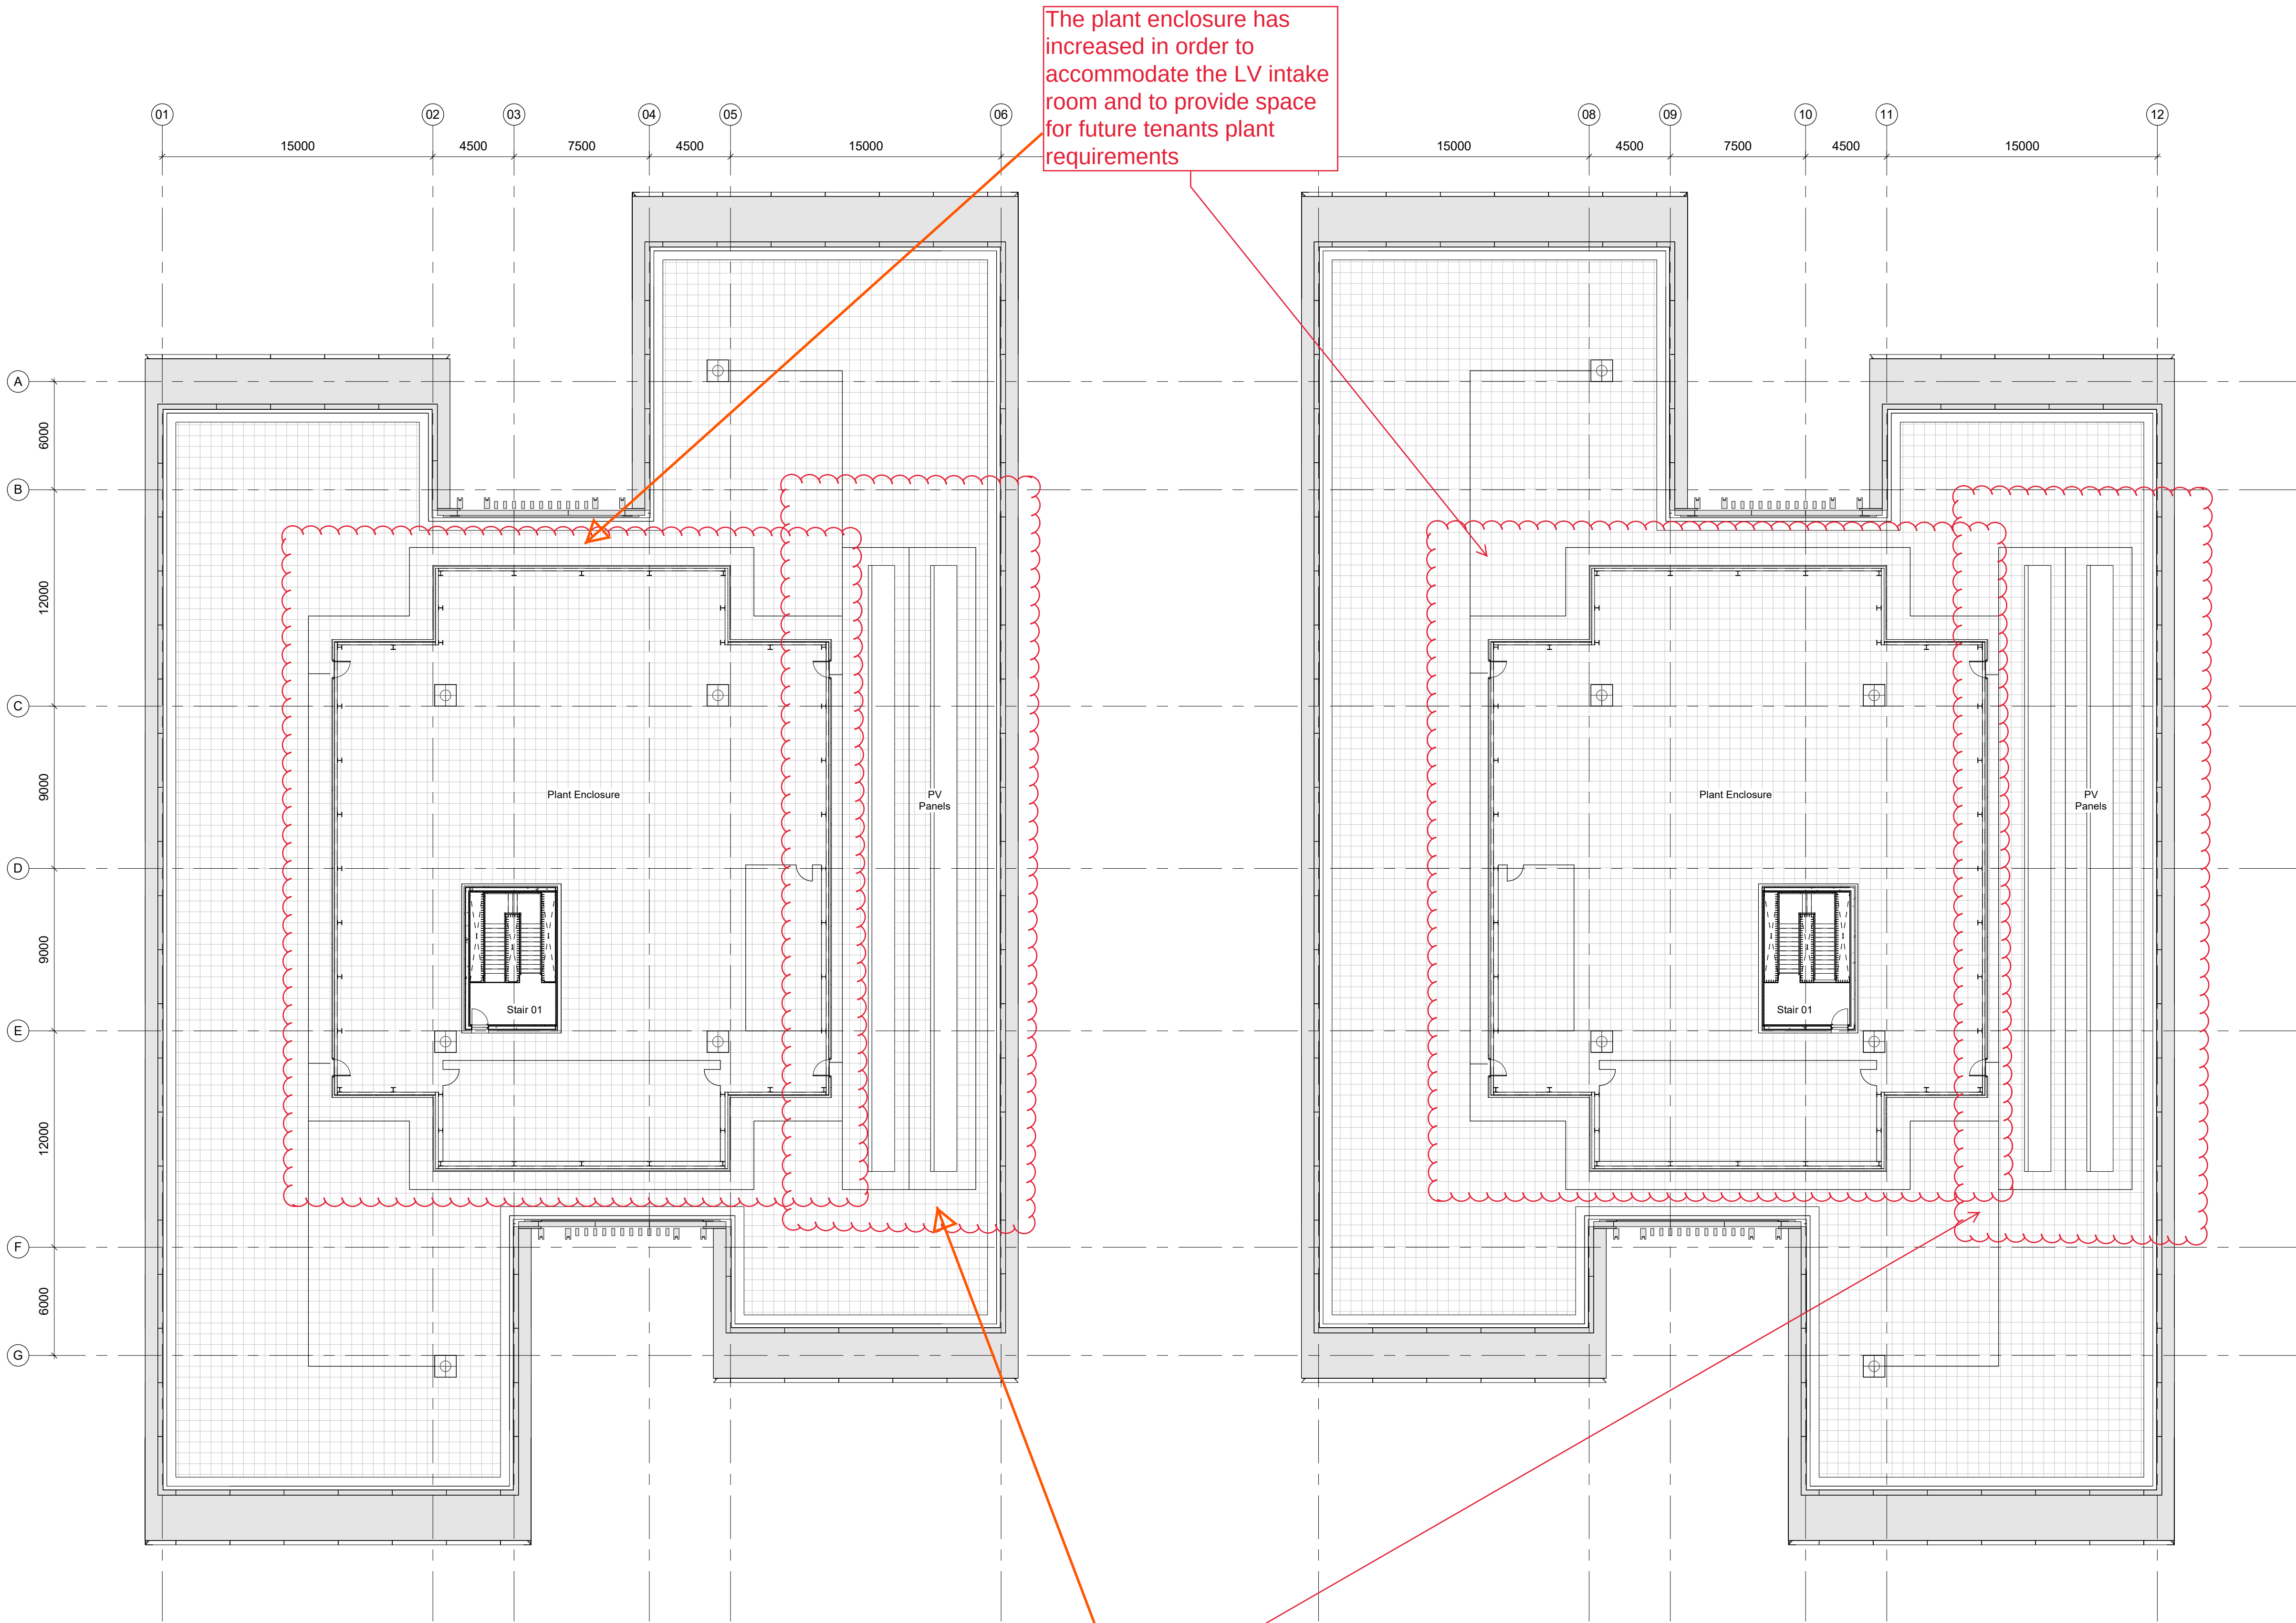

01 General Arrangement Plan - Roof Level
1 : 200


Disclaimer
Do not scale from this drawing.
Check all dimensions on site before fabrication or setting out.
This document is copyright and may not be reproduced without permission of the owner.

Notes

Key
RWO

03	For Information	17/08/18	RPP
02	For Information	30/04/18	RPP
01	Planning Application	16/03/16	RPP
00	For Information	08/03/16	RPP
Rev	Reason for Issue	Date	Iss

Consultants
Landscape Architects: Place Design + Planning
Planning Consultant: Deloitte LLP
Quantity Surveyors: Gardiner & Theobald LLP
Structure: Ramboll
Building Services: Hoare Lea

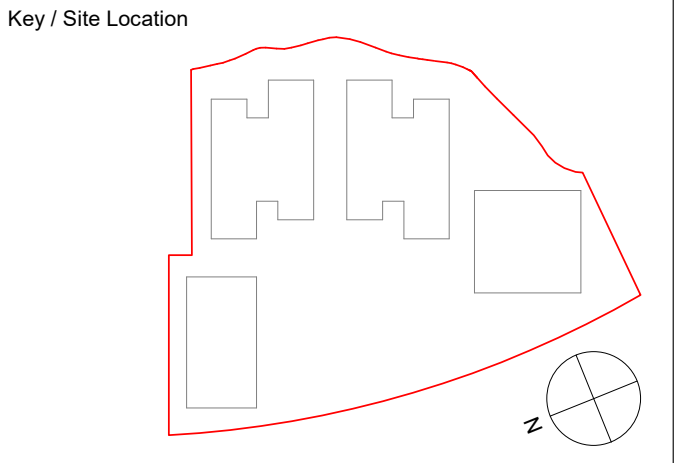

Robin Partington & Partners
235 St. John Street
London
EC1V 4NG
+44 20 7419 3500
mail@rpplondon.com
www.rpplondon.com

Client
Green Park Reading No.1 LLP

Project
400 Longwater Avenue, Green Park
Drawing Title
General Arrangement Plan - Roof

Scale	Drawn By	Issued By
1 : 200 @ A1	RPP	RPP

Stage 3		
Project No.	Drawing No.	Revision
15011	A_PL_105	03


Disclaimer
Do not scale from this drawing.
Check all dimensions on site before fabrication or setting out.
This document is copyright and may not be reproduced without permission of the owner.

Notes

00	For Information	17/08/18	RPP
Rev	Reason for Issue	Date	Iss

Consultants	
Landscape Architects:	Place Design + Planning
Planning Consultant:	Deloitte LLP
Quantity Surveyors:	Gardiner & Theobald LLP
Structure:	Ramboll
Building Services:	Hoare Lea

Key / Site Location

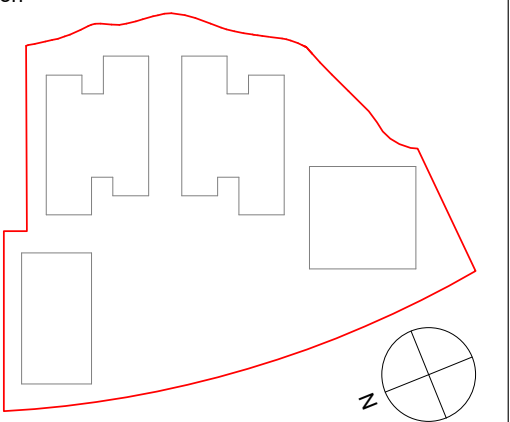

Robin Partington & Partners

235 St. John Street
London
EC1V 4NG
+44 20 7419 3500
mail@rpplondon.com
www.rpplondon.com

Client
Green Park Reading No.1 LLP


Project
400 Longwater Avenue, Green Park

Drawing Title
General Arrangement Plan
North & South Car Parks
Level 00


Scale	Drawn By	Issued By
1 : 200 @ A1	RPP	RPP

Stage 3

Project No.	Drawing No.	Revision
15011	A_PL_150	00

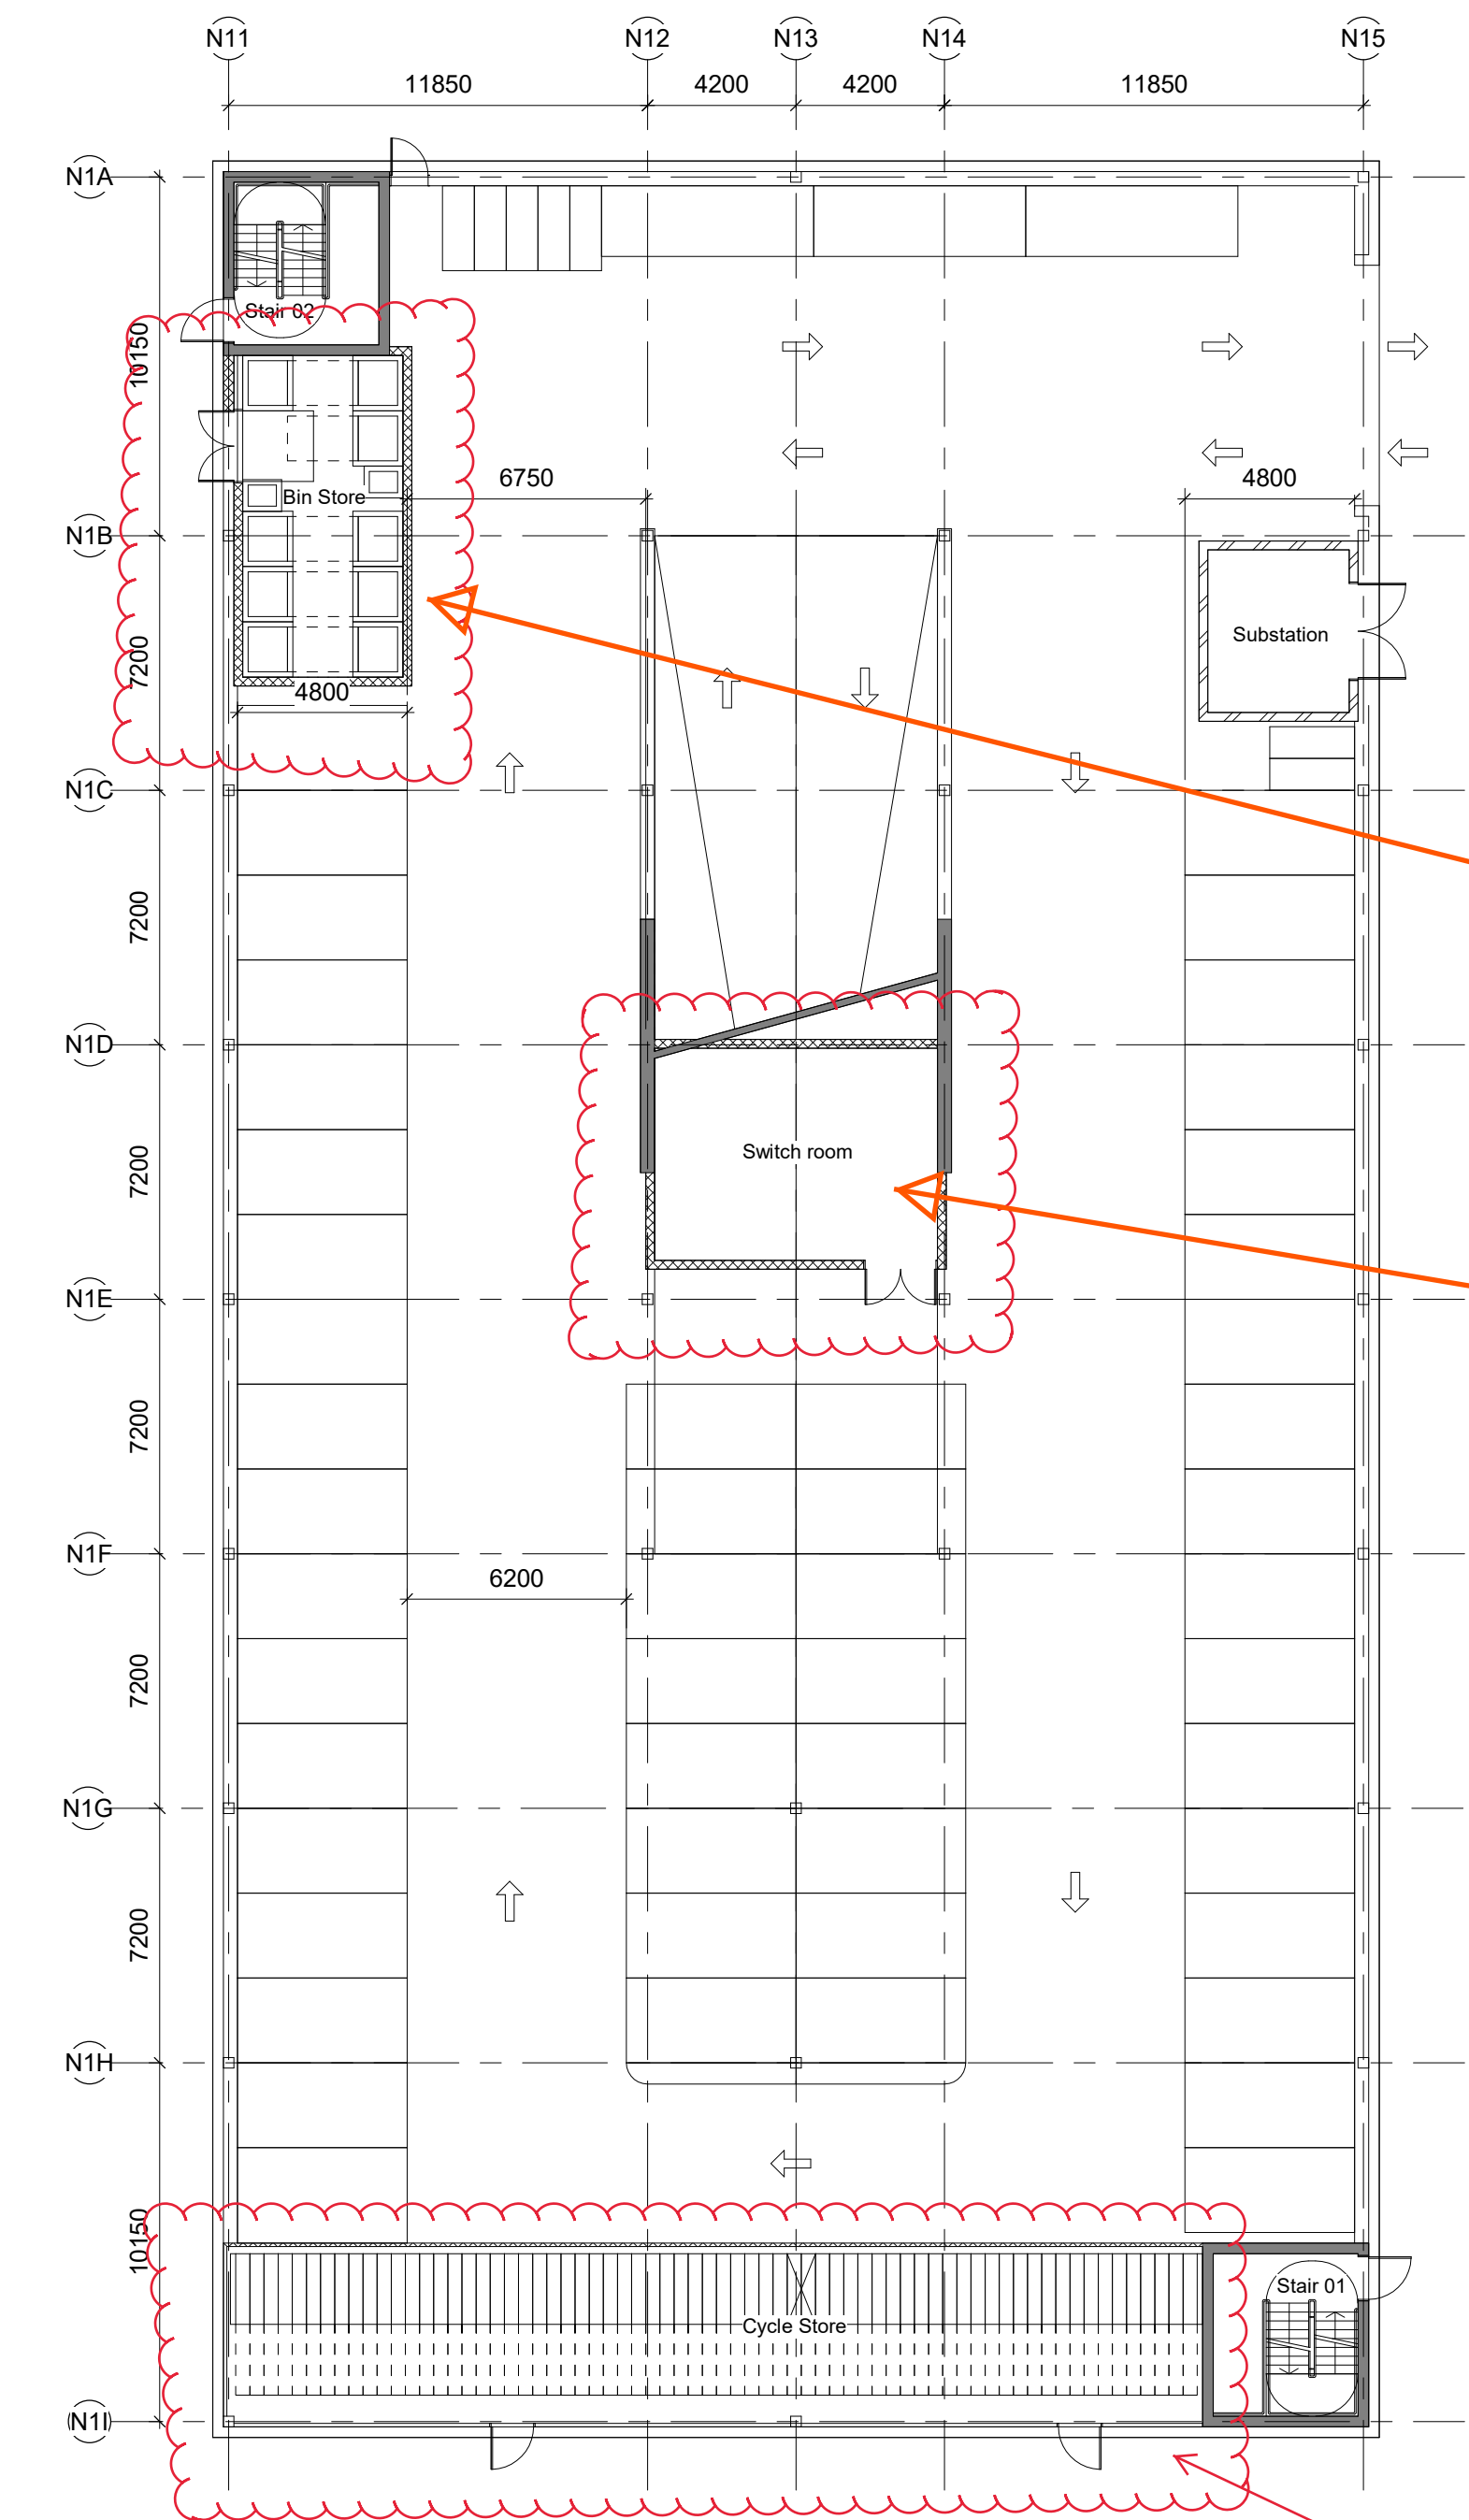

01 General Arrangement Plan - North Car Park - Level 00
1 : 200

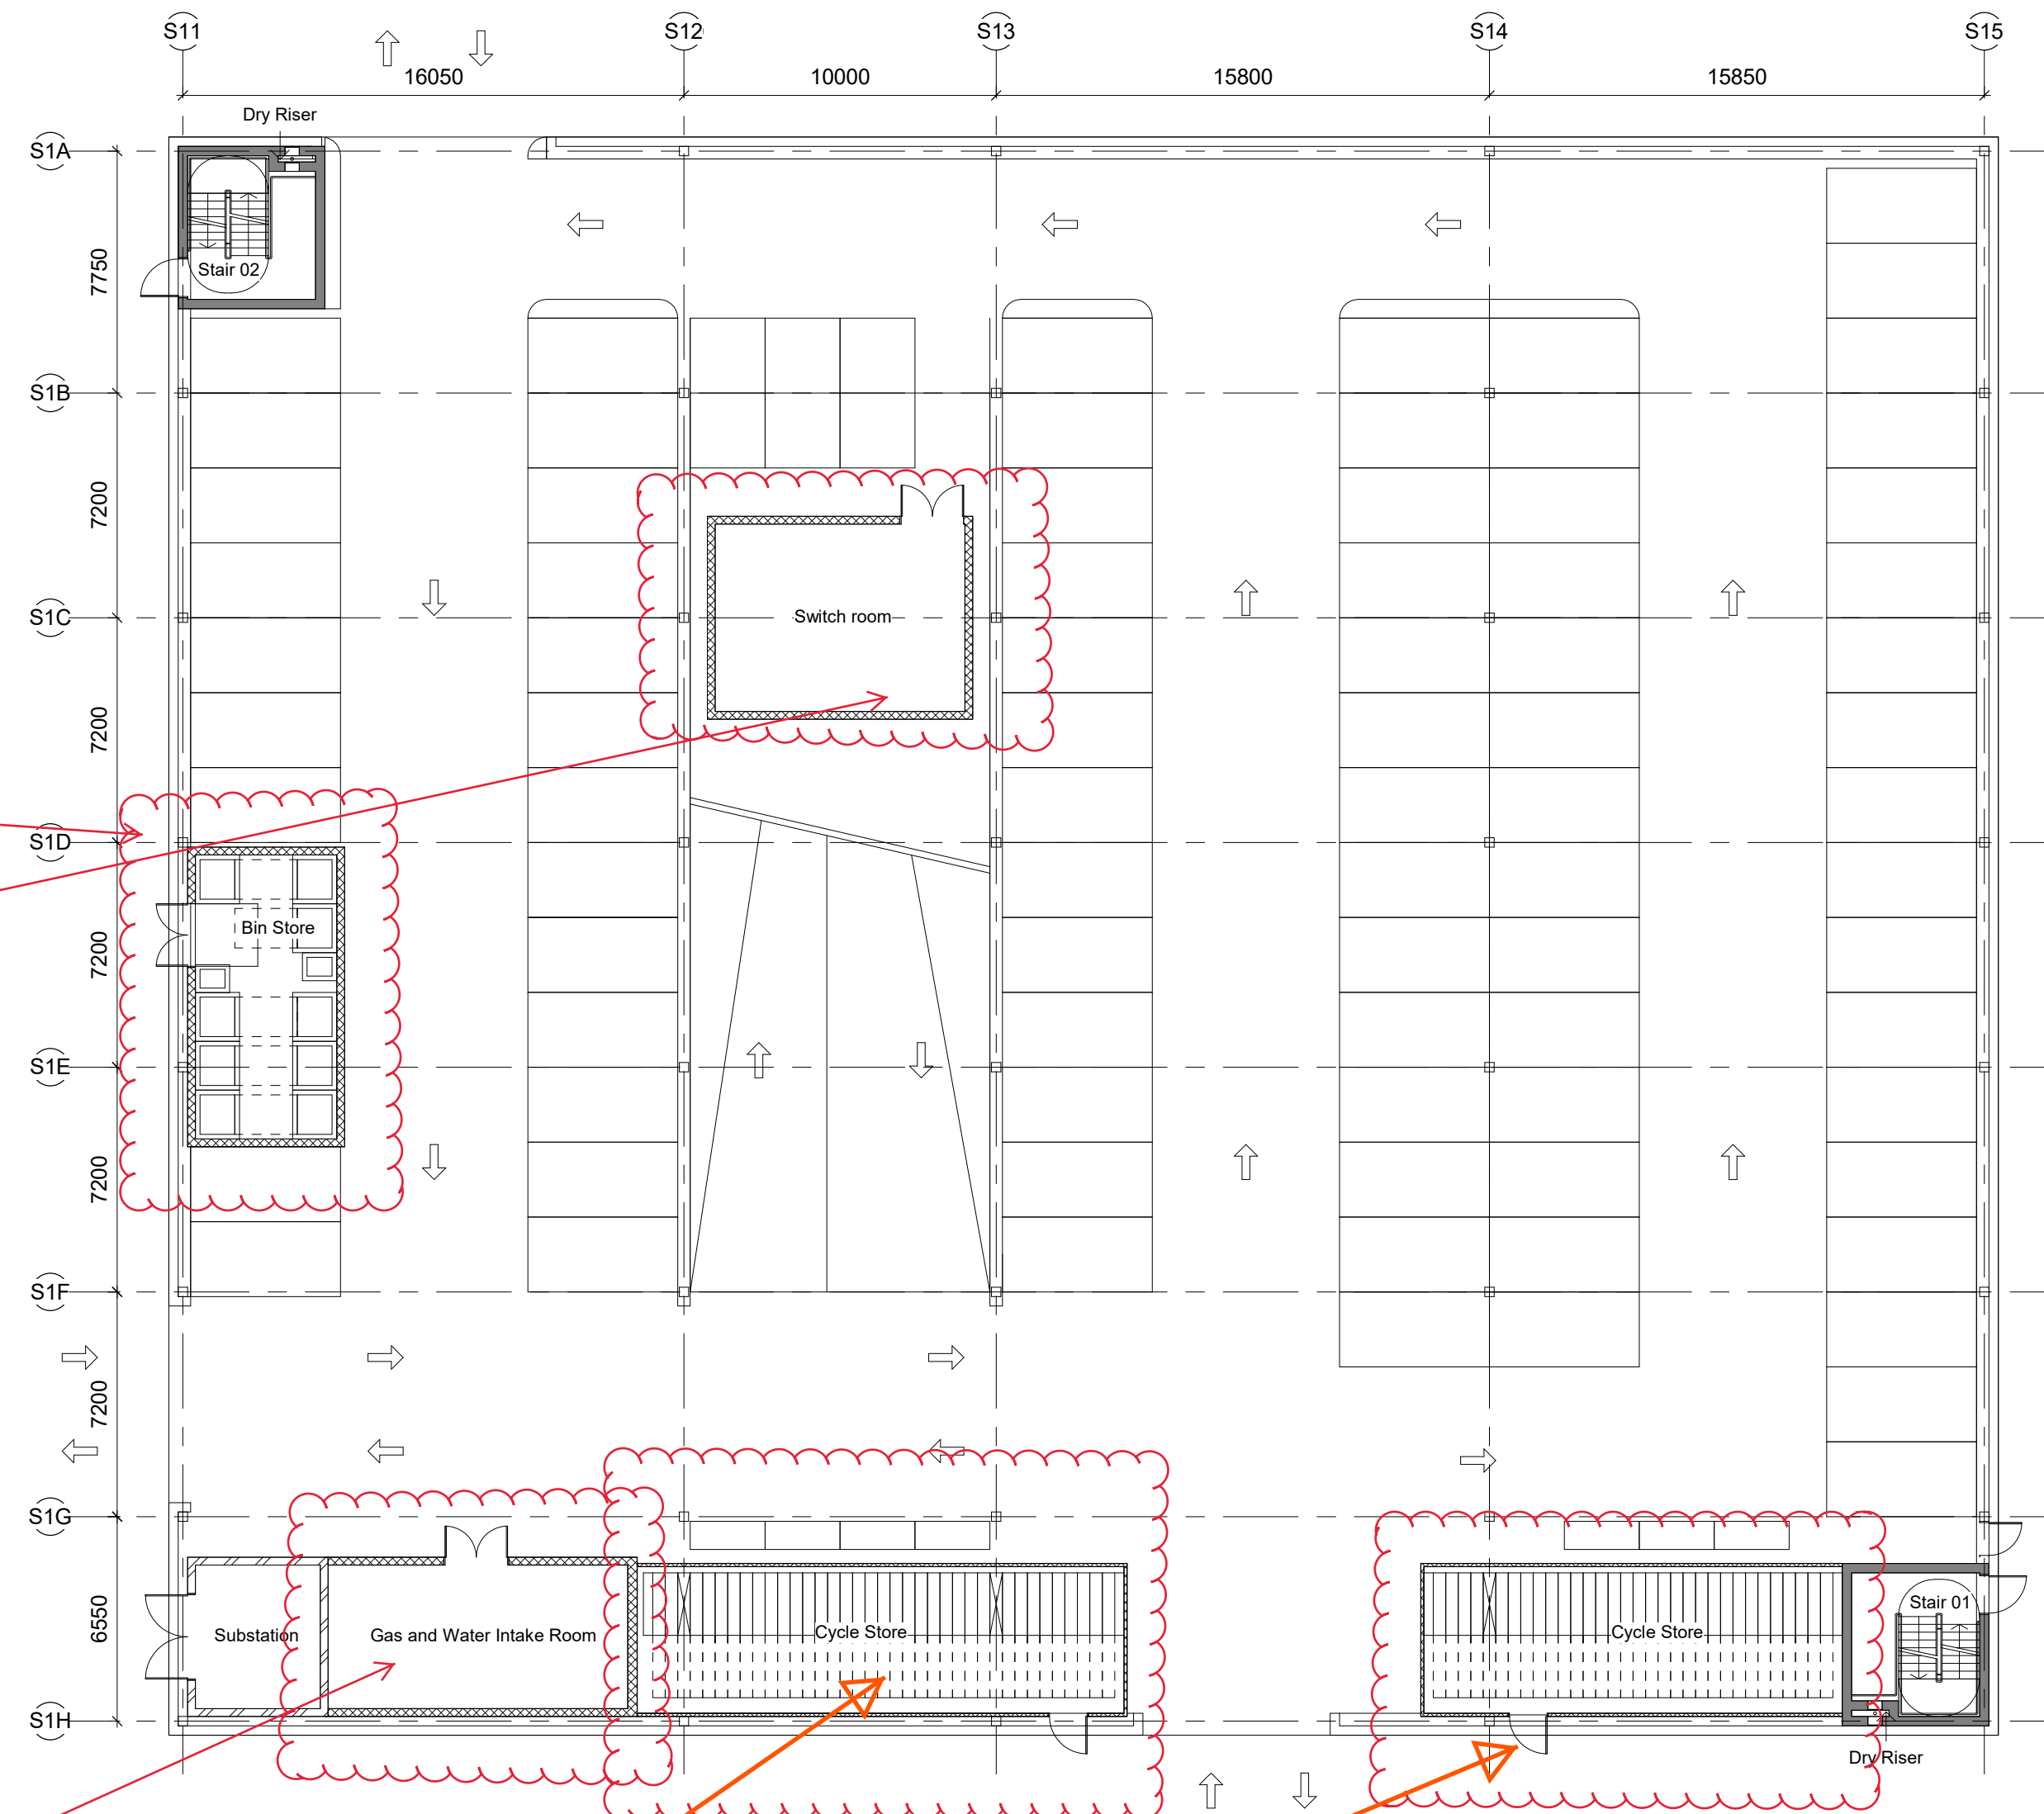

02 General Arrangement Plan - South Car Park - Level 00
1 : 200


The bin storage has been incorporated into the car park structure

Additional required switch room underneath the ramp


Additional required gas and water intake room

The cycle storage has been incorporated into the car park structure. The number of cycles has increased to achieve compliance with BCO and BREEAM standards

Minor tweaks have been made to both car park layouts to accommodate proprietary structure system

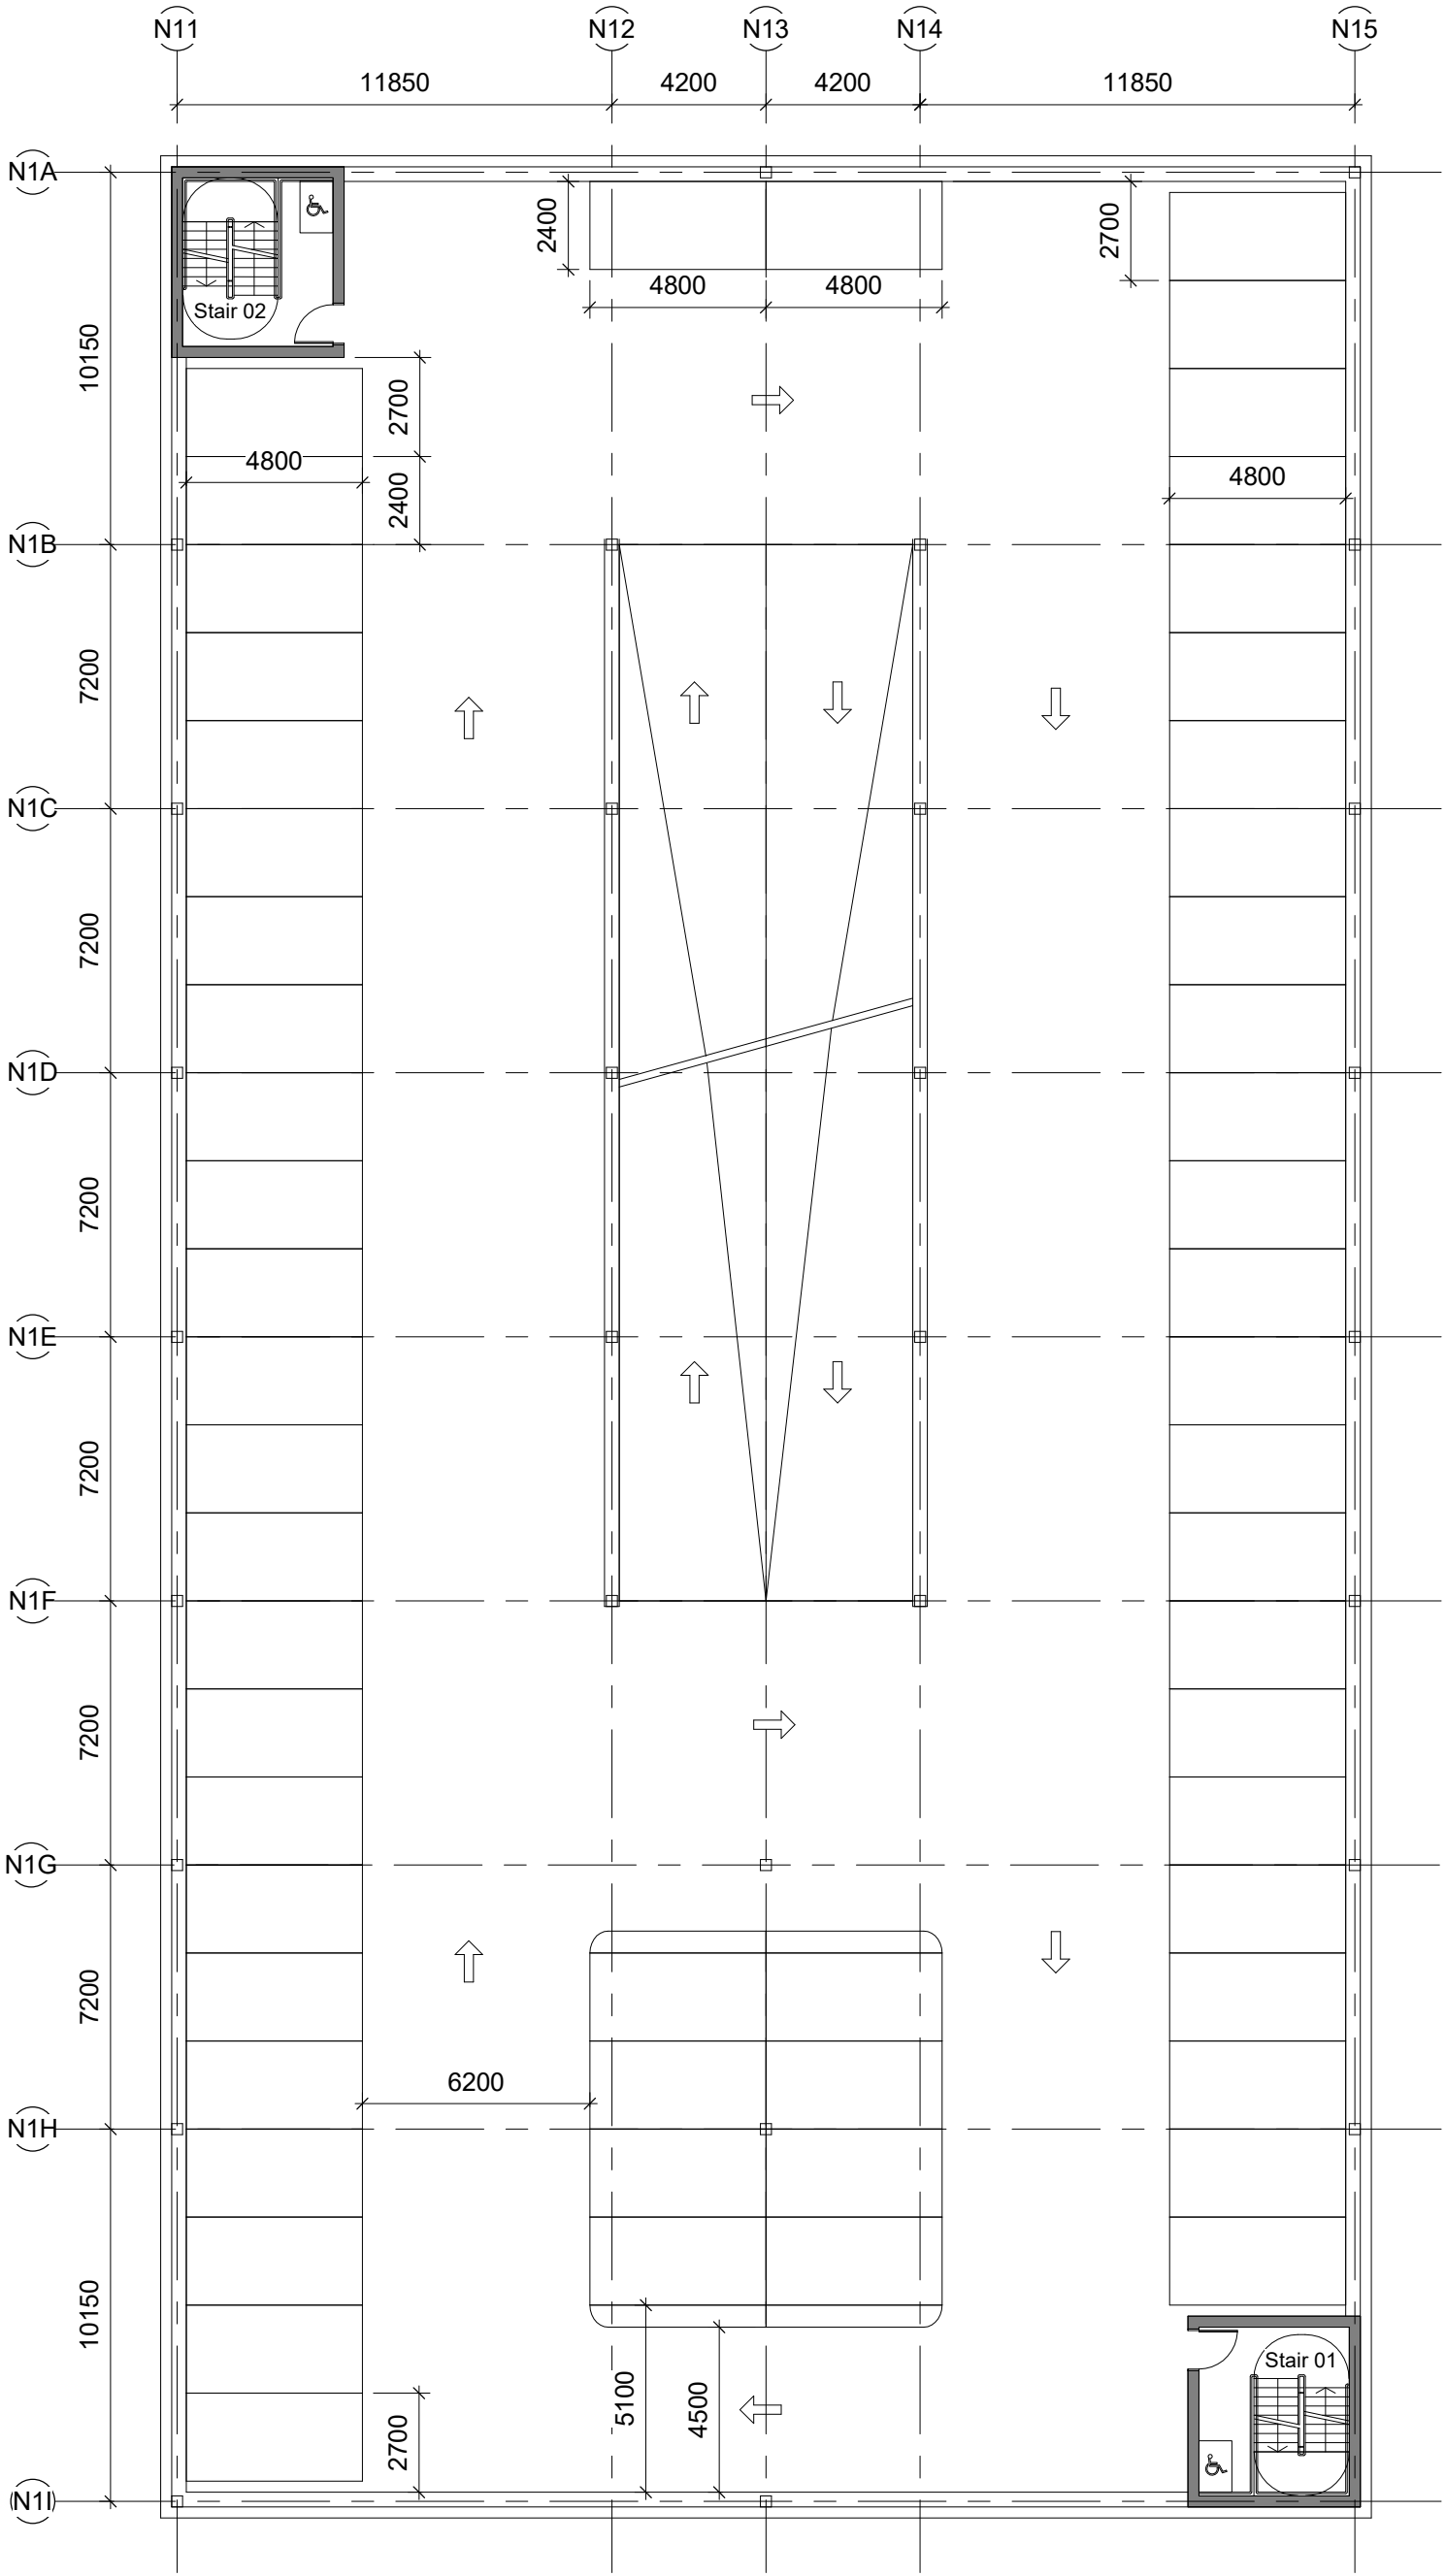

01 General Arrangement Plan - North Car Park - Level 01
1 : 200

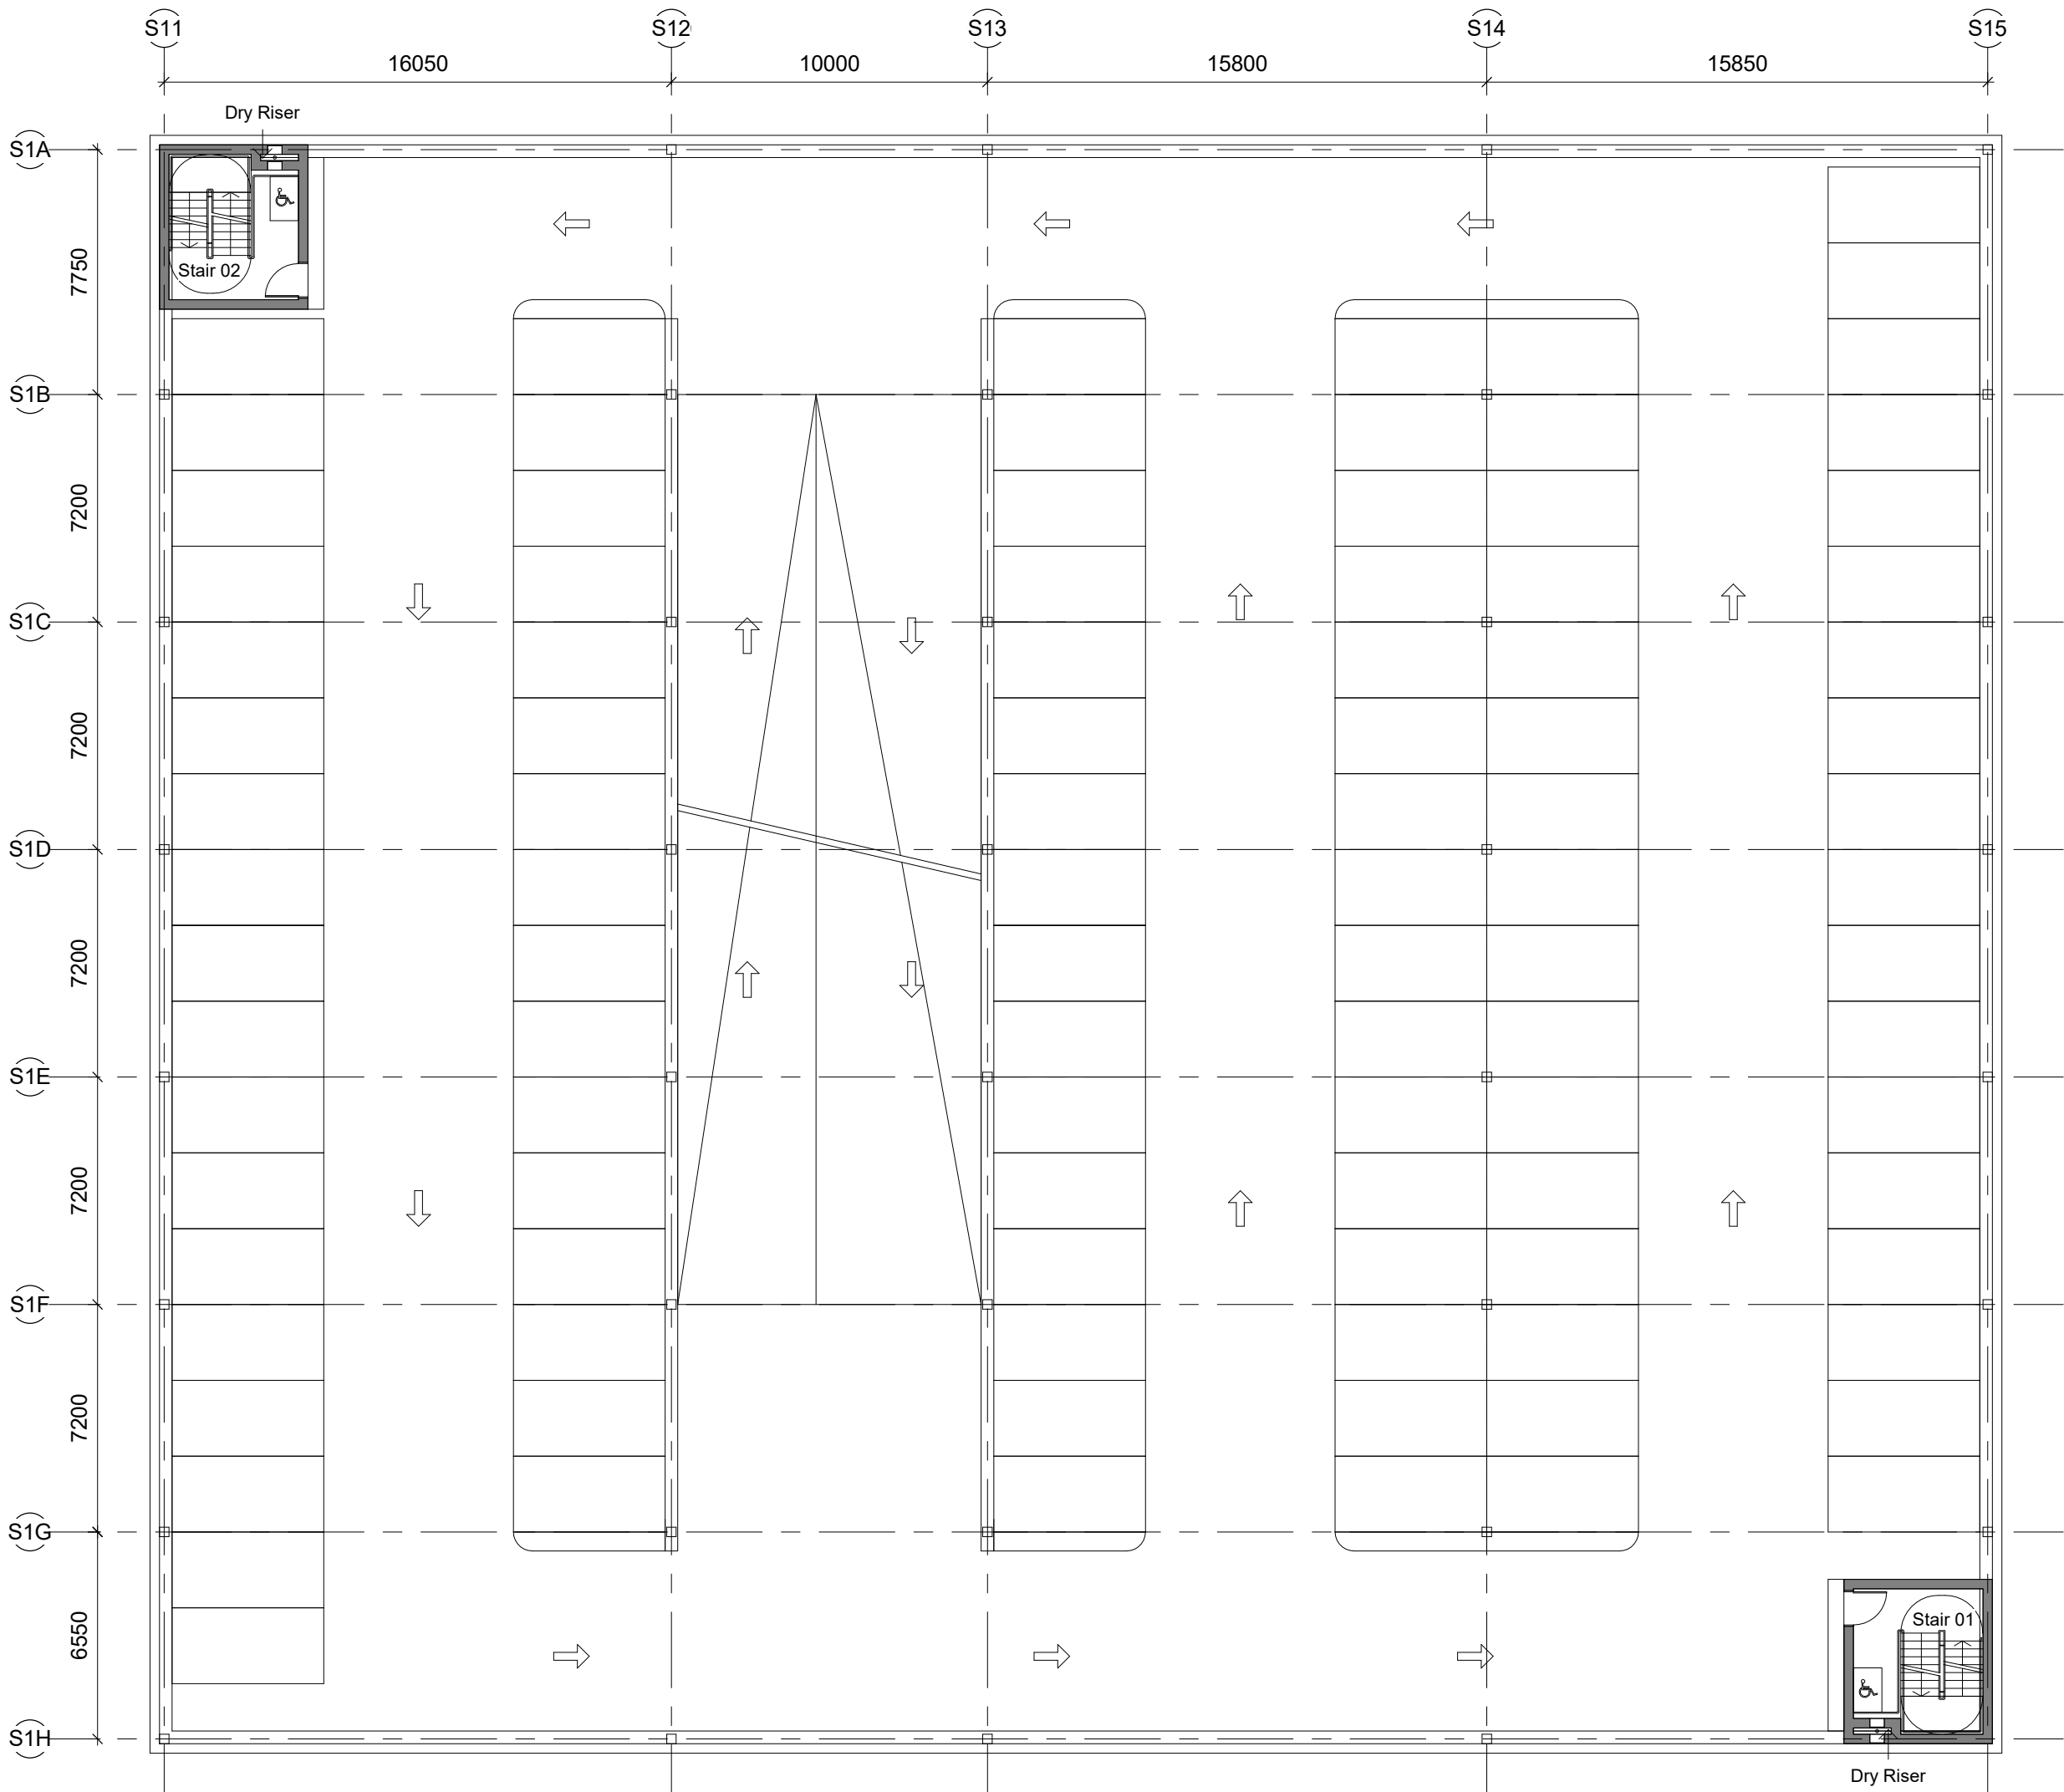


02 General Arrangement Plan - South Car Park - Level 01
1 : 200

Disclaimer
Do not scale from this drawing.
Check all dimensions on site before fabrication or setting out.
This document is copyright and may not be reproduced without permission of the owner.

Notes

00	For Information	17/08/18	RPP
Rev	Reason for Issue	Date	Iss


Consultants
Landscape Architects: Place Design + Planning
Planning Consultant: Deloitte LLP
Quantity Surveyors: Gardiner & Theobald LLP
Structure: Ramboll
Building Services: Hoare Lea

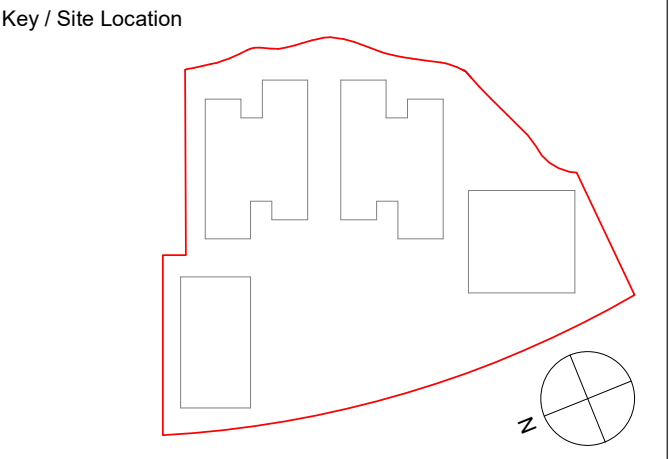


Robin Partington & Partners
235 St. John Street
London
EC1V 4NG
+44 20 7419 3500
mail@rpplondon.com
www.rpplondon.com
Client
Green Park Reading No.1 LLP

Project 400 Longwater Avenue, Green Park		
Drawing Title General Arrangement Plan North & South Car Parks Level 01		
Scale 1 : 200 @ A1	Drawn By RPP	Issued By RPP
Stage 3		
Project No. 15011	Drawing No. A_PL_151	Revision 00

Minor tweaks have been made to both car park layouts to accommodate proprietary structure system

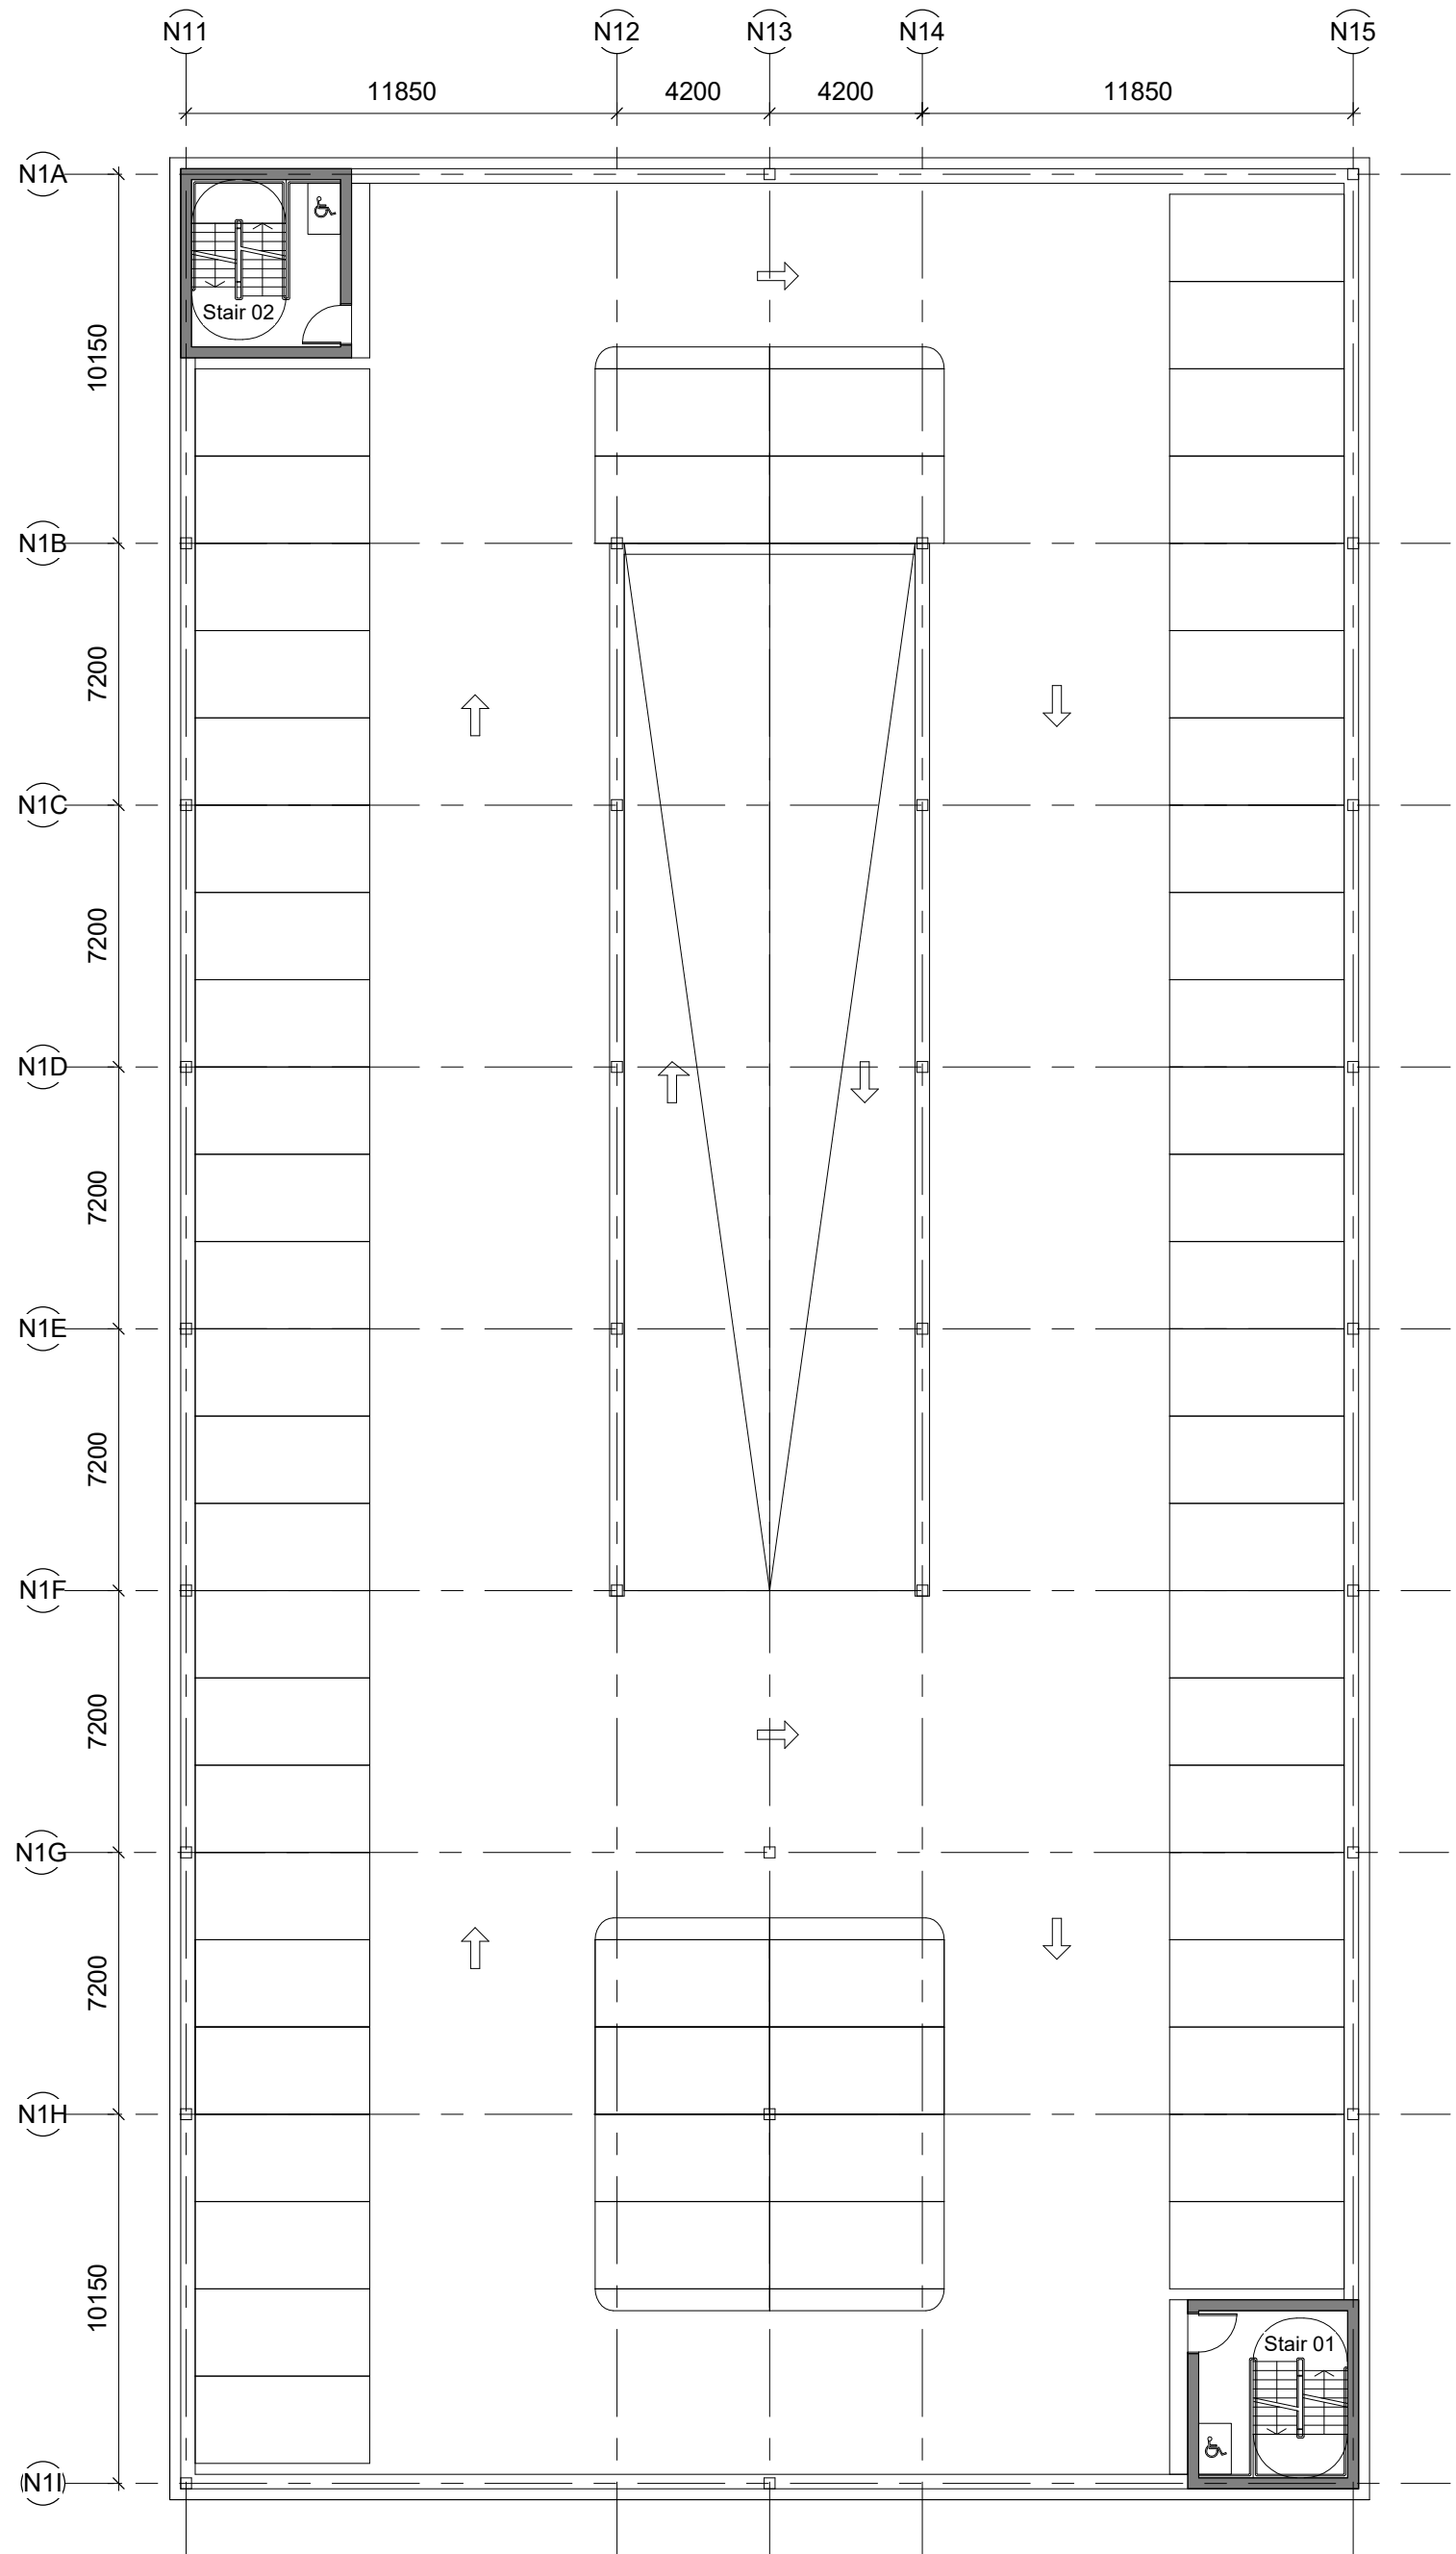

01 General Arrangement Plan - North Car Park - Level 02
1 : 200

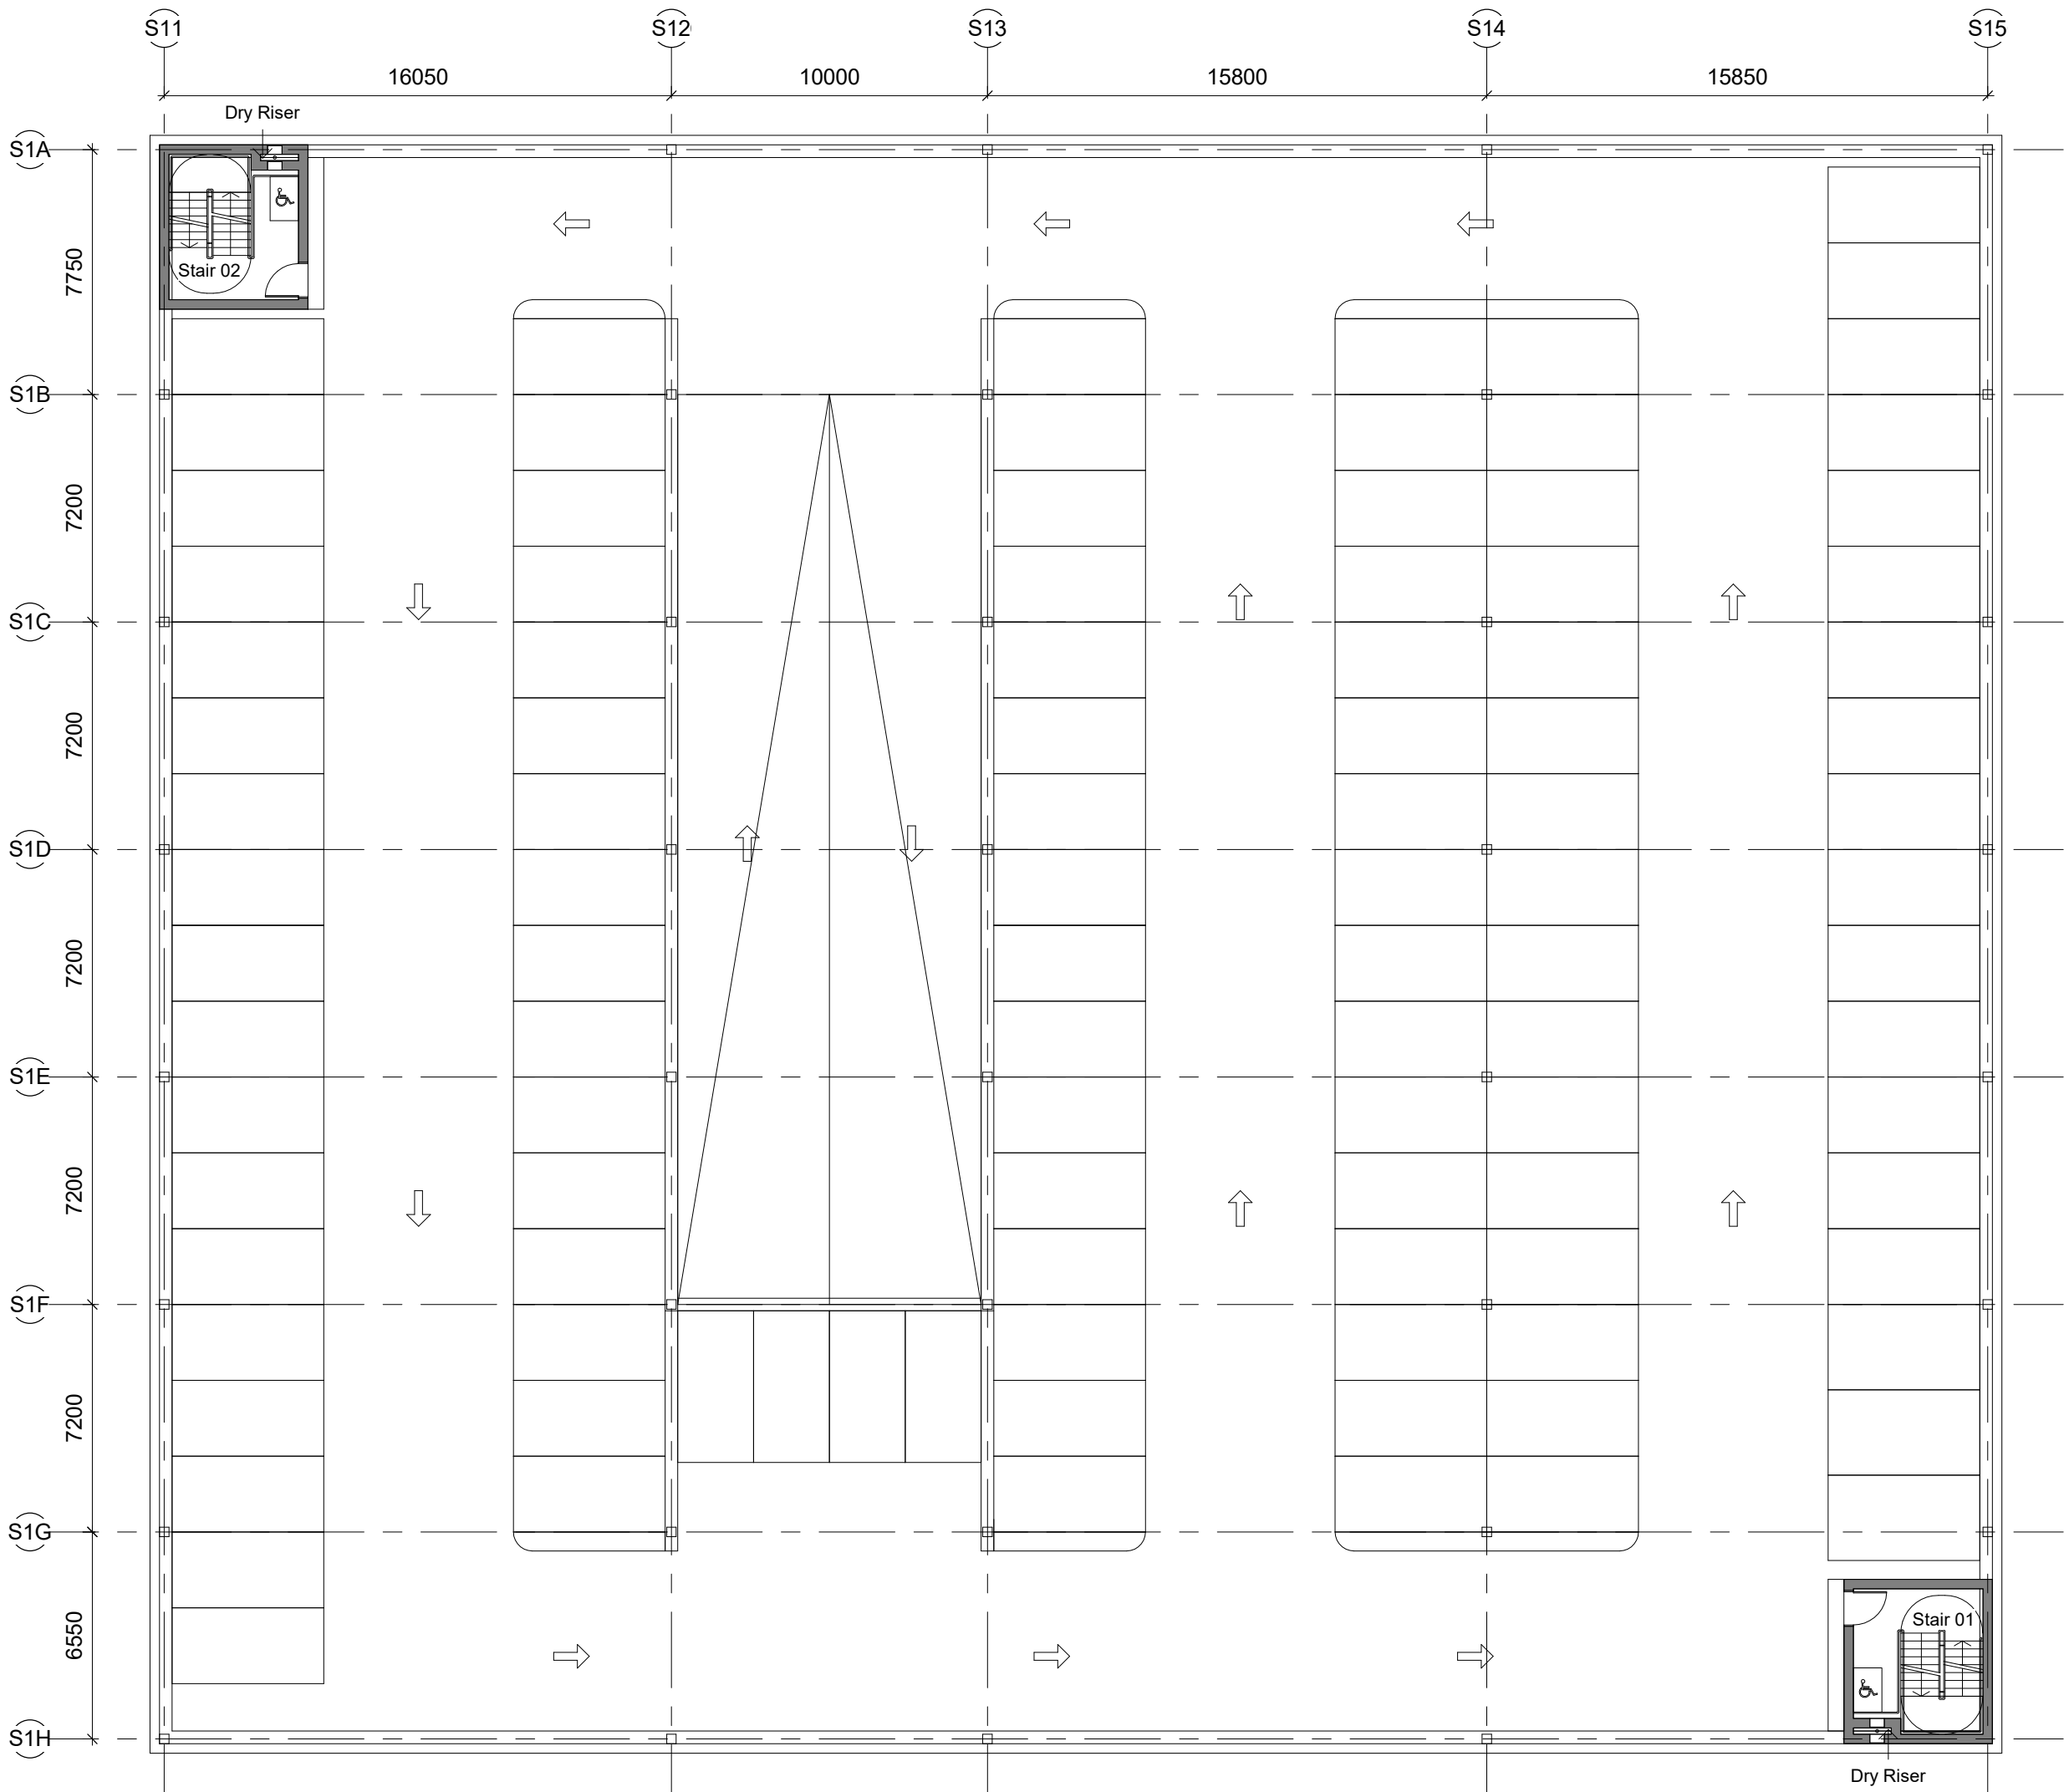


02 General Arrangement Plan - South Car Park - Level 02
1 : 200

Disclaimer
Do not scale from this drawing.
Check all dimensions on site before fabrication or setting out.
This document is copyright and may not be reproduced without permission of the owner.

Notes


00	For Information	17/08/18	RPP
Rev	Reason for Issue	Date	Iss

Consultants
Landscape Architects: Place Design + Planning
Planning Consultant: Deloitte LLP
Quantity Surveyors: Gardiner & Theobald LLP
Structure: Ramboll
Building Services: Hoare Lea


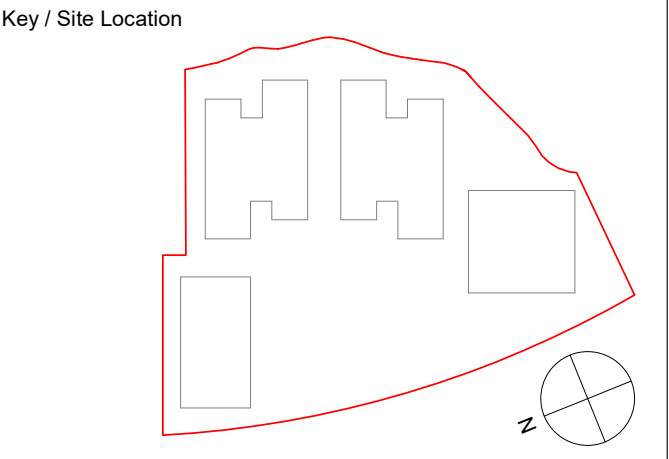


Robin Partington & Partners
235 St. John Street
London
EC1V 4NG
+44 20 7419 3500
mail@rplondon.com
www.rplondon.com
Client
Green Park Reading No.1 LLP

Project 400 Longwater Avenue, Green Park		
Drawing Title General Arrangement Plan North & South Car Parks Level 02		
Scale 1 : 200 @ A1	Drawn By RPP	Issued By RPP
Stage 3		
Project No. 15011	Drawing No. A_PL_152	Revision 00

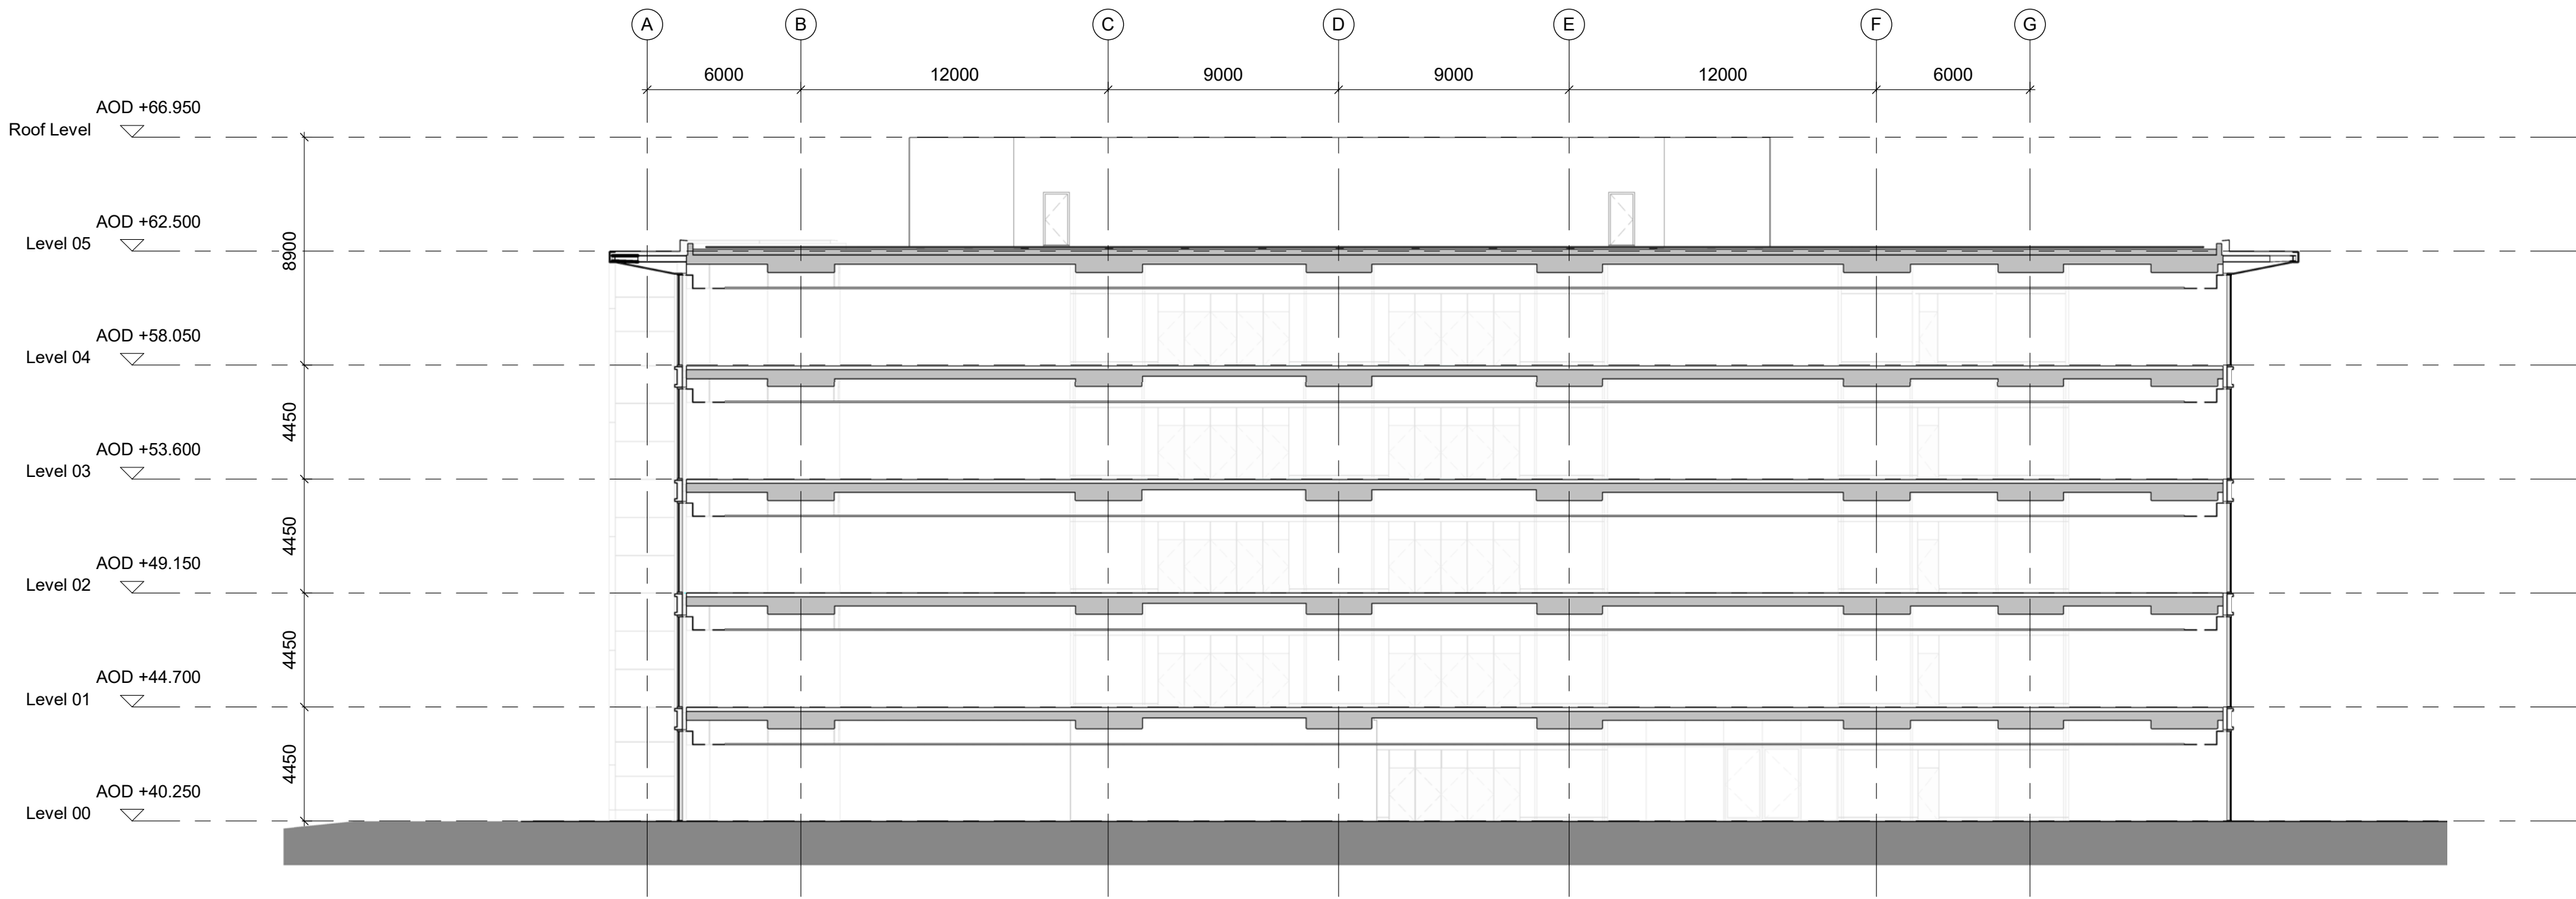


01 General Arrangement Section 01 - East / West
1 : 200

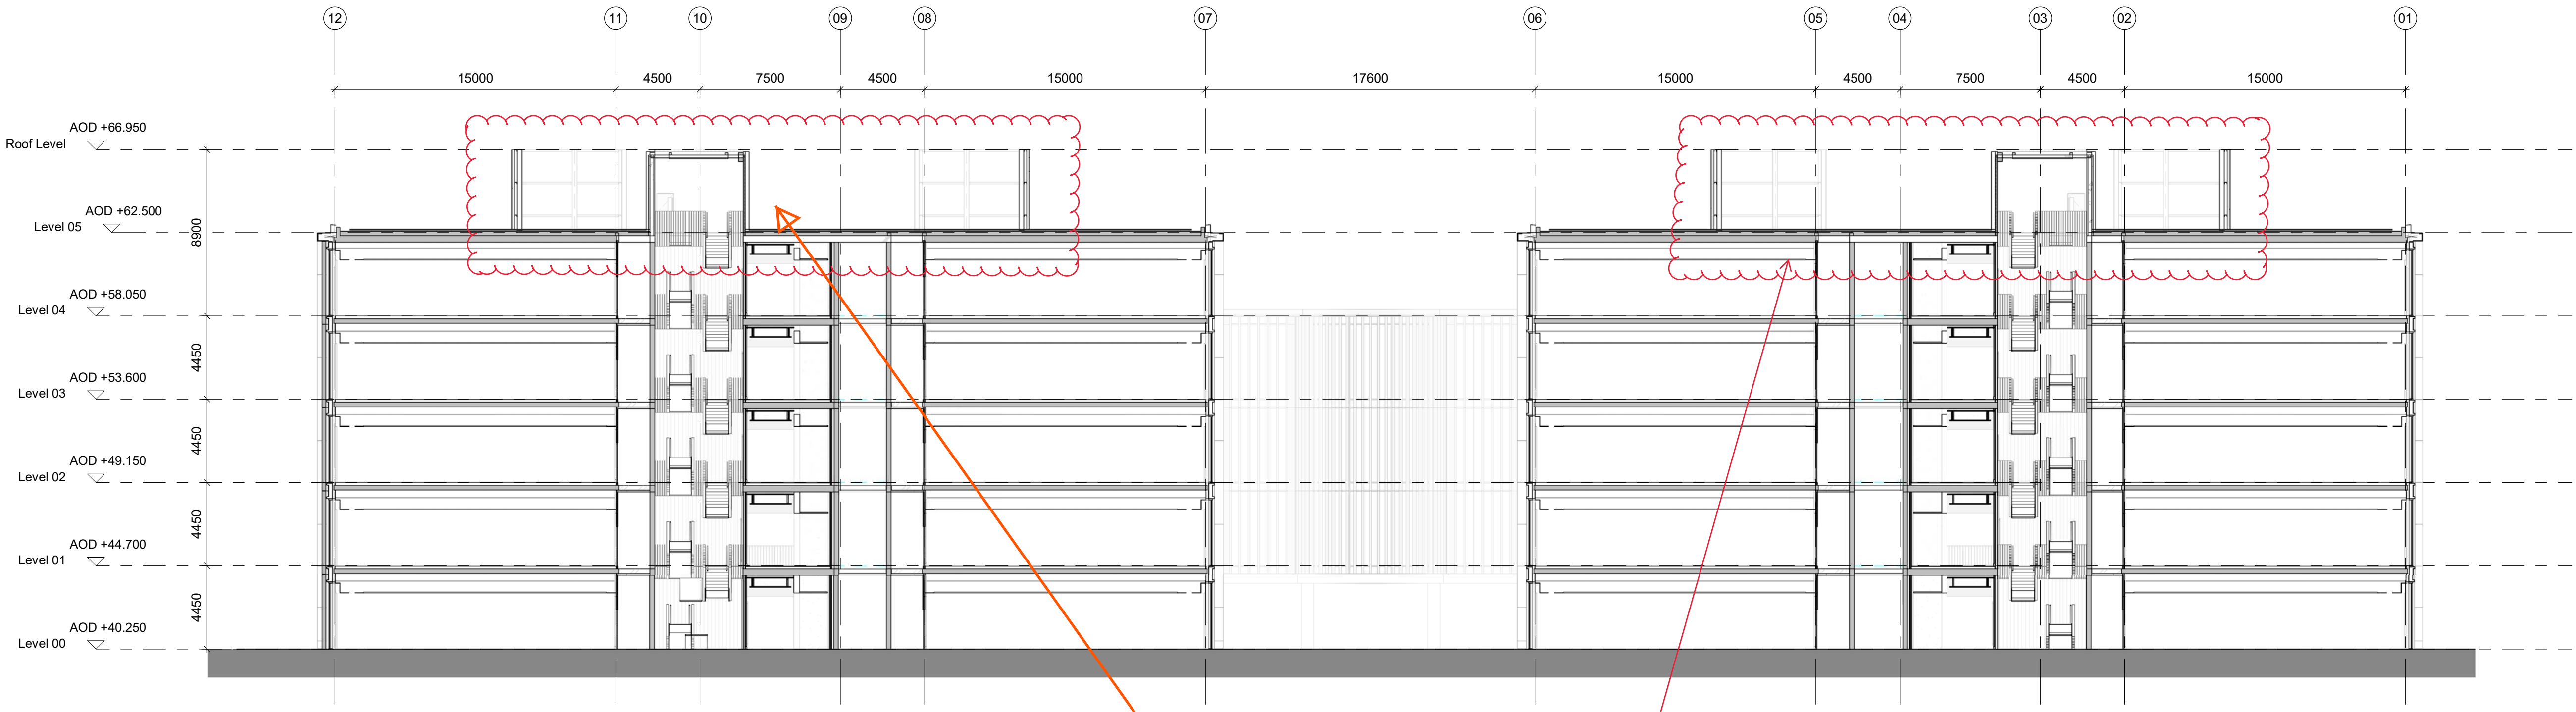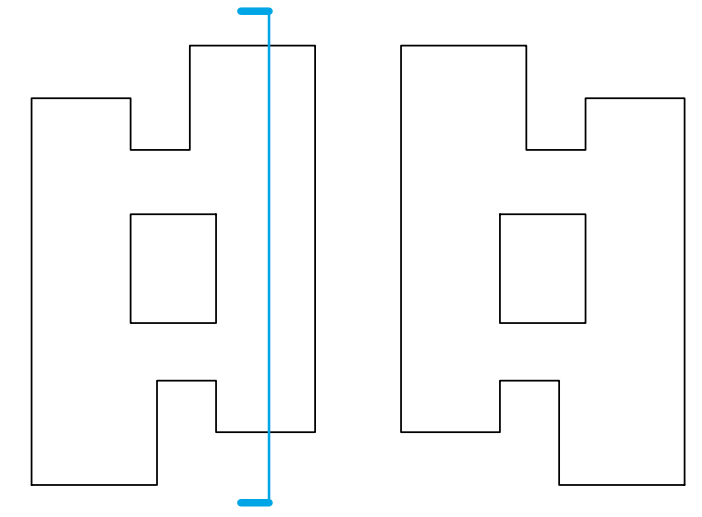

02 General Arrangement Section 02 - North / South
1 : 200

Updated section to reflect
enlarged plantroom
enclosure

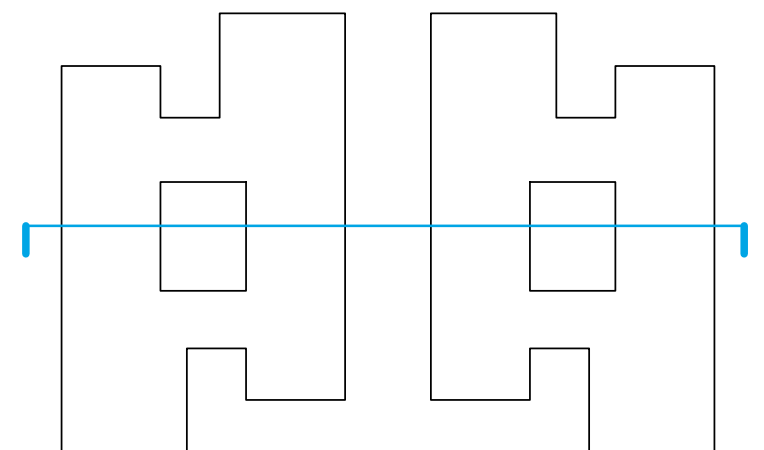


Disclaimer
Do not scale from this drawing.
Check all dimensions on site before fabrication or setting out.
This document is copyright and may not be reproduced without permission of the owner.

Notes

02	For Information	17/08/18	RPP
01	For Information	30/04/18	RPP
00	Planning Application	16/03/16	RPP
Rev	Reason for Issue	Date	Iss

Consultants
Landscape Architects: Place Design + Planning
Planning Consultant: Deloitte LLP
Quantity Surveyors: Gardiner & Theobald LLP
Structure: Ramboll
Building Services: Hoare Lea

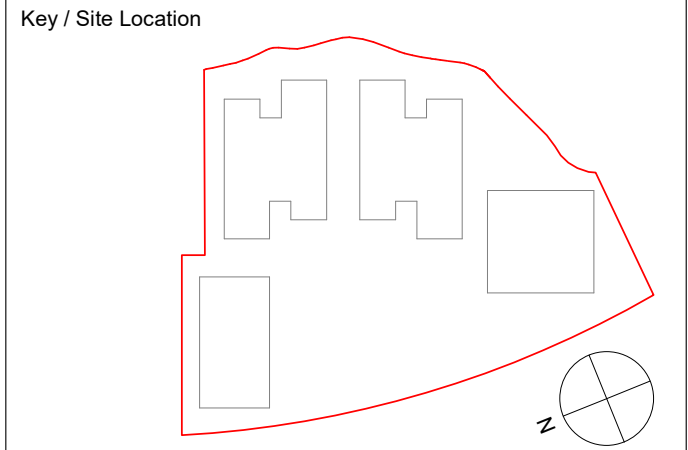

Robin Partington & Partners
235 St. John Street
London
EC1V 4NG
+44 20 7419 3500
mail@rplondon.com
www.rplondon.com

Client
Green Park Reading No.1 LLP

Project
400 Longwater Avenue, Green Park
Drawing Title
General Arrangement Sections
East / West & North / South

Scale	Drawn By	Issued By
1 : 200 @ A1	RPP	RPP


Stage 3		
Project No.	Drawing No.	Revision
15011	A_PL_200	02

Disclaimer
Do not scale from this drawing.
Check all dimensions on site before fabrication or setting out.
This document is copyright and may not be reproduced without permission of the owner.

Notes

03	For Information	17/08/18	RPP
02	Stage 3	23/07/18	RPP
01	For Information	30/04/18	RPP
00	Planning Application	16/03/16	RPP
Rev	Reason for Issue	Date	Iss

Consultants
Landscape Architects: Place Design + Planning
Planning Consultant: Deloitte LLP
Quantity Surveyors: Gardiner & Theobald LLP
Structure: Ramboll
Building Services: Hoare Lea

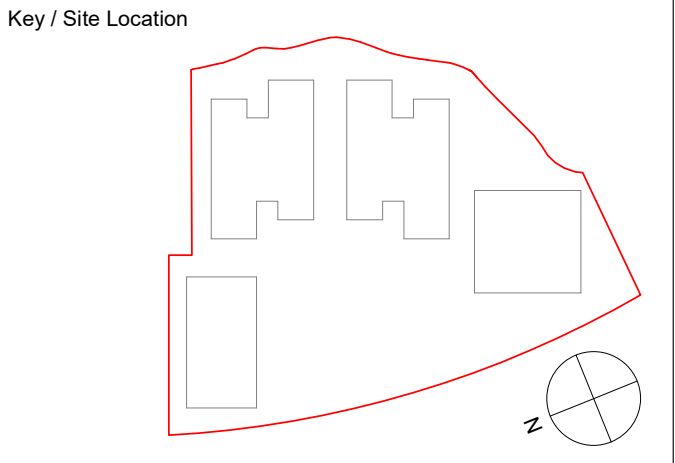


Robin Partington & Partners
235 St. John Street
London
EC1V 4NG
+44 20 7419 3500
mail@rpplondon.com
www.rpplondon.com

Client
Green Park Reading No.1 LLP

Project
400 Longwater Avenue, Green Park
Drawing Title
General Arrangement Sections
East / West


Scale	Drawn By	Issued By
1 : 200 @ A1	RPP	RPP

Stage 3		
Project No.	Drawing No.	Revision
15011	A_PL_201	03

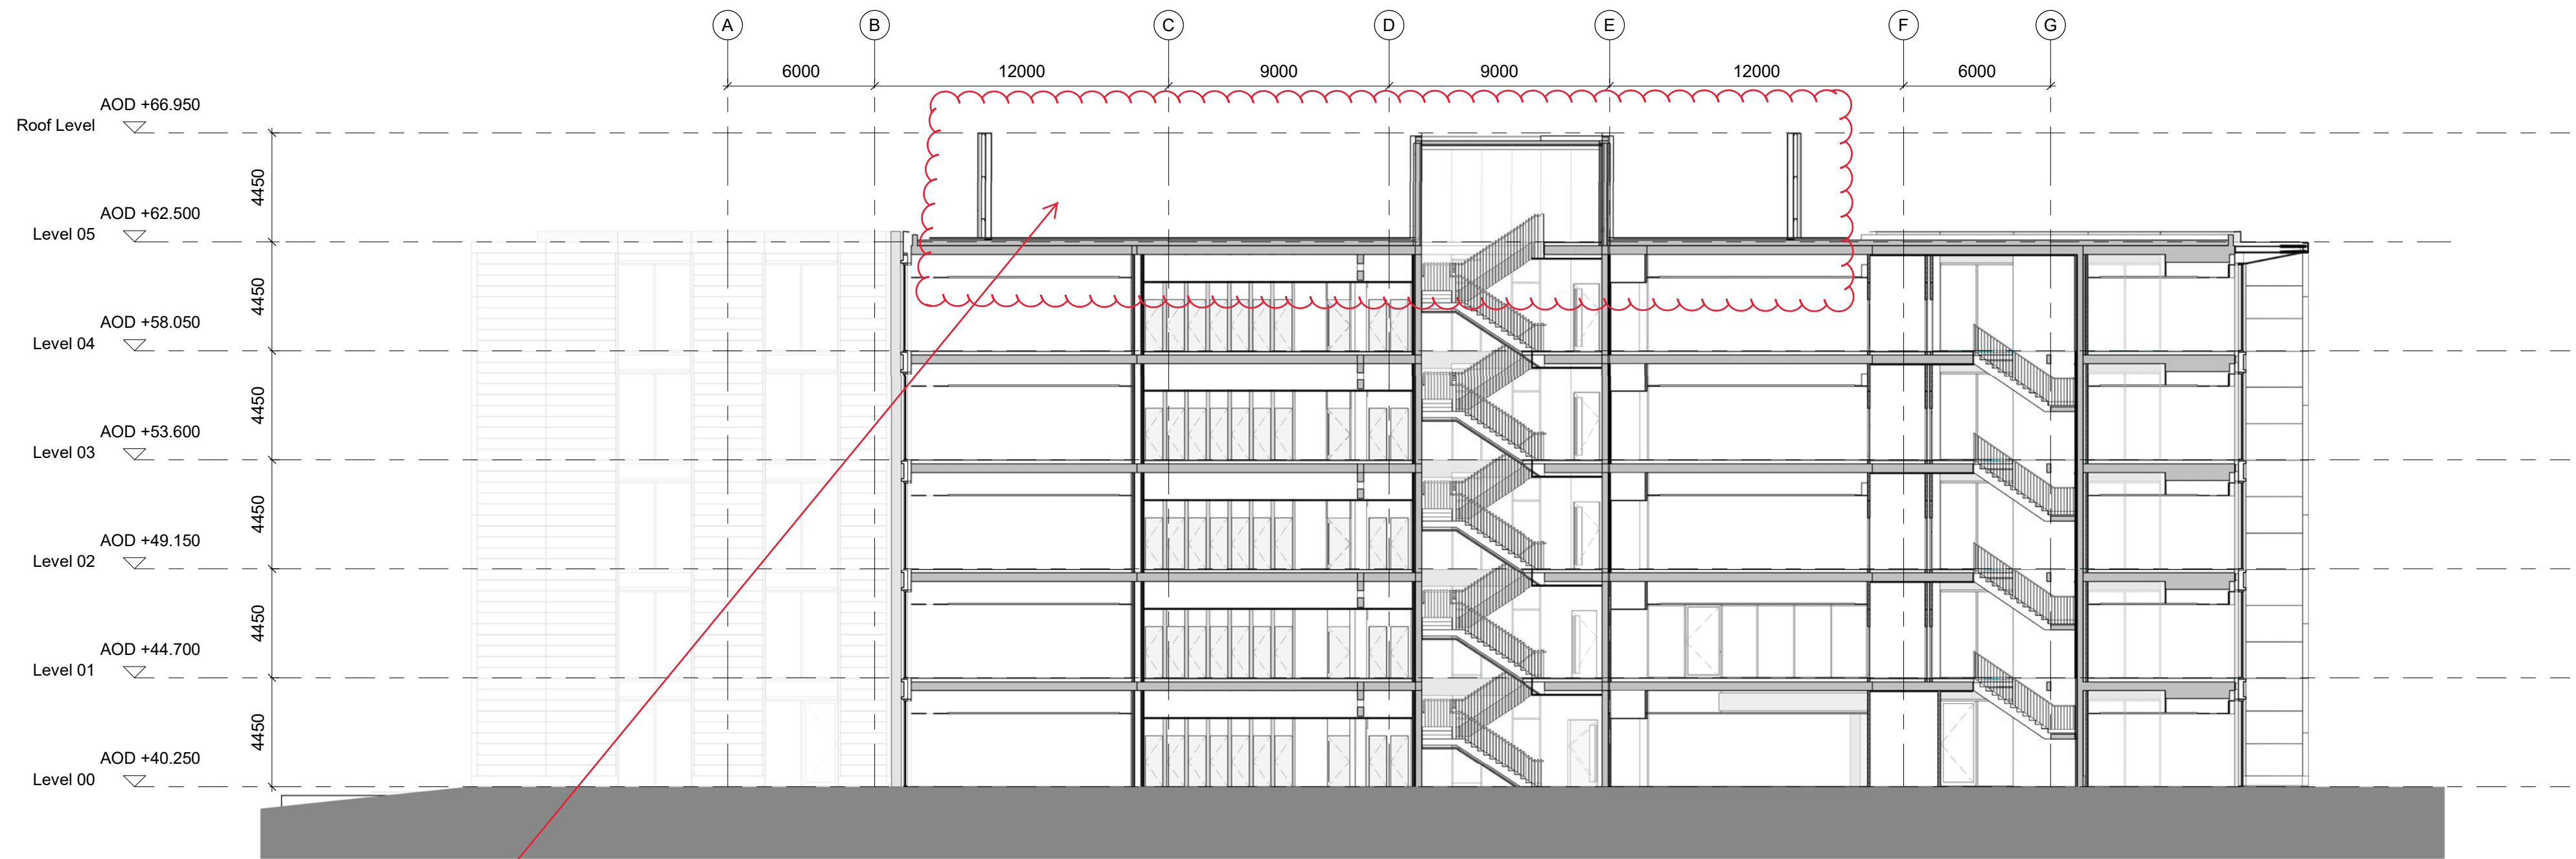


01 General Arrangement Section 03 - East / West
1 : 200

Updated section to reflect enlarged plantroom enclosure

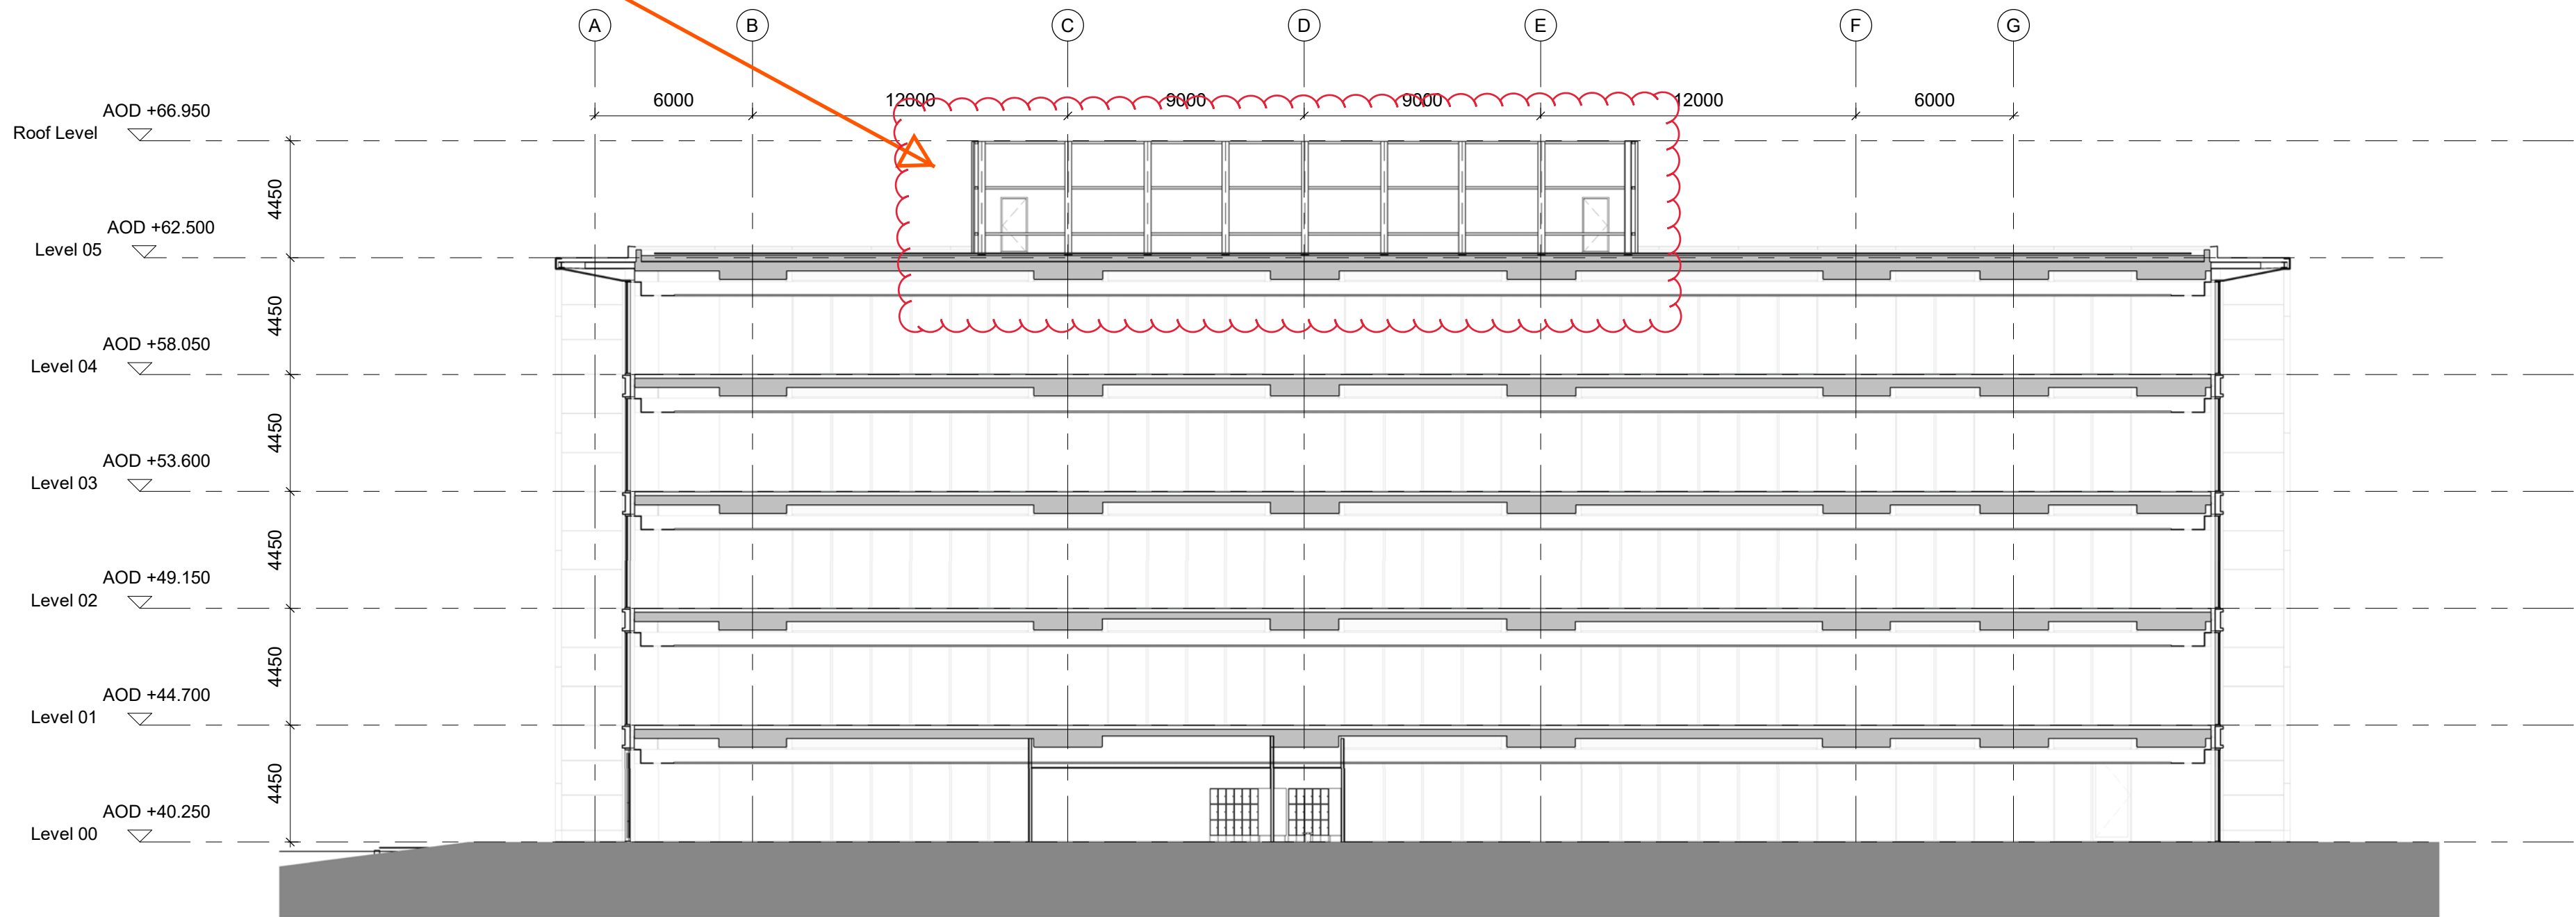


02 General Arrangement Section 04 - East / West
1 : 200

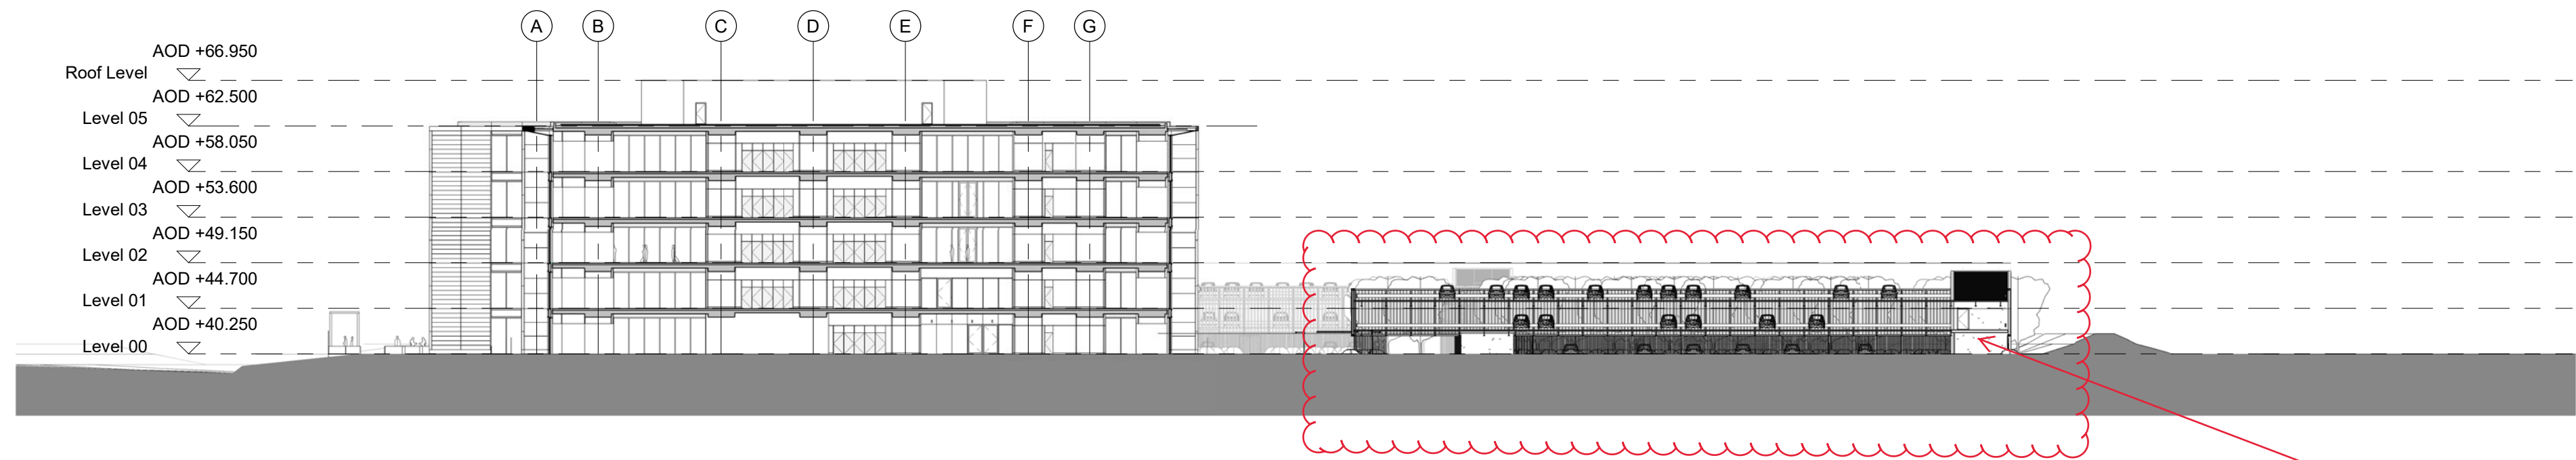


01 Site Section 01
1 : 500

Updated architectural language for car
park structures cladding - please refer to
detailed elevations drawing

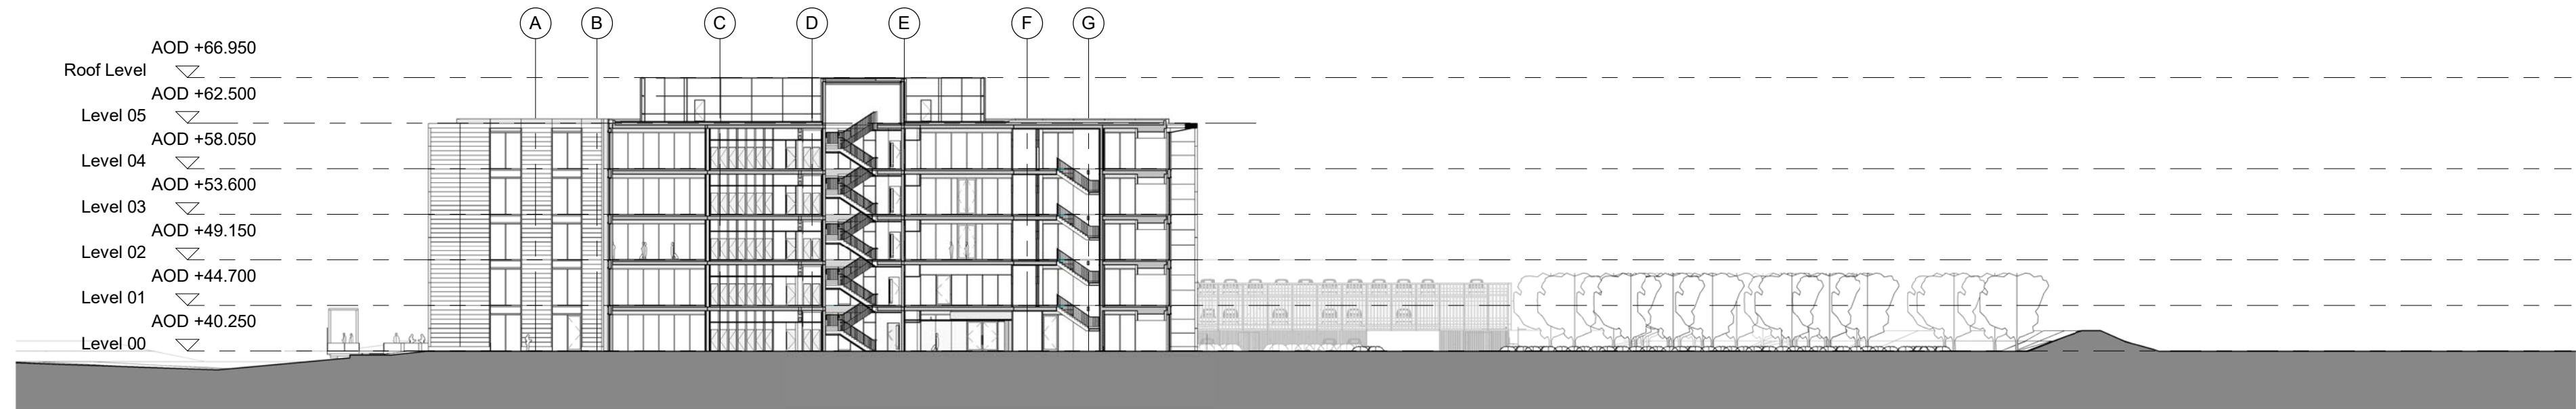

02 Site Section 02
1 : 500

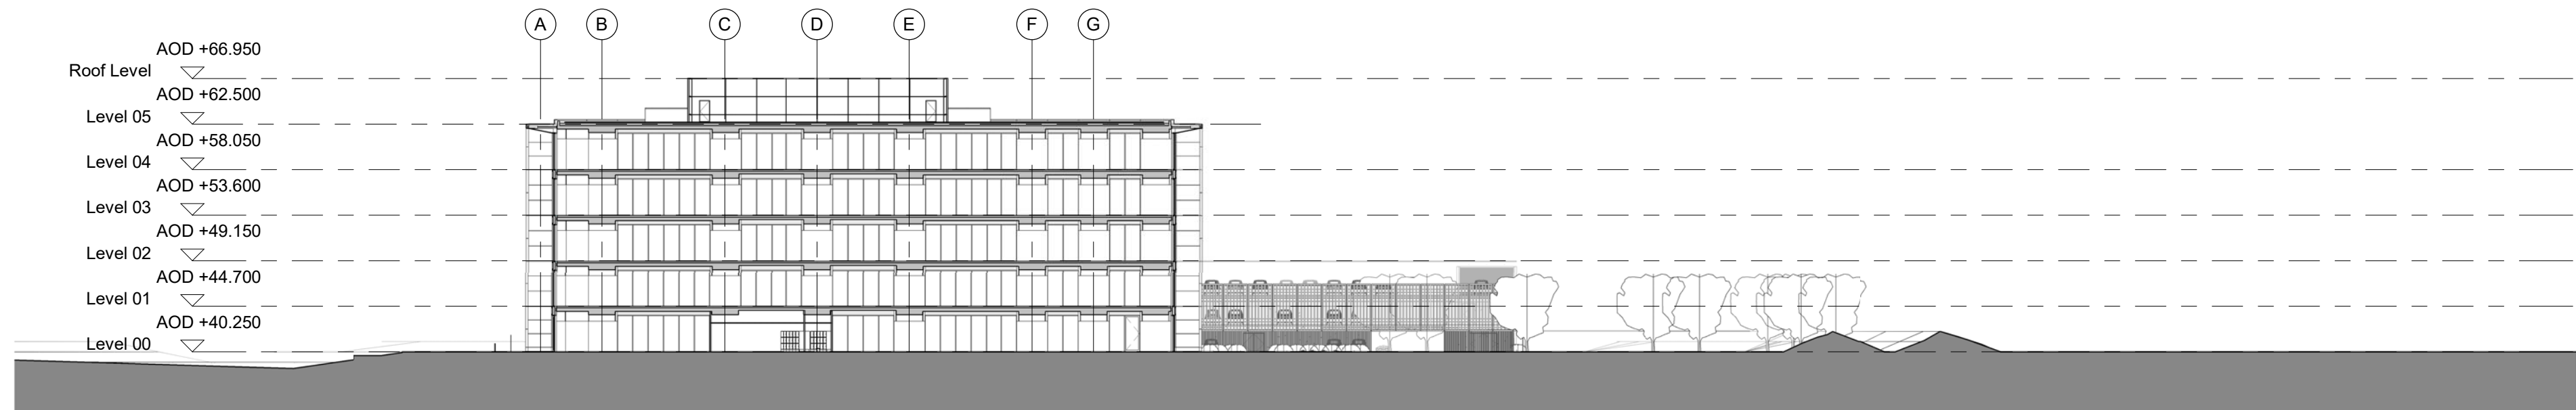


03 Site Section 03
1 : 500

Disclaimer
Do not scale from this drawing.
Check all dimensions on site before fabrication or setting
out.
This document is copyright and may not be reproduced
without permission of the owner.

Notes

03	For Information	17/08/18	RPP
02	For Information	30/04/18	RPP
01	Planning Application	16/03/16	RPP
00	For Information	08/03/16	RPP
Rev	Reason for Issue	Date	Iss


Consultants
Landscape Architects: Place Design + Planning
Planning Consultant: Deloitte LLP
Quantity Surveyors: Gardiner & Theobald LLP
Structure: Ramboll
Building Services: Hoare Lea

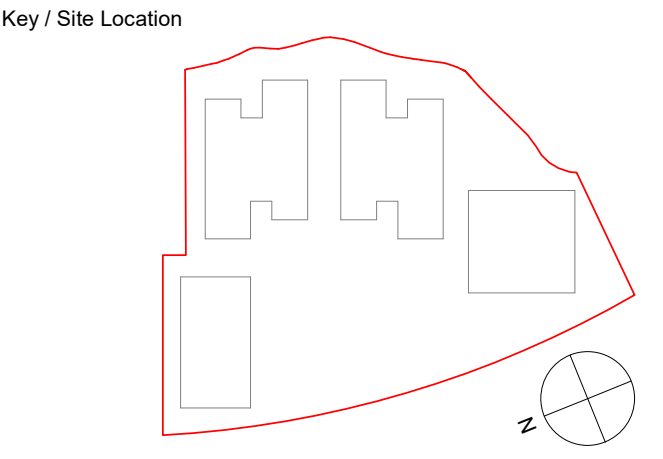


Robin Partington & Partners
235 St. John Street
London
EC1V 4NG
+44 20 7419 3500
mail@rpplondon.com
www.rpplondon.com

Client
Green Park Reading No.1 LLP


Project 400 Longwater Avenue, Green Park		
Drawing Title General Arrangement Sections East / West North & South Buildings		
Scale 1 : 500 @ A1	Drawn By RPP	Issued By RPP
Stage 3		
Project No. 15011	Drawing No. A_PL_202	Revision 03

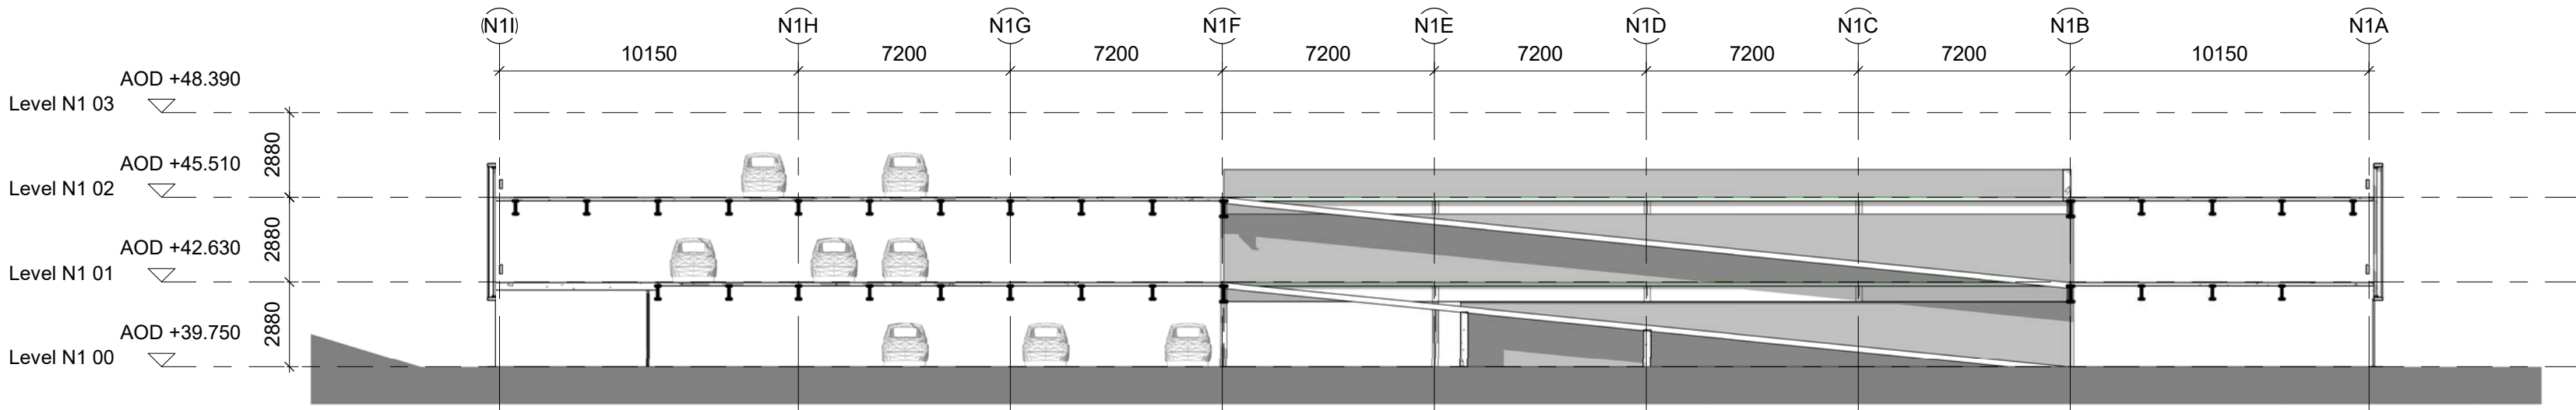


01 General Arrangement - North Car Park - East / West Section
1 : 200

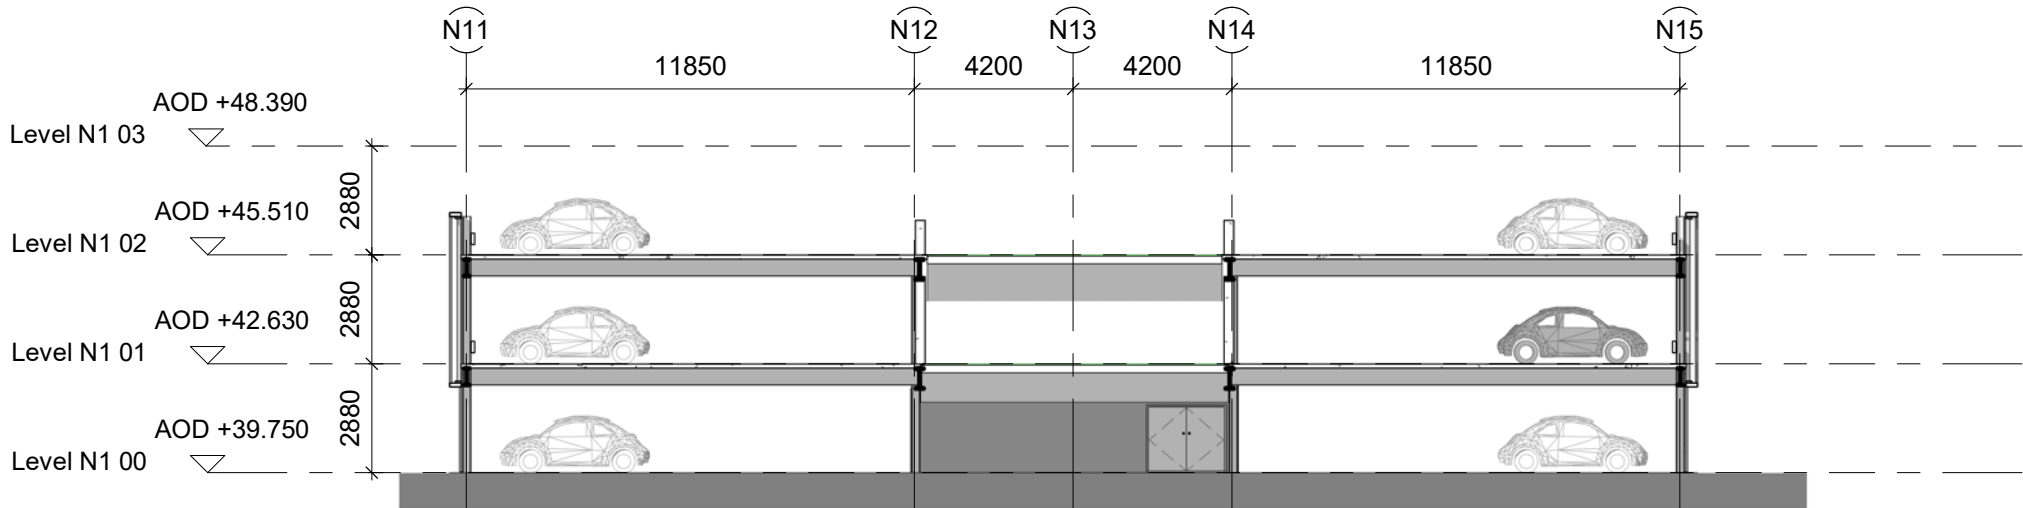

02 General Arrangement - North Car Park - North / South Section
1 : 200

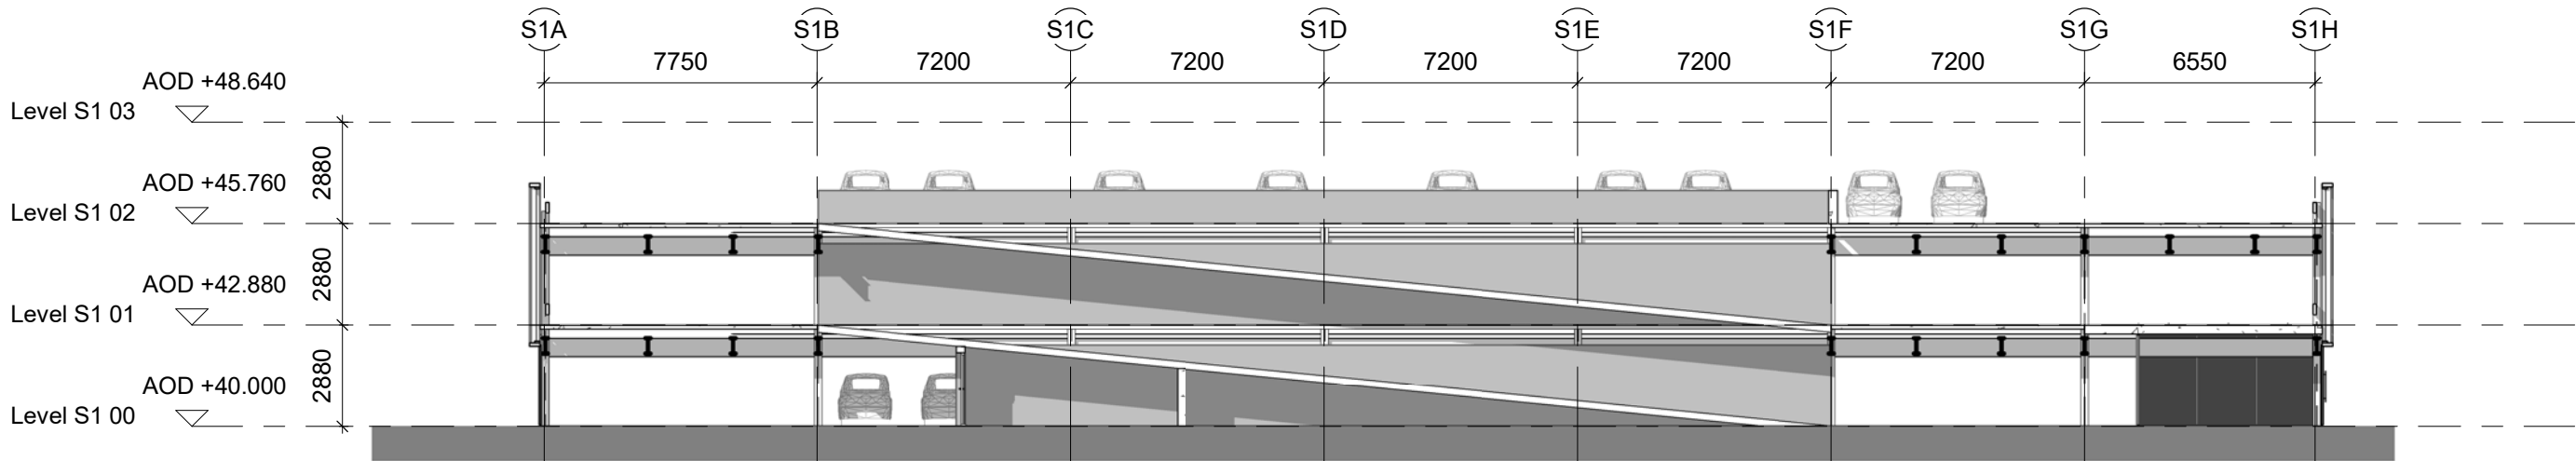


03 General Arrangement - South Car Park - East / West Section
1 : 200

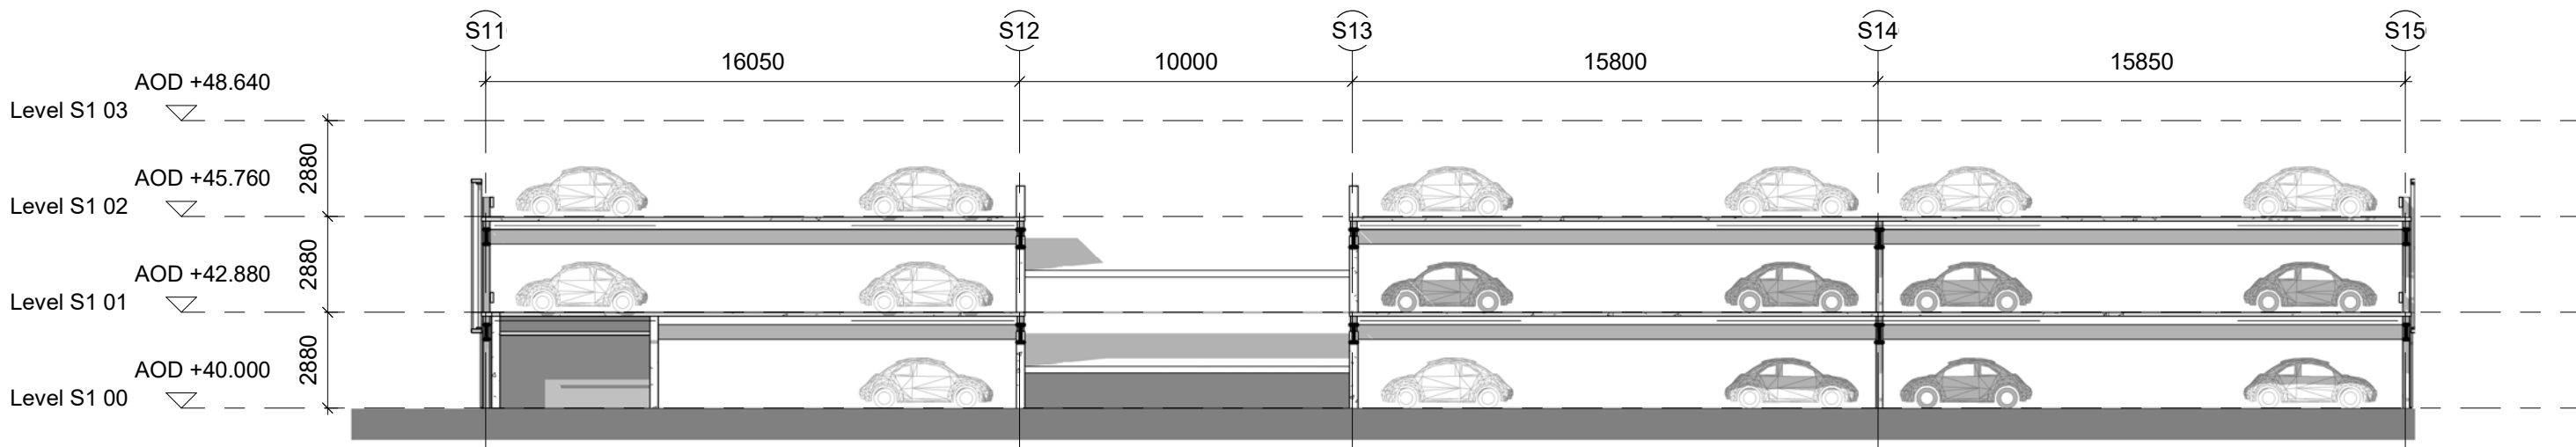

04 General Arrangement - South Car Park - North / South Section
1 : 200


Disclaimer
Do not scale from this drawing.
Check all dimensions on site before fabrication or setting out.
This document is copyright and may not be reproduced without permission of the owner.

Notes

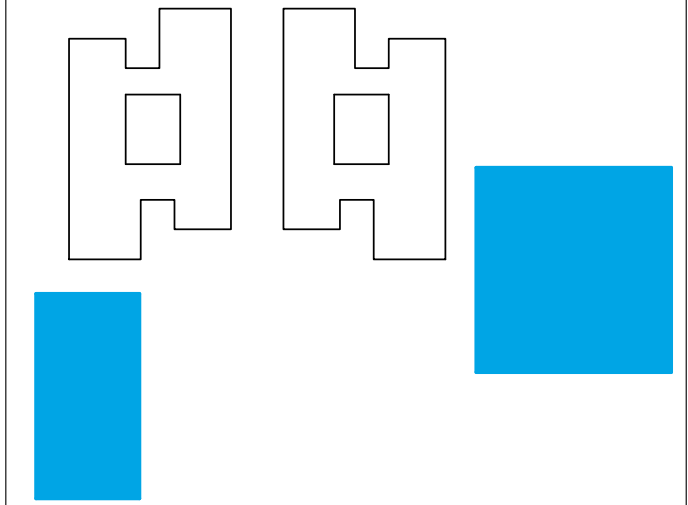

Rev	For Information	Reason for Issue	Date	Iss
00	For Information		17/08/18	RPP


Consultants
Landscape Architects: Place Design + Planning
Planning Consultant: Deloitte LLP
Quantity Surveyors: Gardiner & Theobald LLP
Structure: Ramboll
Building Services: Hoare Lea

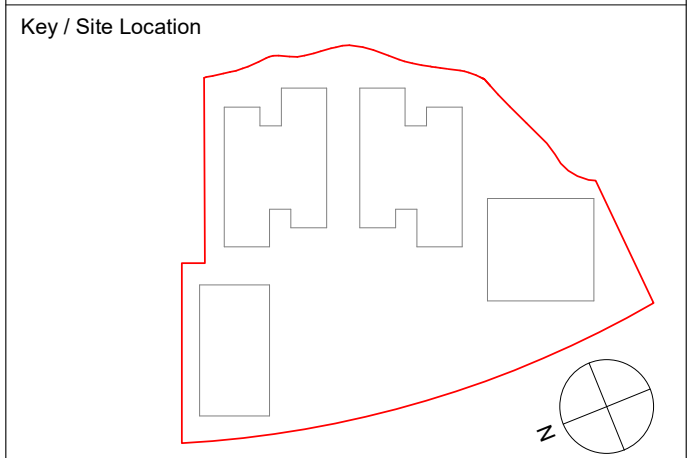

Robin Partington & Partners
235 St. John Street
London
EC1V 4NG
+44 20 7419 3500
mail@rpplondon.com
www.rpplondon.com

Client
Green Park Reading No.1 LLP

Project 400 Longwater Avenue, Green Park		
Drawing Title General Arrangement Sections North & South Car Parks East / West & North / South		
Scale 1 : 200 @ A1	Drawn By RPP	Issued By RPP
Stage 3		
Project No. 15011	Drawing No. A_PL_250	Revision 00

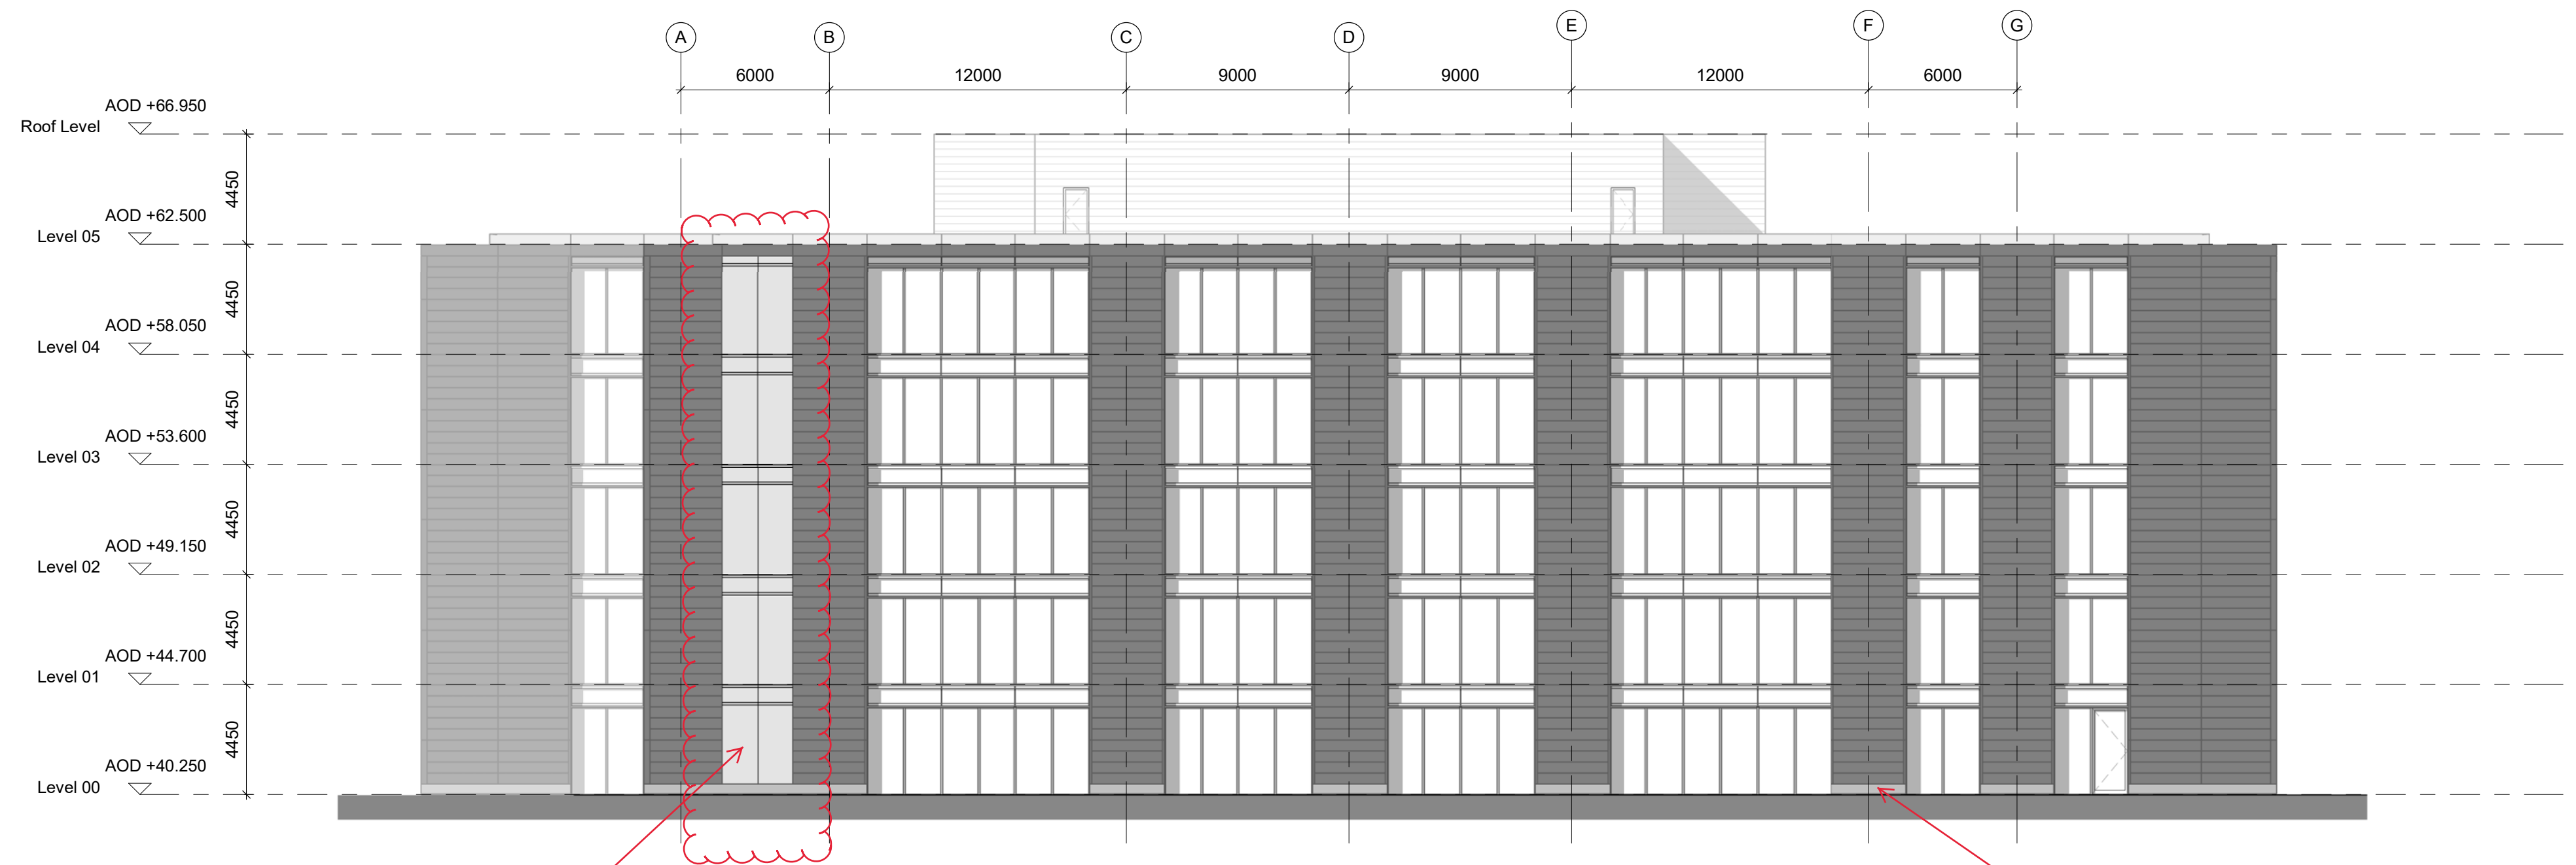

01 North Building - North Elevation
1 : 200

Feature metal panels

Continuous terracotta panels

Pre-cast concrete plinth to base of building to aid localised building maintenance



02 North Building - South Elevation
1 : 200


Disclaimer
Do not scale from this drawing.
Check all dimensions on site before fabrication or setting out.
This document is copyright and may not be reproduced without permission of the owner.

Notes

03	For Information	17/08/18	RPP
02	For Information	30/04/18	RPP
01	Planning Application	16/03/16	RPP
00	For Information	08/03/16	RPP
Rev	Reason for Issue	Date	Iss

Consultants
Landscape Architects: Place Design + Planning
Planning Consultant: Deloitte LLP
Quantity Surveyors: Gardiner & Theobald LLP
Structure: Ramboll
Building Services: Hoare Lea

Key / Site Location

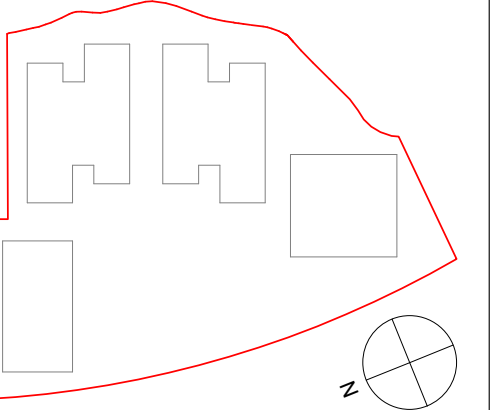

Robin Partington & Partners

235 St. John Street
London
EC1V 4NG
+44 20 7419 3500
mail@rpplondon.com
www.rpplondon.com

Client

Green Park Reading No.1 LLP


Project
400 Longwater Avenue, Green Park

Drawing Title
General Arrangement Elevations
North Building
North & South


Scale	Drawn By	Issued By
1 : 200 @ A1	RPP	RPP

Stage 3

Project No.	Drawing No.	Revision
15011	A_PL_300	03

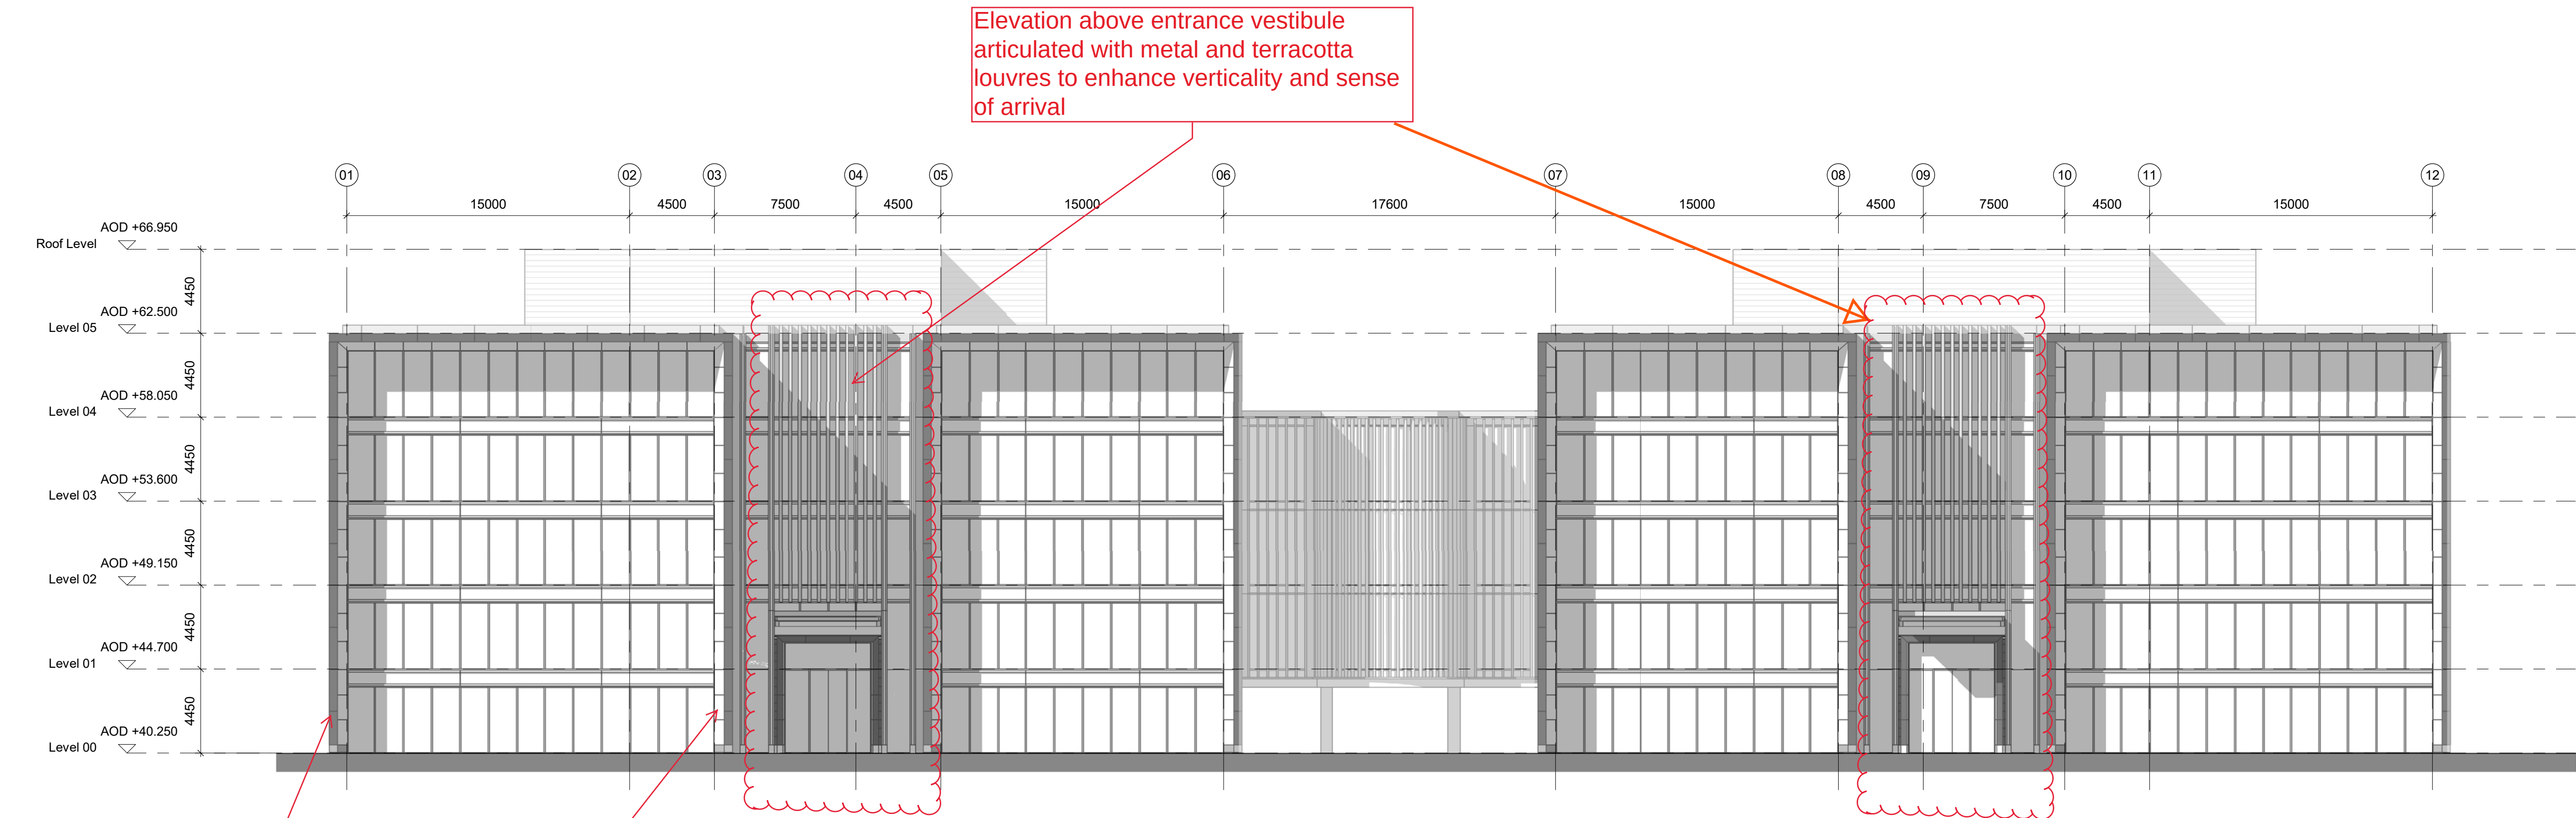


01 North & South Buildings - West Elevation
1 : 200

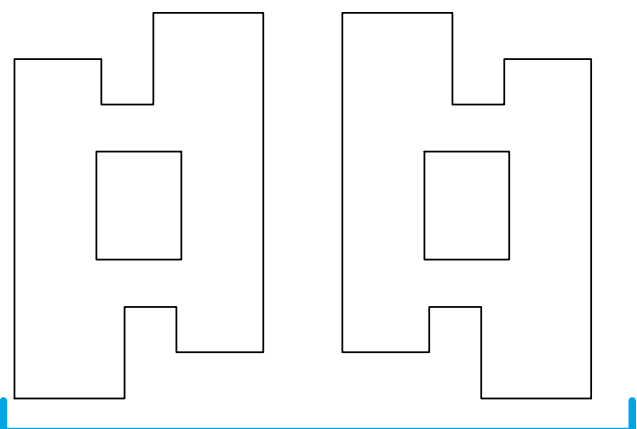


Revised tapered terracotta portal profile

Metal panels to portal reveal

This elevation has been articulated as per the west elevation above the entrance

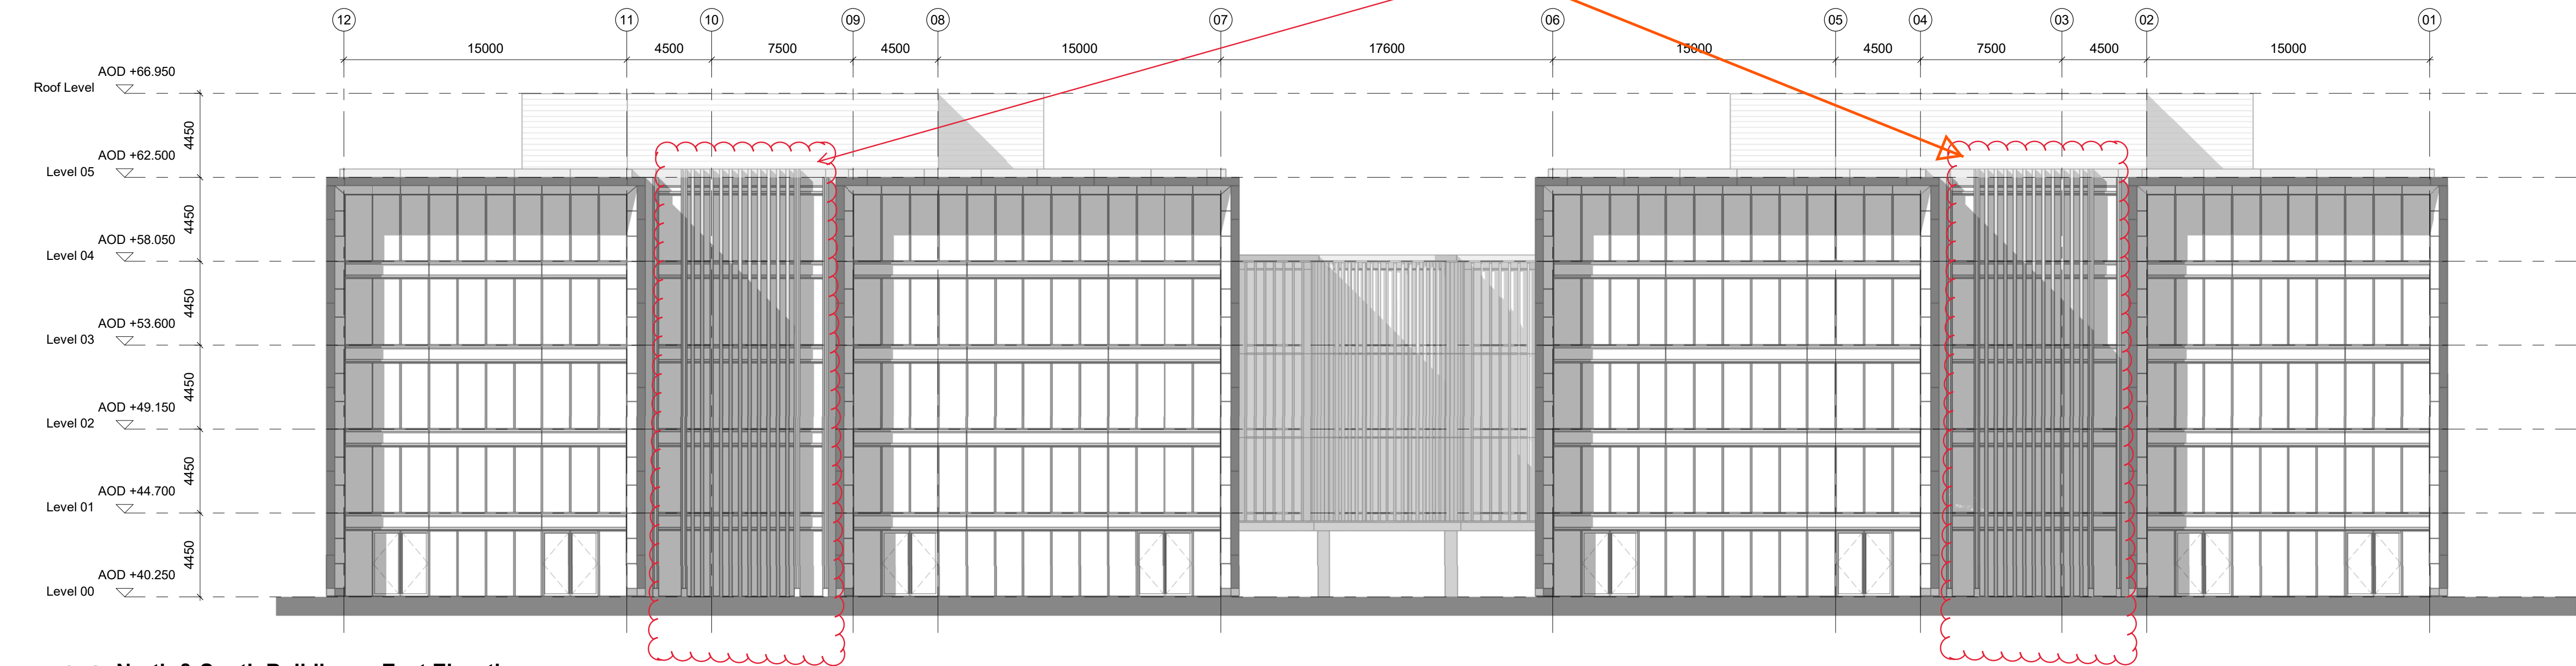

02 North & South Buildings - East Elevation
1 : 200

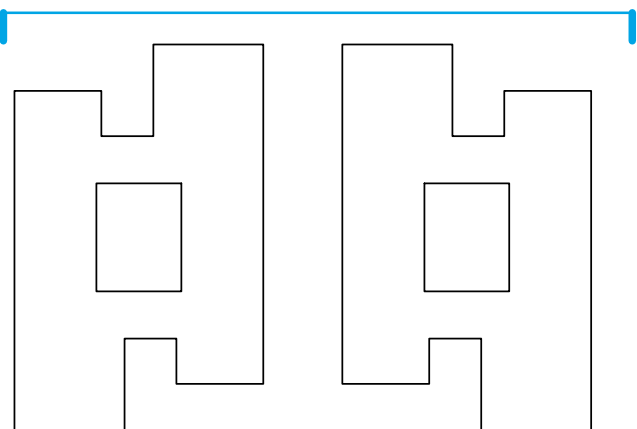


Disclaimer
Do not scale from this drawing.
Check all dimensions on site before fabrication or setting out.
This document is copyright and may not be reproduced without permission of the owner.

Notes


03	For Information	17/08/18	RPP
02	For Information	30/04/18	RPP
01	Planning Application	16/03/16	RPP
00	For Information	08/03/16	RPP
Rev	Reason for Issue	Date	Iss

Consultants
Landscape Architects: Place Design + Planning
Planning Consultant: Deloitte LLP
Quantity Surveyors: Gardiner & Theobald LLP
Structure: Ramboll
Building Services: Hoare Lea

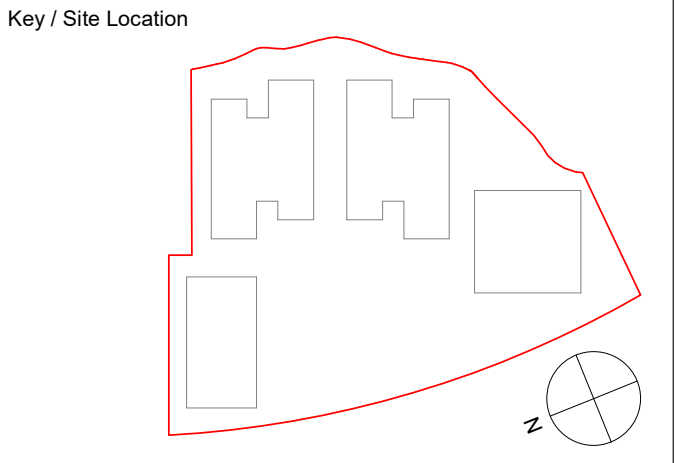



Robin Partington & Partners
235 St. John Street
London
EC1V 4NG
+44 20 7419 3500
mail@rpplondon.com
www.rpplondon.com
Client
Green Park Reading No.1 LLP

Project 400 Longwater Avenue, Green Park		
Drawing Title General Arrangement Elevations North & South Buildings East & West		
Scale 1 : 200 @ A1	Drawn By RPP	Issued By RPP
Stage 3		
Project No. 15011	Drawing No. A_PL_301	Revision 03

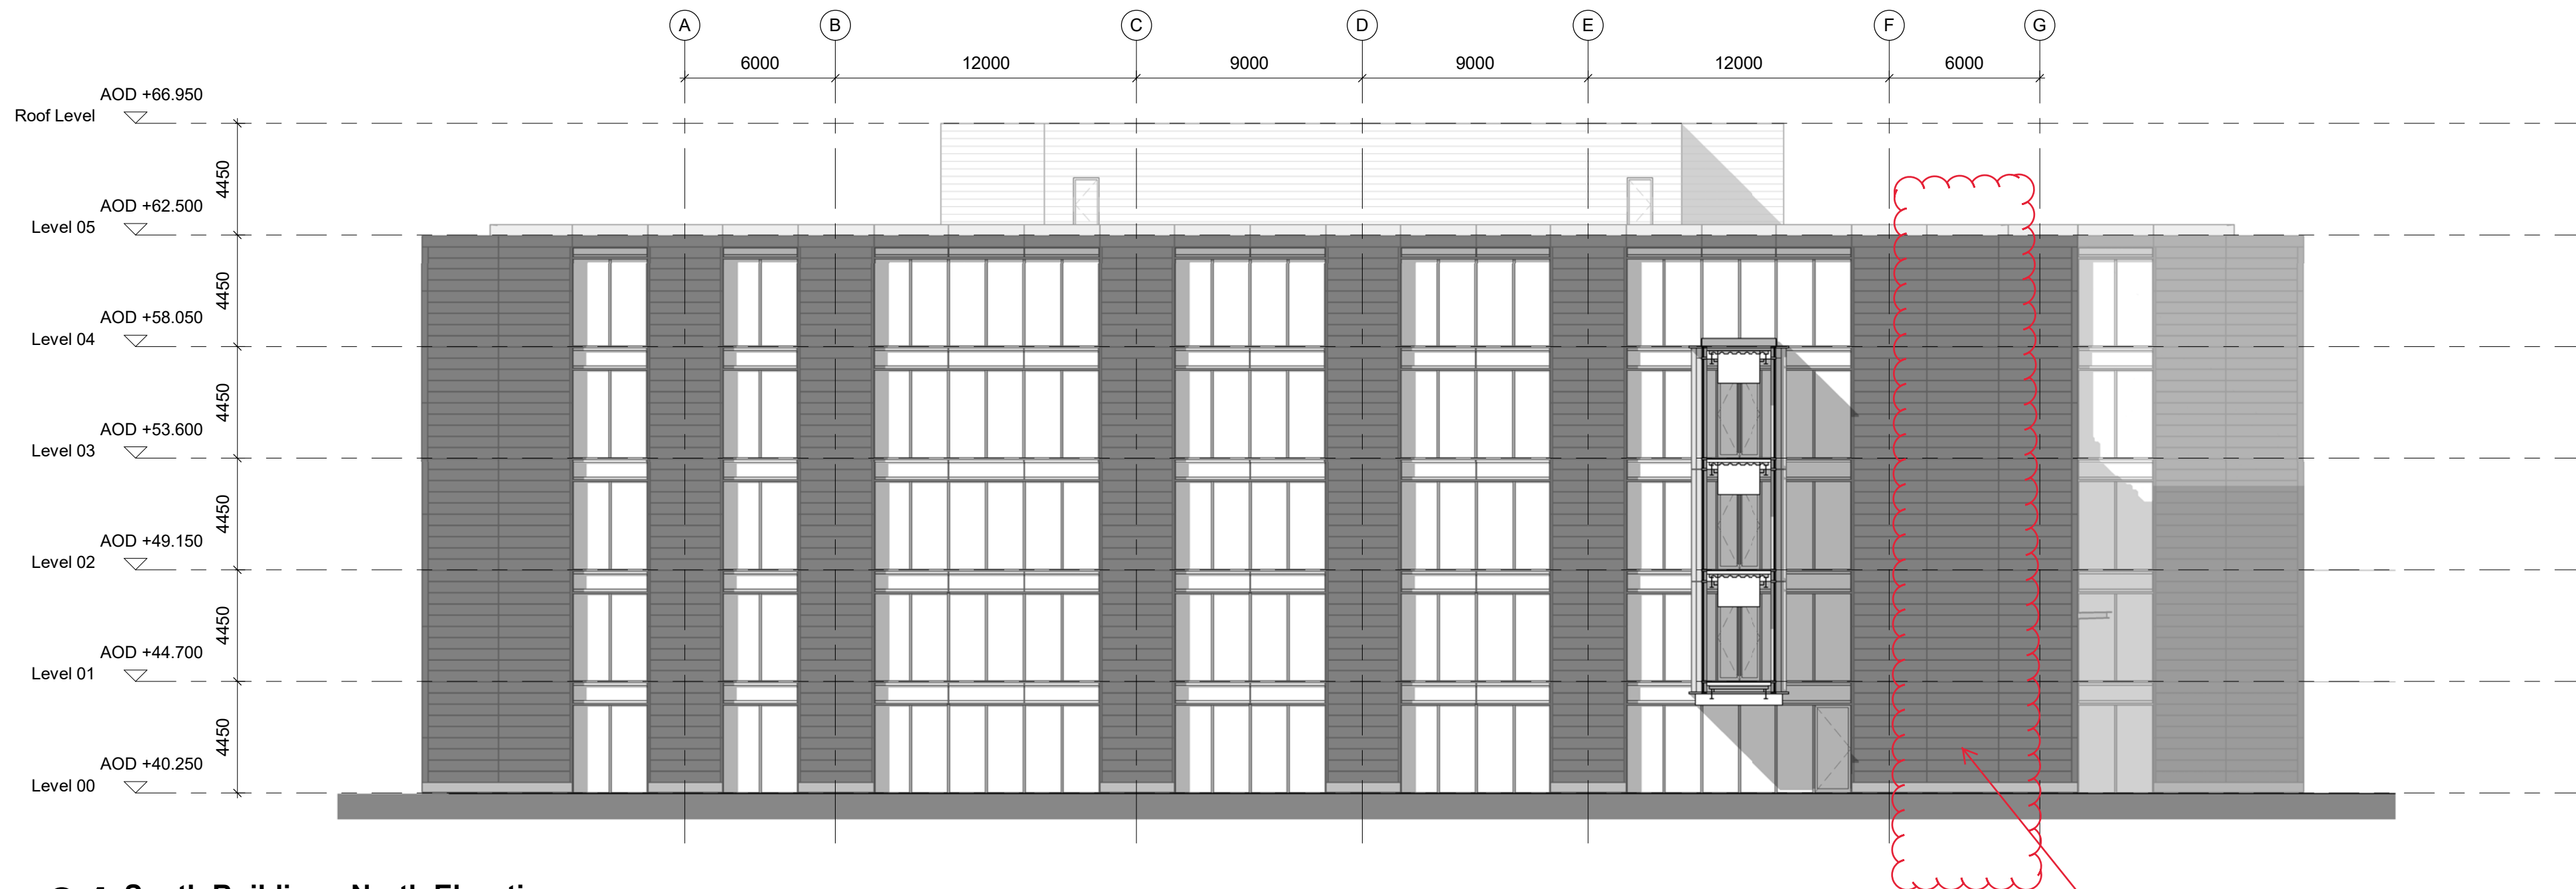


01 South Building - North Elevation
1 : 200

Continuous terracotta panels

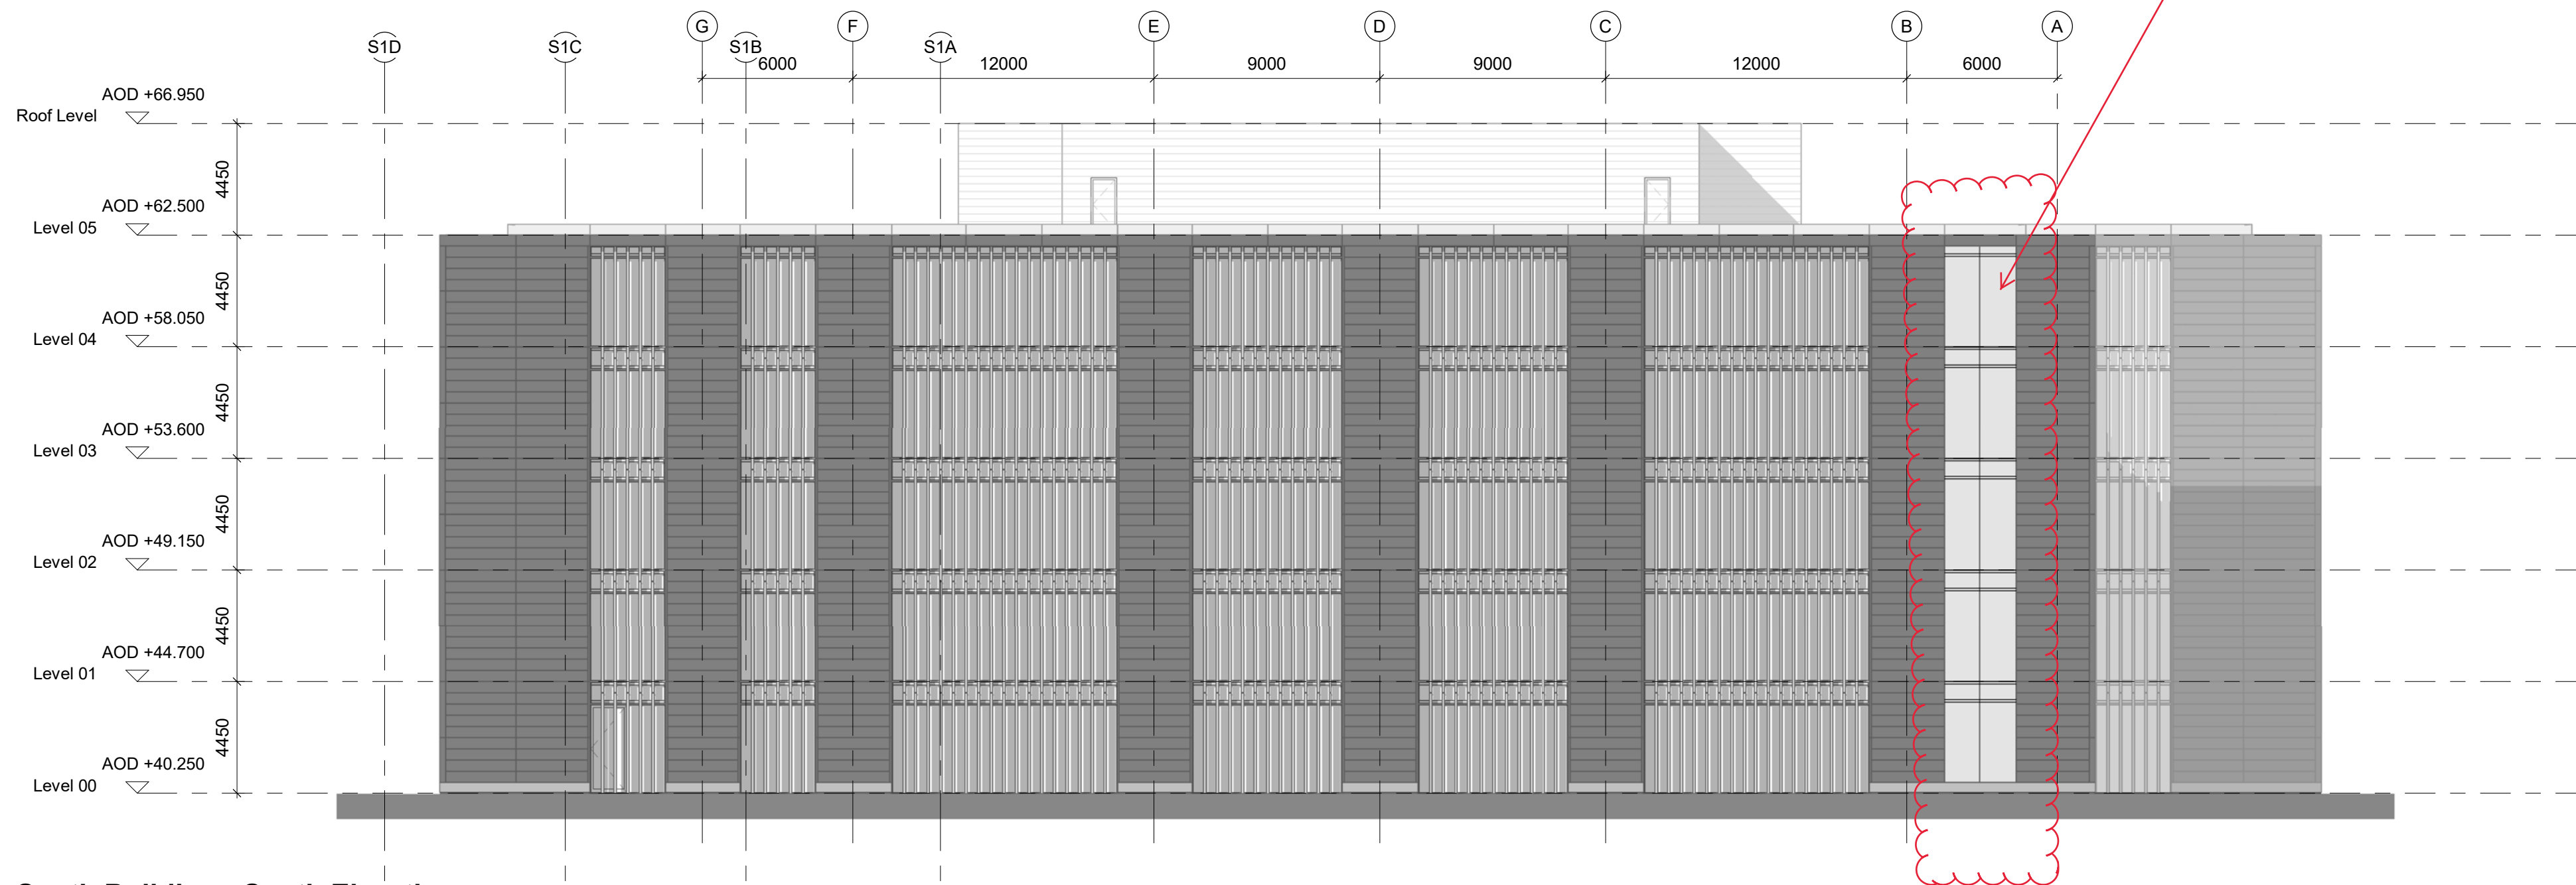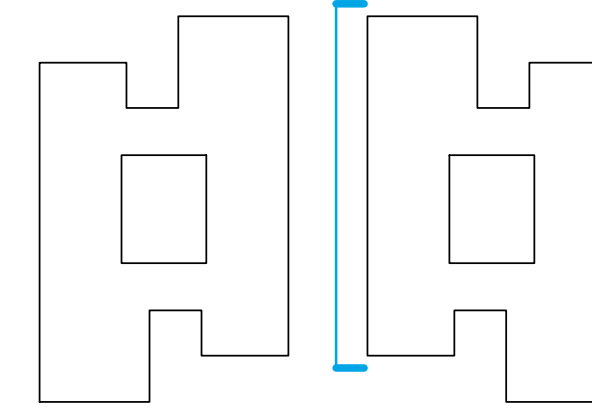

02 South Building - South Elevation
1 : 200

Feature metal panels

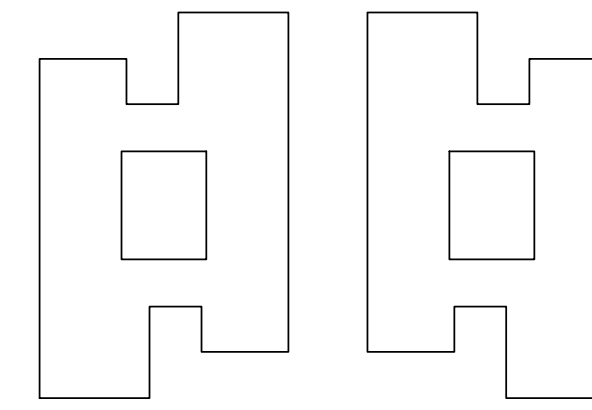


Disclaimer
Do not scale from this drawing.
Check all dimensions on site before fabrication or setting out.
This document is copyright and may not be reproduced without permission of the owner.

Notes

03	For Information	17/08/18	RPP
02	For Information	30/04/18	RPP
01	Planning Application	16/03/16	RPP
00	For Information	08/03/16	RPP
Rev	Reason for Issue	Date	Iss

Consultants
Landscape Architects: Place Design + Planning
Planning Consultants: Deloitte LLP
Quantity Surveyors: Gardiner & Theobald LLP
Structure: Ramboll
Building Services: Hoare Lea

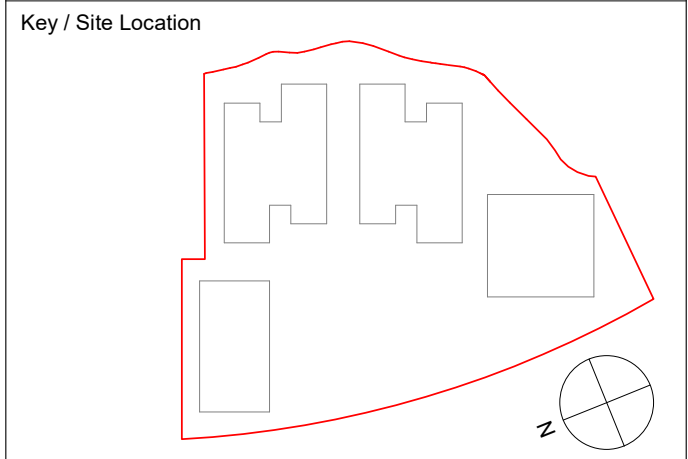


Robin Partington & Partners
235 St. John Street
London
EC1V 4NG
+44 20 7419 3500
mail@rpplondon.com
www.rpplondon.com


Client
Green Park Reading No.1 LLP

Project 400 Longwater Avenue, Green Park		
Drawing Title General Arrangement Elevations South Building North & South		
Scale 1 : 200 @ A1	Drawn By RPP	Issued By RPP
Stage 3		
Project No. 15011	Drawing No. A_PL_302	Revision 03


A revised architectural language has been proposed for the car park structures. The base of the building is treated with an architectural mesh, which also clads the emergency staircases. The majority of the elevation is clad with vertical anodised aluminium louvres. The vertical aluminium louvres unify the car park structures in relation to materials and architectural expression used in the main buildings.

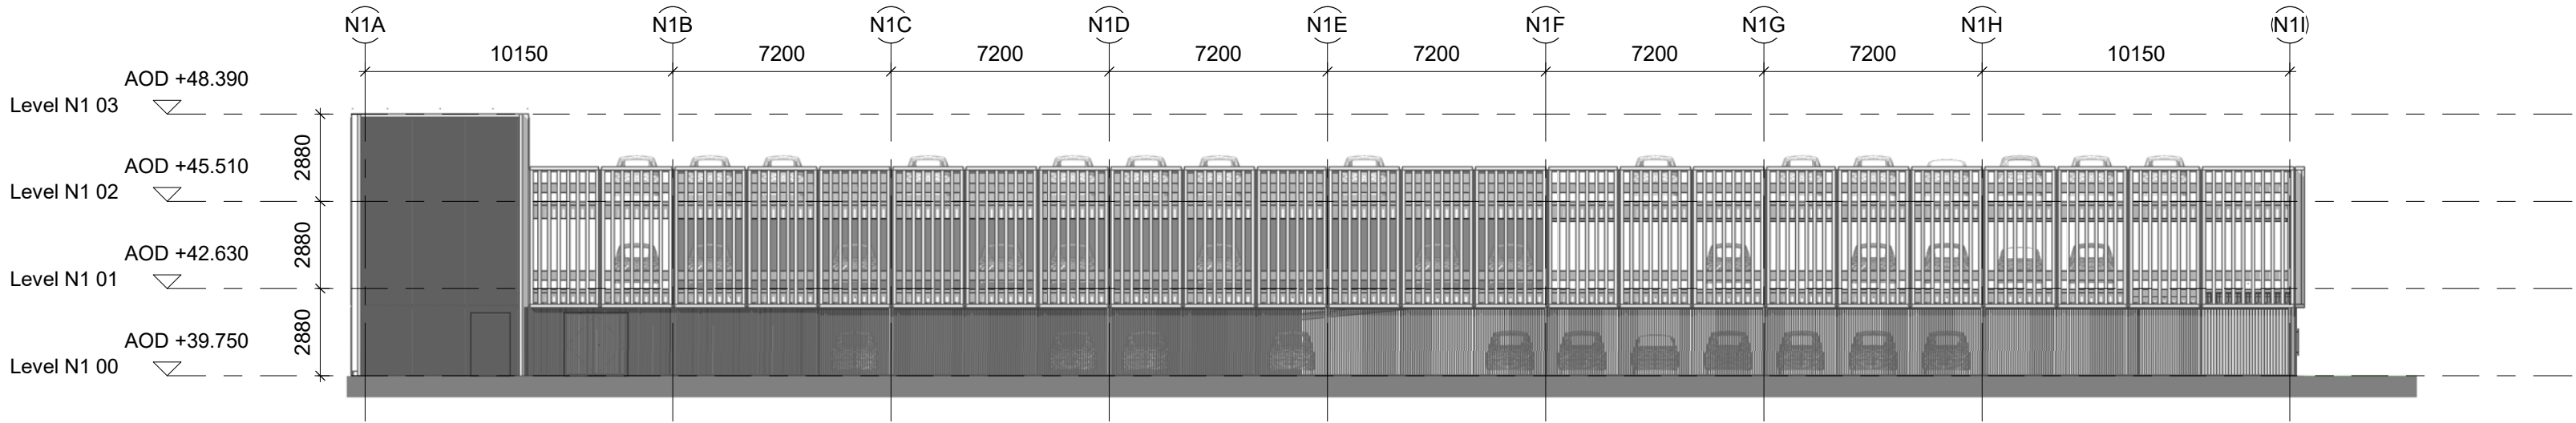


01 North Car Park - North Elevation
1 : 200

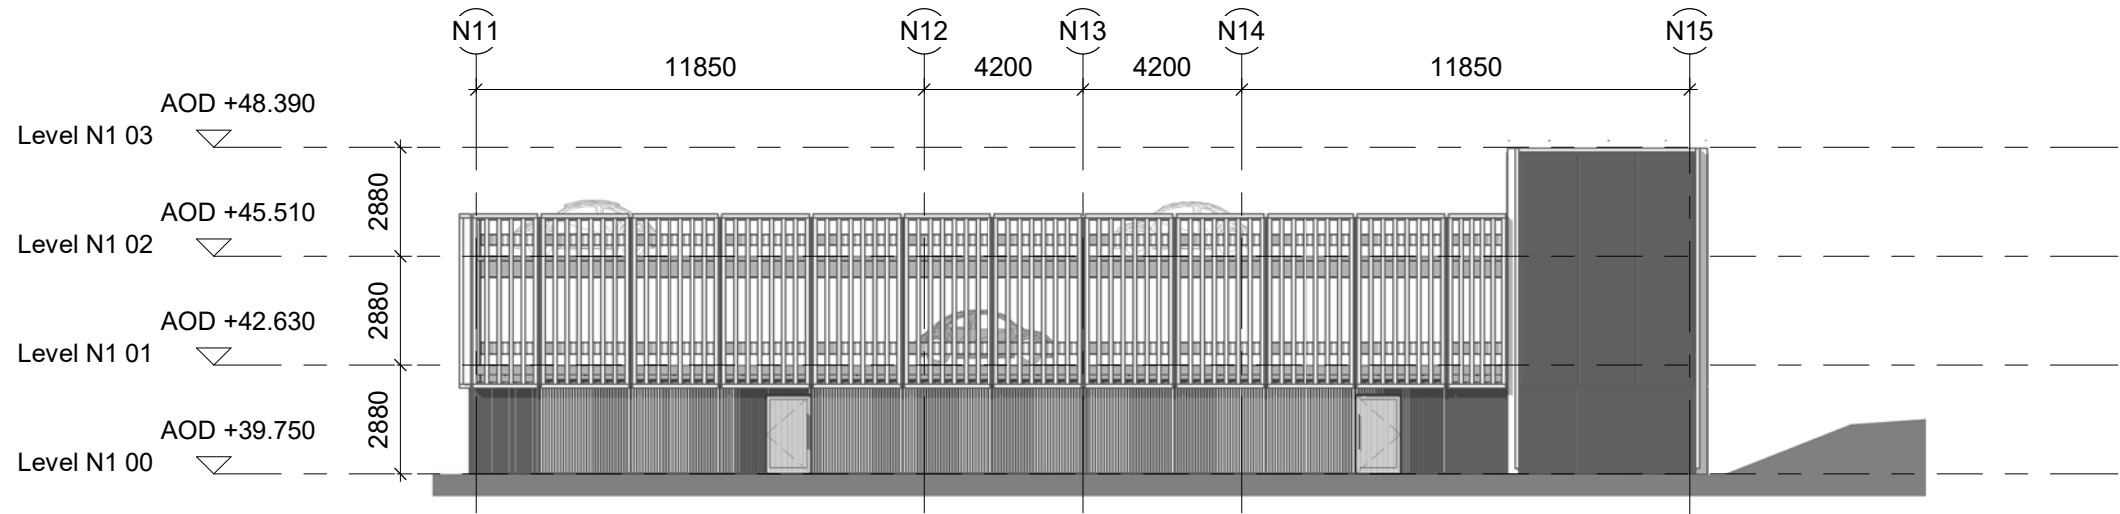

02 North Car Park - West Elevation
1 : 200

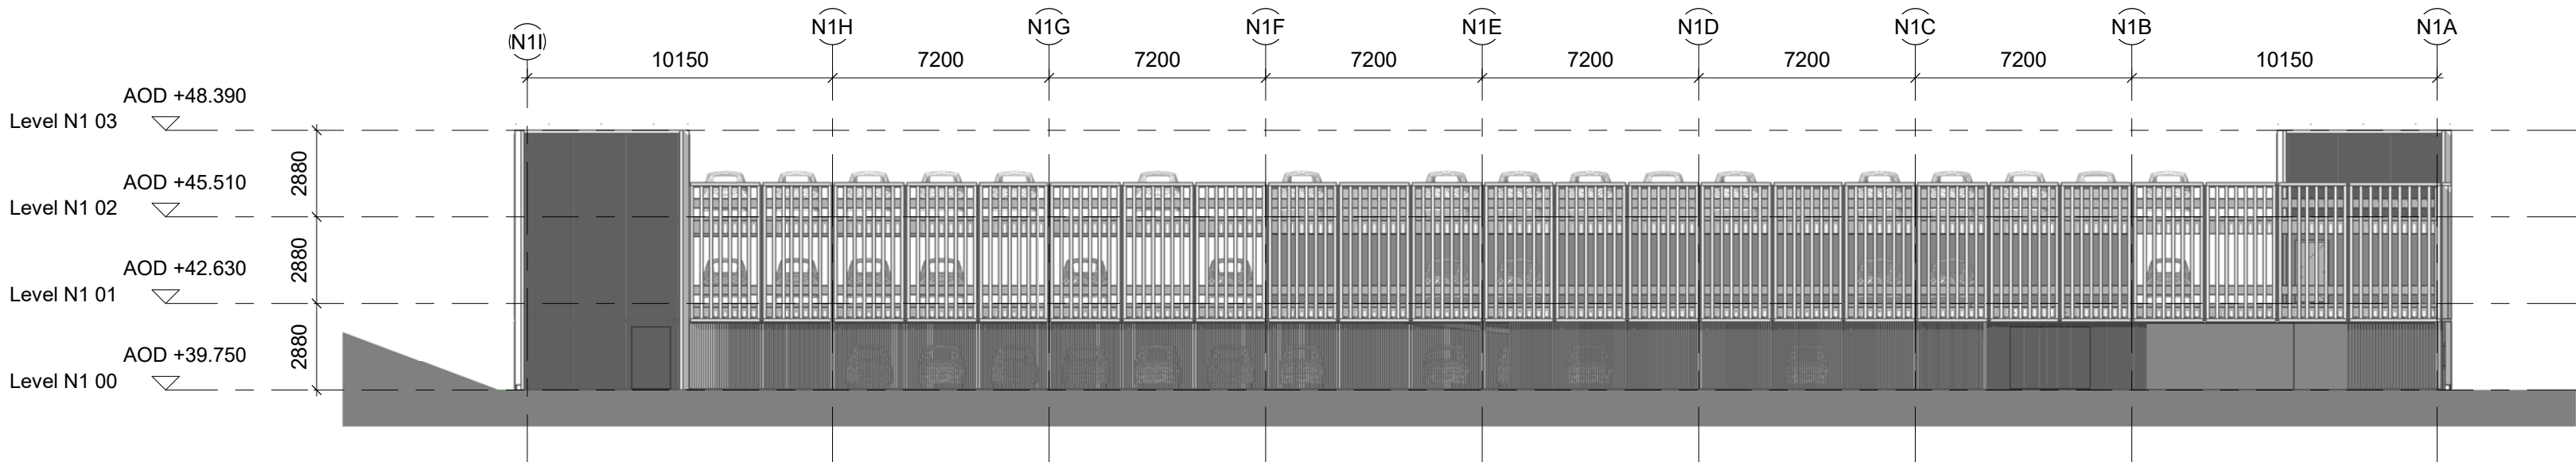


03 North Car Park - South Elevation
1 : 200

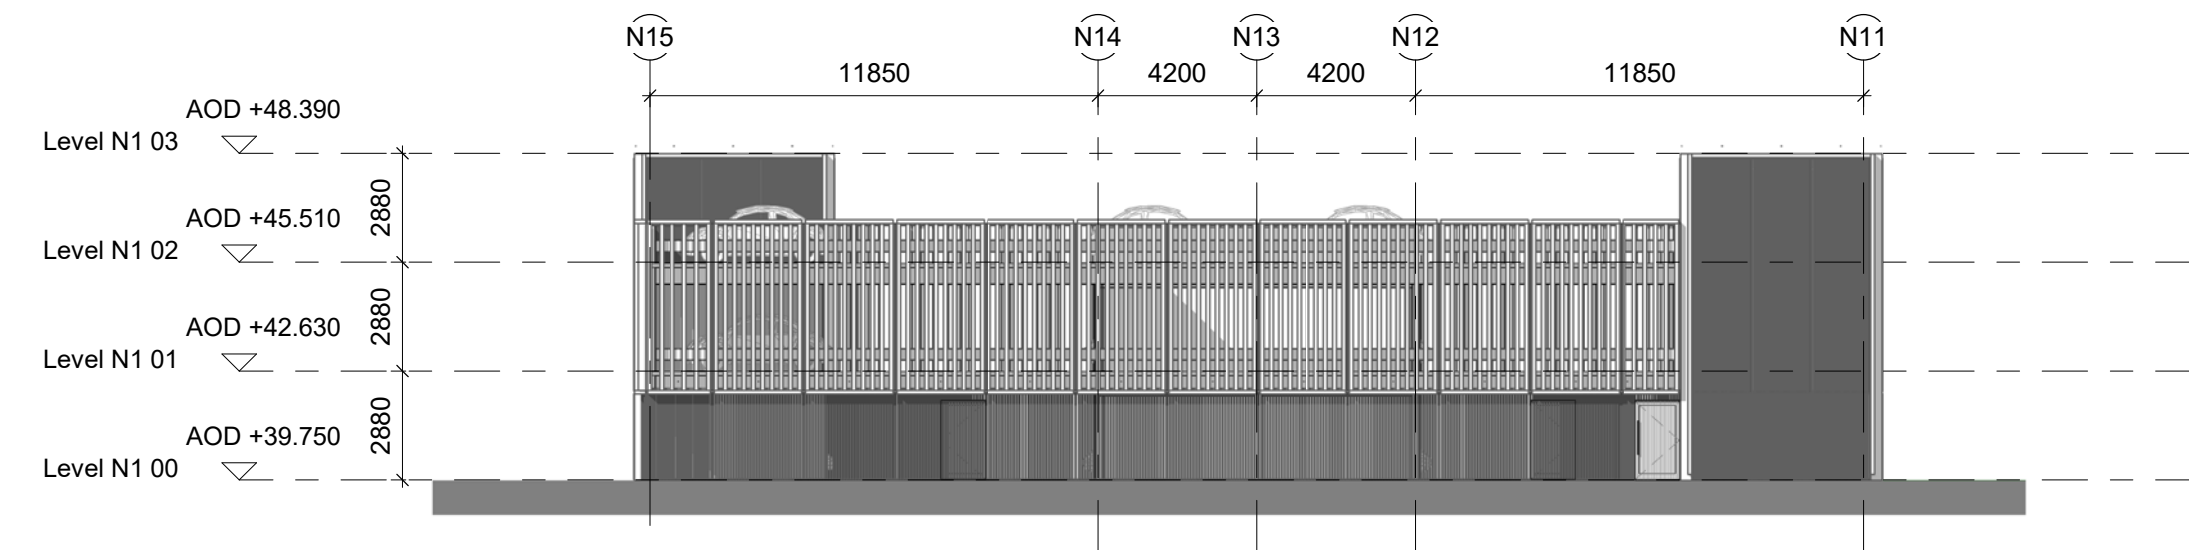

04 North Car Park - East Elevation
1 : 200


Disclaimer
Do not scale from this drawing.
Check all dimensions on site before fabrication or setting out.
This document is copyright and may not be reproduced without permission of the owner.

Notes

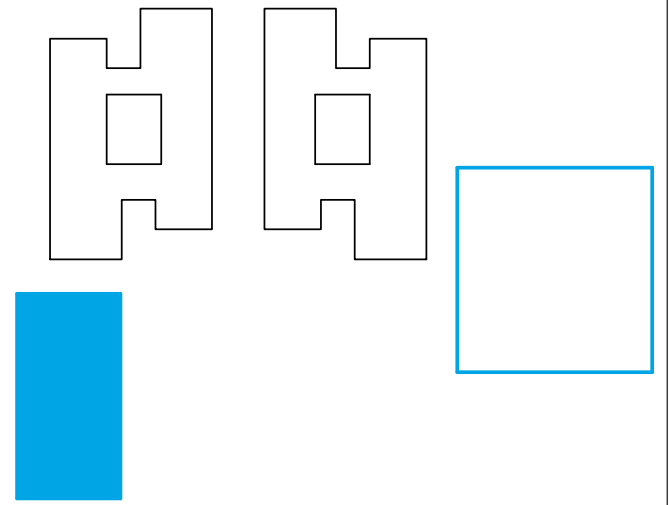

00	For Information	17/08/18	RPP
Rev	Reason for Issue	Date	Iss

Consultants
Landscape Architects: Place Design + Planning
Planning Consultant: Deloitte LLP
Quantity Surveyors: Gardiner & Theobald LLP
Structure: Ramboll
Building Services: Hoare Lea

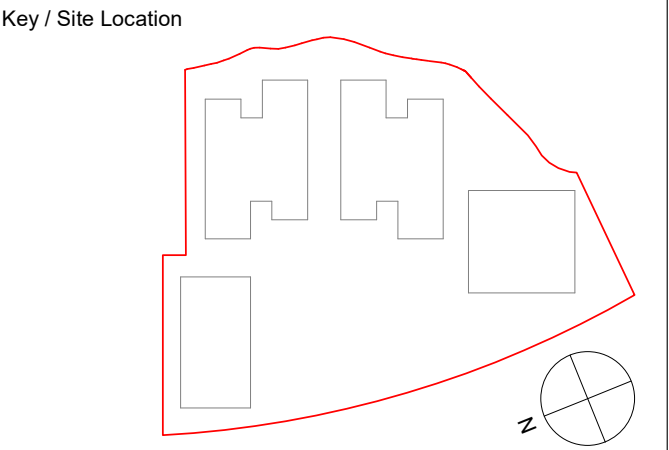

Robin Partington & Partners
235 St. John Street
London
EC1V 4NG
+44 20 7419 3500
mail@rpplondon.com
www.rpplondon.com

Client
Green Park Reading No.1 LLP

Project 400 Longwater Avenue, Green Park		
Drawing Title General Arrangement Elevations North Car Park North, South, East & West		
Scale 1 : 200 @ A1	Drawn By RPP	Issued By RPP
Stage 3		
Project No. 15011	Drawing No. A_PL_350	Revision 00