




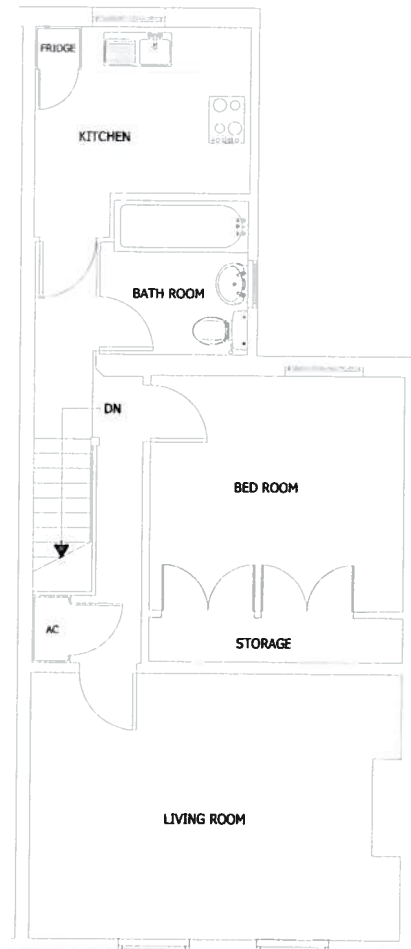

FLOOR PLAN
SCALE 1:100 @ A3

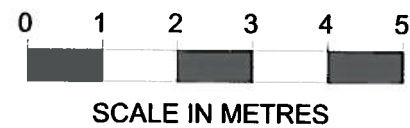

BLOCK PLAN
SCALE 1:500 @ A3

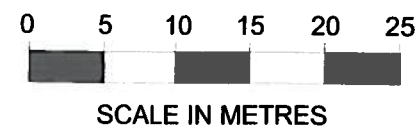

SCALE IN METRES
0 10 20 30 40 50 60

LOCATION PLAN
SCALE 1:1250 @ A3



DIRECTION OF NORTH



PROJECT

29 CRAIG AVENUE,
READING RG30 2PL

TITLE

FIRST FLOOR FLAT

DRAWING NUMBER

0001

DRAWN

MDT CONSULTANTS

SCALE

1:100@A3

DATE

26/07/2017