


gured dimensions to be taken in precedence to those
 ealed - contractors to verify all dimensions on site prior to
 omencing any work, shop drawings or fabrication - all
 ights reserved. no part of these documents shall be
 eproduced without prior written permission of starbuck &
 ames ltd




1 EXISTING BASEMENT

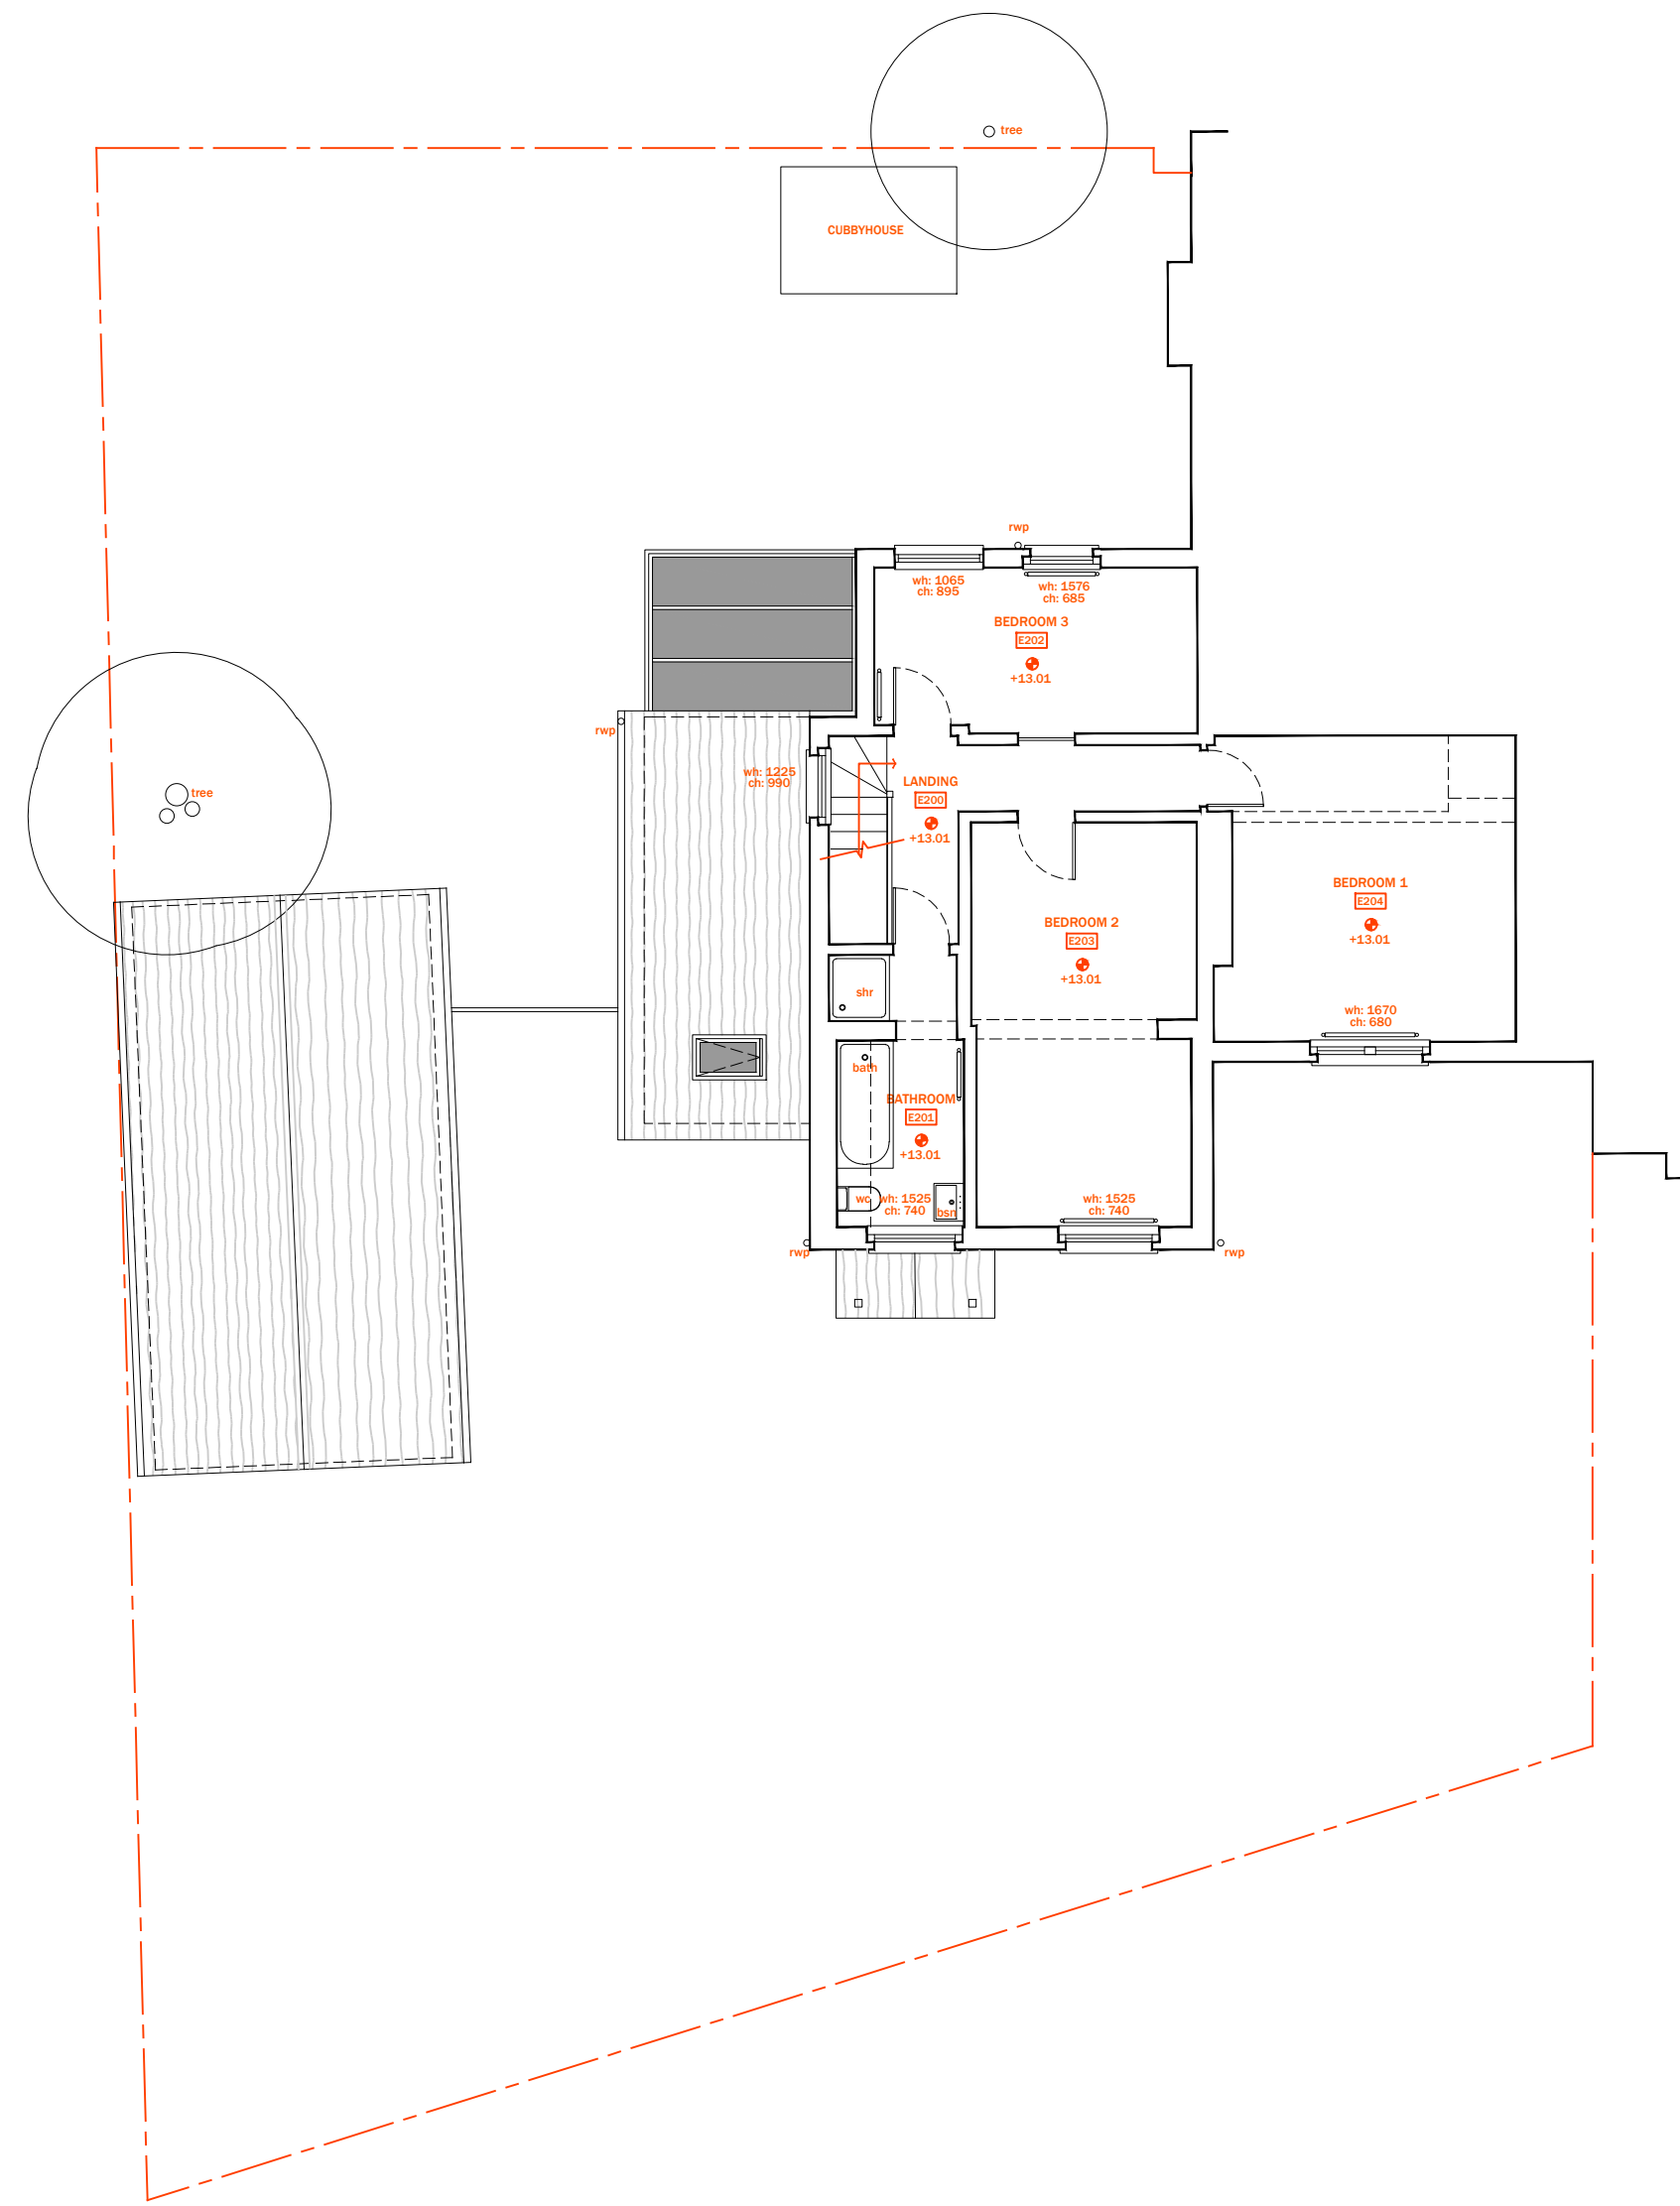


3 EXISTING FIRST FLOOR

SCALE - 1:100

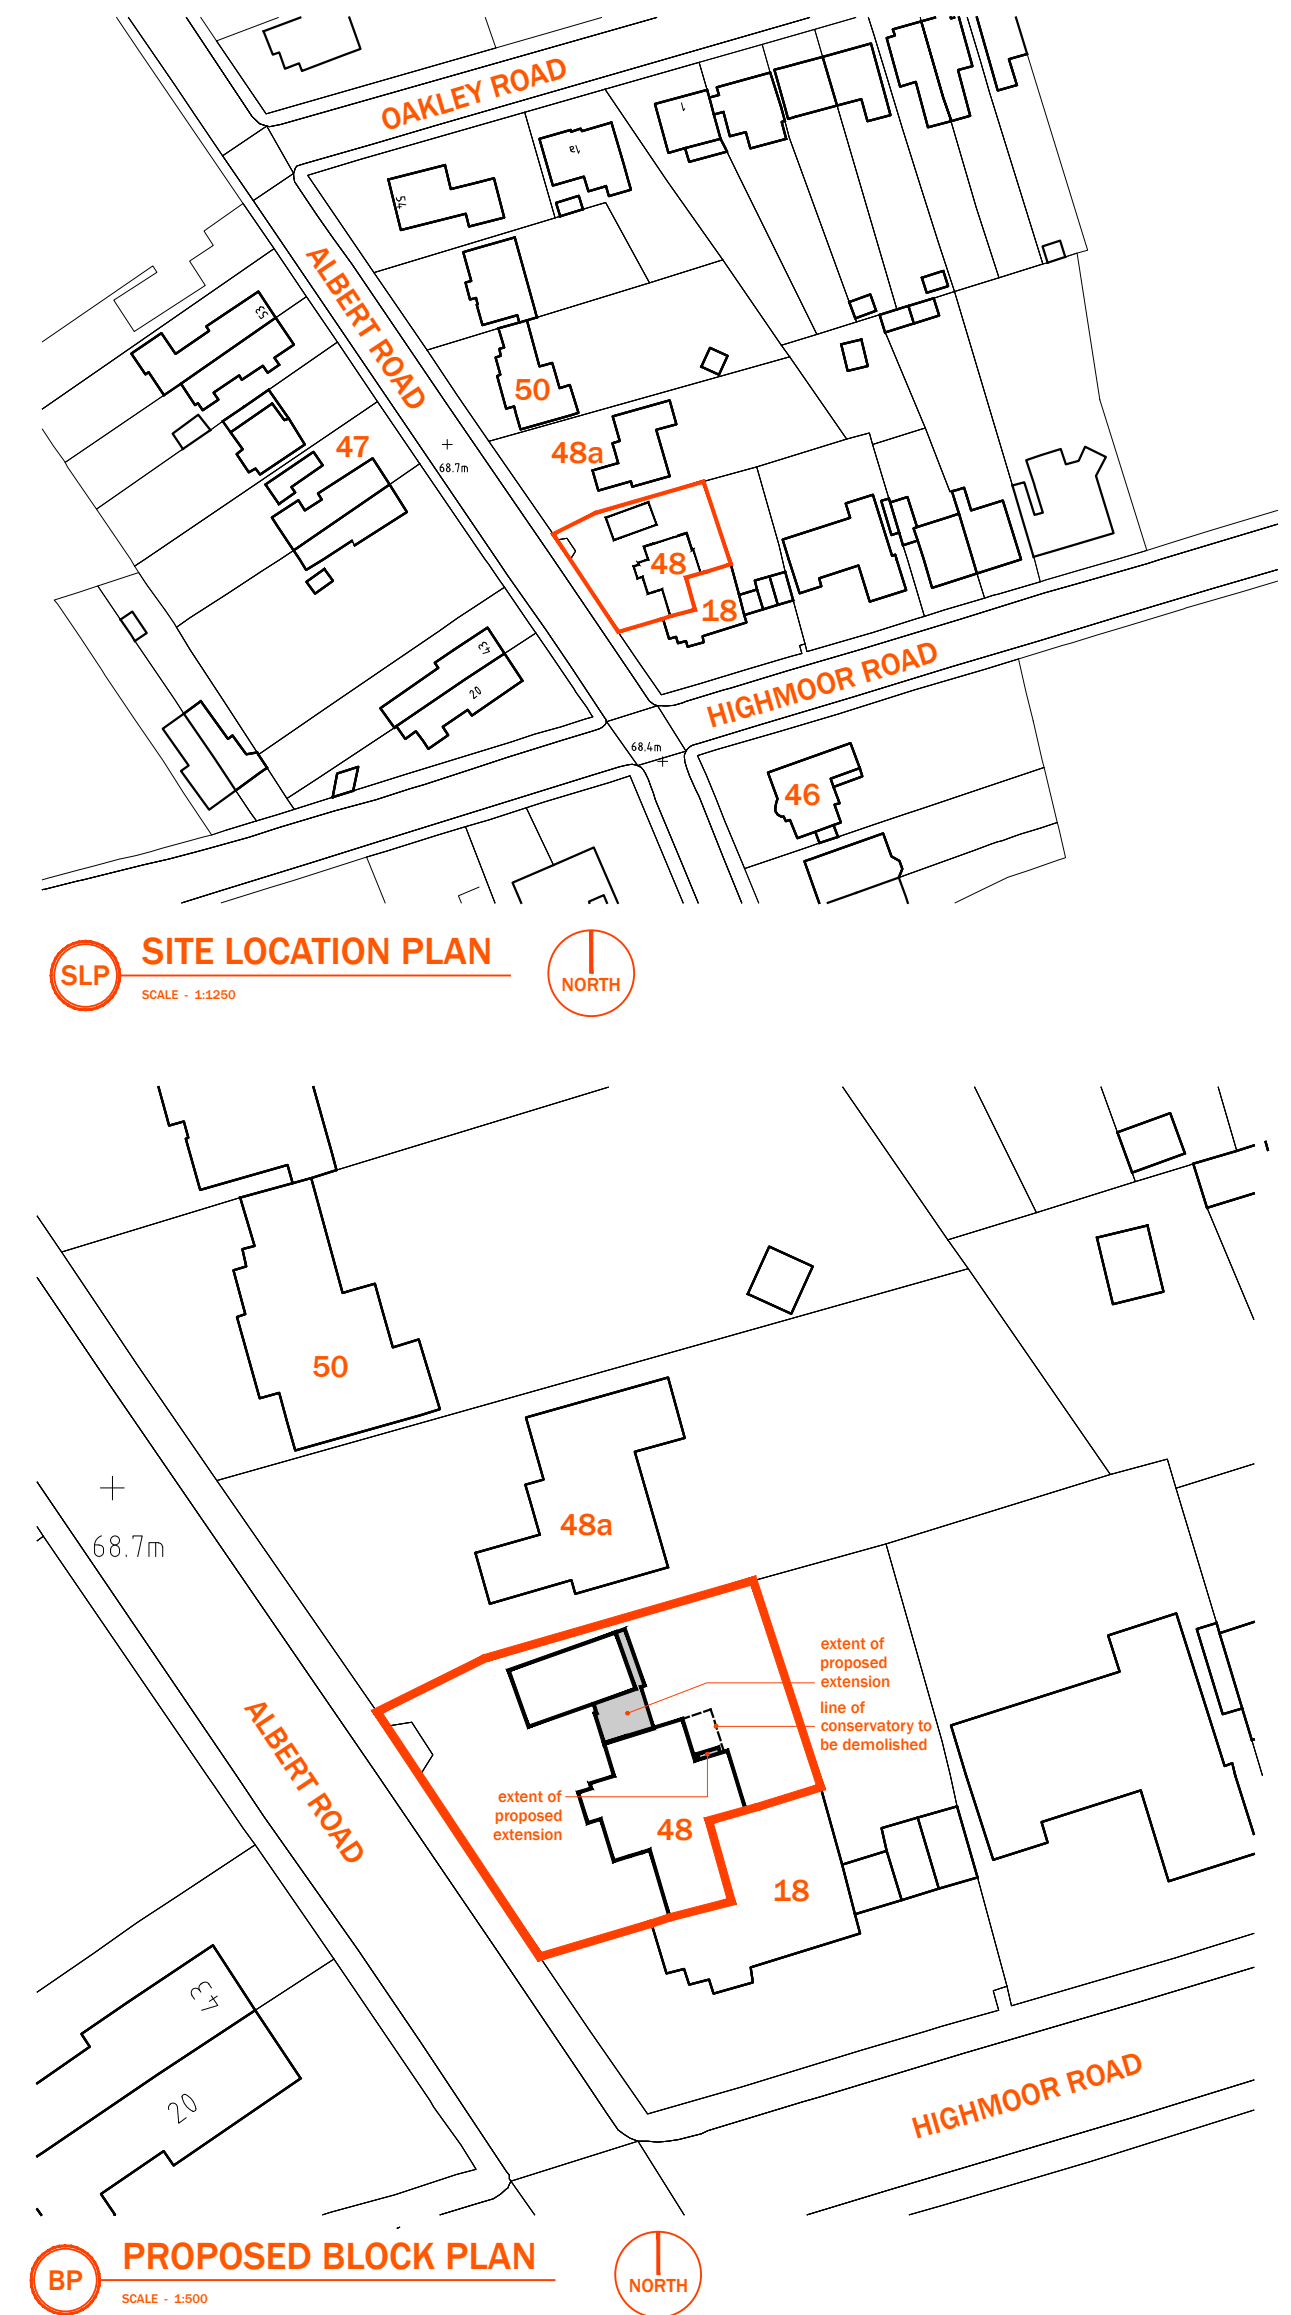

SLP SITE LOCATION PLAN

BP **PROPOSED BLOCK PLAN**
SCALE - 1:500

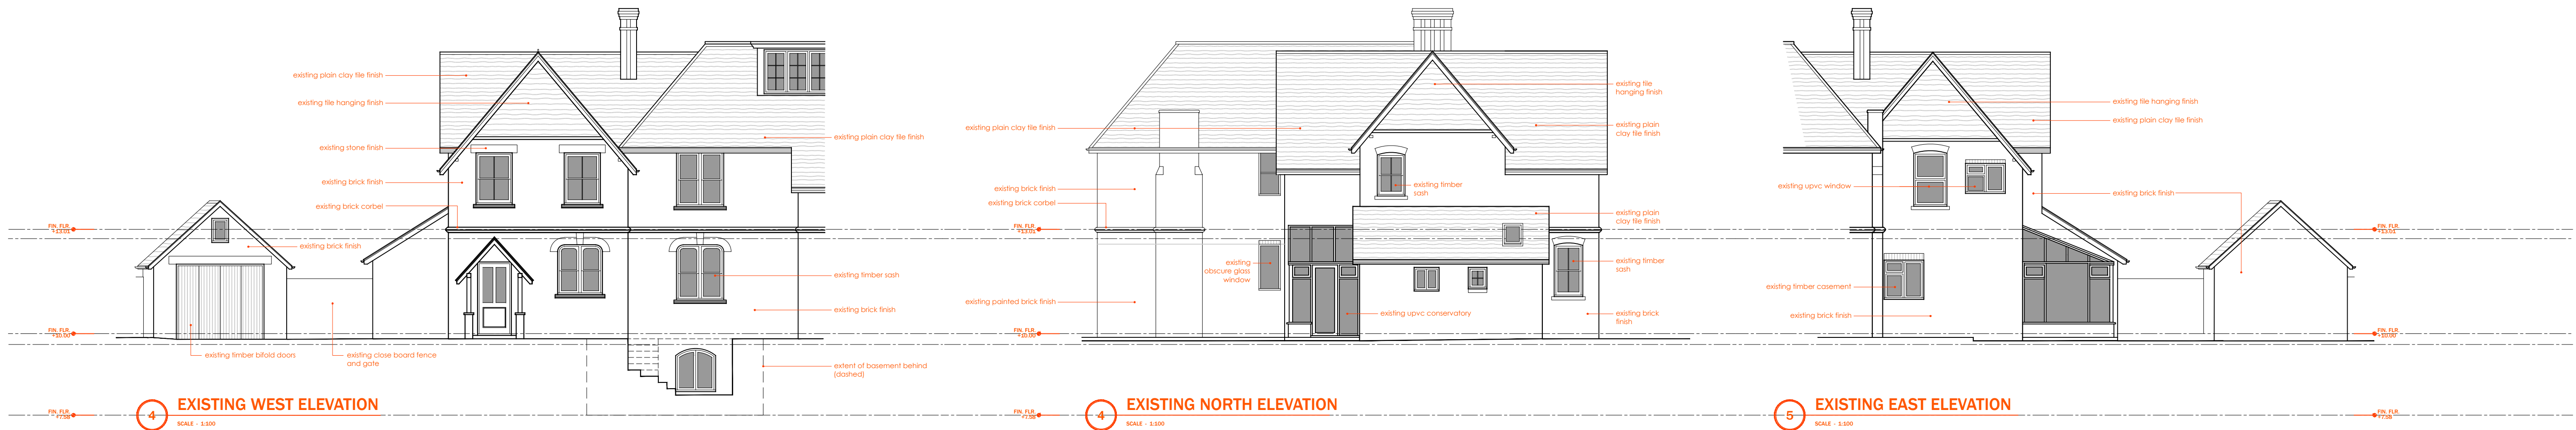

4 EXISTING WEST ELEVATION
SCALE = 1:100

4 EXISTING NORTH ELEVATION
SCALE - 1:100

5 EXISTING EAST ELEVATION
SCALE - 1:100

Issue	Revision	Initials		Date
Client	Project			
RYAN + LISA JACKSON	ALTERATIONS + EXTENSIONS			
Address	Drawing Title			
46 ALBERT ROAD EVERTHAM RG4 7PF	MEASURED DRAWINGS EXISTING PLANS EXISTING ELEVATIONS			
Starbuck & James ARCHITECTURE • INTERIORS • DESIGN The Stables, Howbery Park, Wallingford Oxfordshire, United Kingdom, OX10 8BA T: +44 (0)1491 821106 E: studio@starbuckandjames.co.uk www.starbuckandjames.co.uk				
	Scale 1:1250/500/100 @ A1 			
Job Ref	Drawing Number		Revision	
049	MD100		-	