


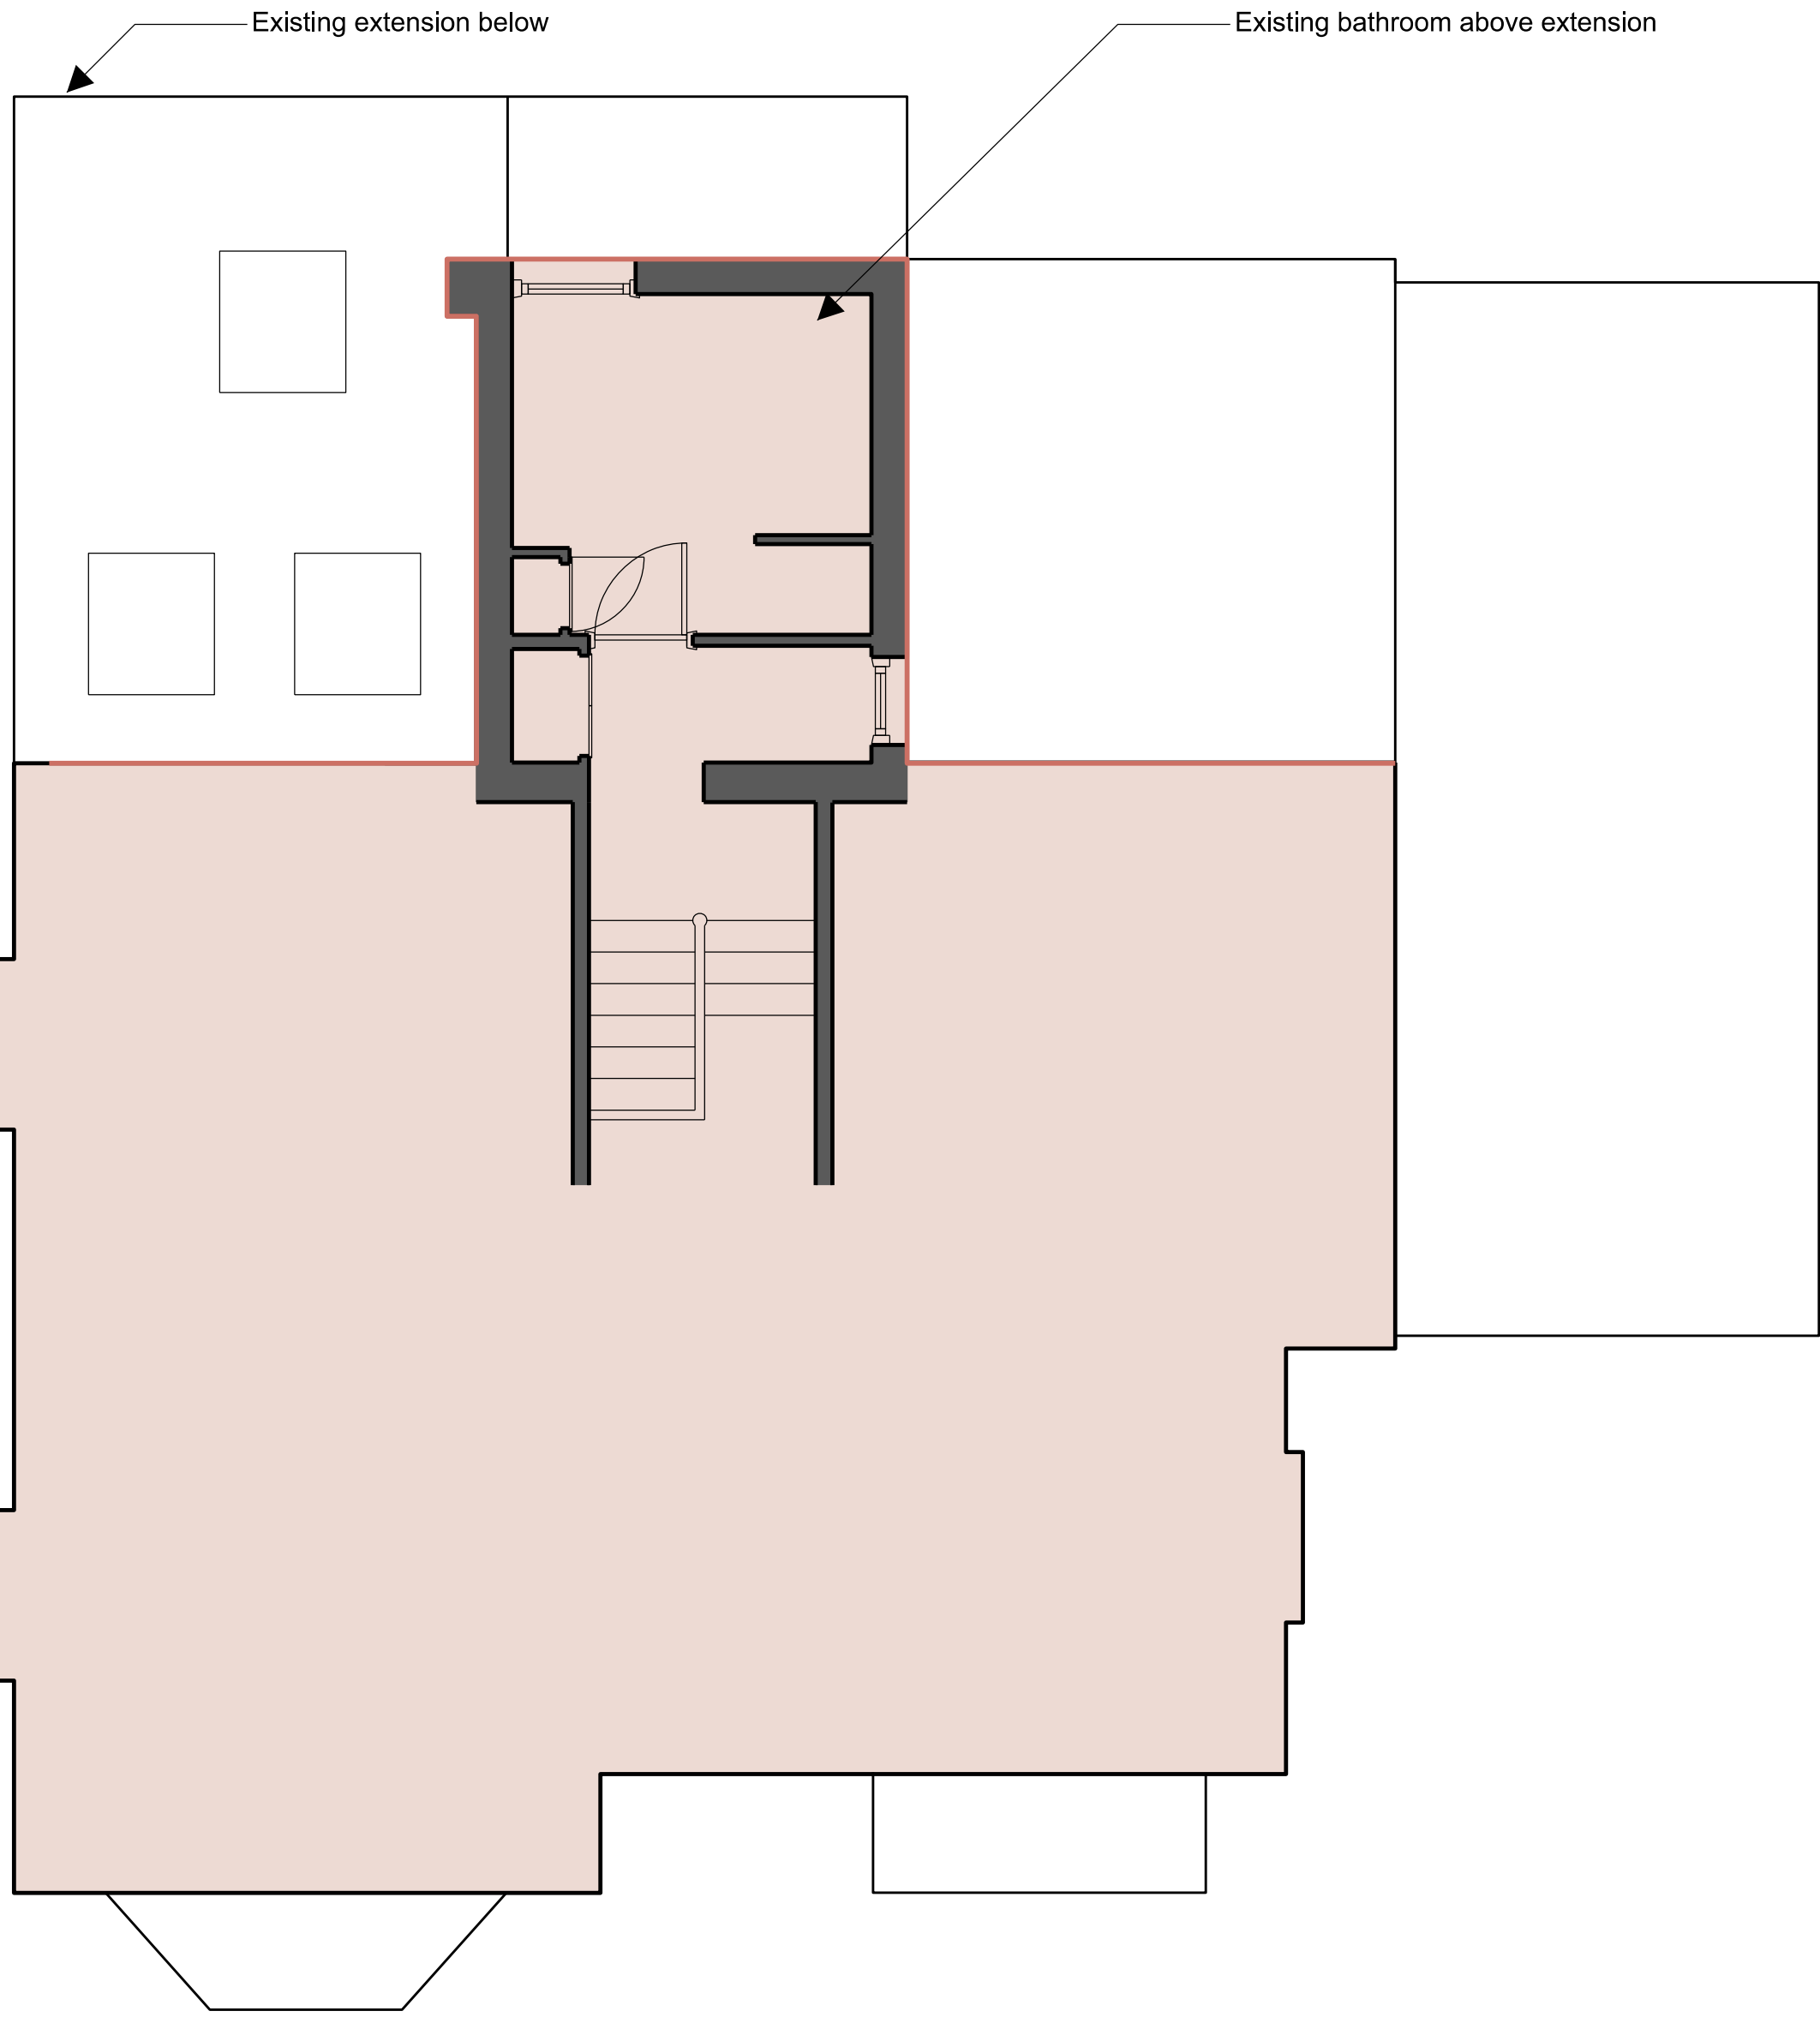

Line to rear of original building

Area of original building

Comments:

General notes:

Do not scale from drawings.
Errors to be reported immediately to the Architect.
To be read in conjunction with all relevant Architects', Services and Structural Engineers' drawings.
All existing site, tree and building information has been compiled from different sources.
All dimensions to be checked on site.

Rev.	Date	Description	Drawn	Check
------	------	-------------	-------	-------



hillharveywood

E: studio@hillharveywood.com
www.hillharveywood.com

Project	Project number
Bulmershe Road Reading	001

Client
Ciaran and Hanna Deeney

Drawing name	Drawing number
Existing Partial first floor plan	A- 20_03

Date	27/05/2019	Issue
Scale / Format	1:000 / A3	00
Drawn / Checked	AH / CHW	
Approved		
CAD Reference		