



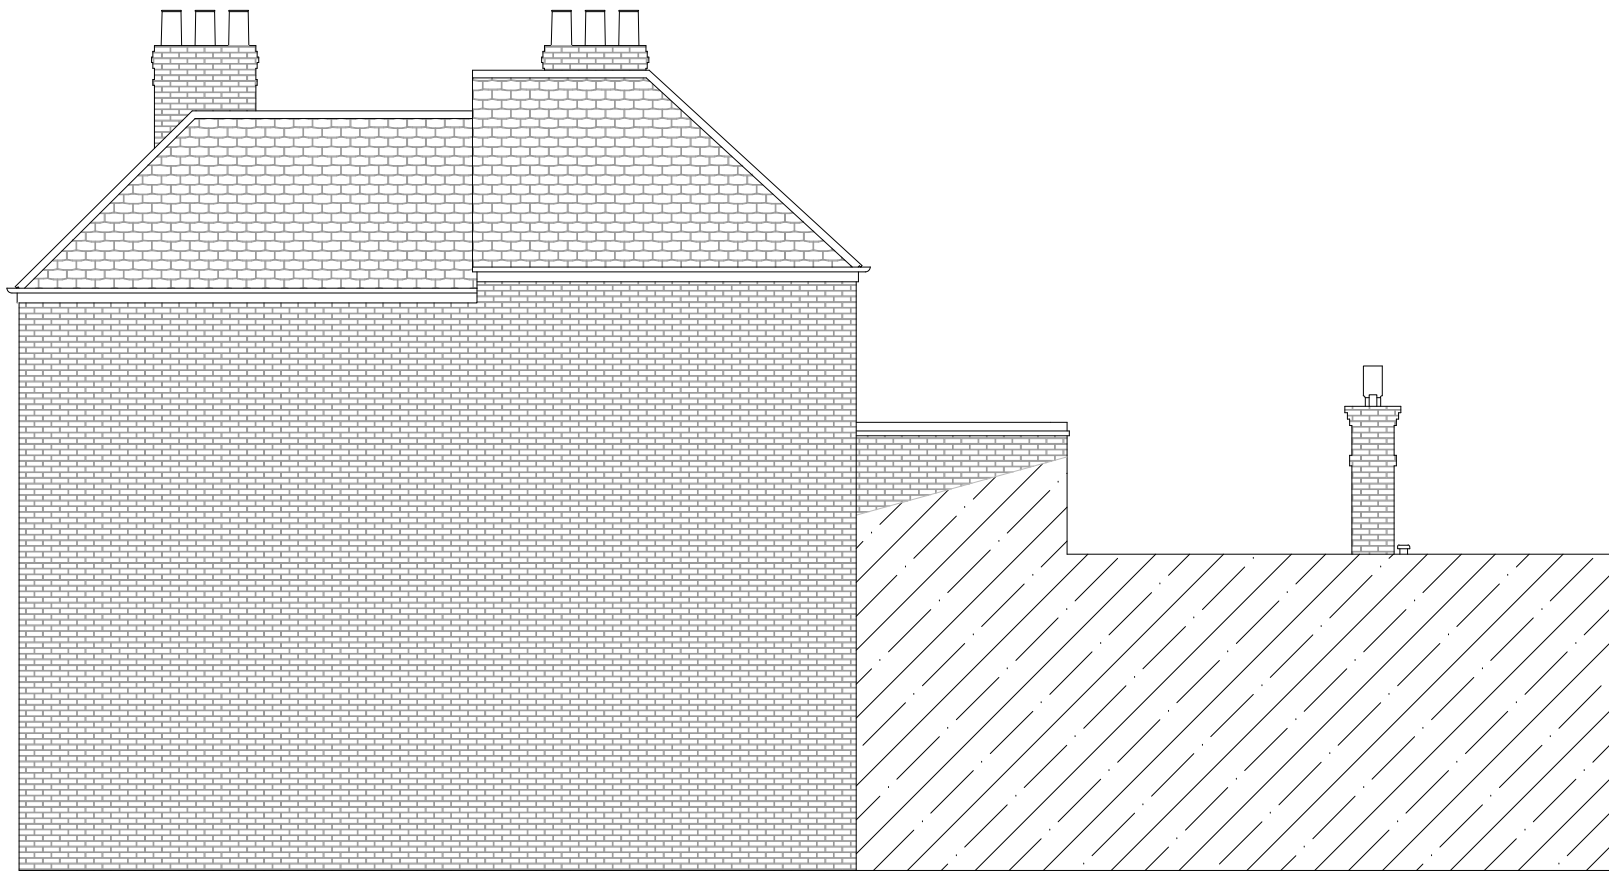

EAST ELEVATION

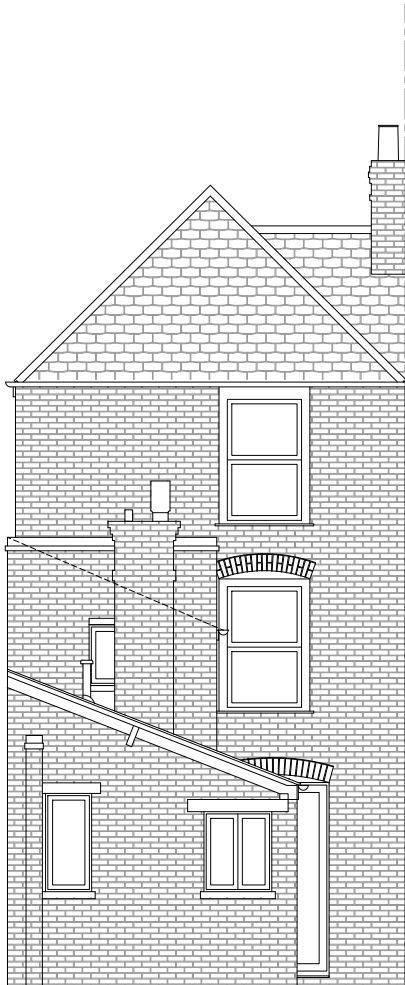


WEST ELEVATION



NORTH ELEVATION



SOUTH ELEVATION

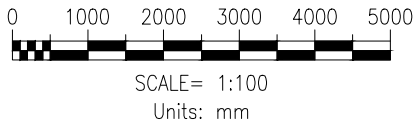

Gravitas Property Group Limited
Syntegra House
63 Milford Road
Reading
Berks
RG1 8LG

PROPOSED ELEVATIONS
35 London Road, Reading. RG1 5BJ

DWG No. 02	REV: 00
DATE: 05 November 2019	SCALE: 1:100@A3
DRAWN BY: PS	