


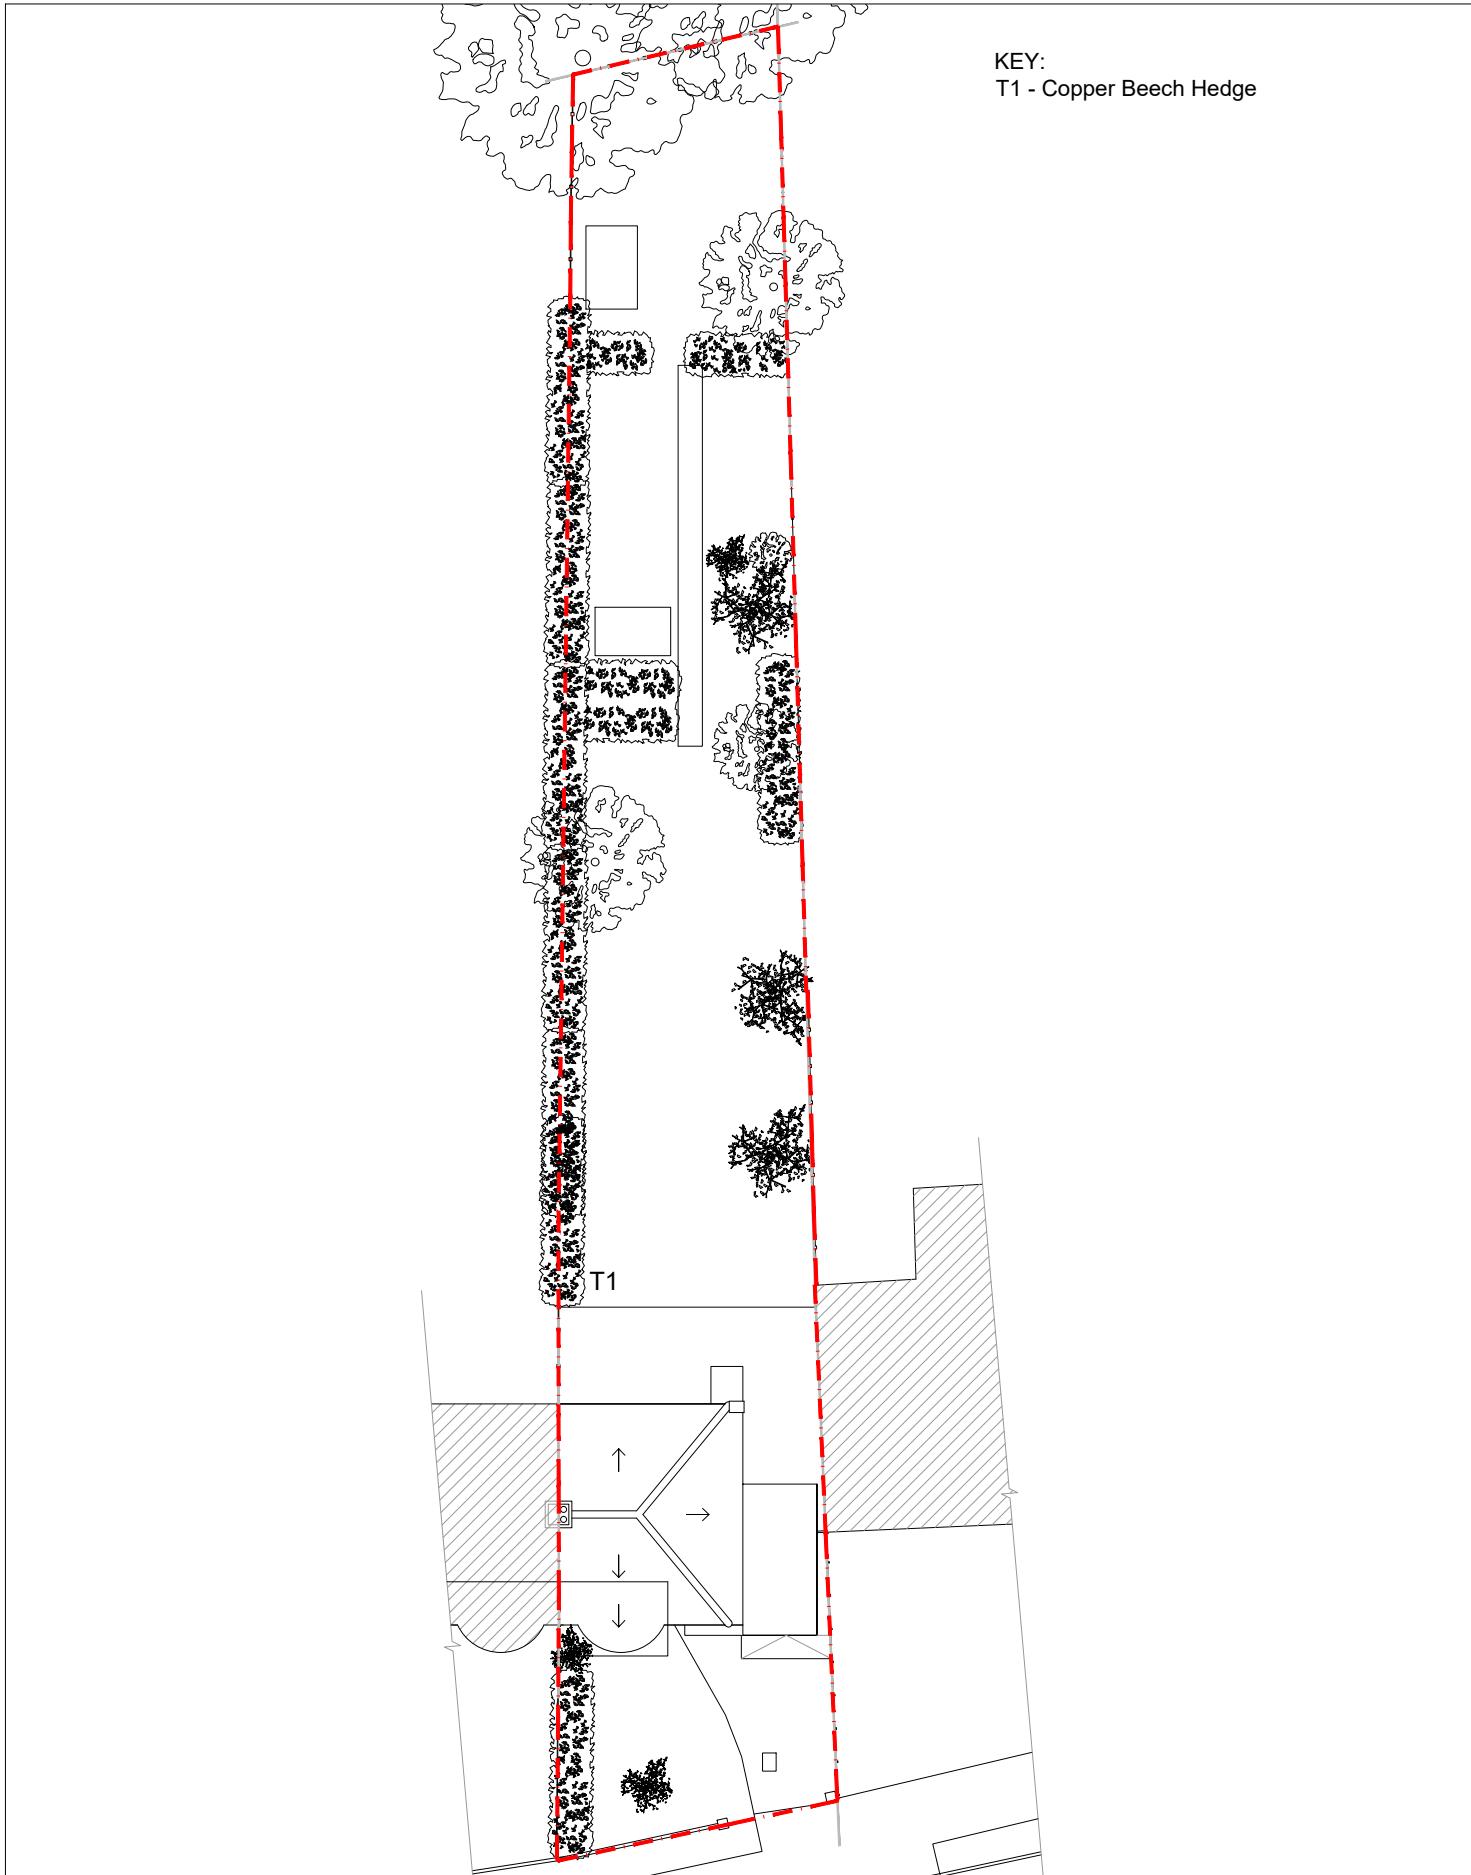


KEY:
T1 - Copper Beech Hedge



NOTES:

[Redacted text]



- All dimensions to be checked on site and any discrepancies reported to the architect

 

A Issued for planning
Amendment

07/03/19
Date

webster harding architects		
	E: mail@websterhardingarchitects.com	T: 0064 204 751180
23 Geoffreyson Road Mr. and Mrs. Pattison	Drawing No. 028/AL/(0)001 A Drawing Name: Existing Site Plan	Scale: 1:250@A4

 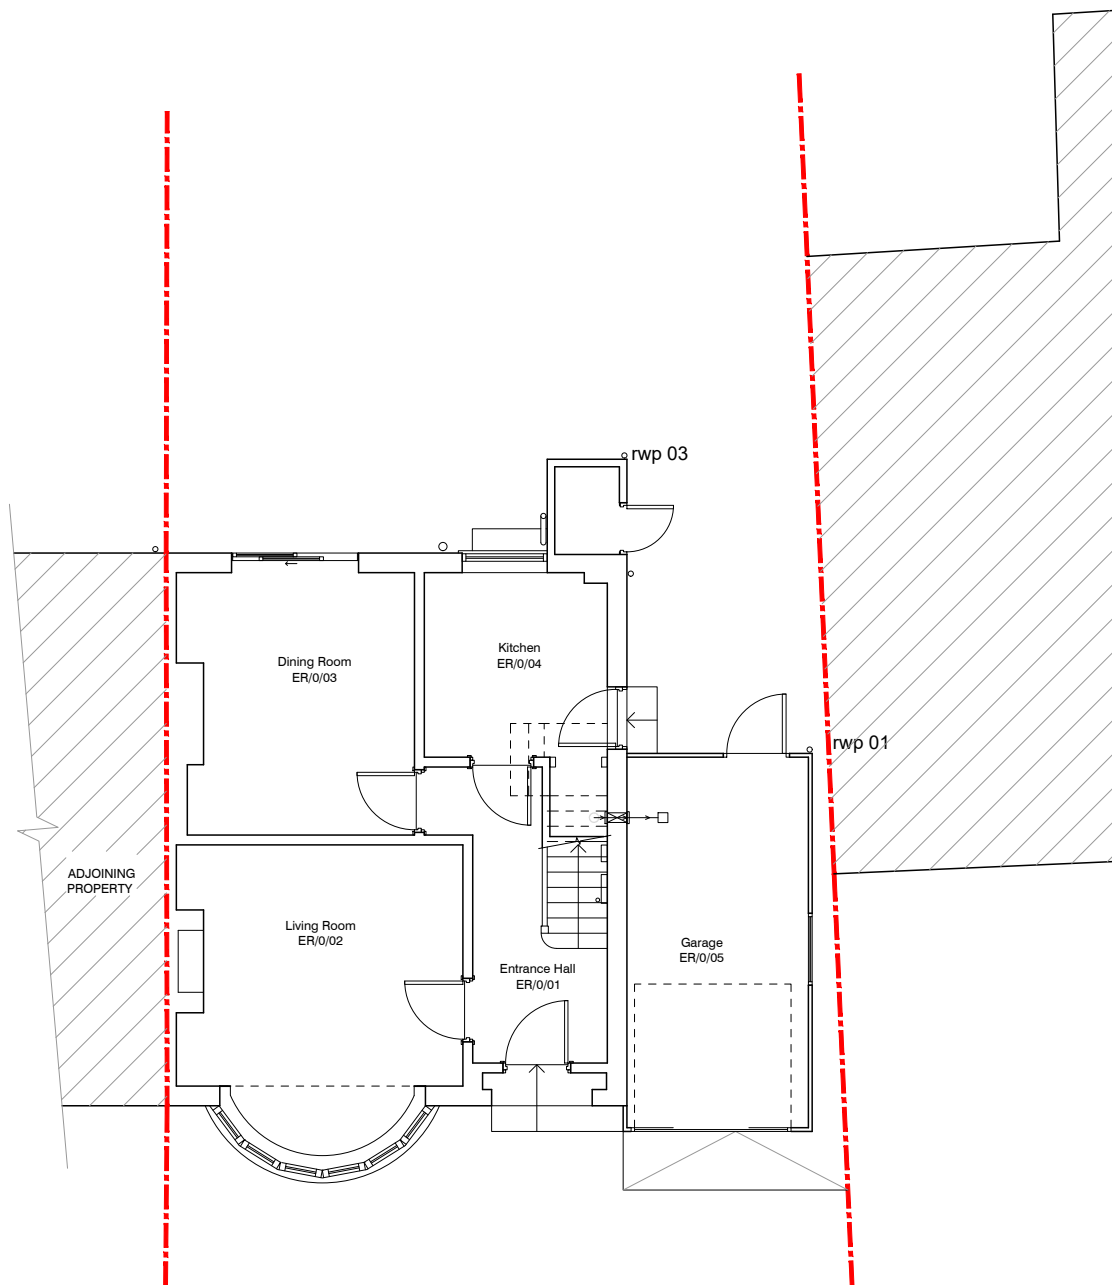


NOTES:

- [Redacted]

- All dimensions to be checked on site and any discrepancies reported to the architect


A Issued for planning Amendment		07/03/19 Date
webster harding architects		
E: mail@websterhardingarchitects.com		T: 0064 204 751180
23 Geoffreyson Road Mr. and Mrs. Pattison	Drawing No.	028/AL/(0)002 A
	Drawing Name:	Existing Ground Floor Plan
	Scale:	1:100@A4

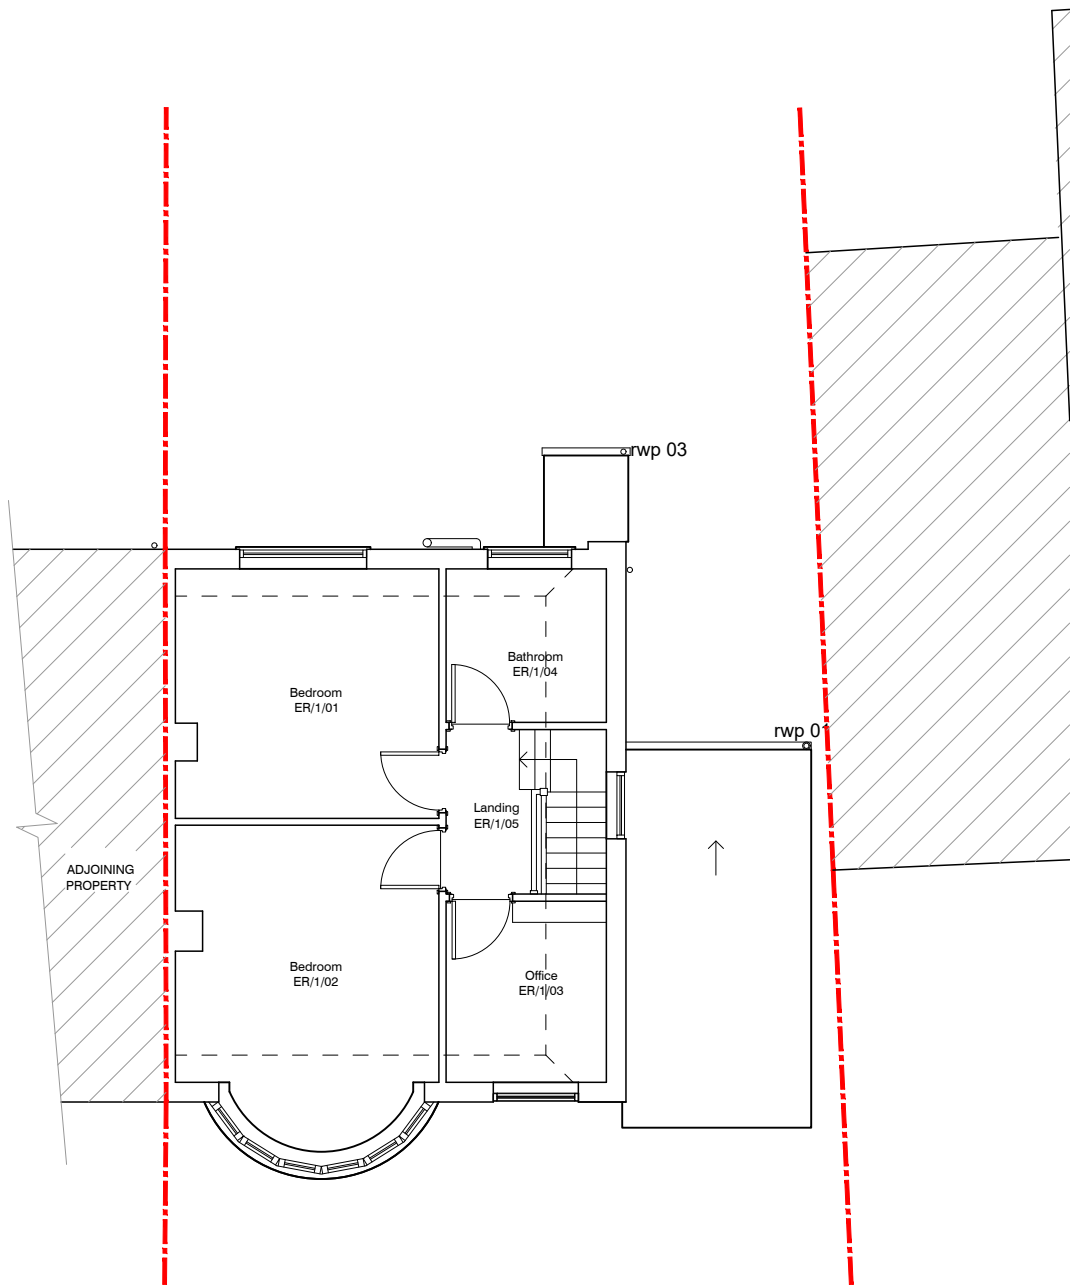

NOTES:

- [REDACTED]

- All dimensions to be checked on site and any discrepancies reported to the architect

 

A Issued for planning
Amendment

07/03/19
Date

webster harding architects


E: mail@websterhardingarchitects.com

T: 0064 204 751180

23 Geoffreyson Road
Mr. and Mrs. Pattison

Drawing No. 028/AL/(0)013 A
Drawing Name: Existing First Floor
Plan


Scale: 1:100@A4

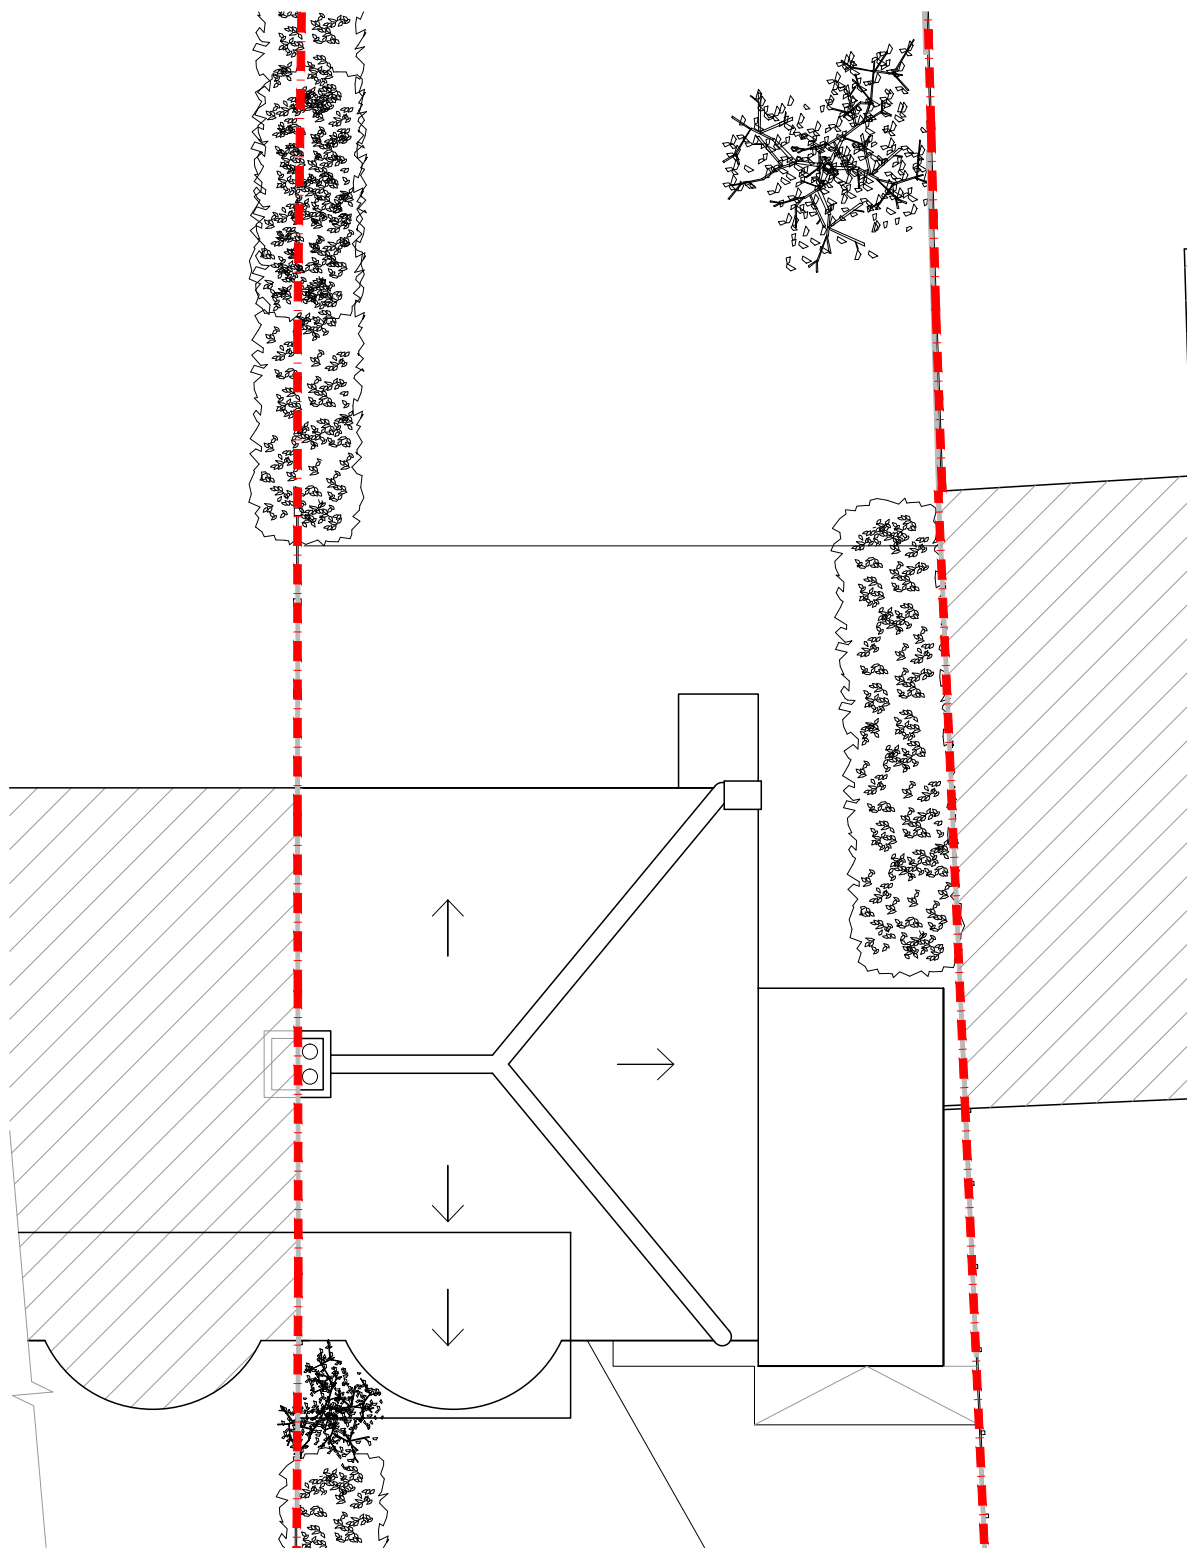

NOTES:

- [Redacted]

- All dimensions to be checked on site and any discrepancies reported to the architect

 

A Issued for planning
Amendment

07/03/19
Date

webster harding architects


E: mail@websterhardingarchitects.com

T: 0064 204 751180

23 Geoffreyson Road
Mr. and Mrs. Pattison

Drawing No. 028/AL/(0)005 A
Drawing Name: Existing Roof Plan

Scale: 1:100@A4

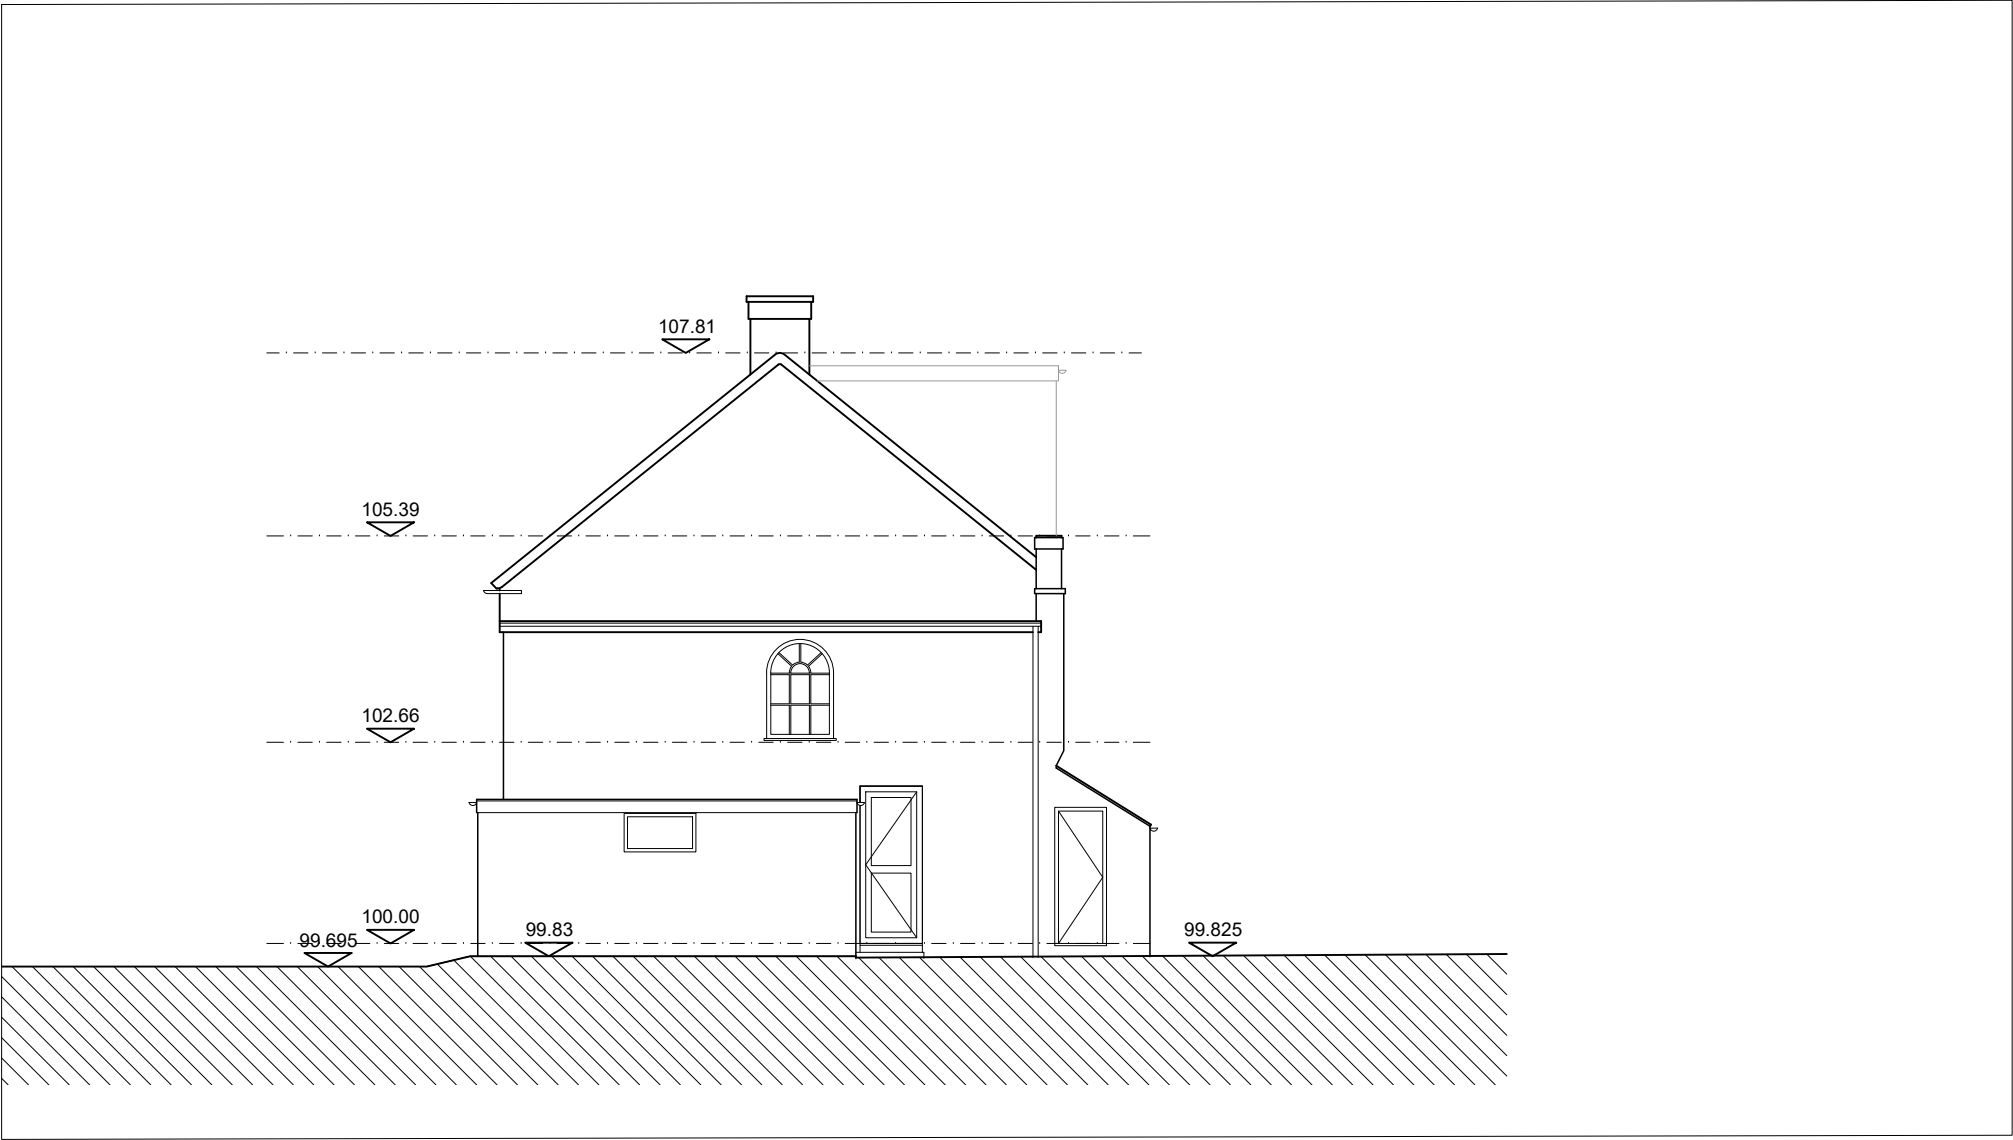


NOTES:

- [REDACTED]
- All dimensions to be checked on site and any discrepancies reported to the architect




A Issued for planning Amendment		07/03/19 Date
webster harding architects		
E: mail@websterhardingarchitects.com		T: 0064 204 751180
23 Geoffreyson Road Mr. and Mrs. Pattison	Drawing No.	028/AL/(0)006 A
	Drawing Name:	Existing North Elevation
	Scale:	1:100@A4

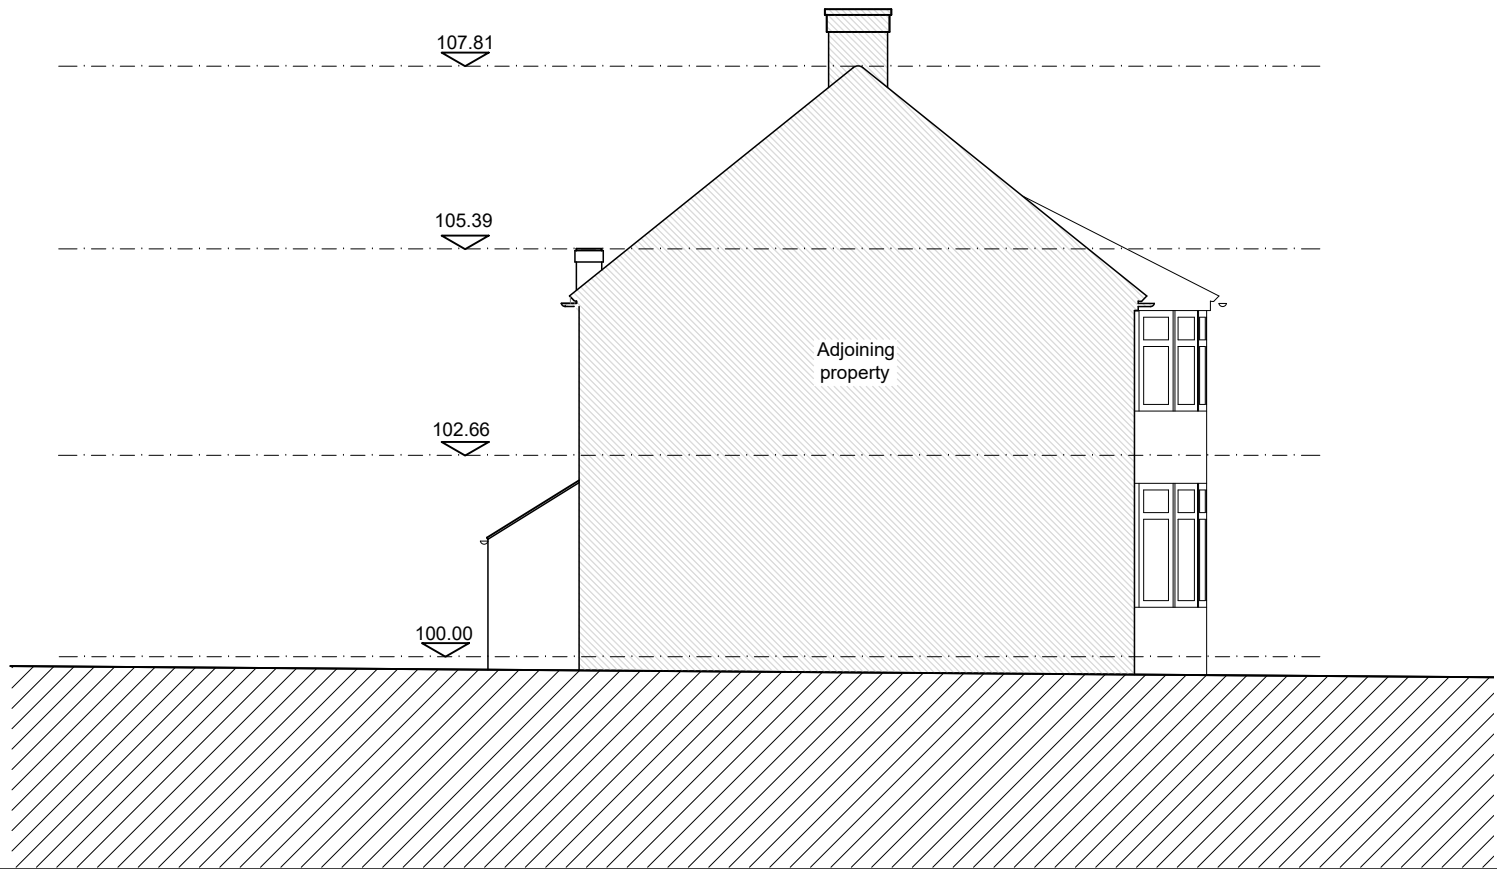

NOTES:

- [REDACTED]


- All dimensions to be checked on site and any discrepancies reported to the architect

 

A Issued for planning
Amendment

07/03/19
Date


webster harding architects		
	E: mail@websterhardingarchitects.com	T: 0064 204 751180
23 Geoffreyson Road Mr. and Mrs. Pattison	Drawing No.	028/AL/(0)007 A
	Drawing Name:	Existing South Elevation
	Scale:	1:100@A4

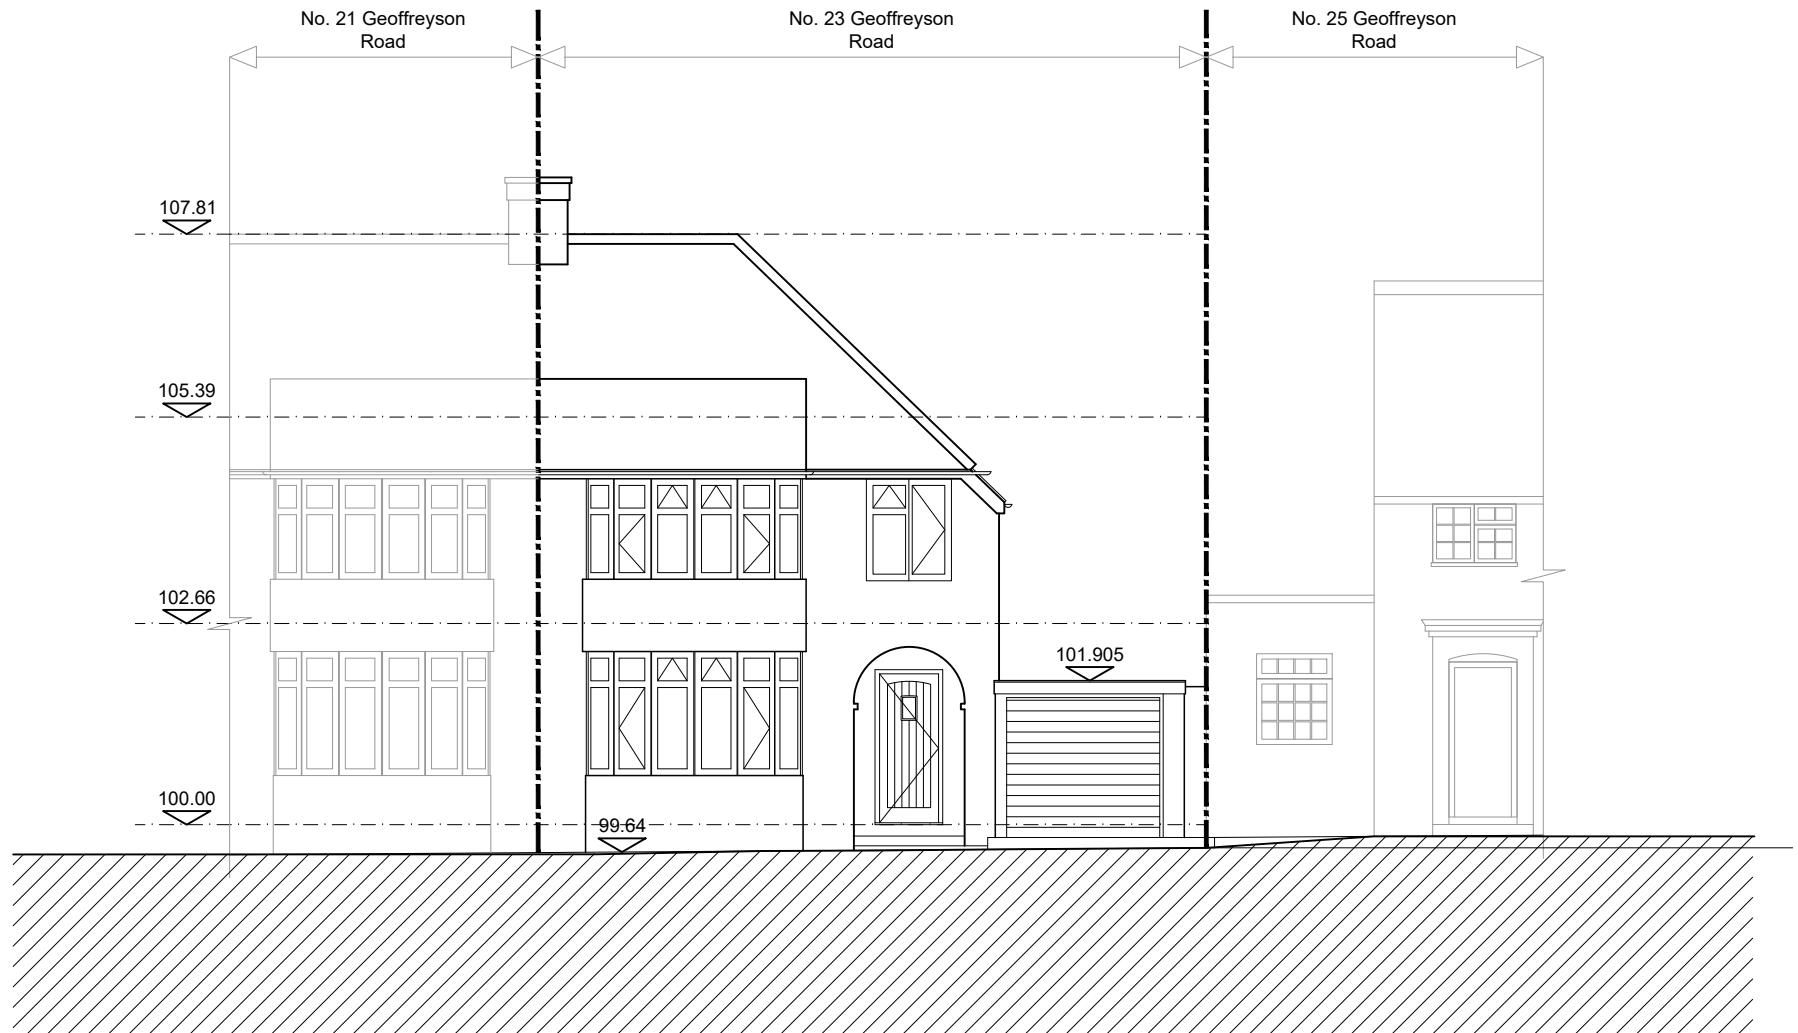

NOTES:

- [REDACTED]

- All dimensions to be checked on site and any discrepancies reported to the architect

 

A Issued for planning
Amendment

07/03/19
Date


webster harding architects

E: mail@websterhardingarchitects.com

T: 0064 204 751180

23 Geofffreyson Road
Mr. and Mrs. Pattison

Drawing No. 028/AL/(0)008 A
Drawing Name: Existing East Elevation
Scale: 1:100@A4

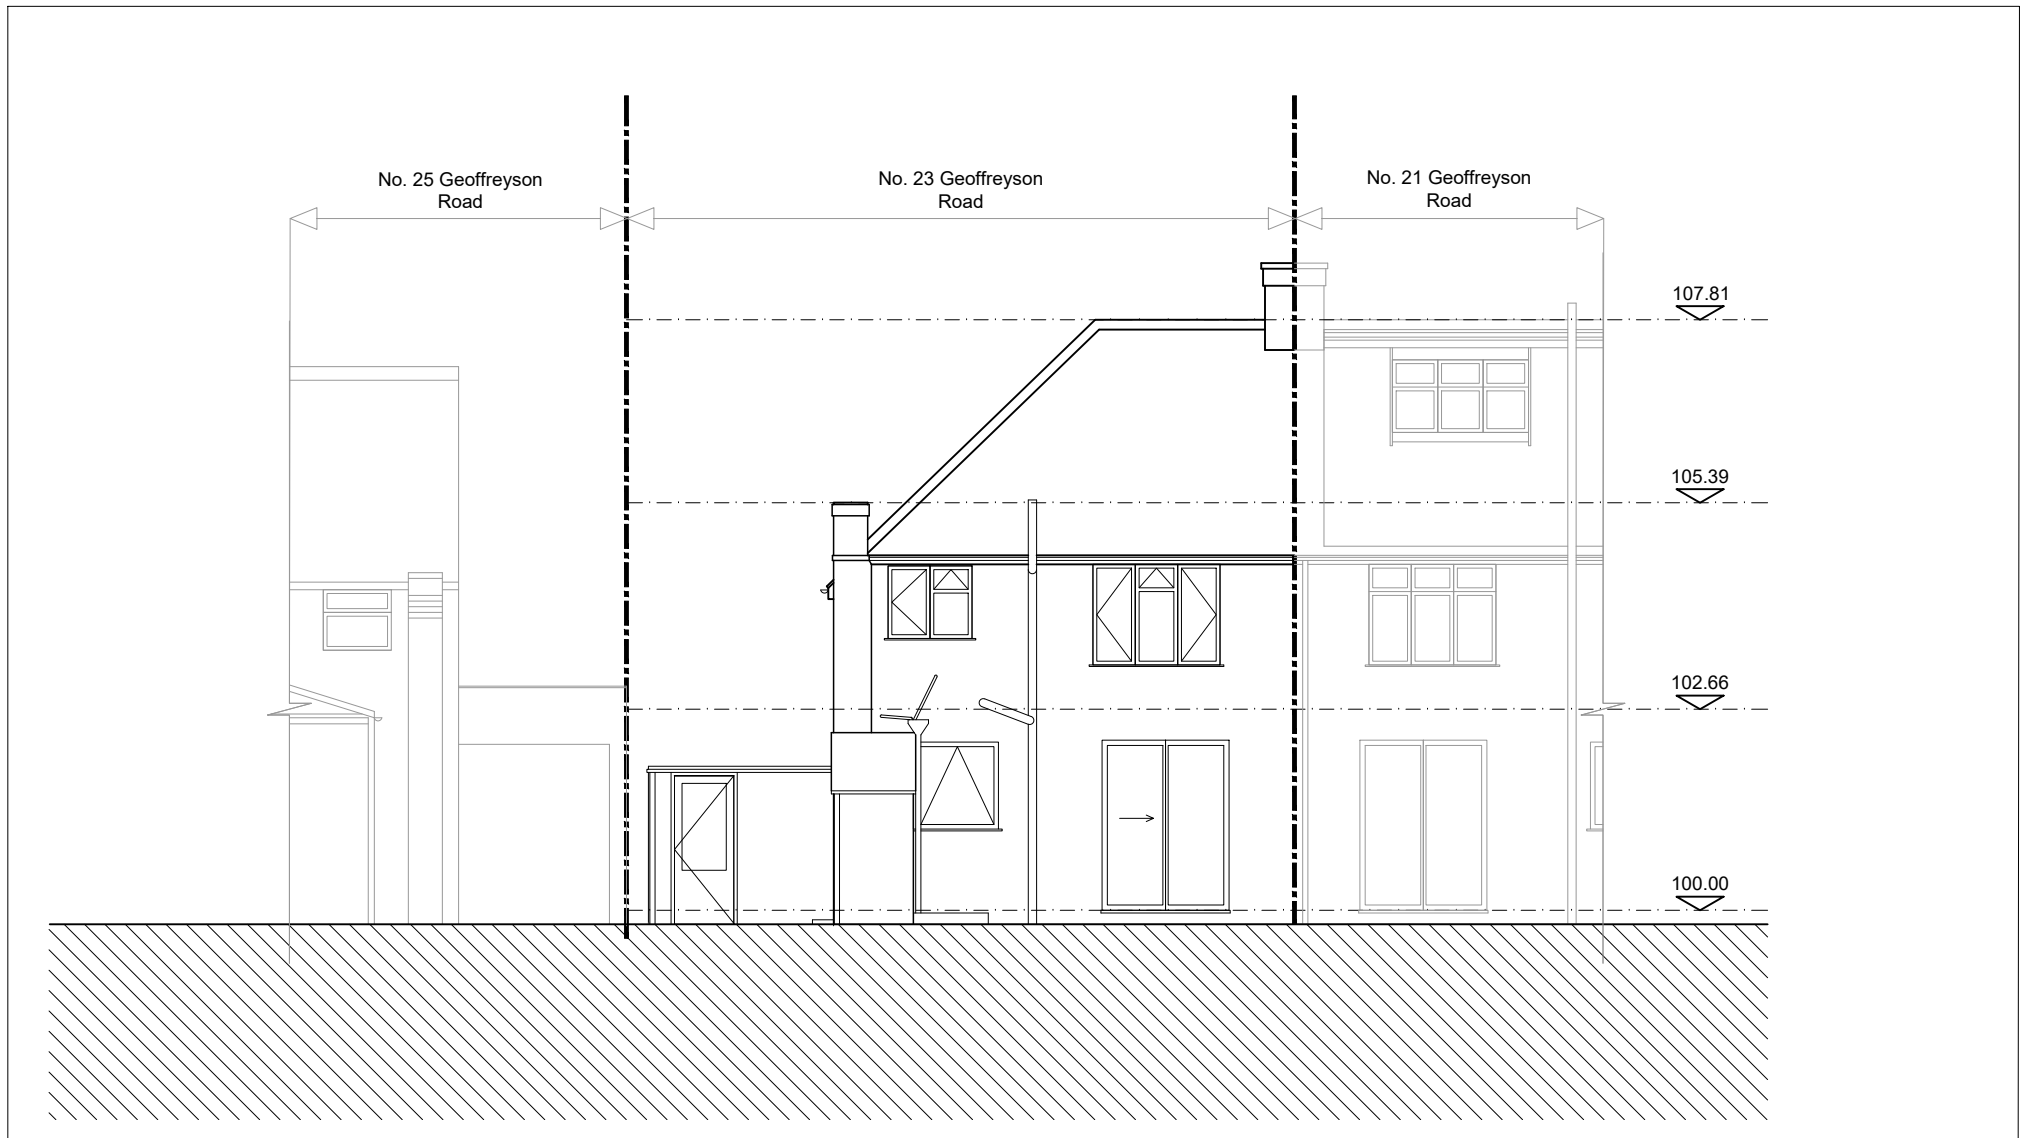

NOTES:

- [REDACTED]

- All dimensions to be checked on site and any discrepancies reported to the architect



A Issued for planning
Amendment

07/03/19
Date

webster harding architects		
	E: mail@websterhardingarchitects.com	T: 0064 204 751180
23 Geoffreyson Road Mr. and Mrs. Pattison	Drawing No.	028/AL/(0)009 A
	Drawing Name:	Existing West Elevation
	Scale:	1:100@A4