



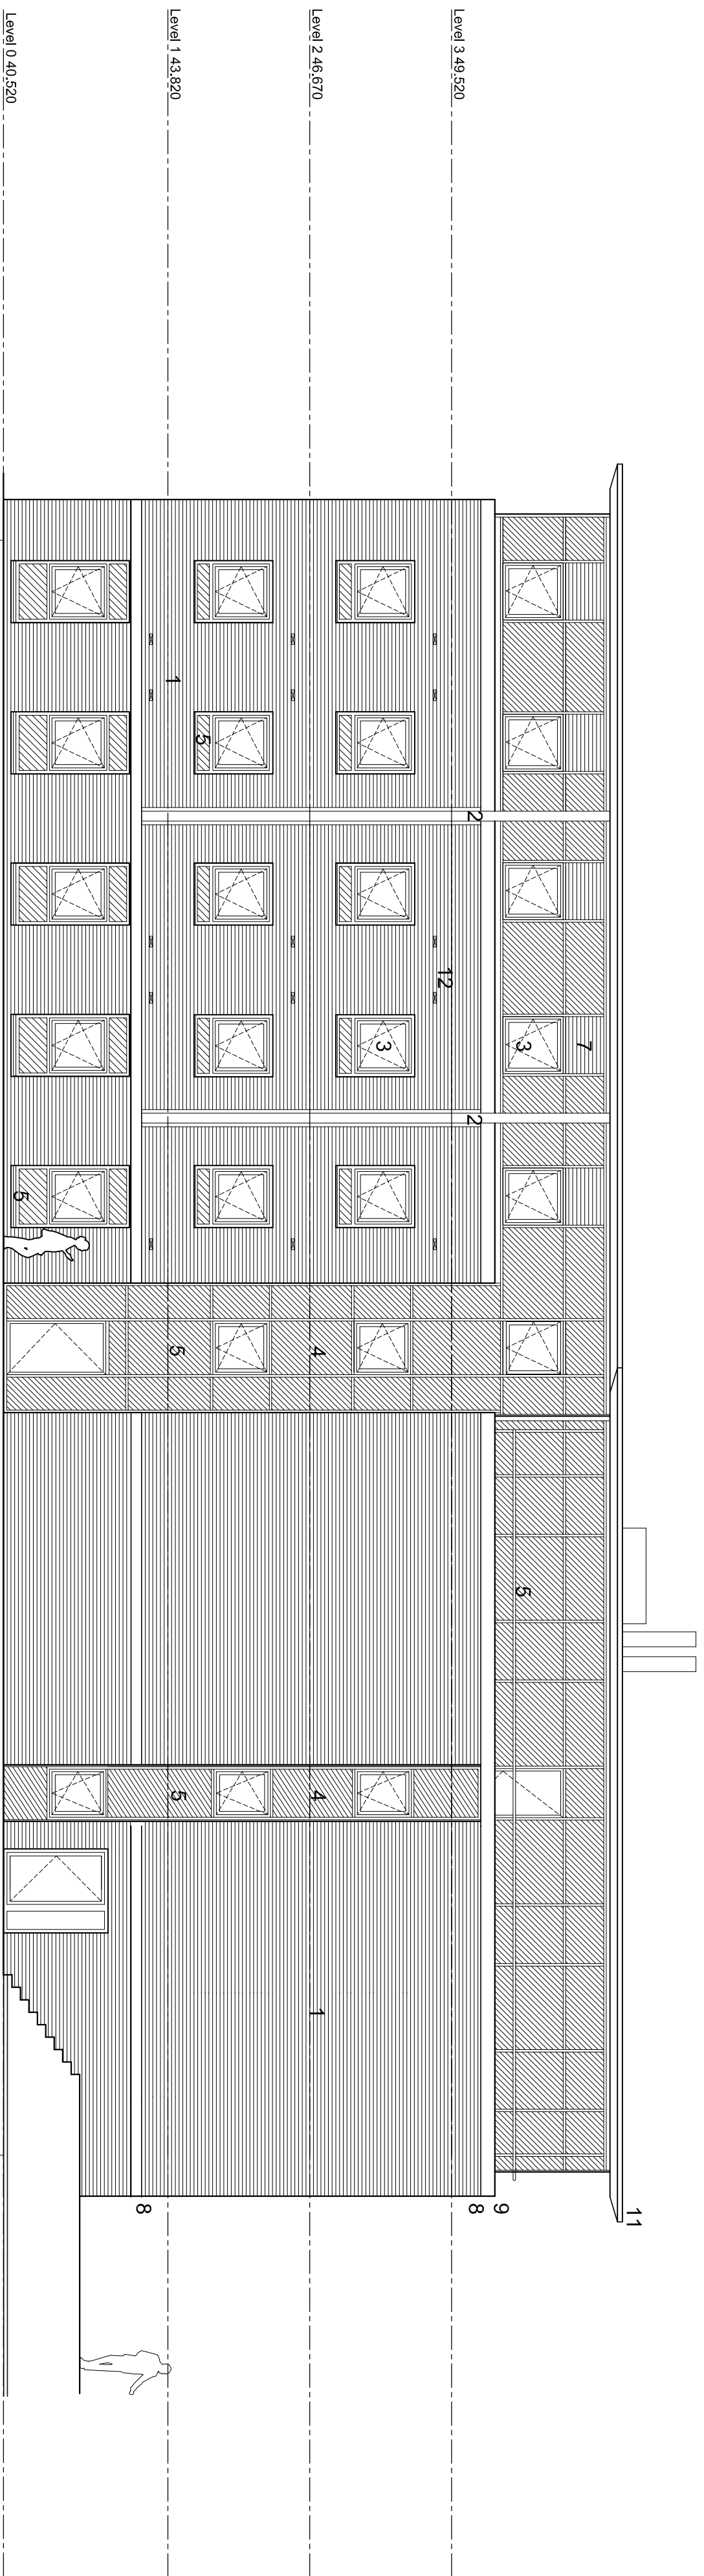

Level B 37.070

18 053 402101
PROPOSED ELEVATION - SOUTH ELEVATION
1:100

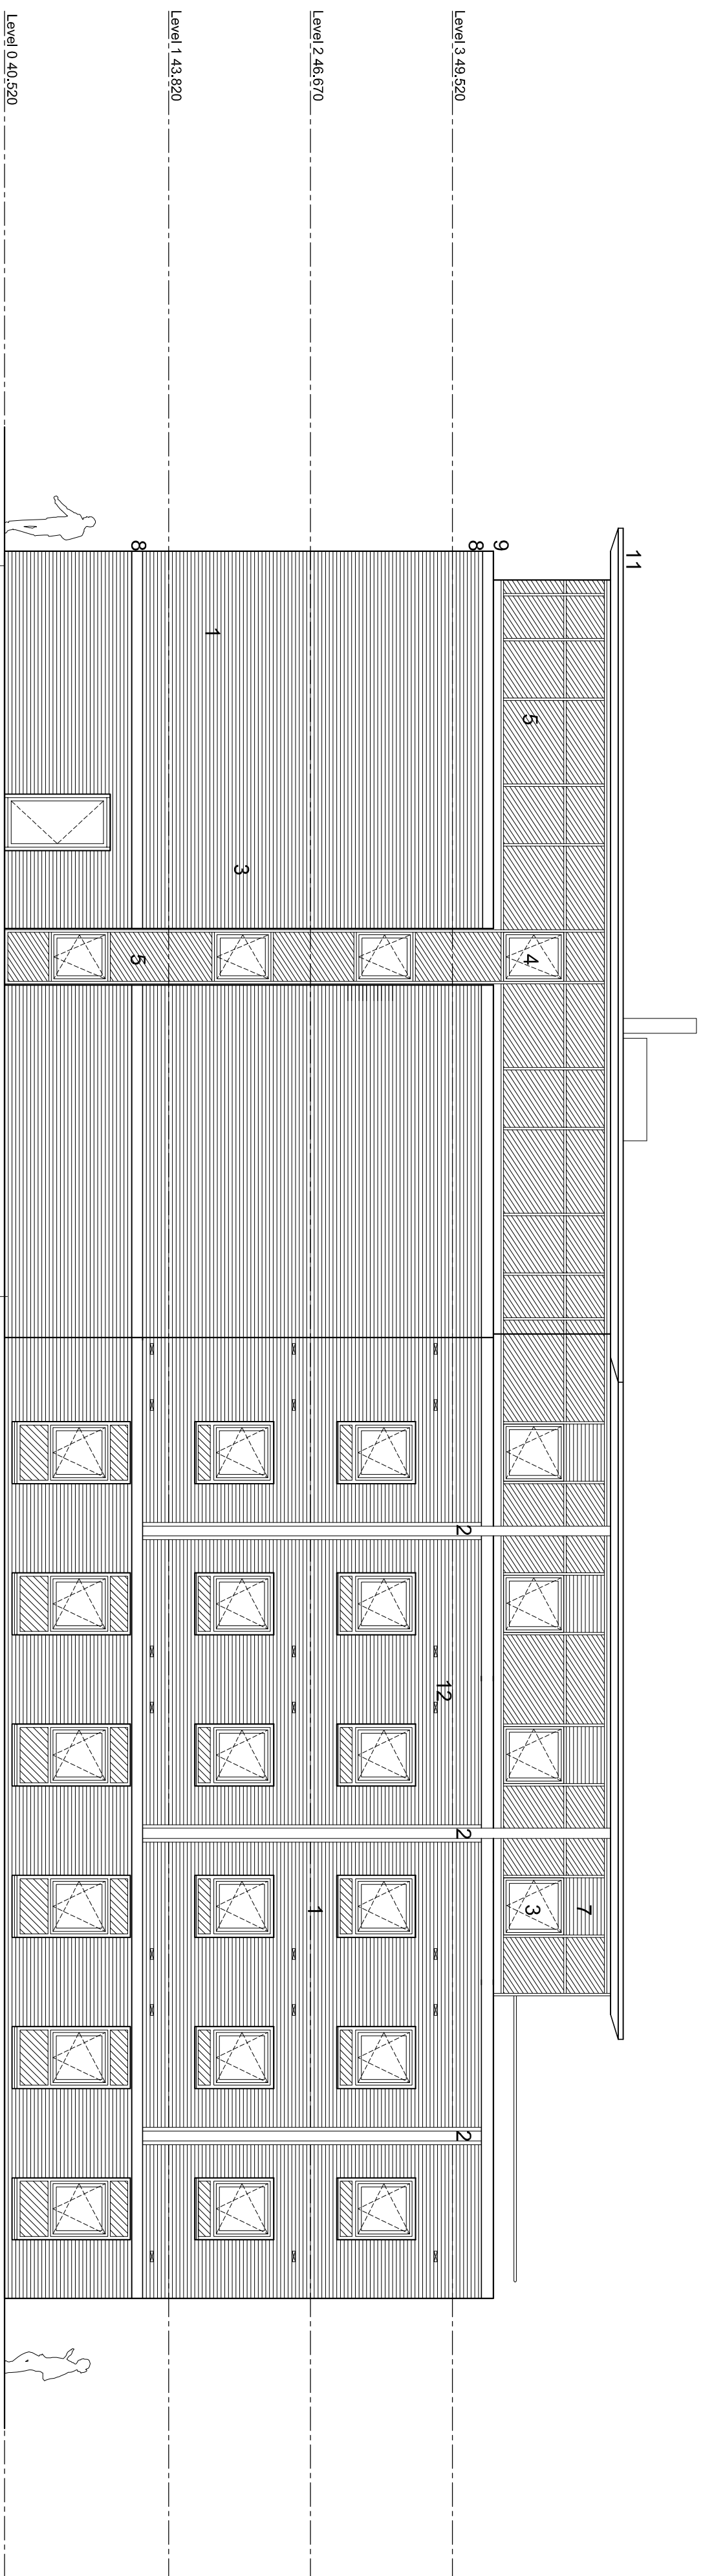

Level B 37.070

18 053 402102
PROPOSED ELEVATION - WEST ELEVATION
1:100

0m 5m 10m 20m

- GENERAL NOTES
1. This drawing is copyright and must not be reproduced without the consent of GDL Architecture.
 2. All dimensions are in millimeters unless otherwise noted.
 3. Do not scale from this drawing - if in doubt ask.
 4. All dimensions to be checked on site prior to commencement of work or preparation of construction documents.
 5. The contractor shall report any discrepancies in information in writing to the design team at the earliest opportunity.
 6. This drawing is to be read in conjunction with the following relevant information:
 - i) All architects, structural and services engineer's drawings and specifications.
 - ii) All CDM information including designers risk assessments.

- 1 BRICK
- 2 PPC ALUMINIUM COLUMN CASING
- 3 PPC ALUMINIUM WINDOWS
- 4 PPC ALUMINIUM CURTAIN WALLING
- 5 SPANDREL PANELS
- 6 BALCONY DOORS WITH GLASS BALUSTRADE
- 7 PPC ALUMINIUM LOUVRES / DOORS
- 8 ARTIFICIAL STONE
- 9 PPC ALUMINIUM FLASHING / DRIP OVER STONE
- 10 PPC ALUMINIUM CLADDING PANELS
- 11 PPC ALUMINIUM PROJECTING EAVES PANELS
- 12 VENTS / AIR BRICKS

revision	notes	status	date	author	reviewer
B	IMA Planning Issue	P	15/11/2018	MB	J
A	Stage 3 Issue	P	19/10/2018	PMC	DAS
-	Initial Issue	P	19/10/2018	PMC	MB

gdlarchitecture

Unit 4, Woods Pottery, Stepney Bank, Newcastle NE1 2PN
t: (0191) 447 1775 www.greenwelldesign.co.uk

Project East Street, Reading - 4 Storey

Drawing Proposed Elevations - South&West

Dwg no.	4021	Job no.	18 053	Rev.	B
Scale	1:100	Status	Preliminary		
at size	A1				

Do not scale. This drawing is copyright