




Consented

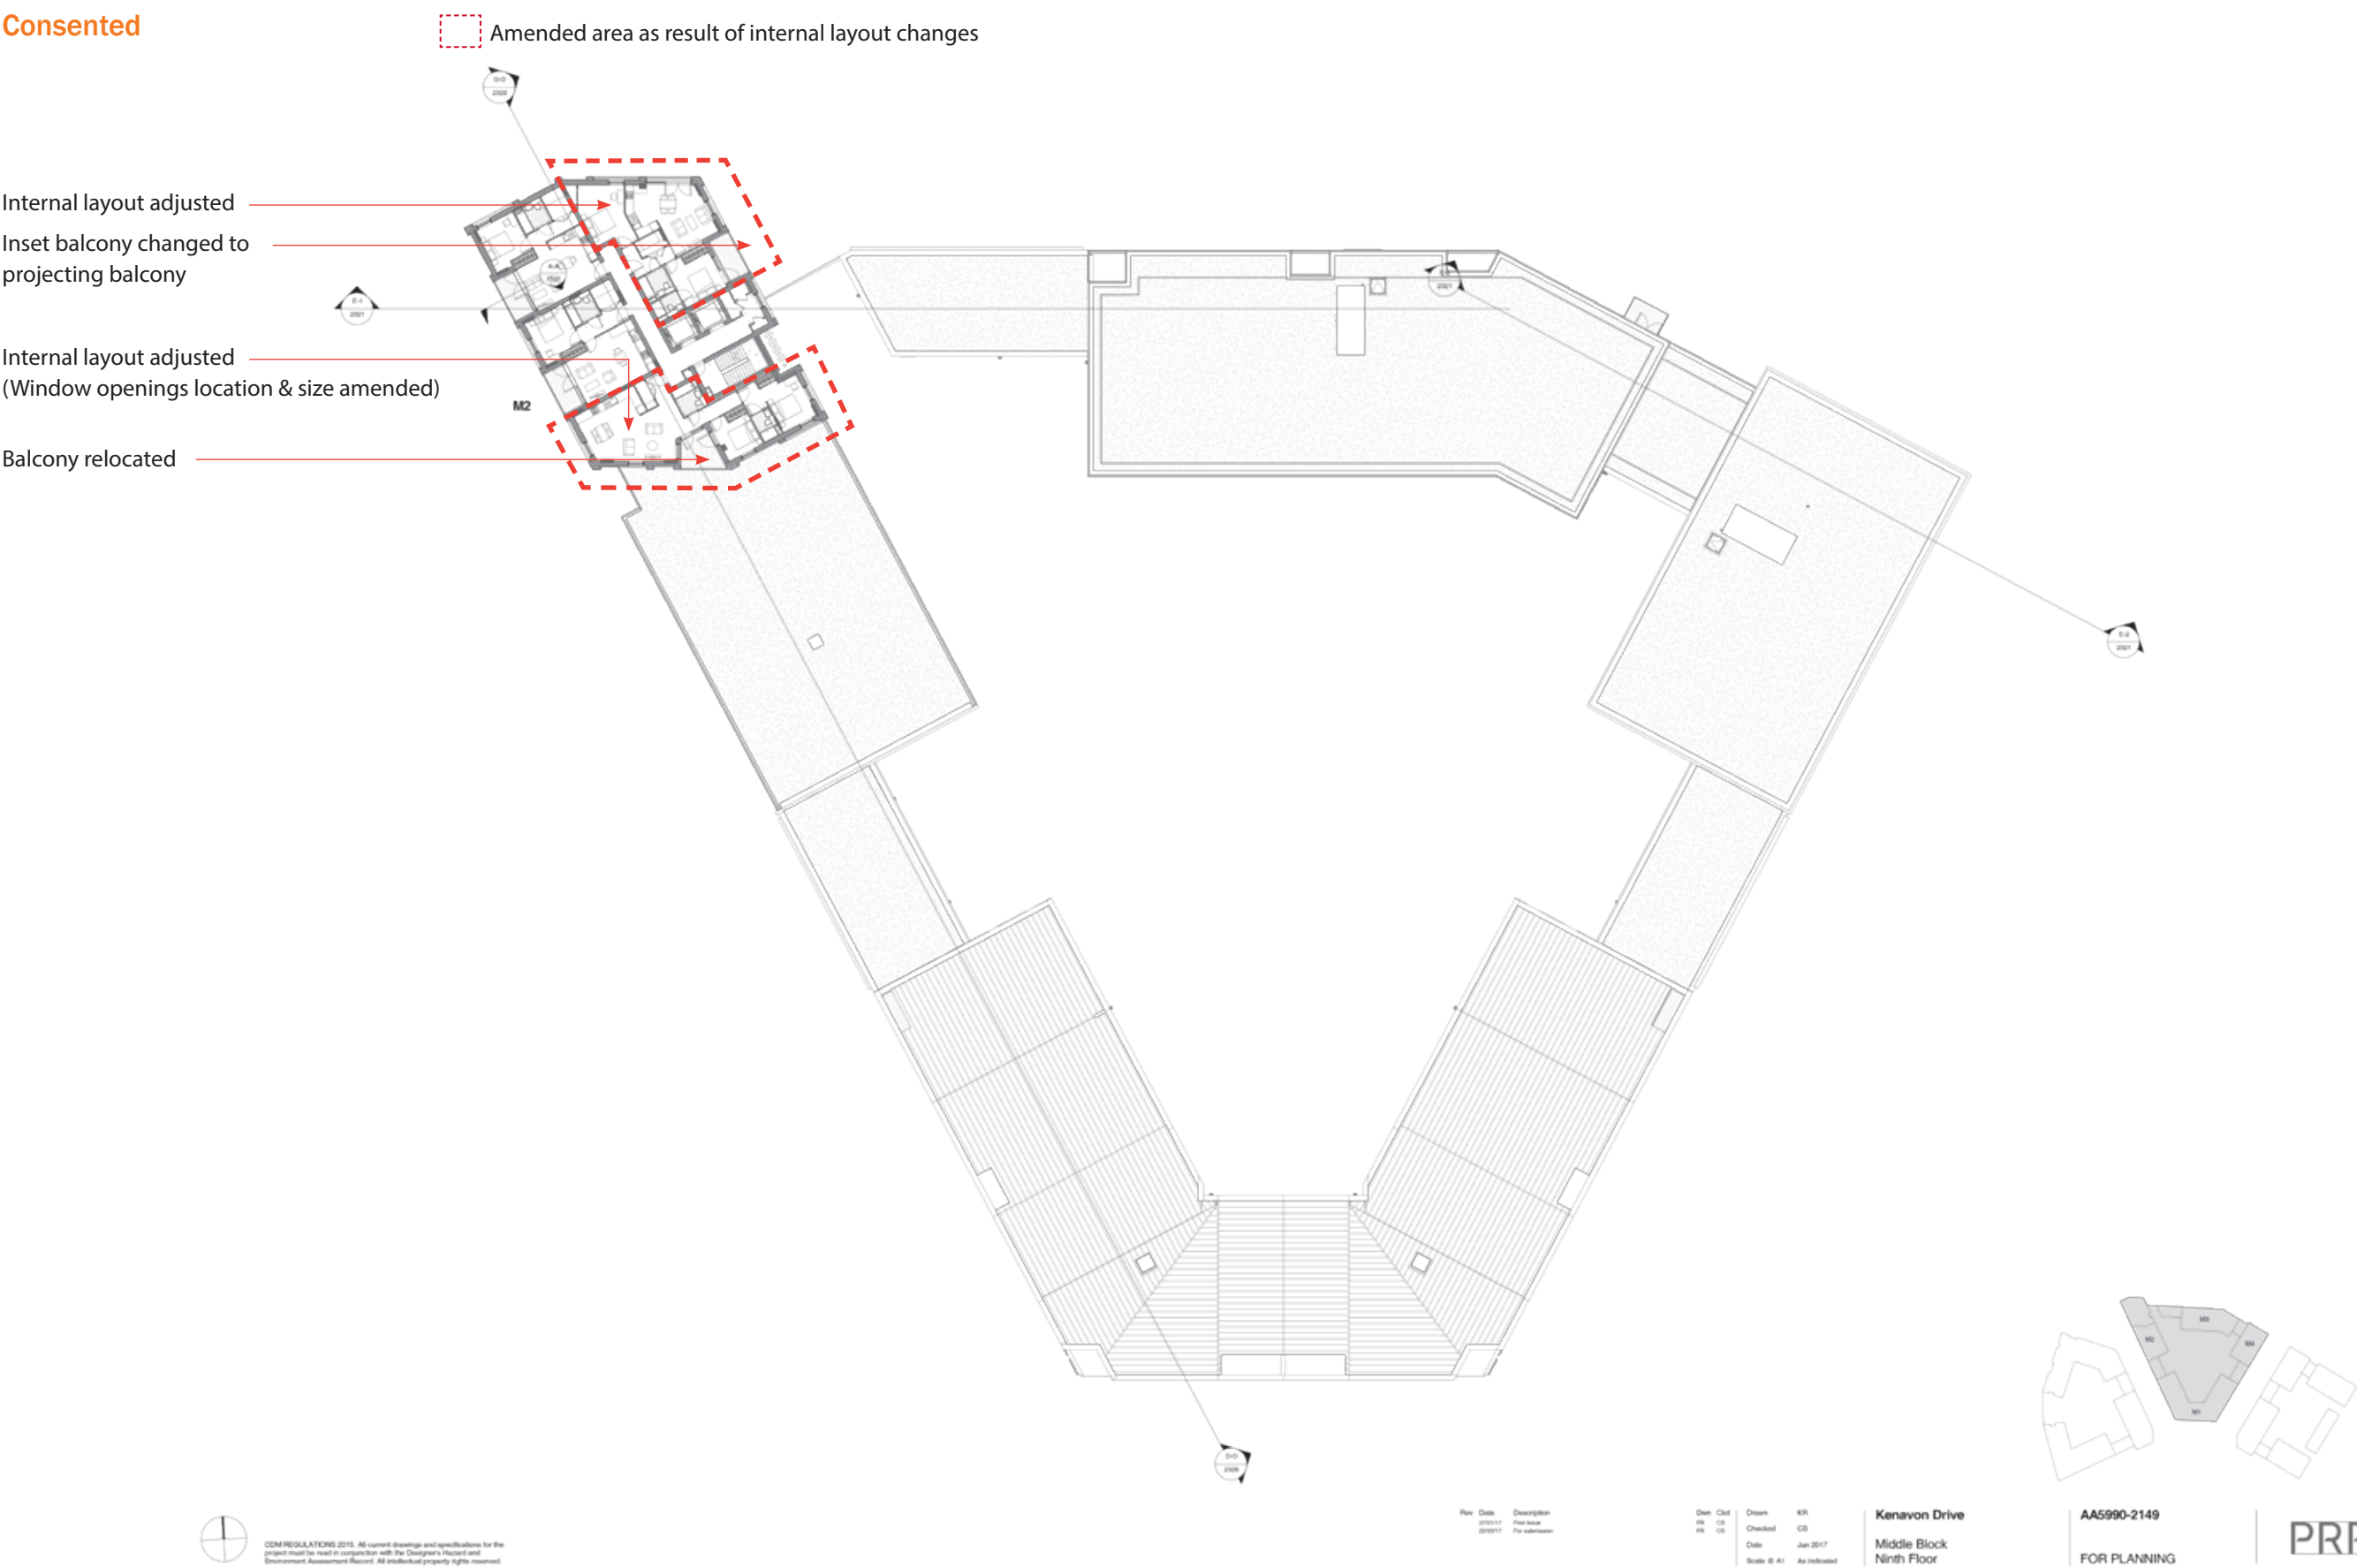


Proposed

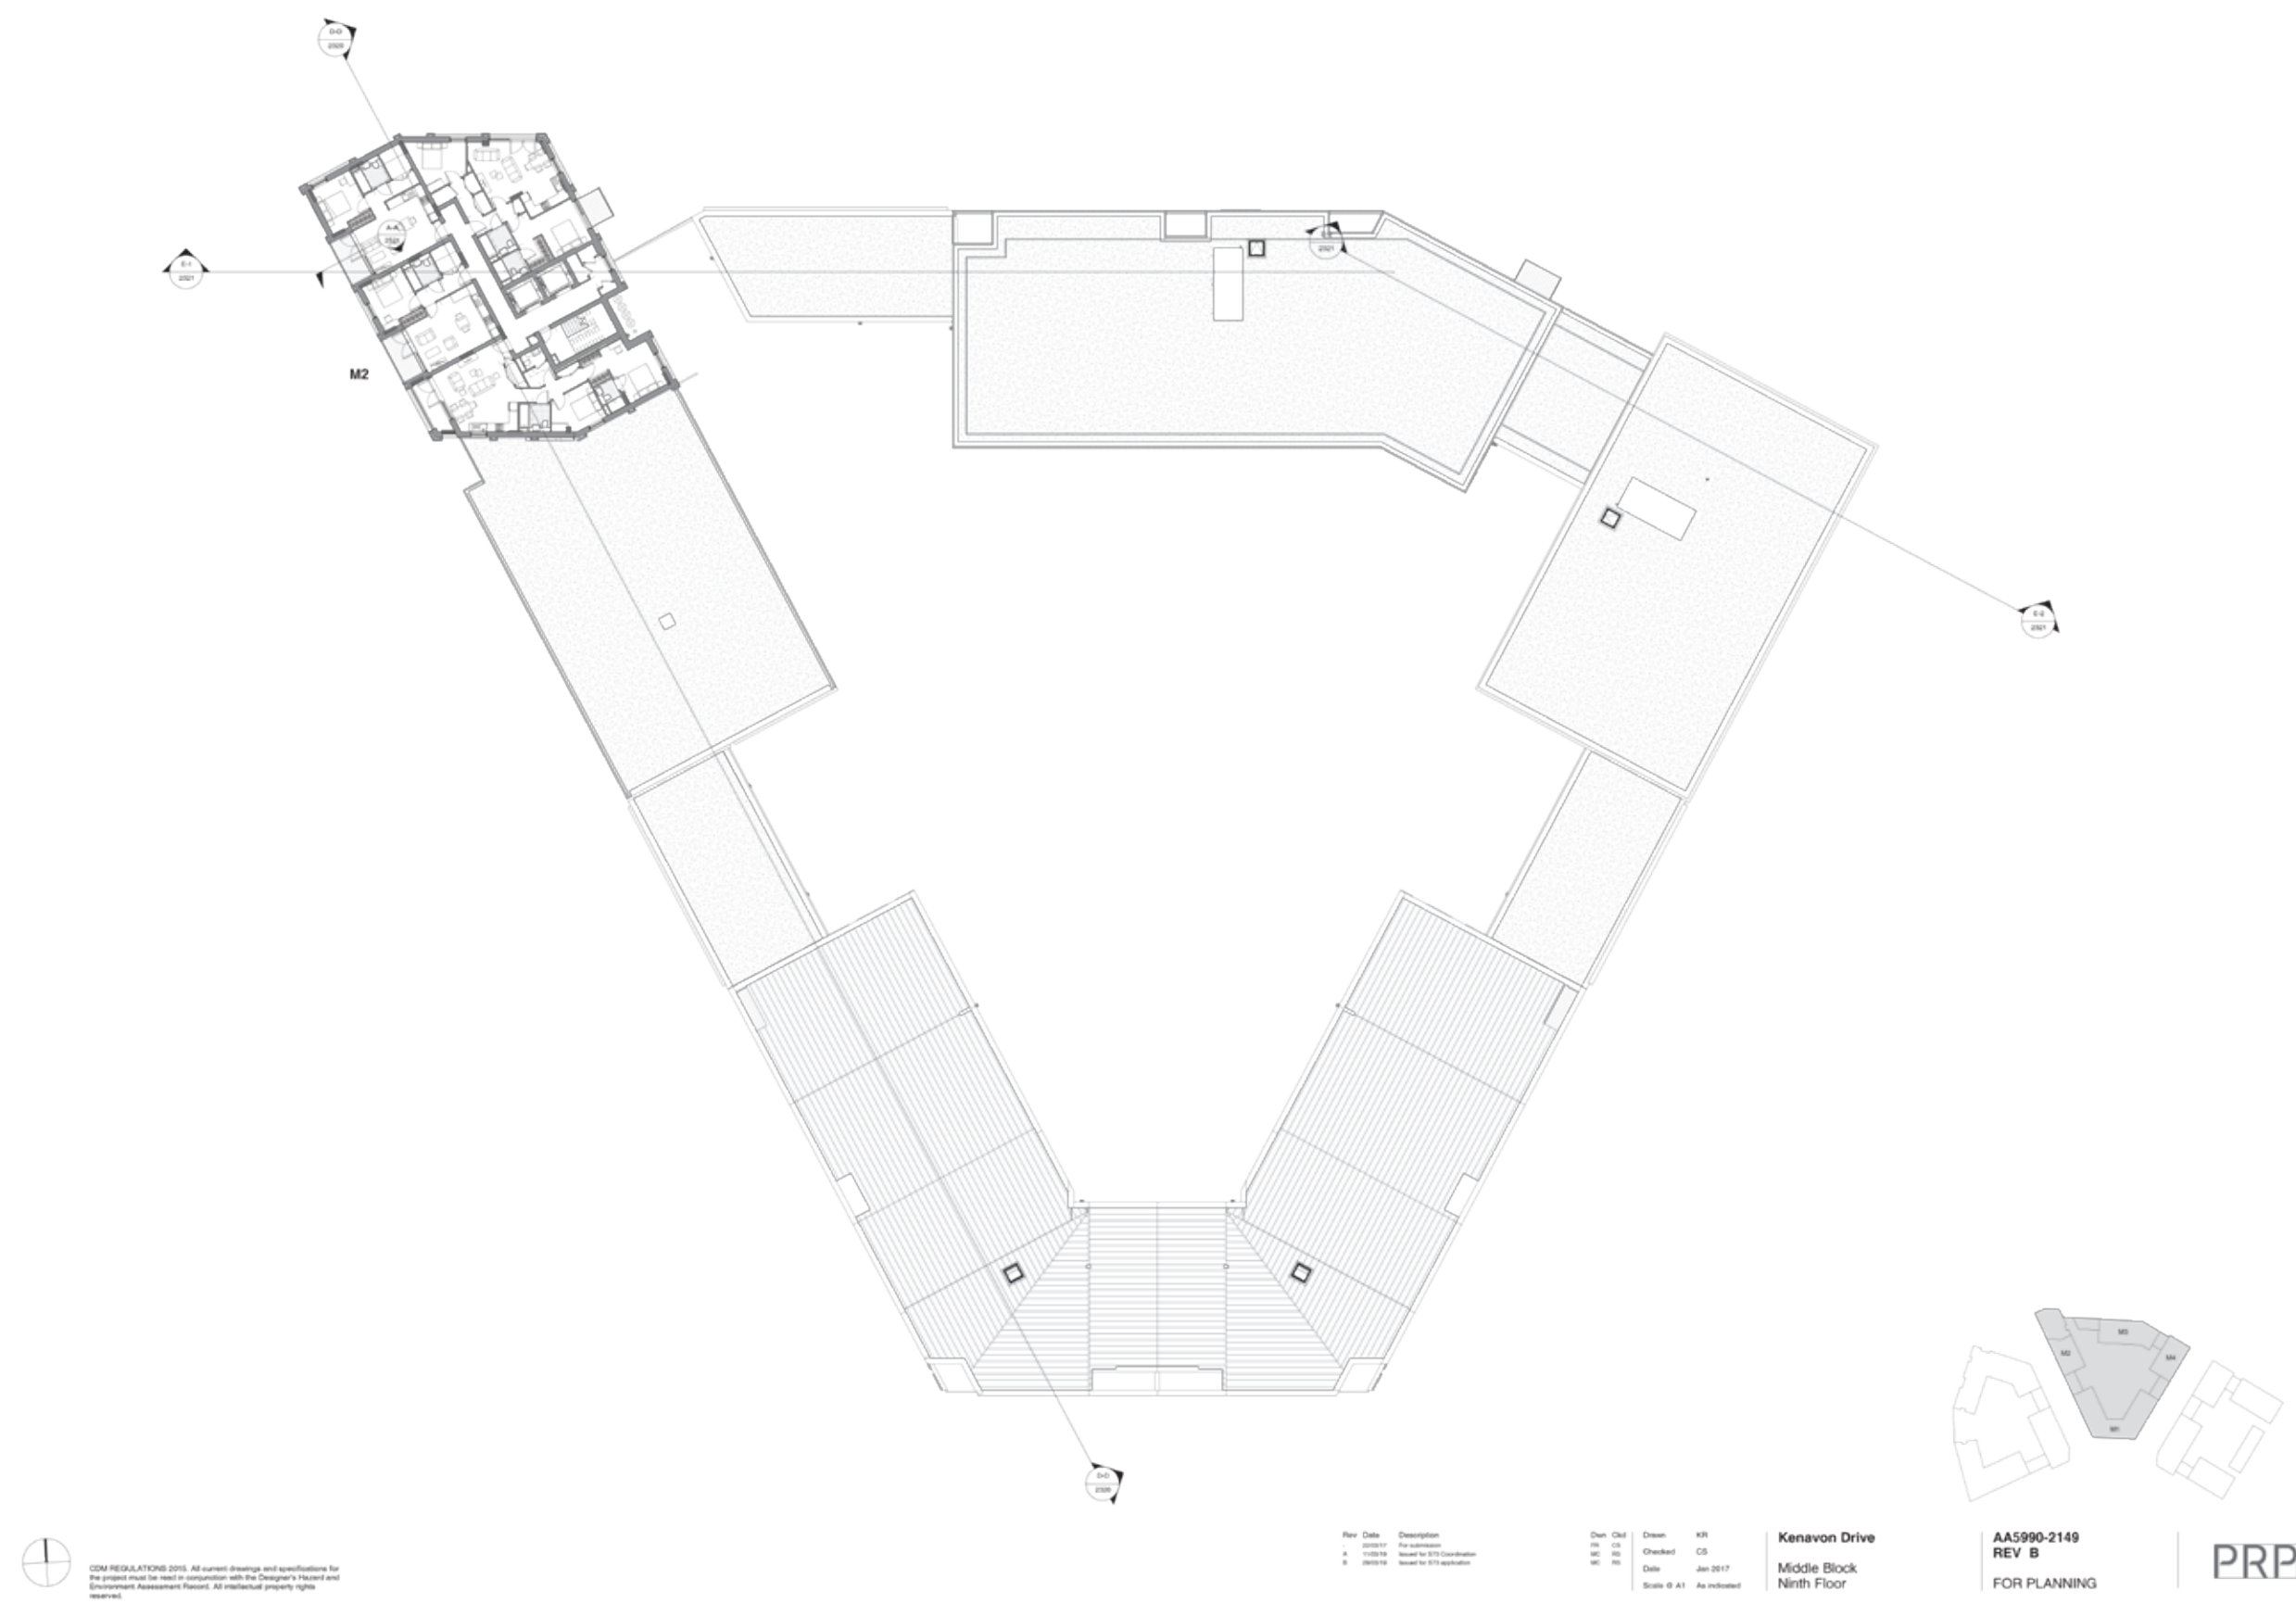

Consented

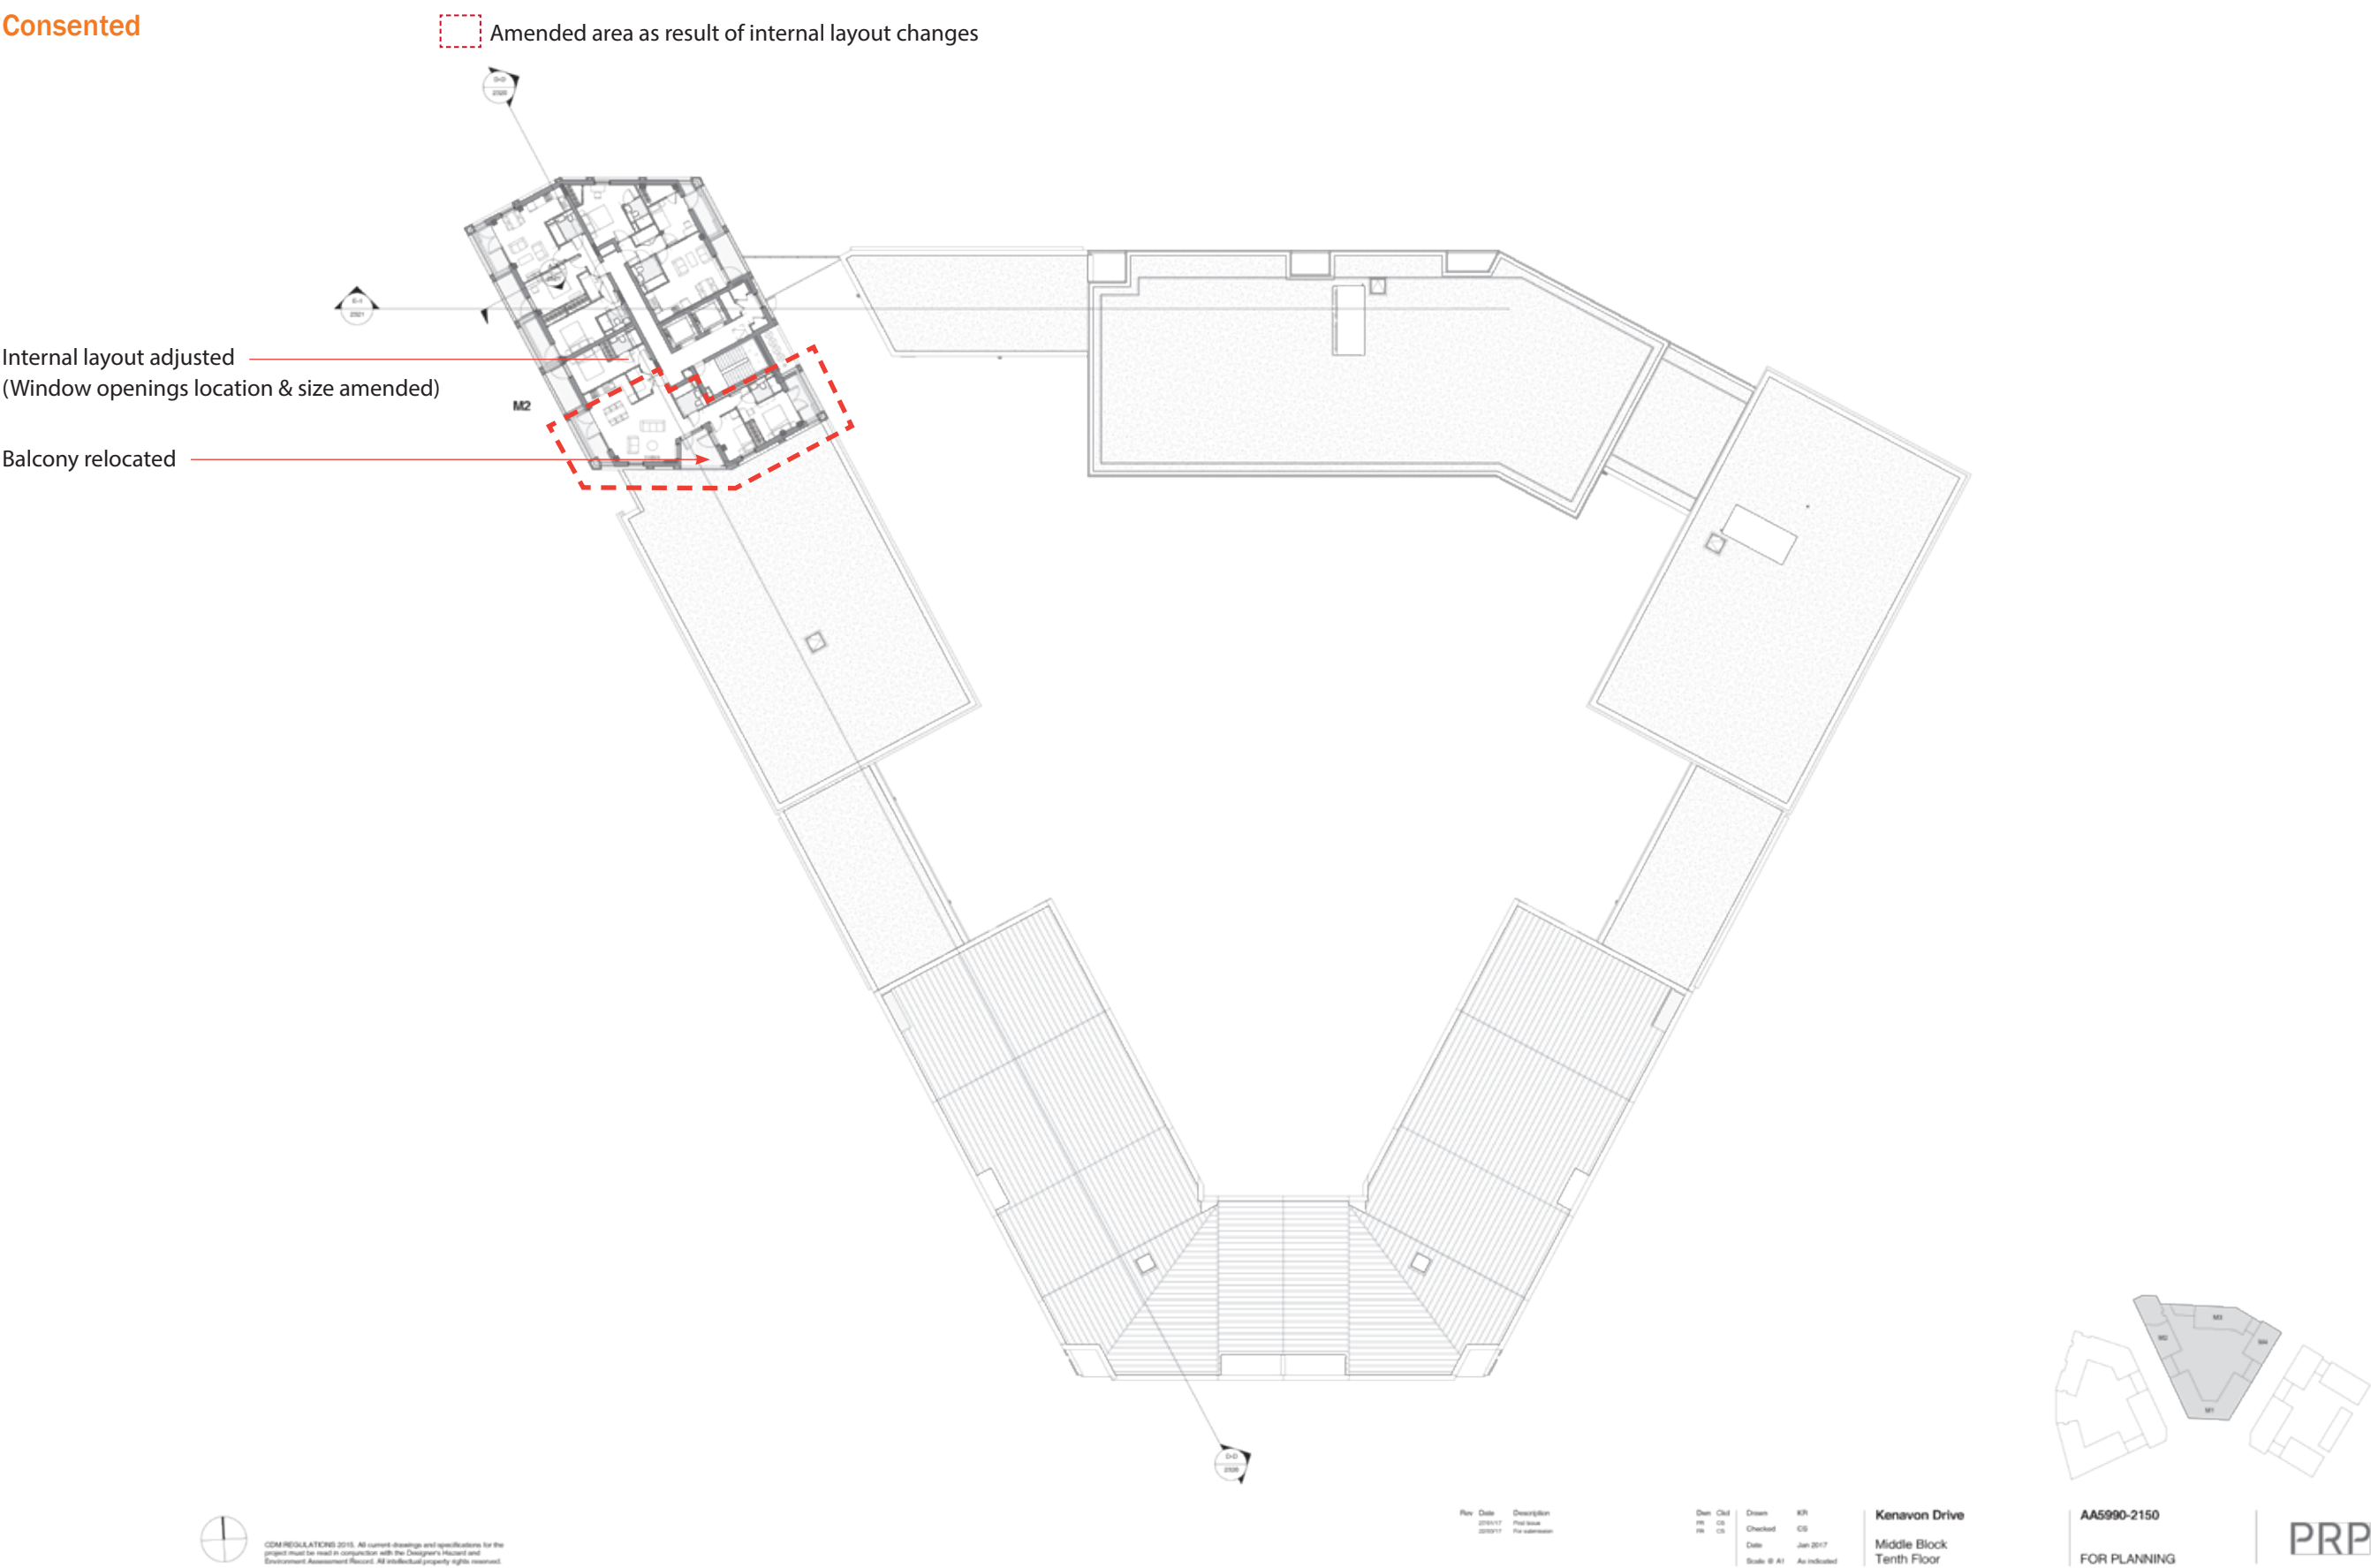

Proposed

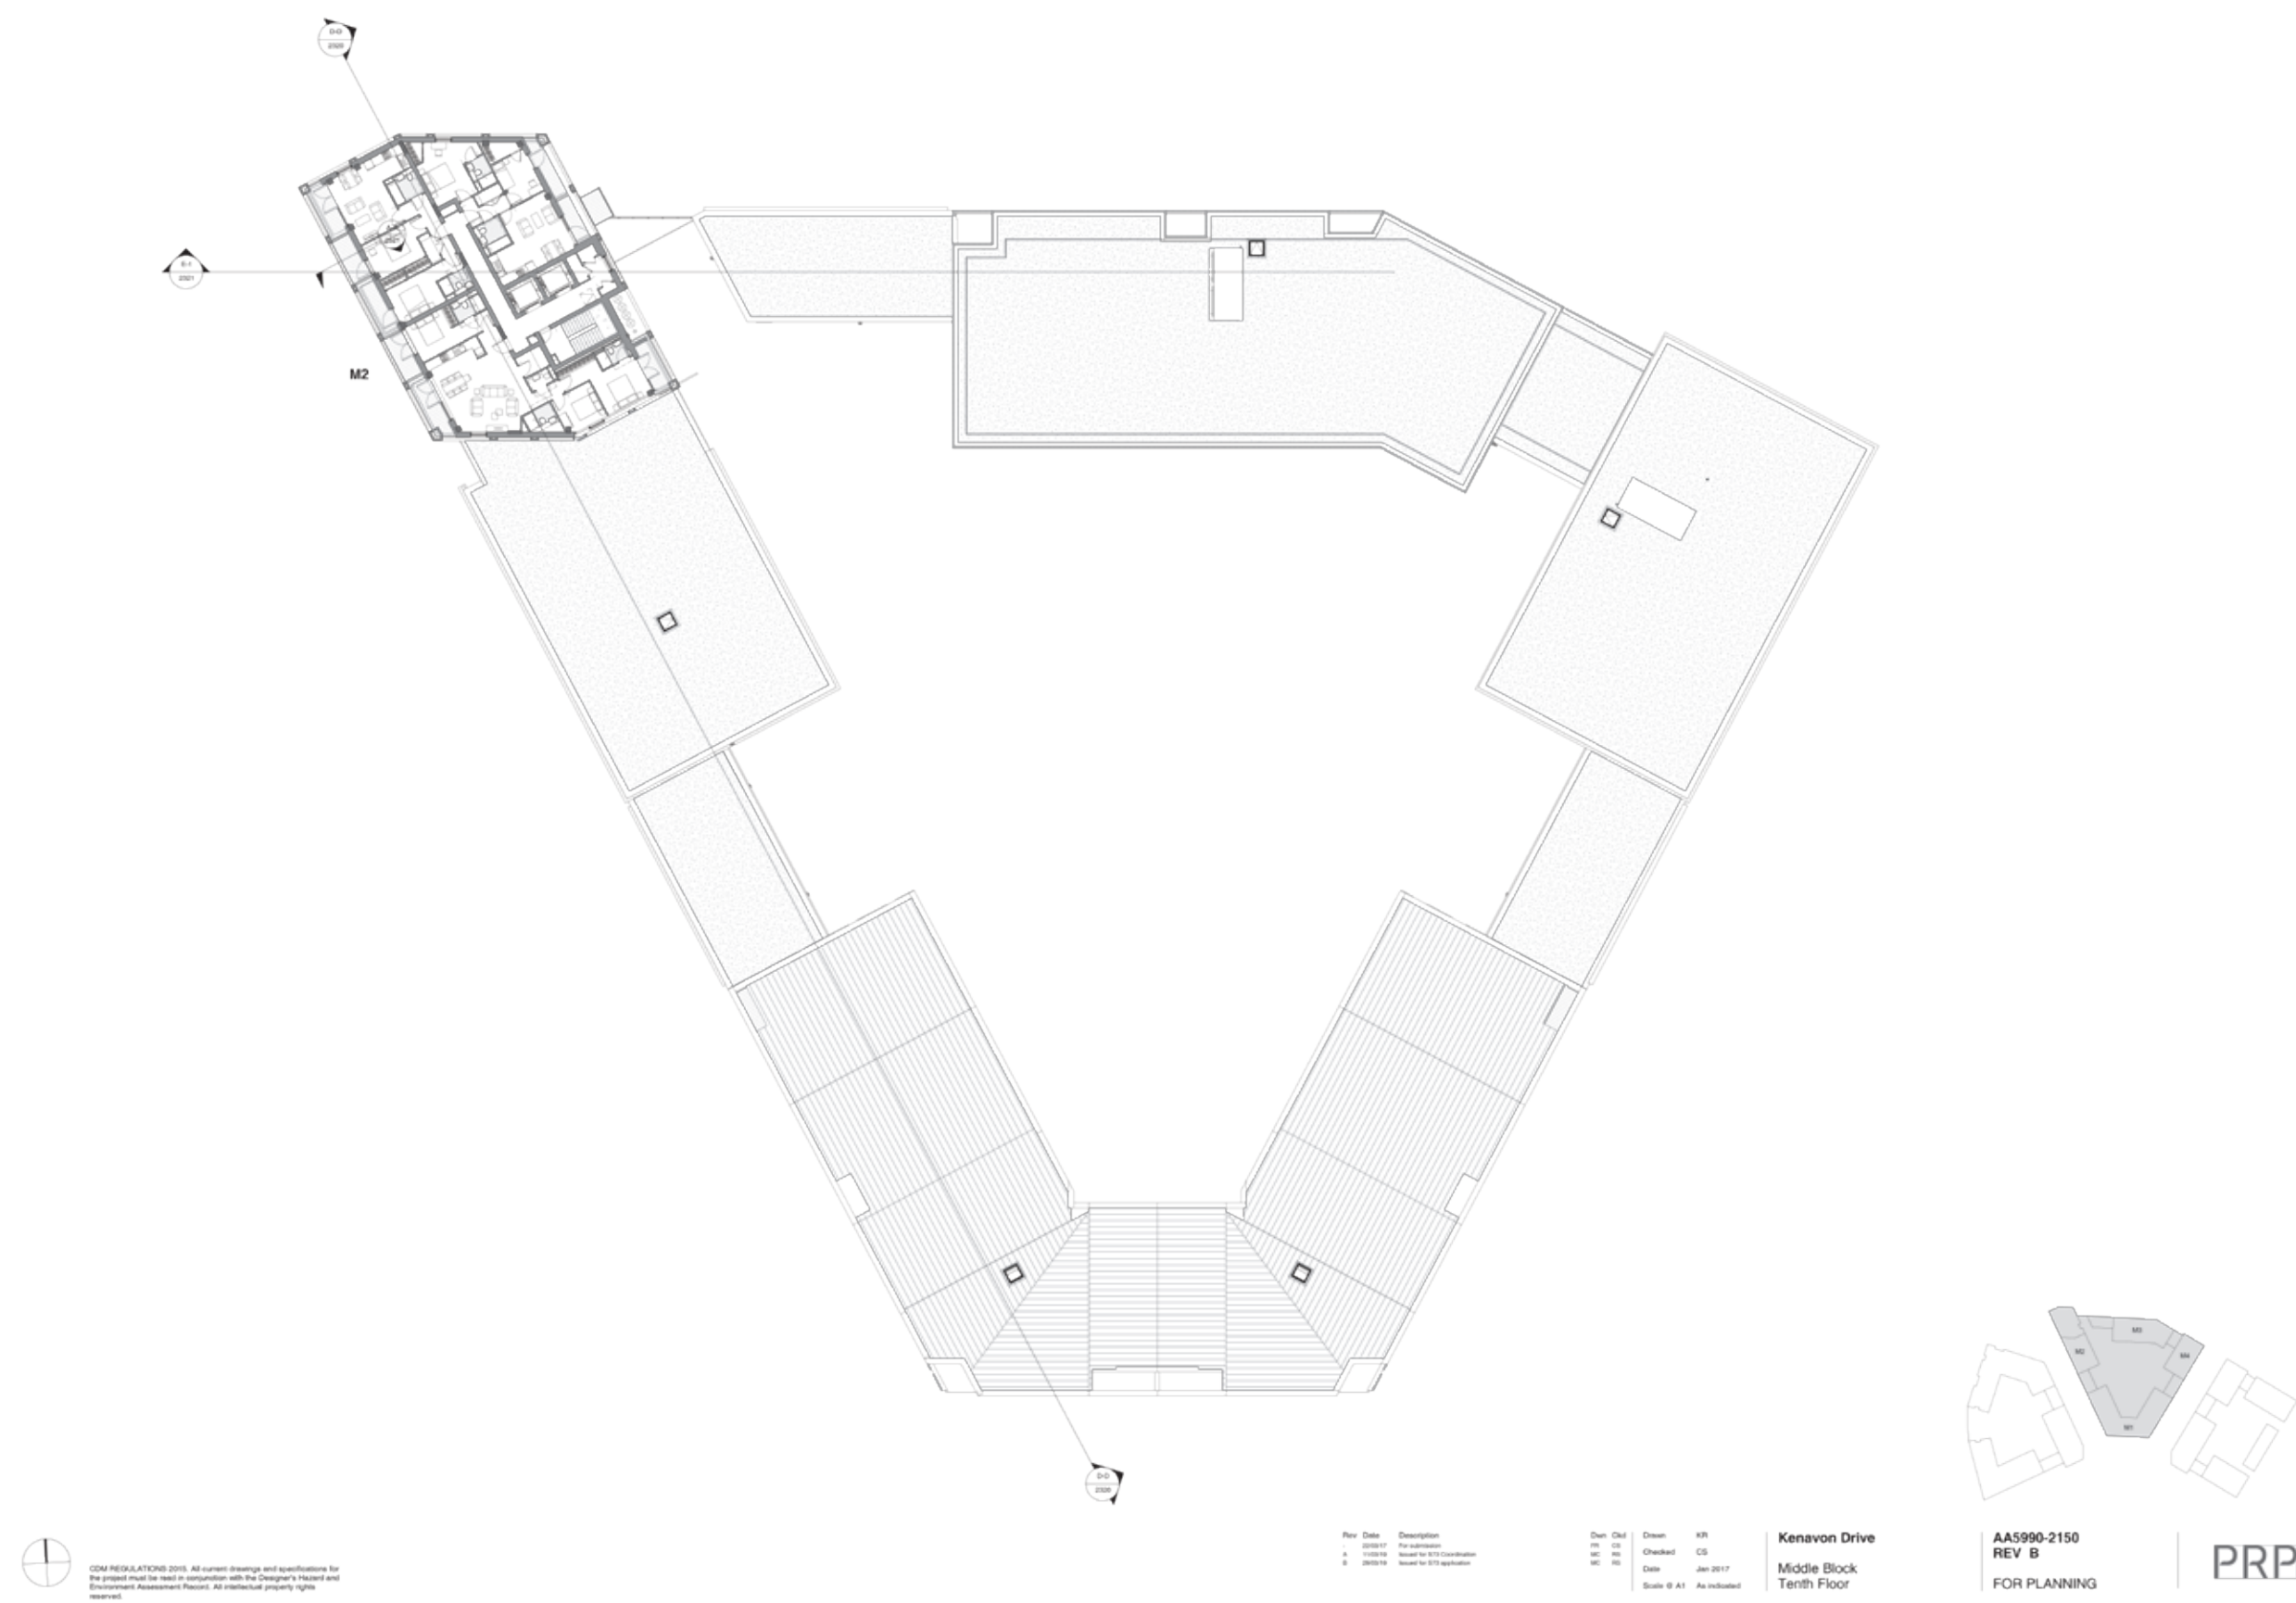

CDM REGULATIONS 2015. All current drawings and specifications for the project must be read in conjunction with the Designer's Hazard and Environment Assessment Report. All intellectual property rights reserved.

Rev	Date	Description
A	11/03/16	Issued for S17 Coordination
B	28/03/16	Issued for S17 application

Drawn	Chk	Drawn	KR
JK	CS	Checked	CS
MC	RS	Date	Jan 2017
MC	RS	Scale	0 A1 As indicated

Kenavon Drive
Middle Block
Tenth Floor


AA5990-2150
REV B
FOR PLANNING



Consented

Amended area as result of internal layout changes

Balcony relocated

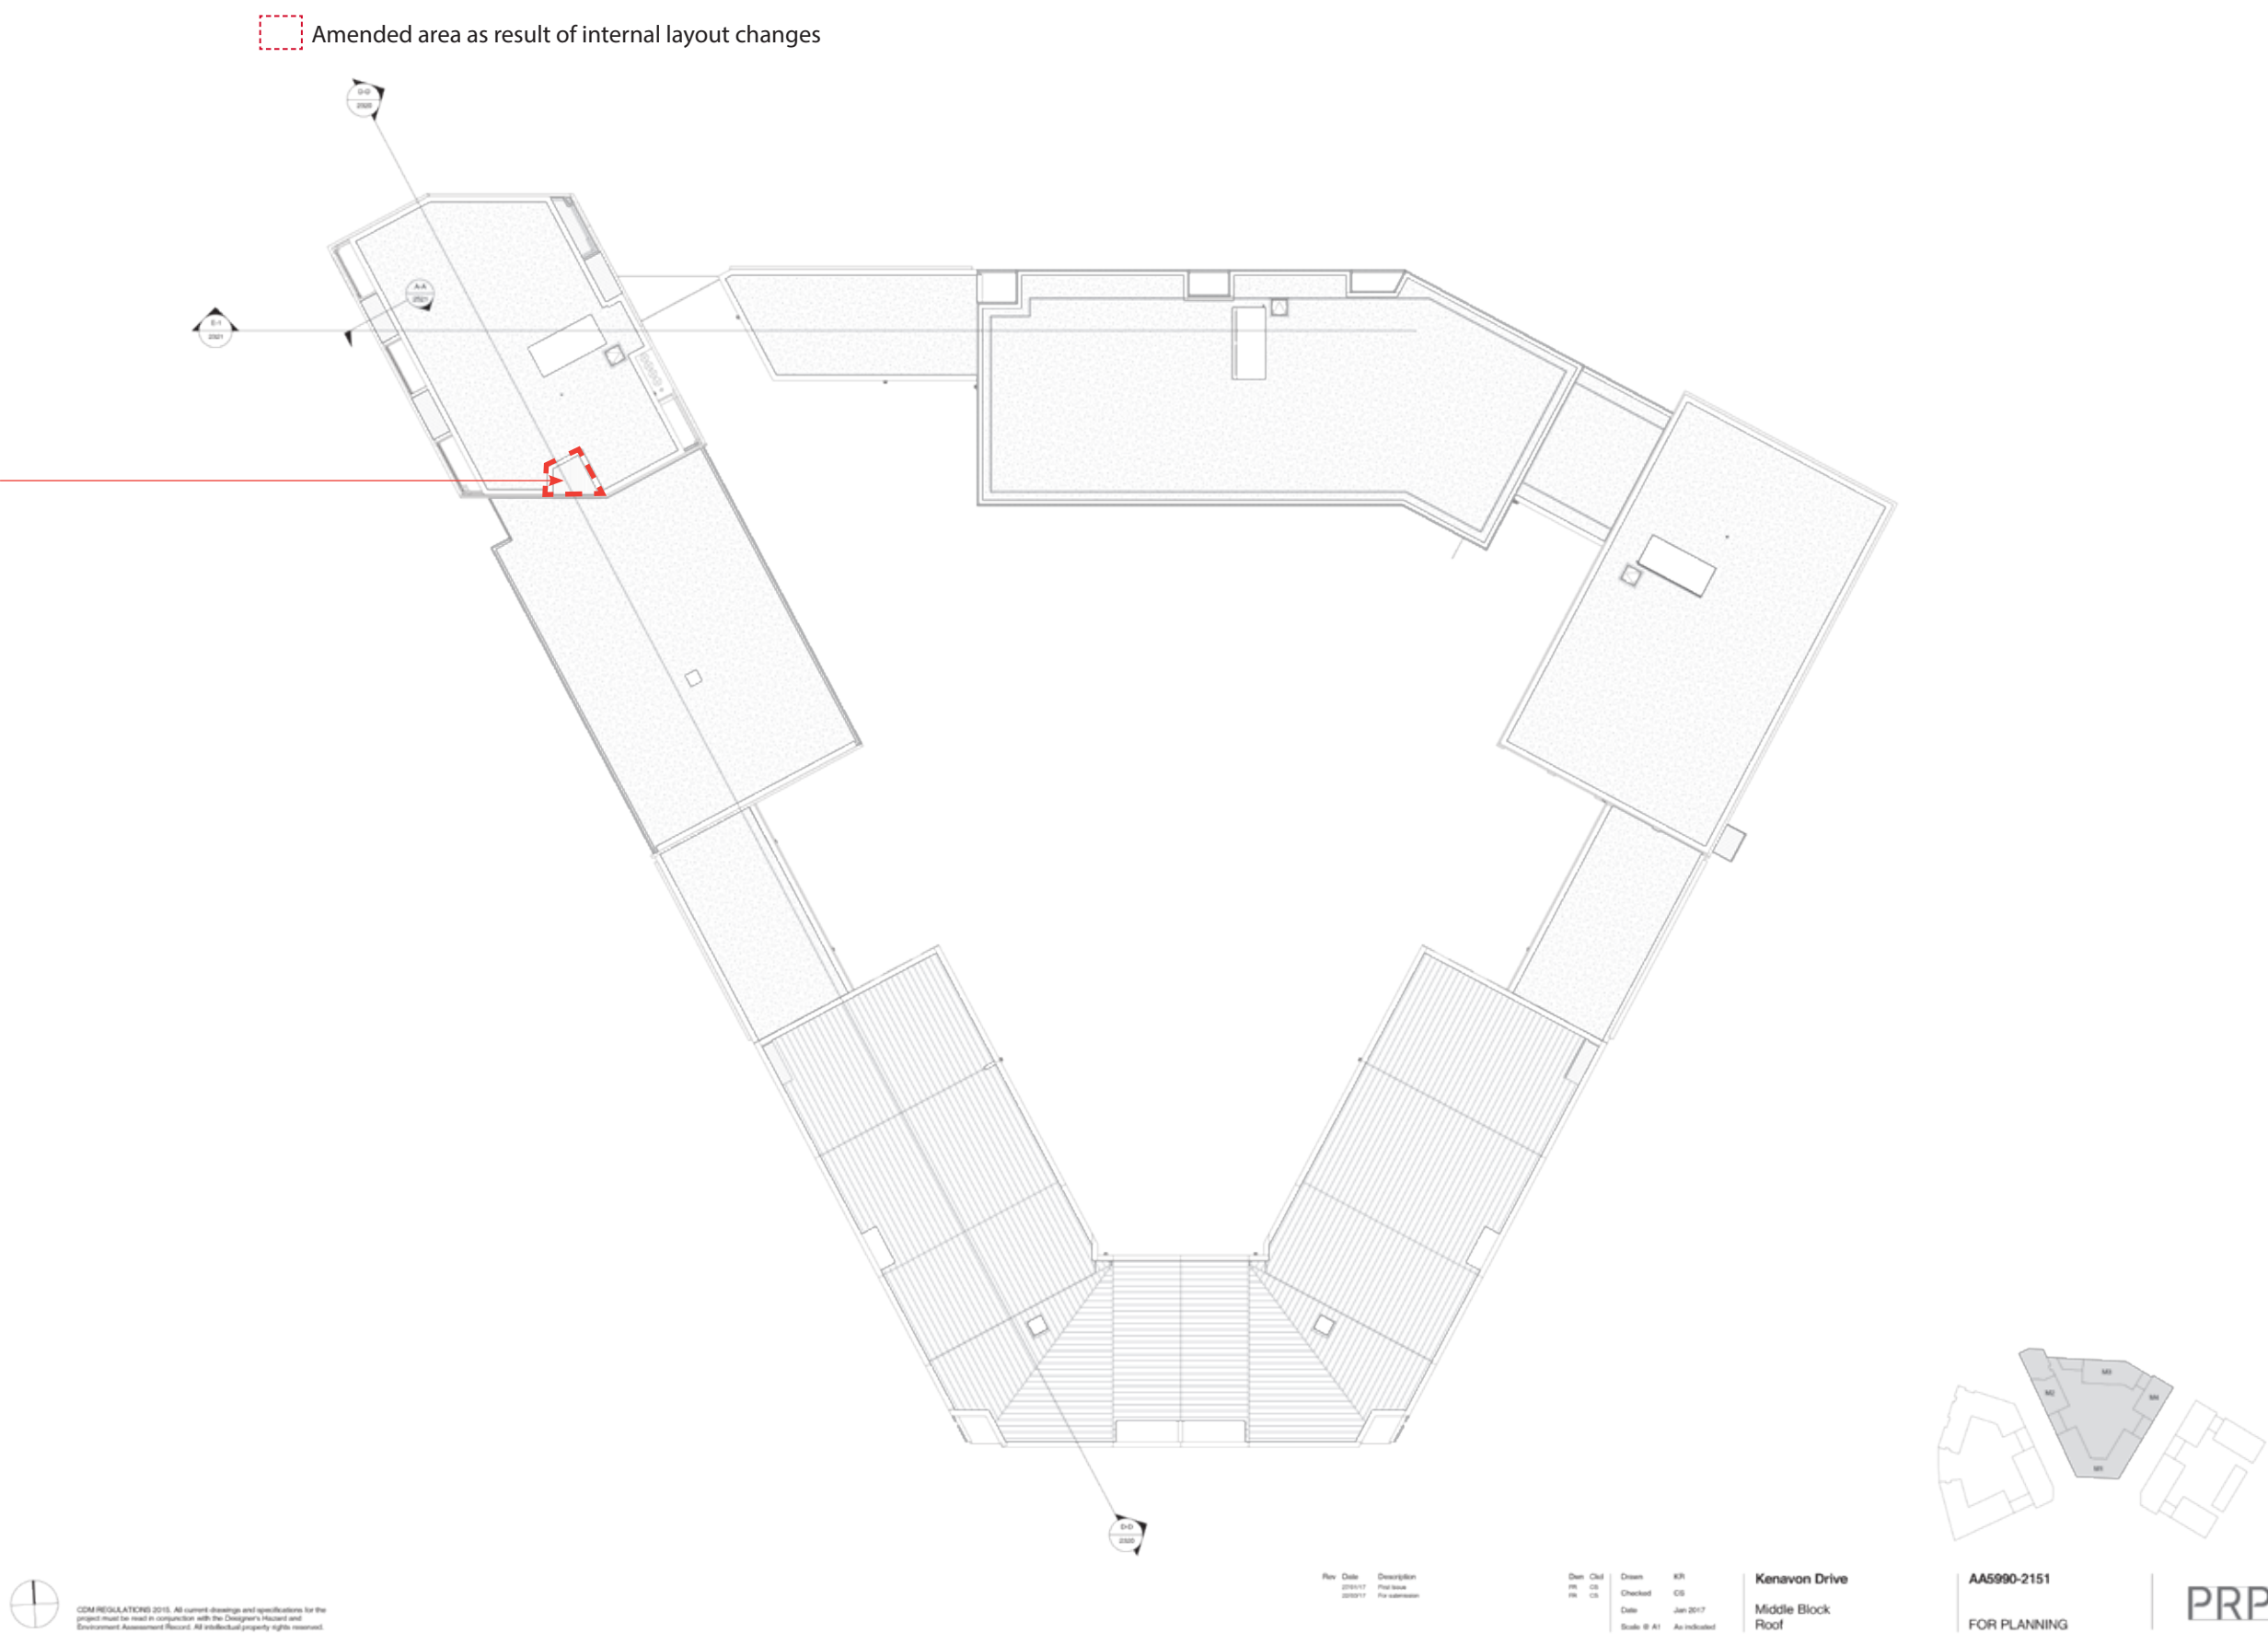

CDM REGULATIONS 2015. All current drawings and specifications for the project must be read in conjunction with the Designer's Hazard and Environment Assessment Report. All intellectual property rights reserved.

Rev: Date Description
01: 20/01/17 For issue
02: 20/01/17 For submission

Drawn: CR
Checked: CS
Date: Jan 2017
Scale: 1:100

Kenavon Drive
Middle Block
Roof

AA5990-2151
FOR PLANNING



PRP

Proposed

8.12 Consented and Proposed Comparison Plans



Proposed

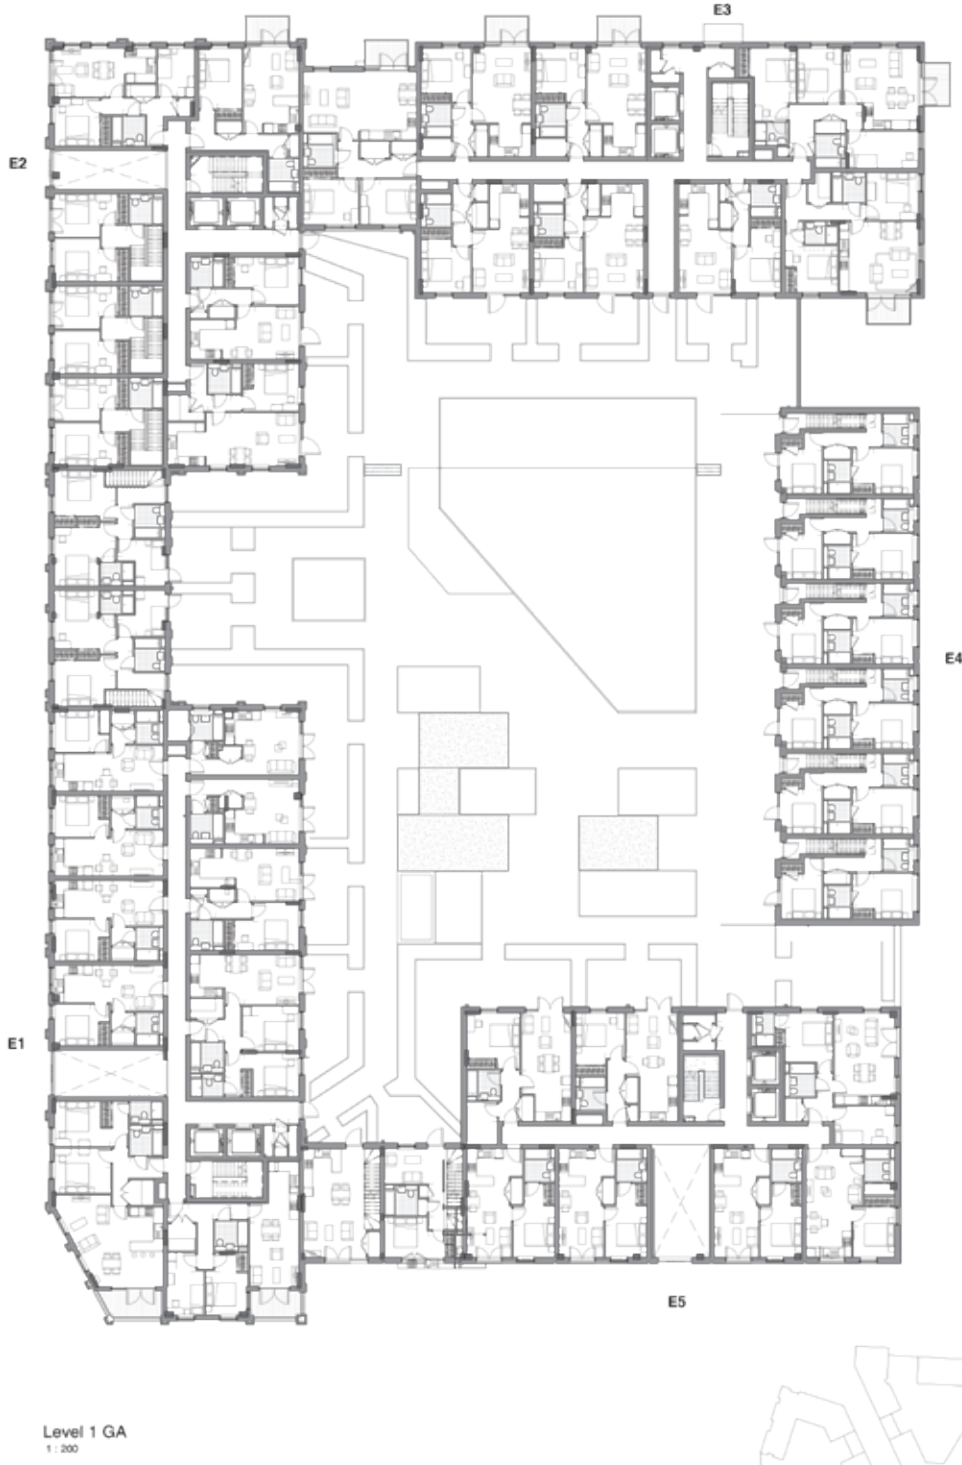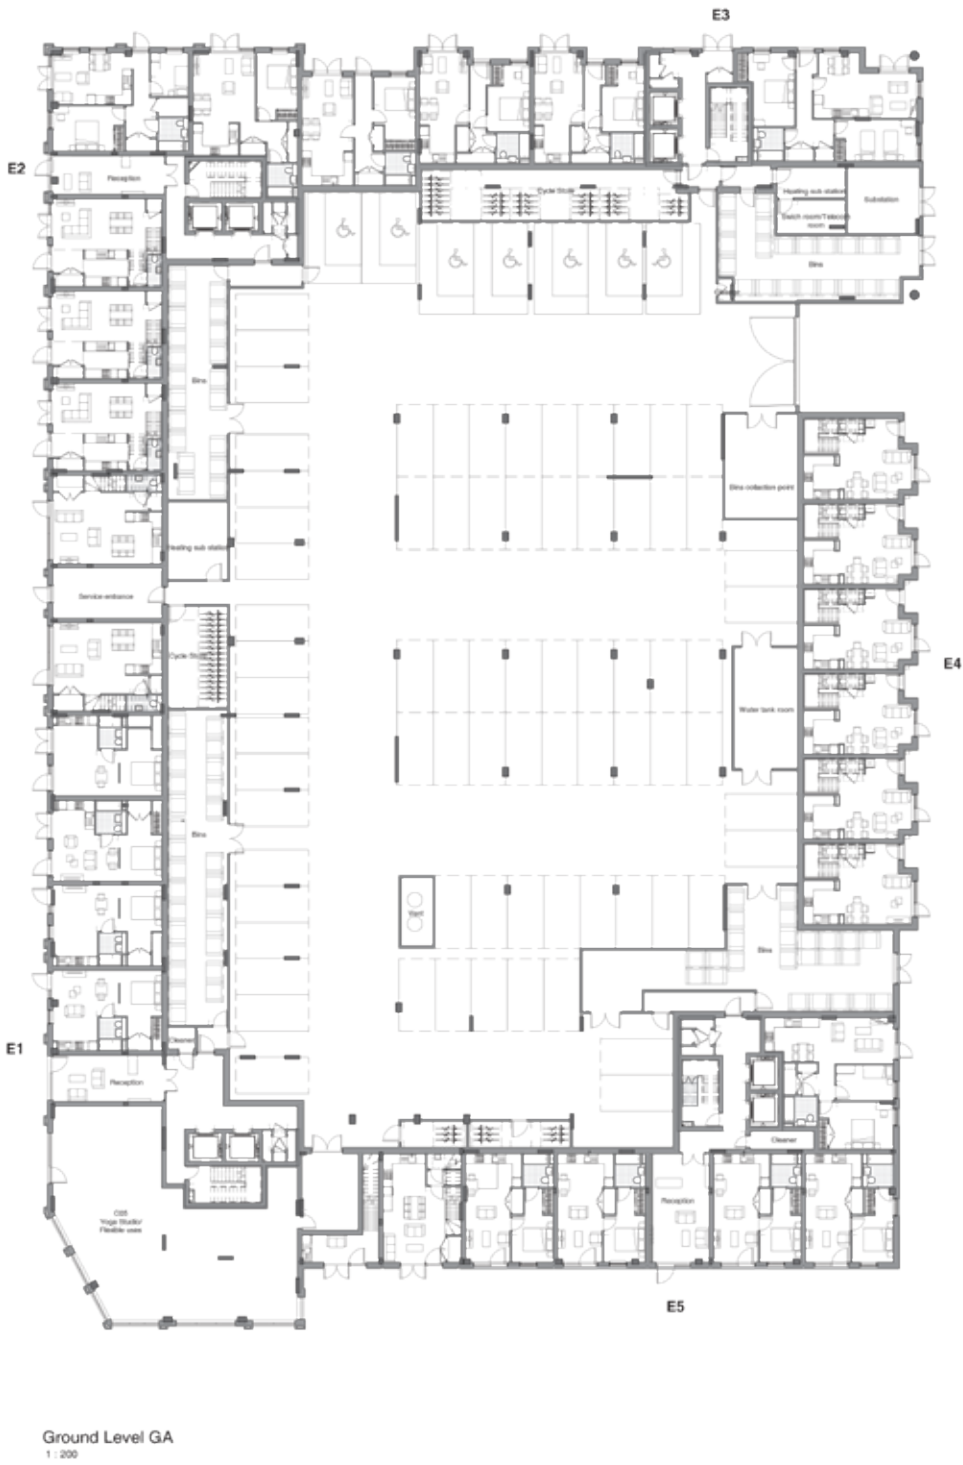

CDM REGULATIONS 2015. All current drawings and specifications for the project must be used in conjunction with the Designer's Hazard and Environment Assessment Report. All intellectual property rights reserved.

Rev	Date	Description	Drawn	Checkd	Rev	Date	Description
B	10/03/16	Issued for S17 Coordination	KS	KS			
C	10/03/16	Drawn as amended. Rev issued for coordination	KS	KS			
D	20/03/16	Issued for S17 application	KS	KS			
E	20/03/16	Issued for S17 application	KS	KS			
F	07/03/16	Drawn as amended. Rev issued for S17	KS	KS			

Kenavon Drive
East Block
Ground Floor and First Floor


AA5990-2180
REV F
FOR PLANNING

PRP

8.12 Consented and Proposed Comparison Plans

East Block

Consented

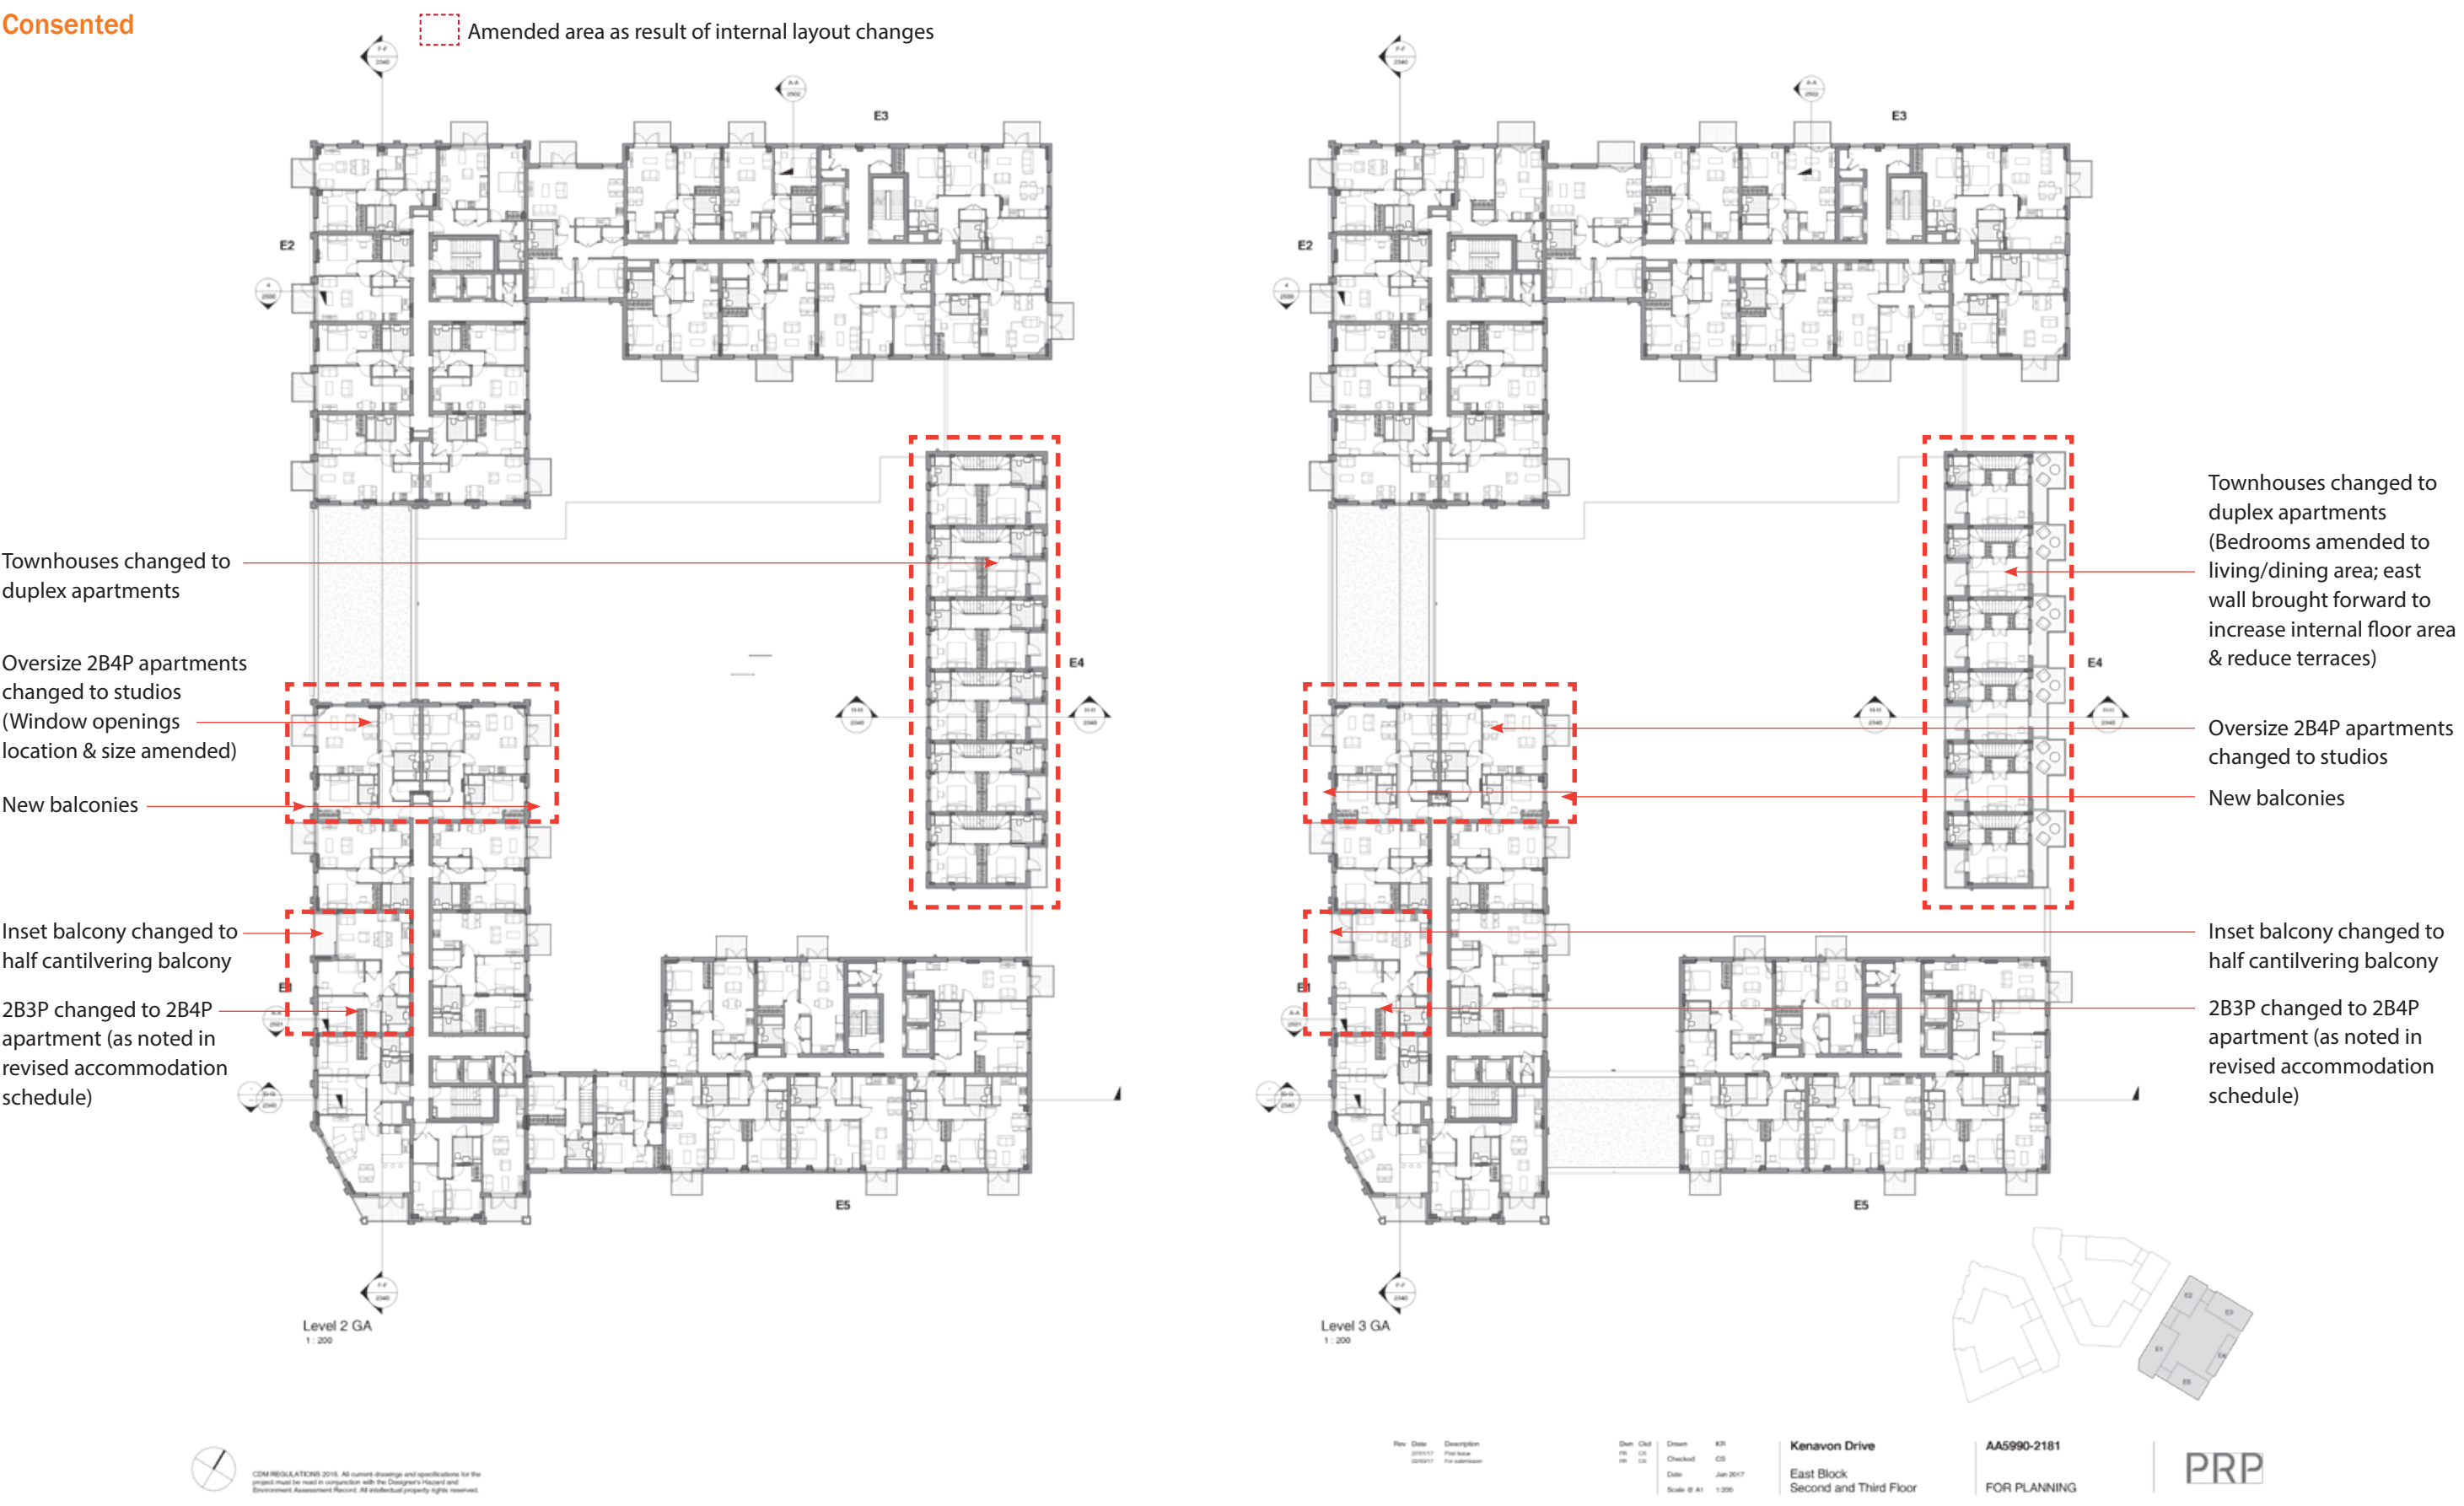

Proposed



CDM REGULATIONS 2015. All current drawings and specifications for the project must be used in conjunction with the Designer's Hazard and Environment Assessment Report. All intellectual property rights reserved.

Rev	Date	Description	Drawn	Chk	Drawn	Chk
A	10/03/16	Issued for S17 Coordination	MS	RS	MS	RS
B	10/03/16	Team meeting attended. Rev issued for coordination	MS	RS	MS	RS
C	20/03/16	Revised deck design	MS	RS	MS	RS
D	20/03/16	Issued for S17 application	MS	RS	MS	RS
E	07/05/16	Deck updated. Rev issued for S17	MS	RS	MS	RS


Kenavon Drive
East Block
Second and Third Floor

AA5990-2181
REV E
FOR PLANNING

8.12 Consented and Proposed Comparison Plans

East Block

Consented

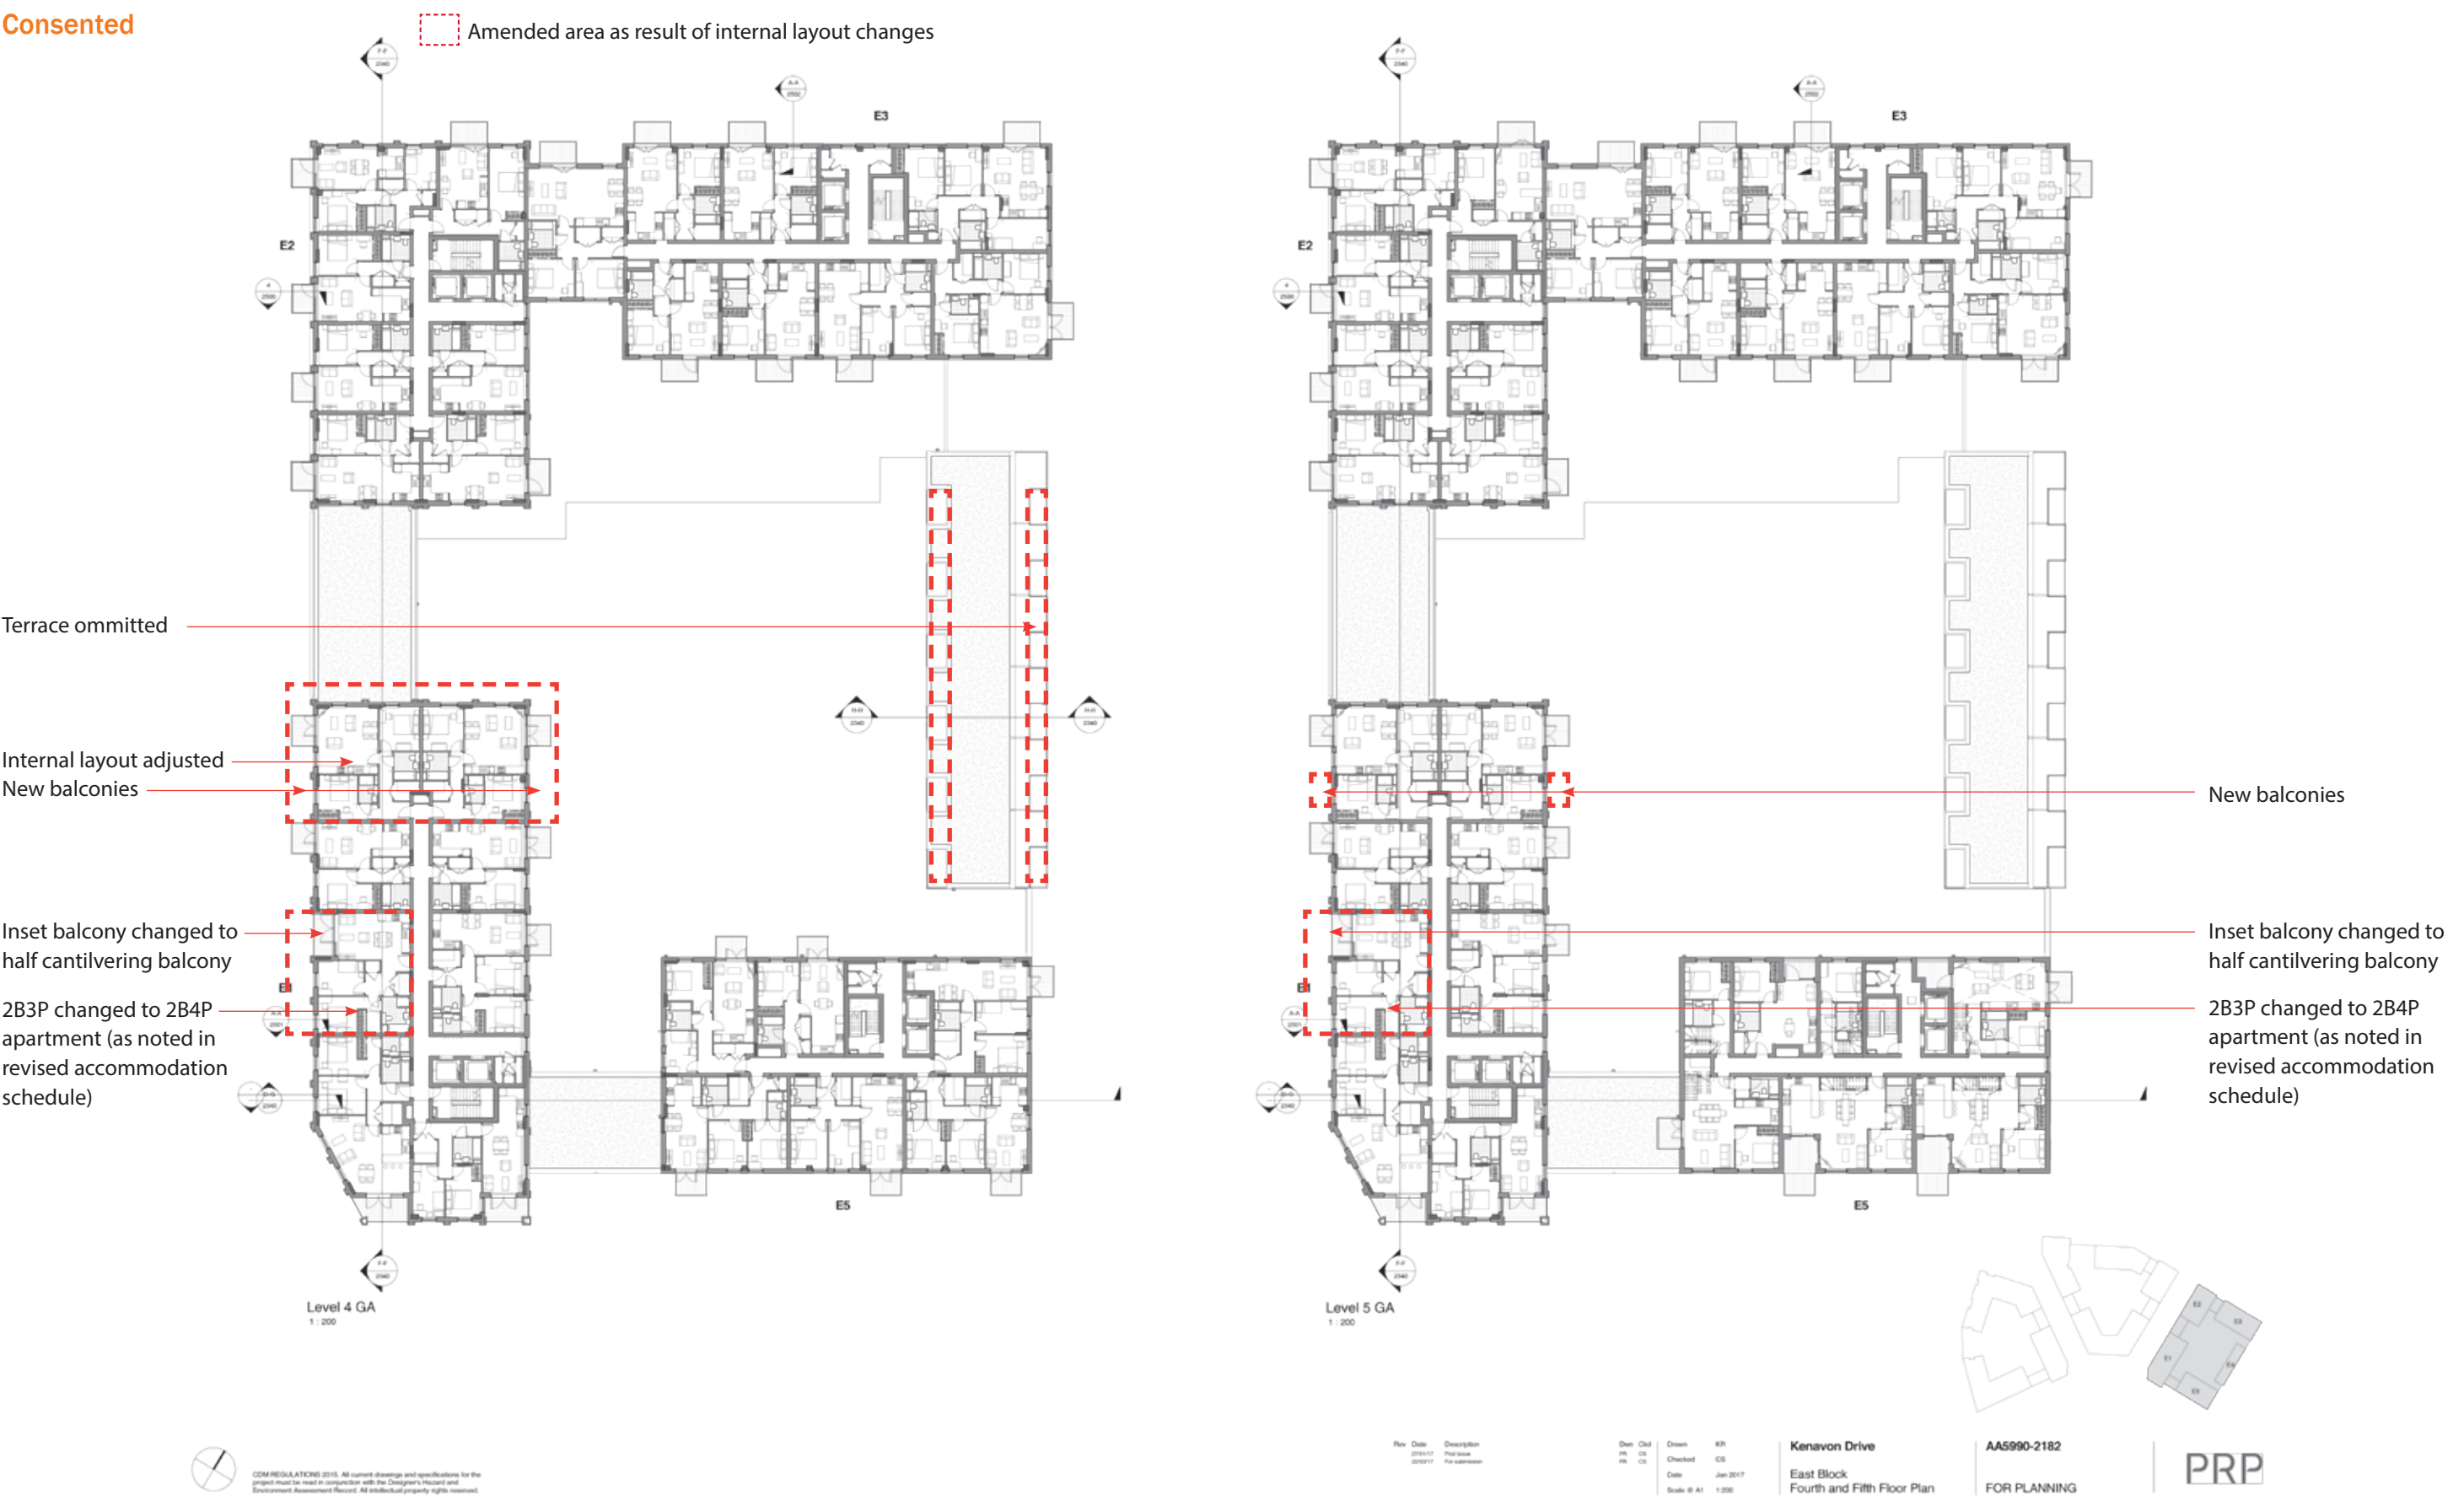

8.12 Consented and Proposed Comparison Plans

Proposed



Level 4 GA
1:200



Level 5 GA
1:200



CDM REGULATIONS 2015. All current drawings and specifications for the project must be read in conjunction with the Designer's Headed and Environment Assessment Record. All intellectual property rights reserved.

Rev	Date	Description
A	11/03/19	Revised for S17 Coordination
B	28/03/19	Revised for S17 Coordination
C	07/06/19	Deck omitted. Re-revised for S17

Drawn	Check	Drawn	K/R
DR	CS		
MC	RS		
MC	RS		
MC	RS		
Date: Jan 2017			
Scale: 0 A1 1:200			

Kenavon Drive
East Block
Fourth and Fifth Floor Plan

AA5990-2182
REV C
FOR PLANNING



8.12 Consented and Proposed Comparison Plans

East Block

Consented



8.12 Consented and Proposed Comparison Plans

Proposed



CDM REGULATIONS 2015. All current drawings and specifications for the project must be used in conjunction with the Designer's Headed and Environment Assessment Record. All intellectual property rights reserved.

Rev	Date	Description	Drawn	Chk	Drawn	K/R
A	20/01/17	For submission	JS	CS	Checked	CS
B	10/04/17	Post submission comments	JS	CS		
C	11/05/16	Revised for S11 coordination	MS	RS	Date	Jan 2017
D	26/02/16	Revised for S11 application	MS	RS		
E	07/05/16	Check revised. Re-revised for S11	MS	RS	Scale	0 A1 1:200

Kenavon Drive
East Block
Six and Seventh Floor

AA5990-2183
REV E
FOR PLANNING




8.12 Consented and Proposed Comparison Plans


Consented



Proposed

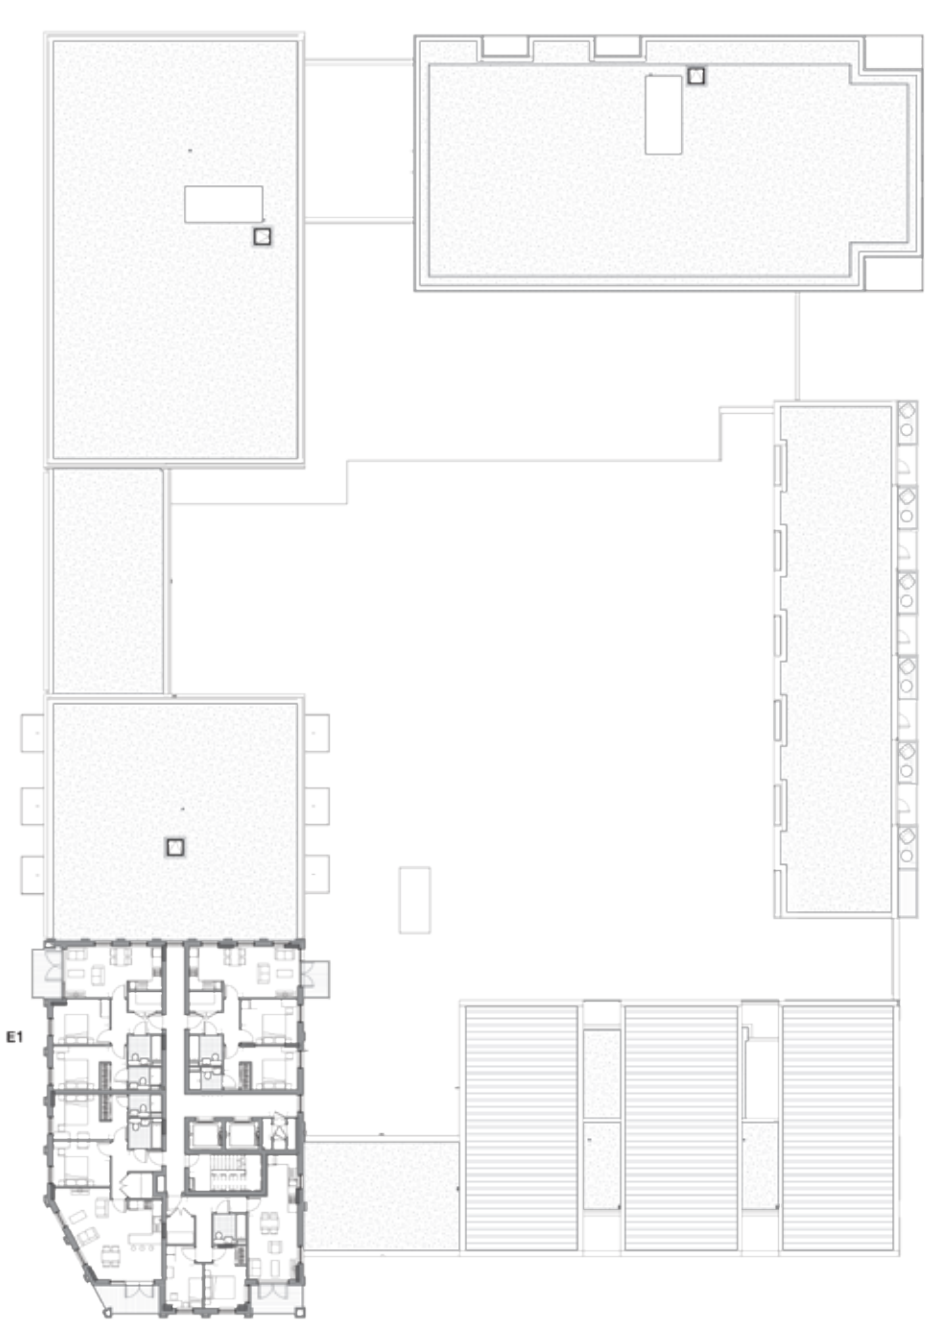

Level 8 GA
1 : 200

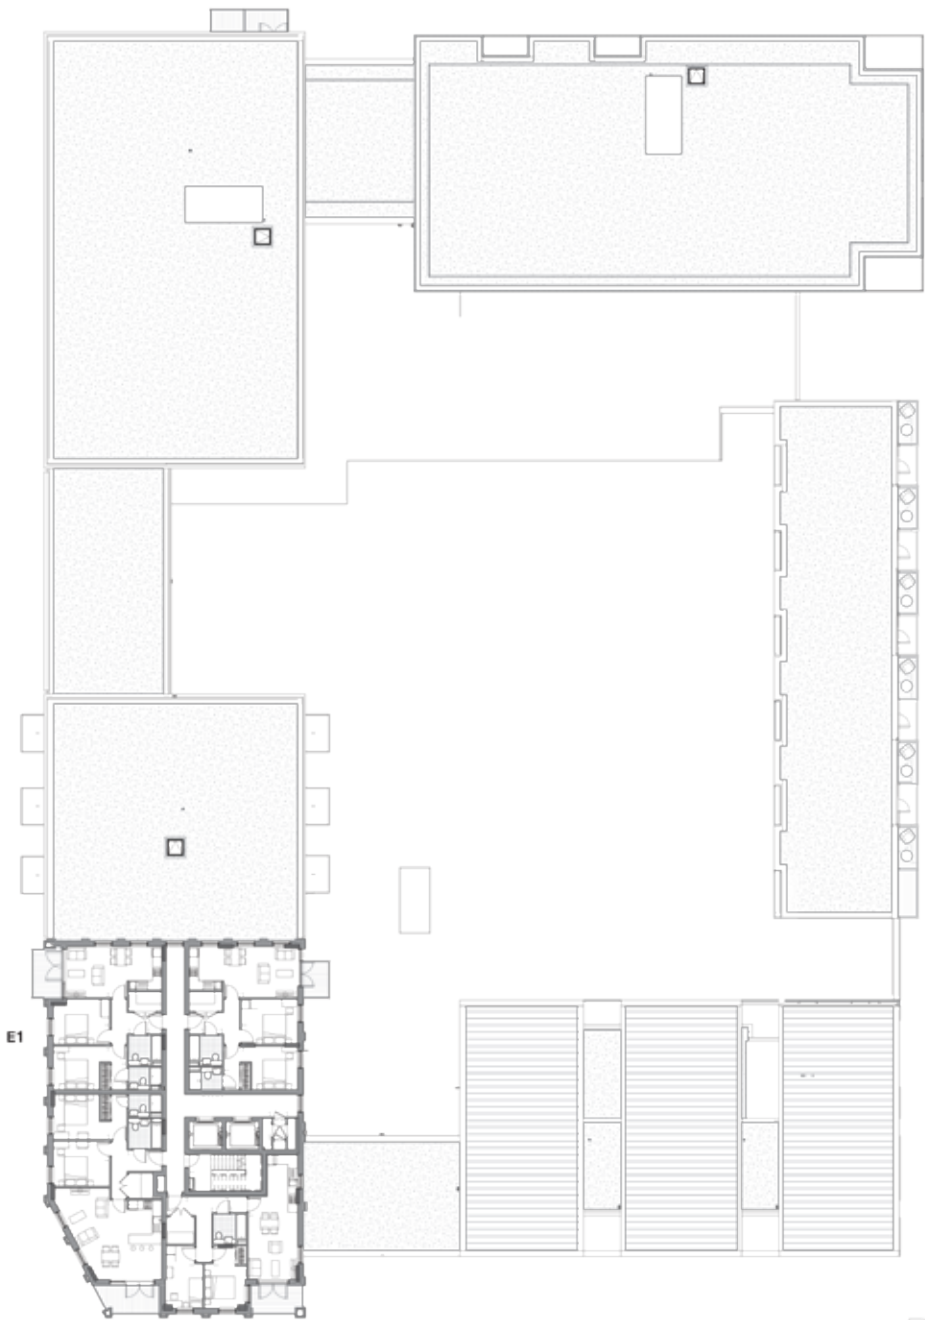

Level 9 GA
1 : 200



CDM REGULATIONS 2015. All current drawings and specifications for the project must be used in conjunction with the Designer's Hazard and Environment Assessment Record. All intellectual property rights reserved.

Rev	Date	Description
A	11/03/19	Issued for S17 Coordination
B	26/03/19	Issued for S17 Coordination
C	01/06/19	Check updated. Issued for S17

Drawn	Check	Drawn	Check
JK	CS	JK	CS
MC	RS	MC	RS
MC	RS	MC	RS


Scale: 0 A1 As indicated

Kenavon Drive
East Block
Eighth and Ninth Floor


AA5990-2184
REV C
FOR PLANNING




Consented

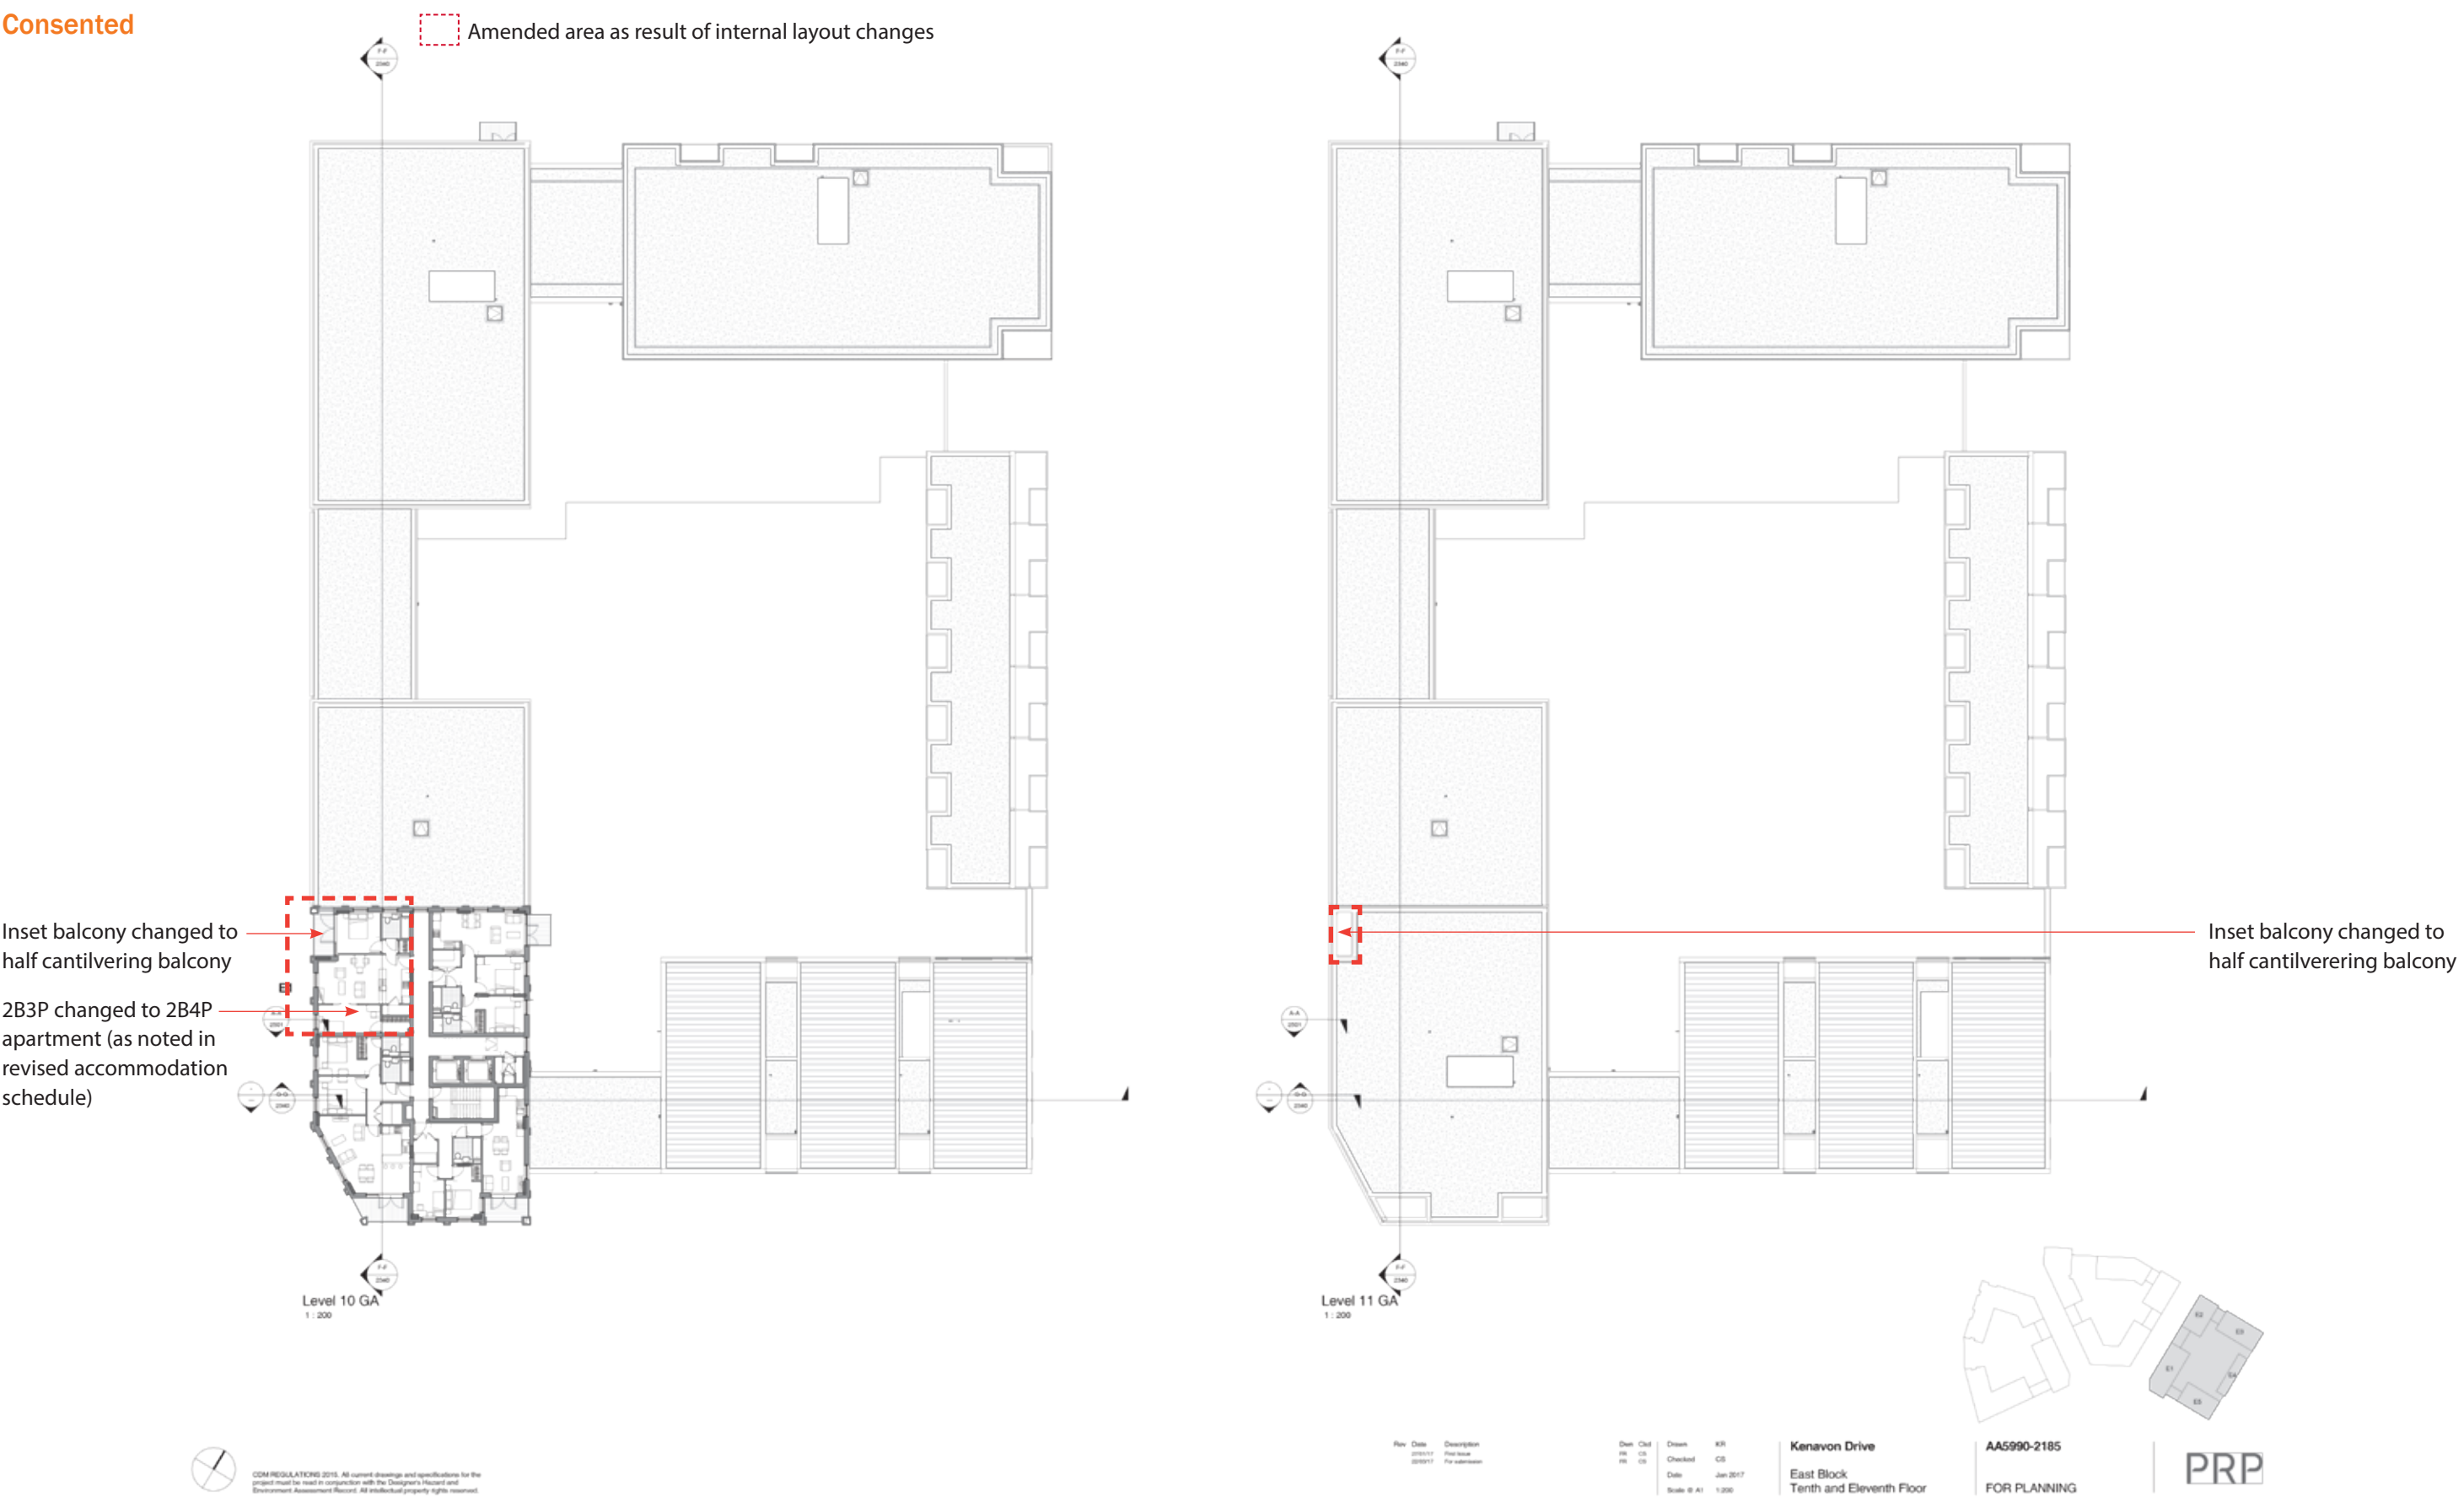

Proposed

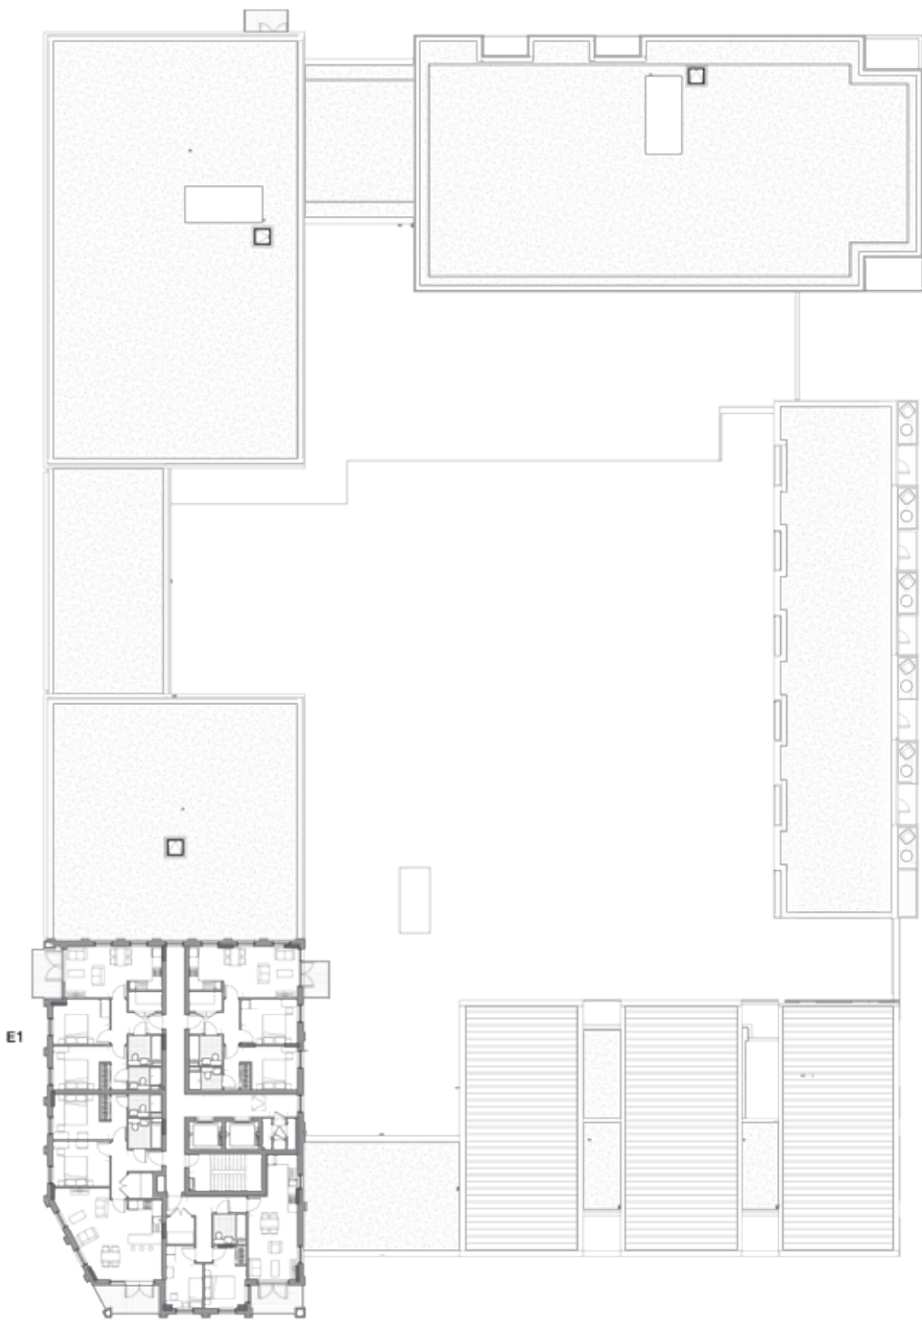

Level 10 GA
1 : 200

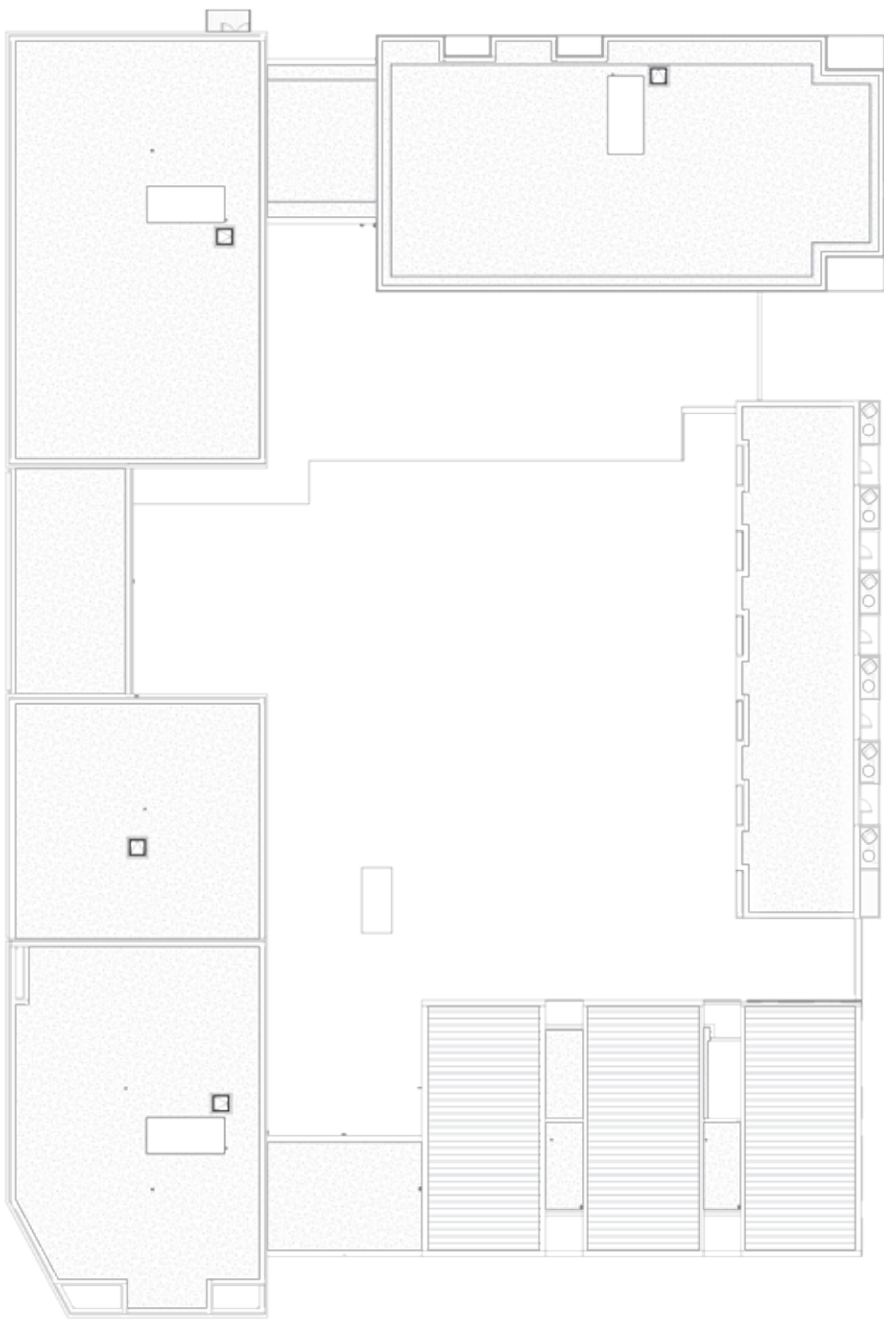

Level 11 GA
1 : 200



CDM REGULATIONS 2015. All current drawings and specifications for the project must be used in conjunction with the Designer's Hazard and Environment Assessment Record. All intellectual property rights reserved.

Rev	Date	Description	Drawn	Chk	Drawn	K/R
A	16/03/19	Issued for S17 Coordination	MC	CS	Checked	CS
B	26/03/19	Issued for S17 Application	MC	RS	Date	Jan 2017
C	01/06/19	Deck revised. Re issued for S17	MC	RS	Scale	0 A1 1:200

Kenavon Drive
East Block
Tenth and Eleventh Floor

AA5990-2185
REV C
FOR PLANNING

