


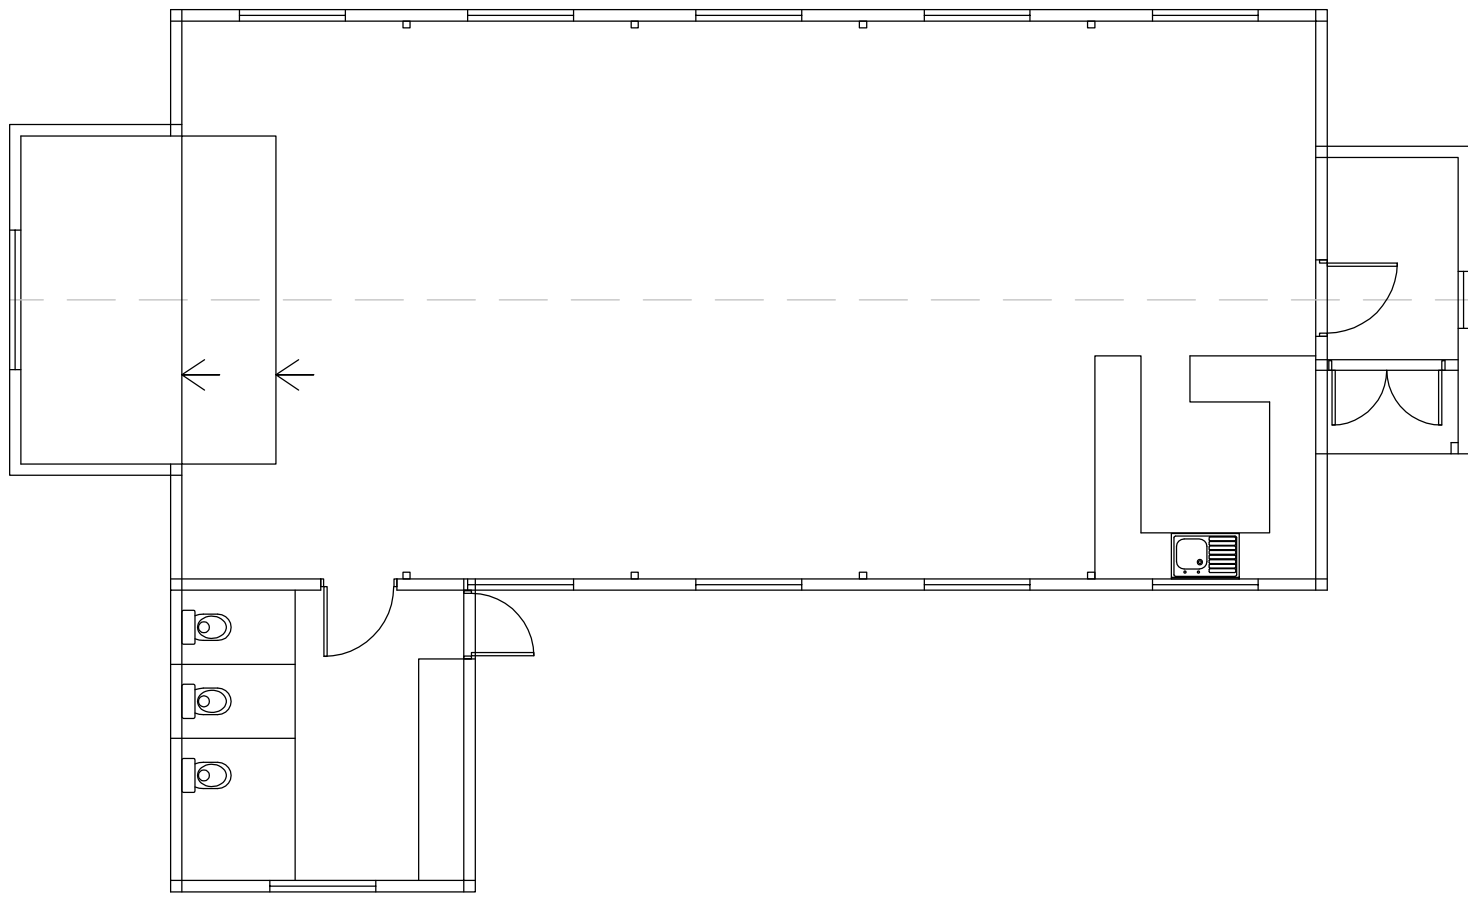


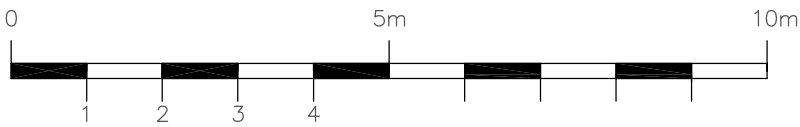

Ground Floor Plan

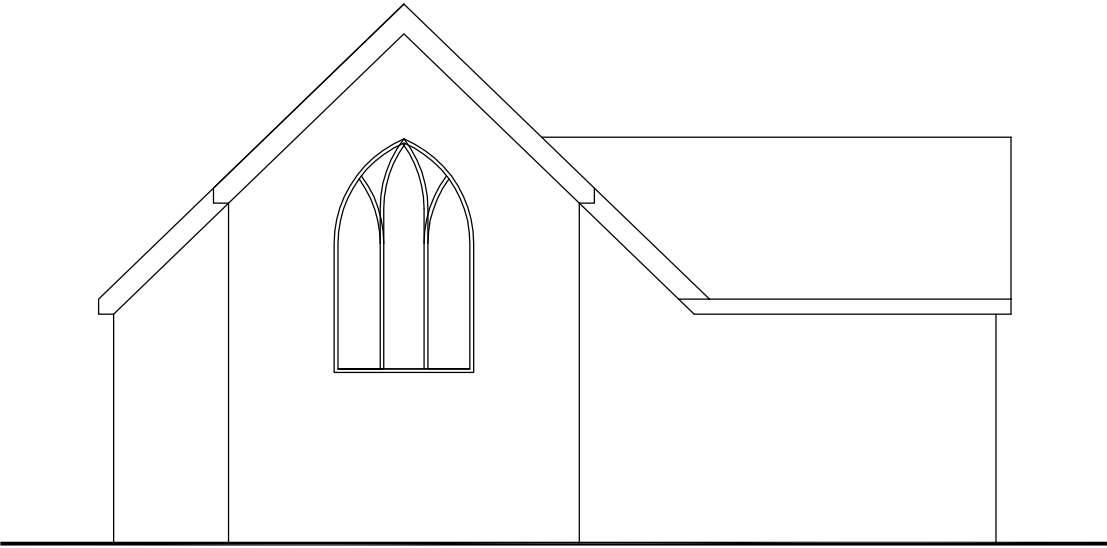


North Elevation

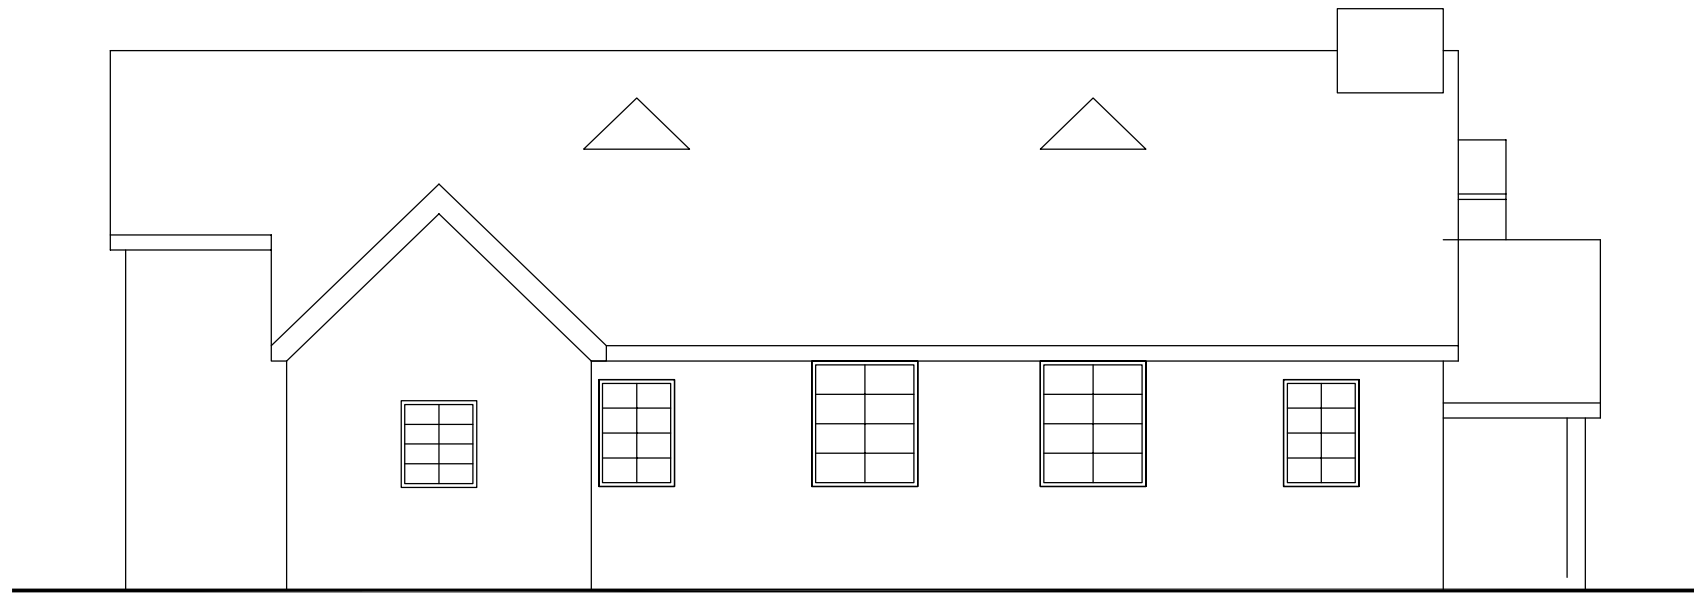

West Elevation




South Elevation

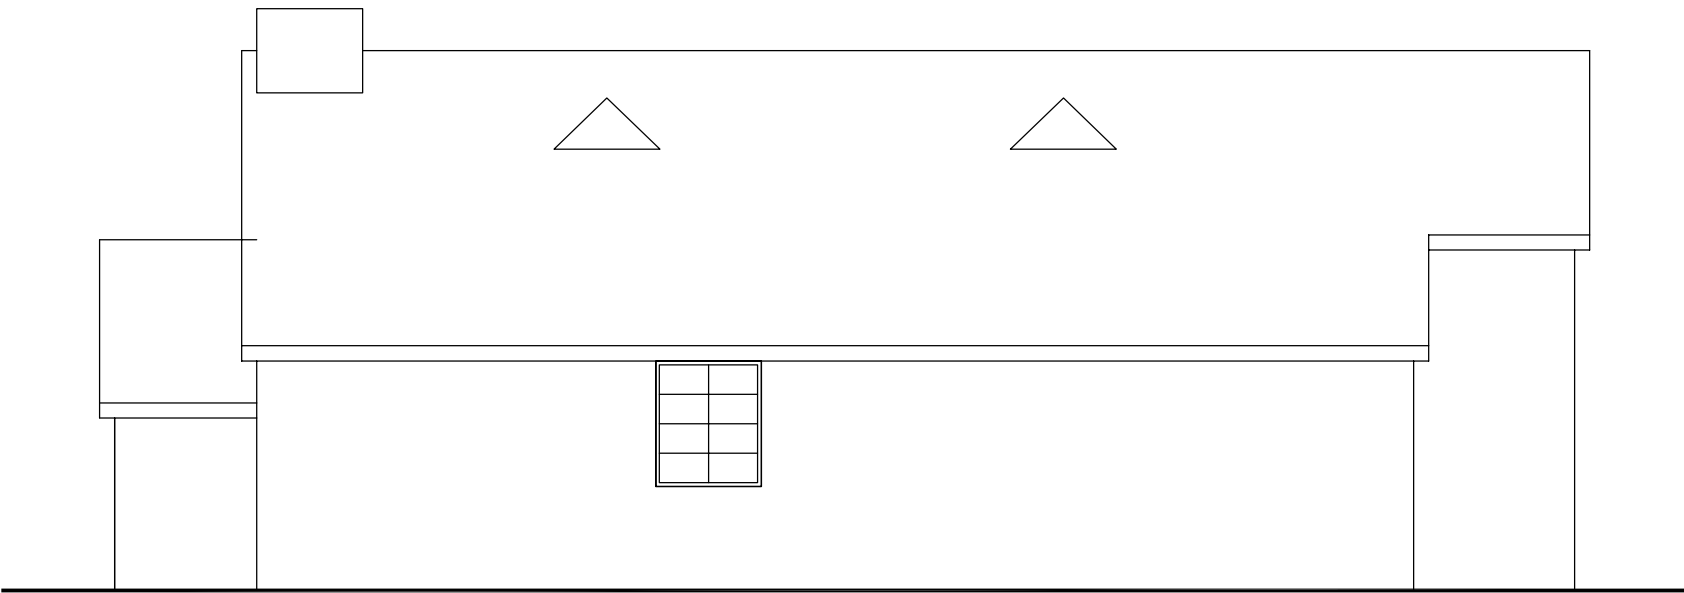

East Elevation

REV	DESCRIPTION	DATE
CLIENT		
St Paul's Church, Whitley Wood		
PROJECT		
New Church Centre and New Health Centre		
TITLE		
Existing		
St Paul's Church Corrugated Metal Building Plans and Elevations		
SCALE		DRAWN BY
1:100 @ A1, 1:200@A3		
DATE	DRAWING NO.	REV.
July 2019	1861/P Ex05	

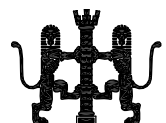

DLK
ARCHITECTS

Chiltern Chambers, St Peter's Avenue
Caversham, Tel 0118 944 9856
enquiries@dlkarchitects.com