


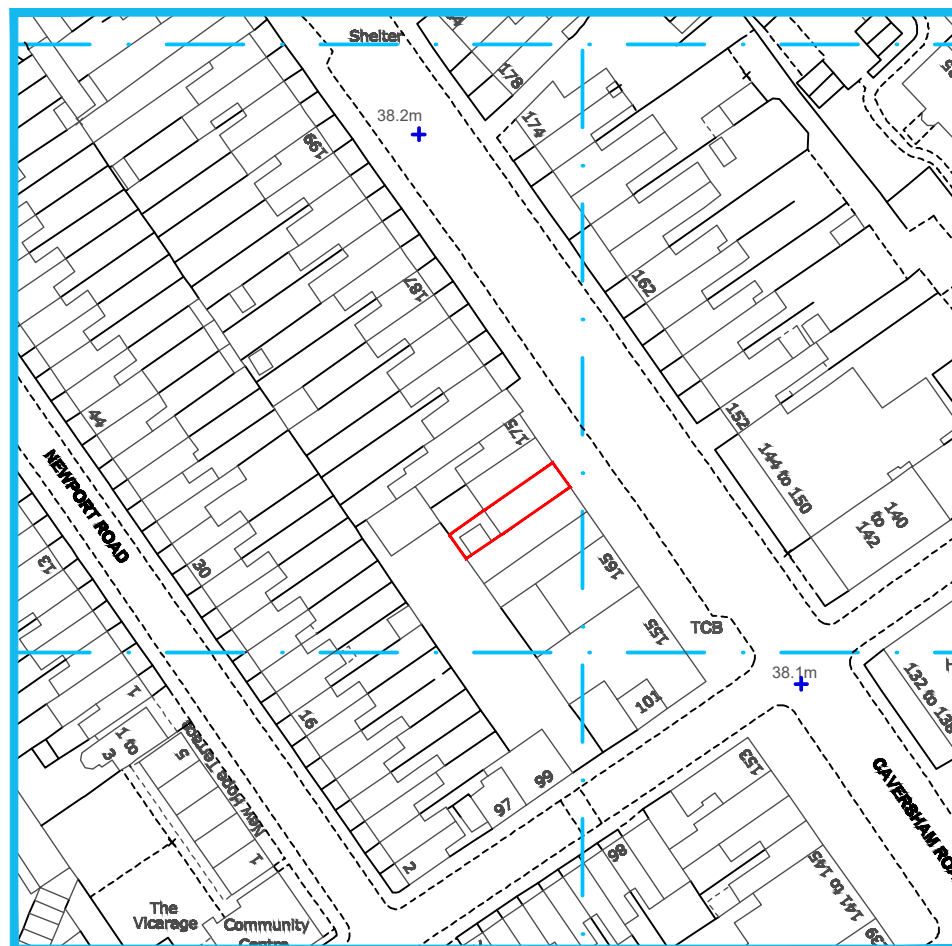

LOCATION MAP
SCALE 1:1250



SITE PLAN
SCALE 1:500



12 Stanton Close, Earley, Berkshire. RG6 7DX
Contact : 0118 327 9645
www.arcadia-design.co.uk

KEY:
Existing Proposed

0 10m 20m 40m 80m (1:1250)

0 5m 10m 20m 40m (1:500)

P L A N N I N G I S S U E

PROJECT			
CHANGE OF USE FROM A1 TO A3 AT 171 CAVERSHAM ROAD, READING, BERKS - RG1 8BB			
DRAWING TITLE			
LOCATION & SITE PLAN			
REV.	DATE	DESCRIPTION	
DWG NO:	PL/A452/04	SCALE	as shown @ A3
DATE	MAY. 2019	DRAWN BY	MQ