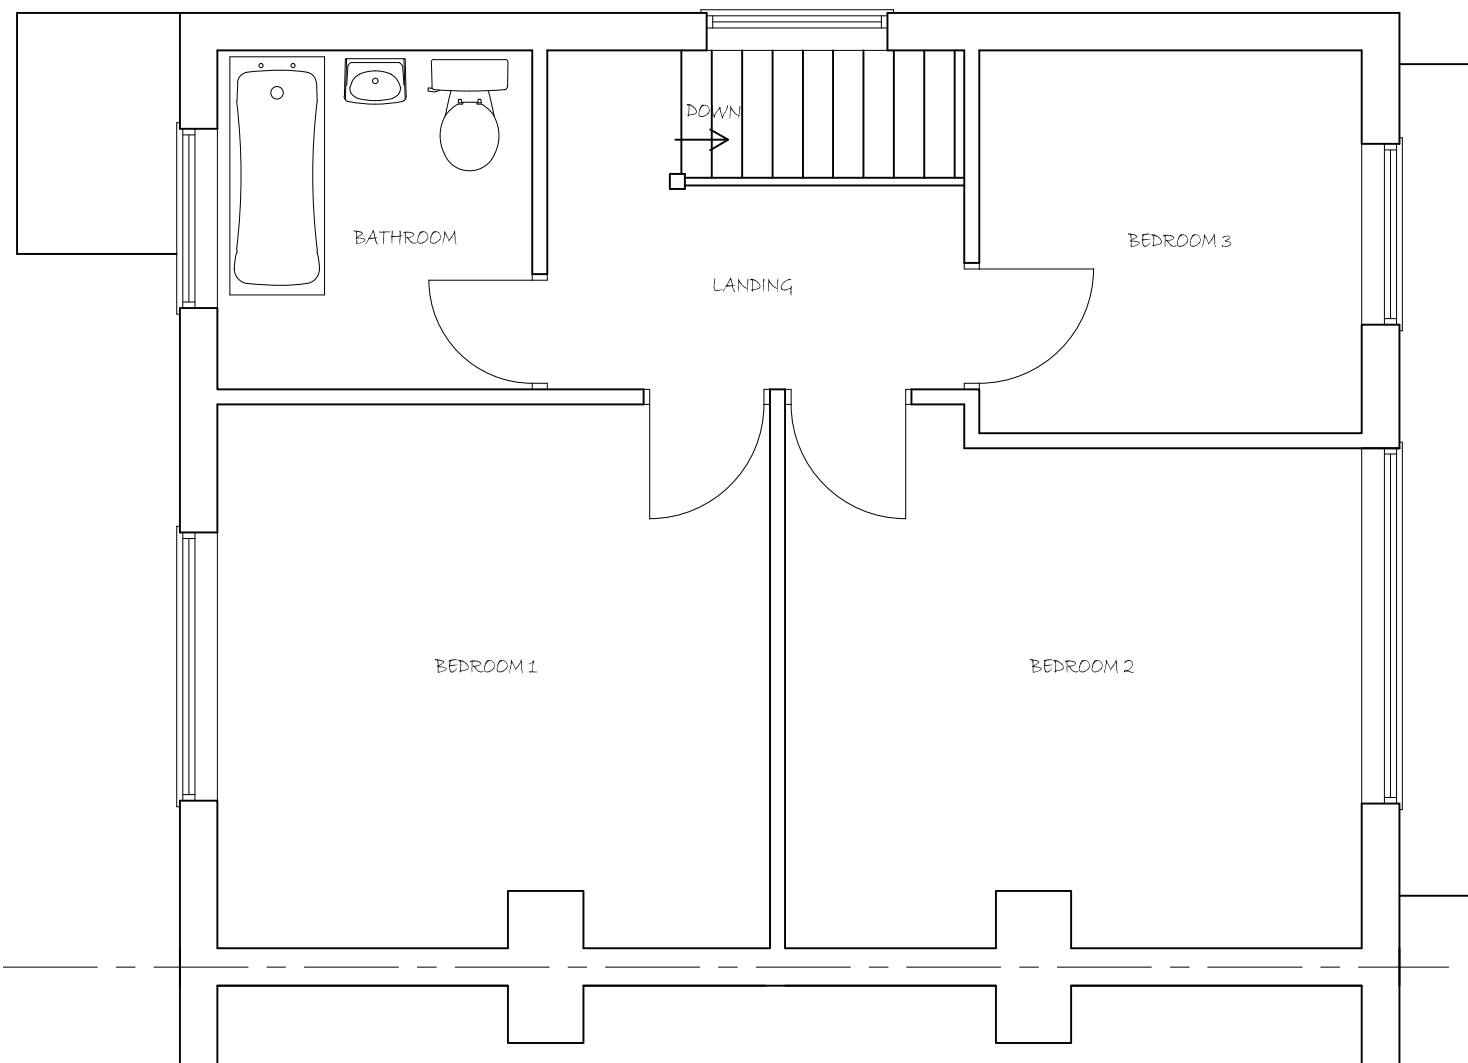
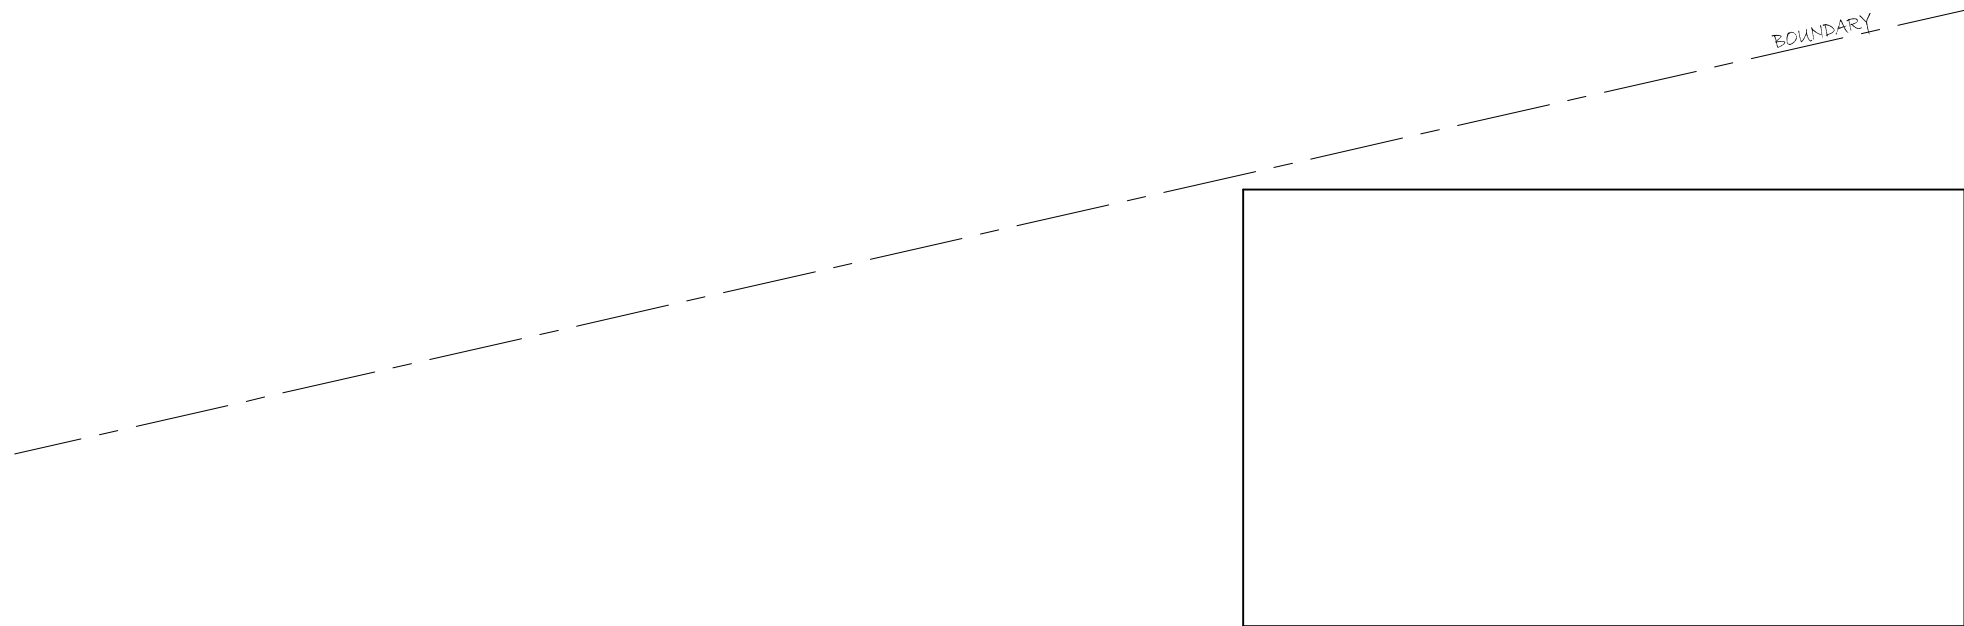


SCALE 1:50

EXISTING FIRST FLOOR PLAN

PROJECT
PROPOSED DEVELOPMENT AT ;
86 WOODCOTE WAY
CAVERSHAM
READING

TITLE

EXISTING FIRST
FLOOR PLAN



CREATIVE DESIGN &
STRUCTURE Ltd.

NEWTOWN HOUSE NEWTOWN ROAD
HENLEY-ON-THAMES RG9 1HG
Tel 01491 411922

info@creativedesignandstructure.co.uk www.creativedesignandstructure.co.uk

DRAWN EB		SCALE @ A3 1:50	
DATE SEPTEMBER 2018			
DRAWING NO.		REV.	
30618-02			