



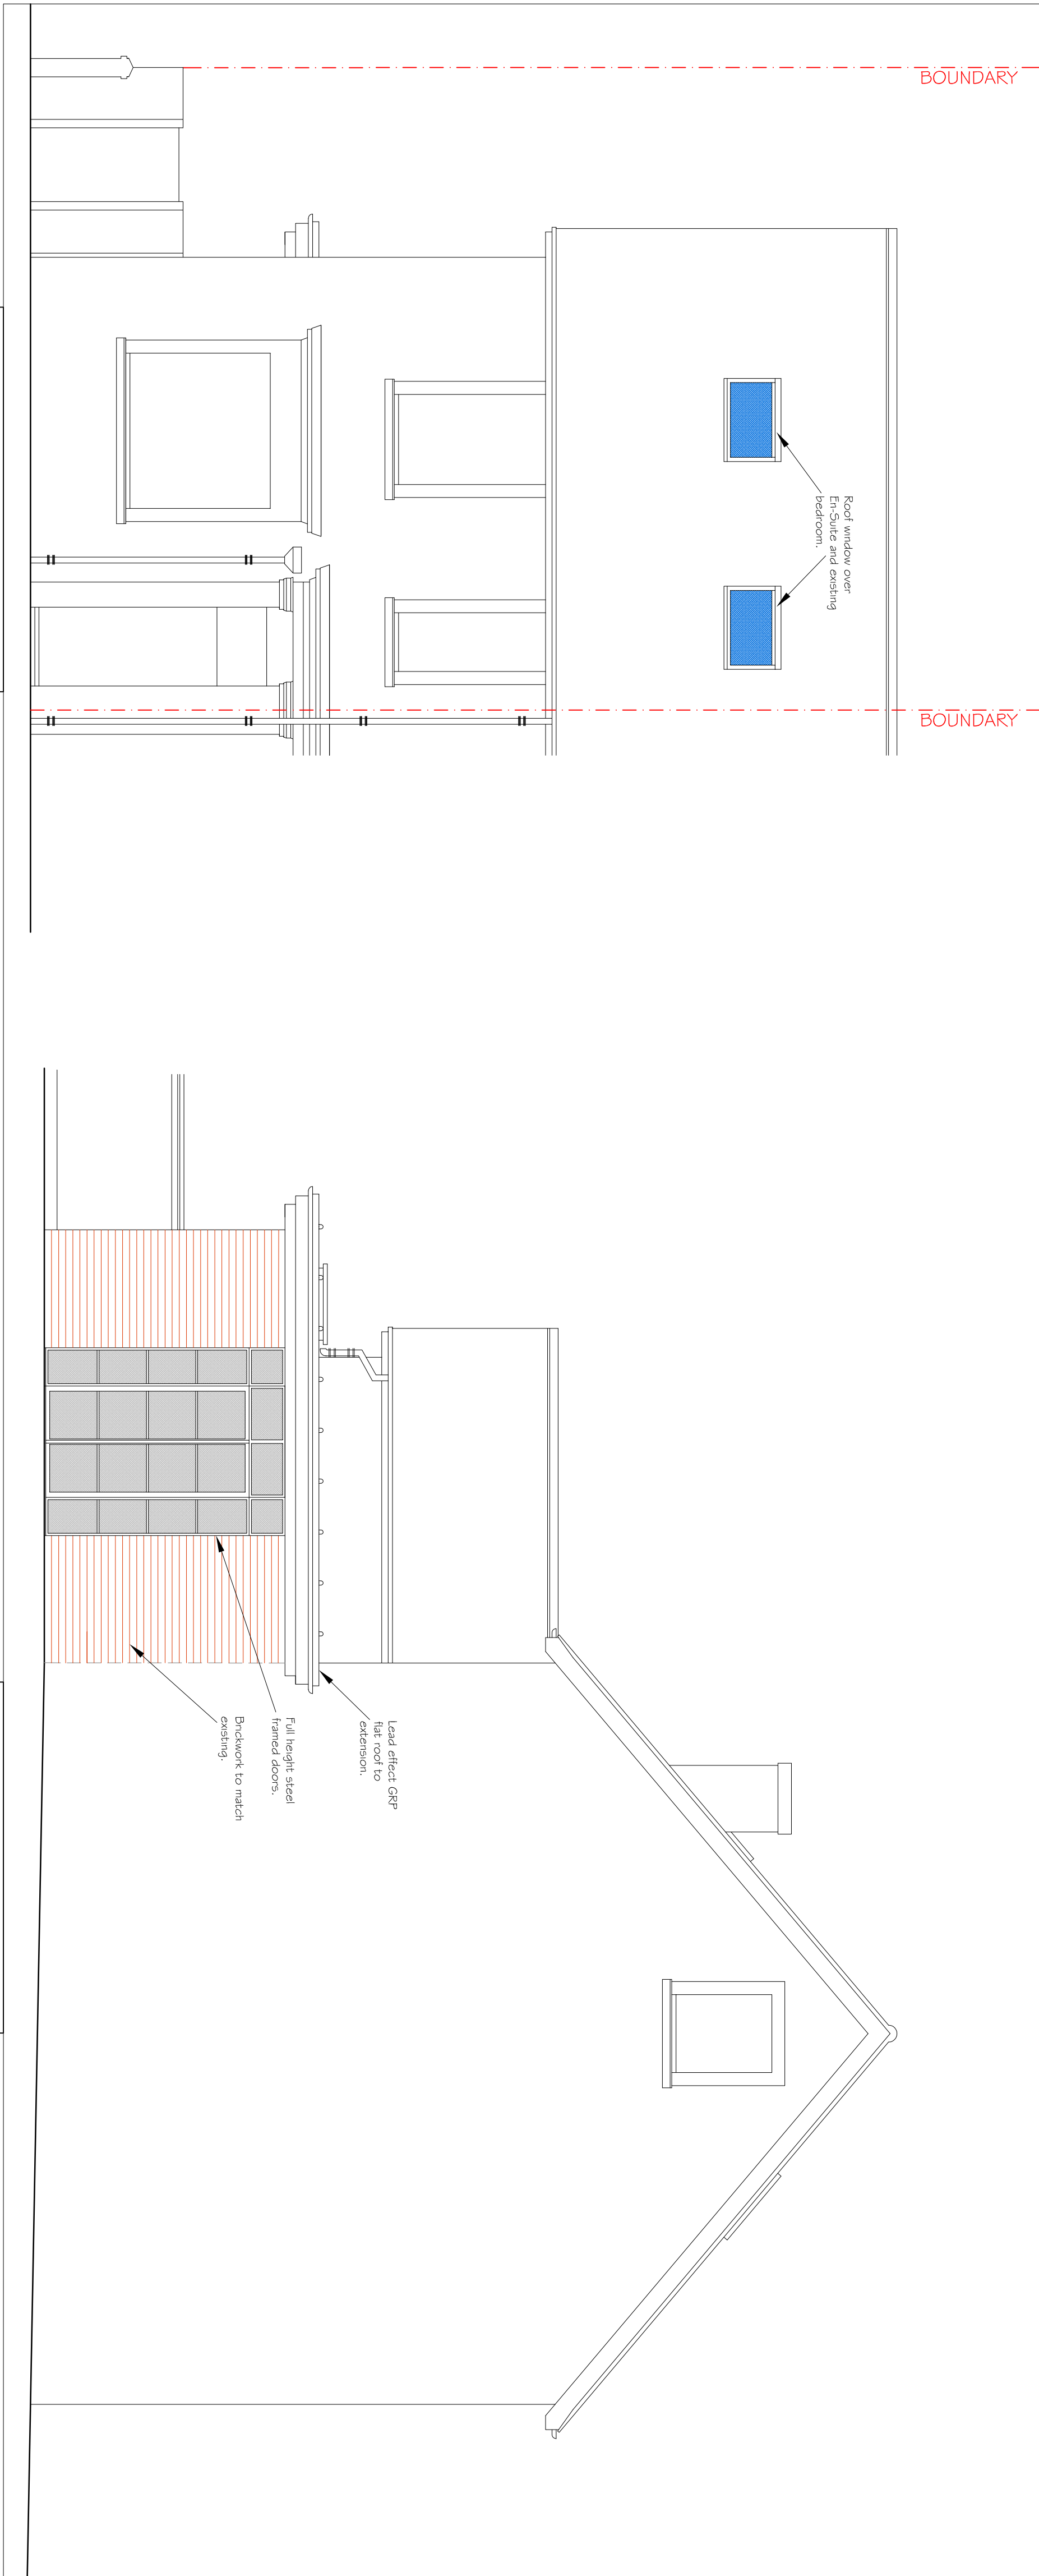


FRONT ELEVATION 1:50

SIDE ELEVATION 1:50

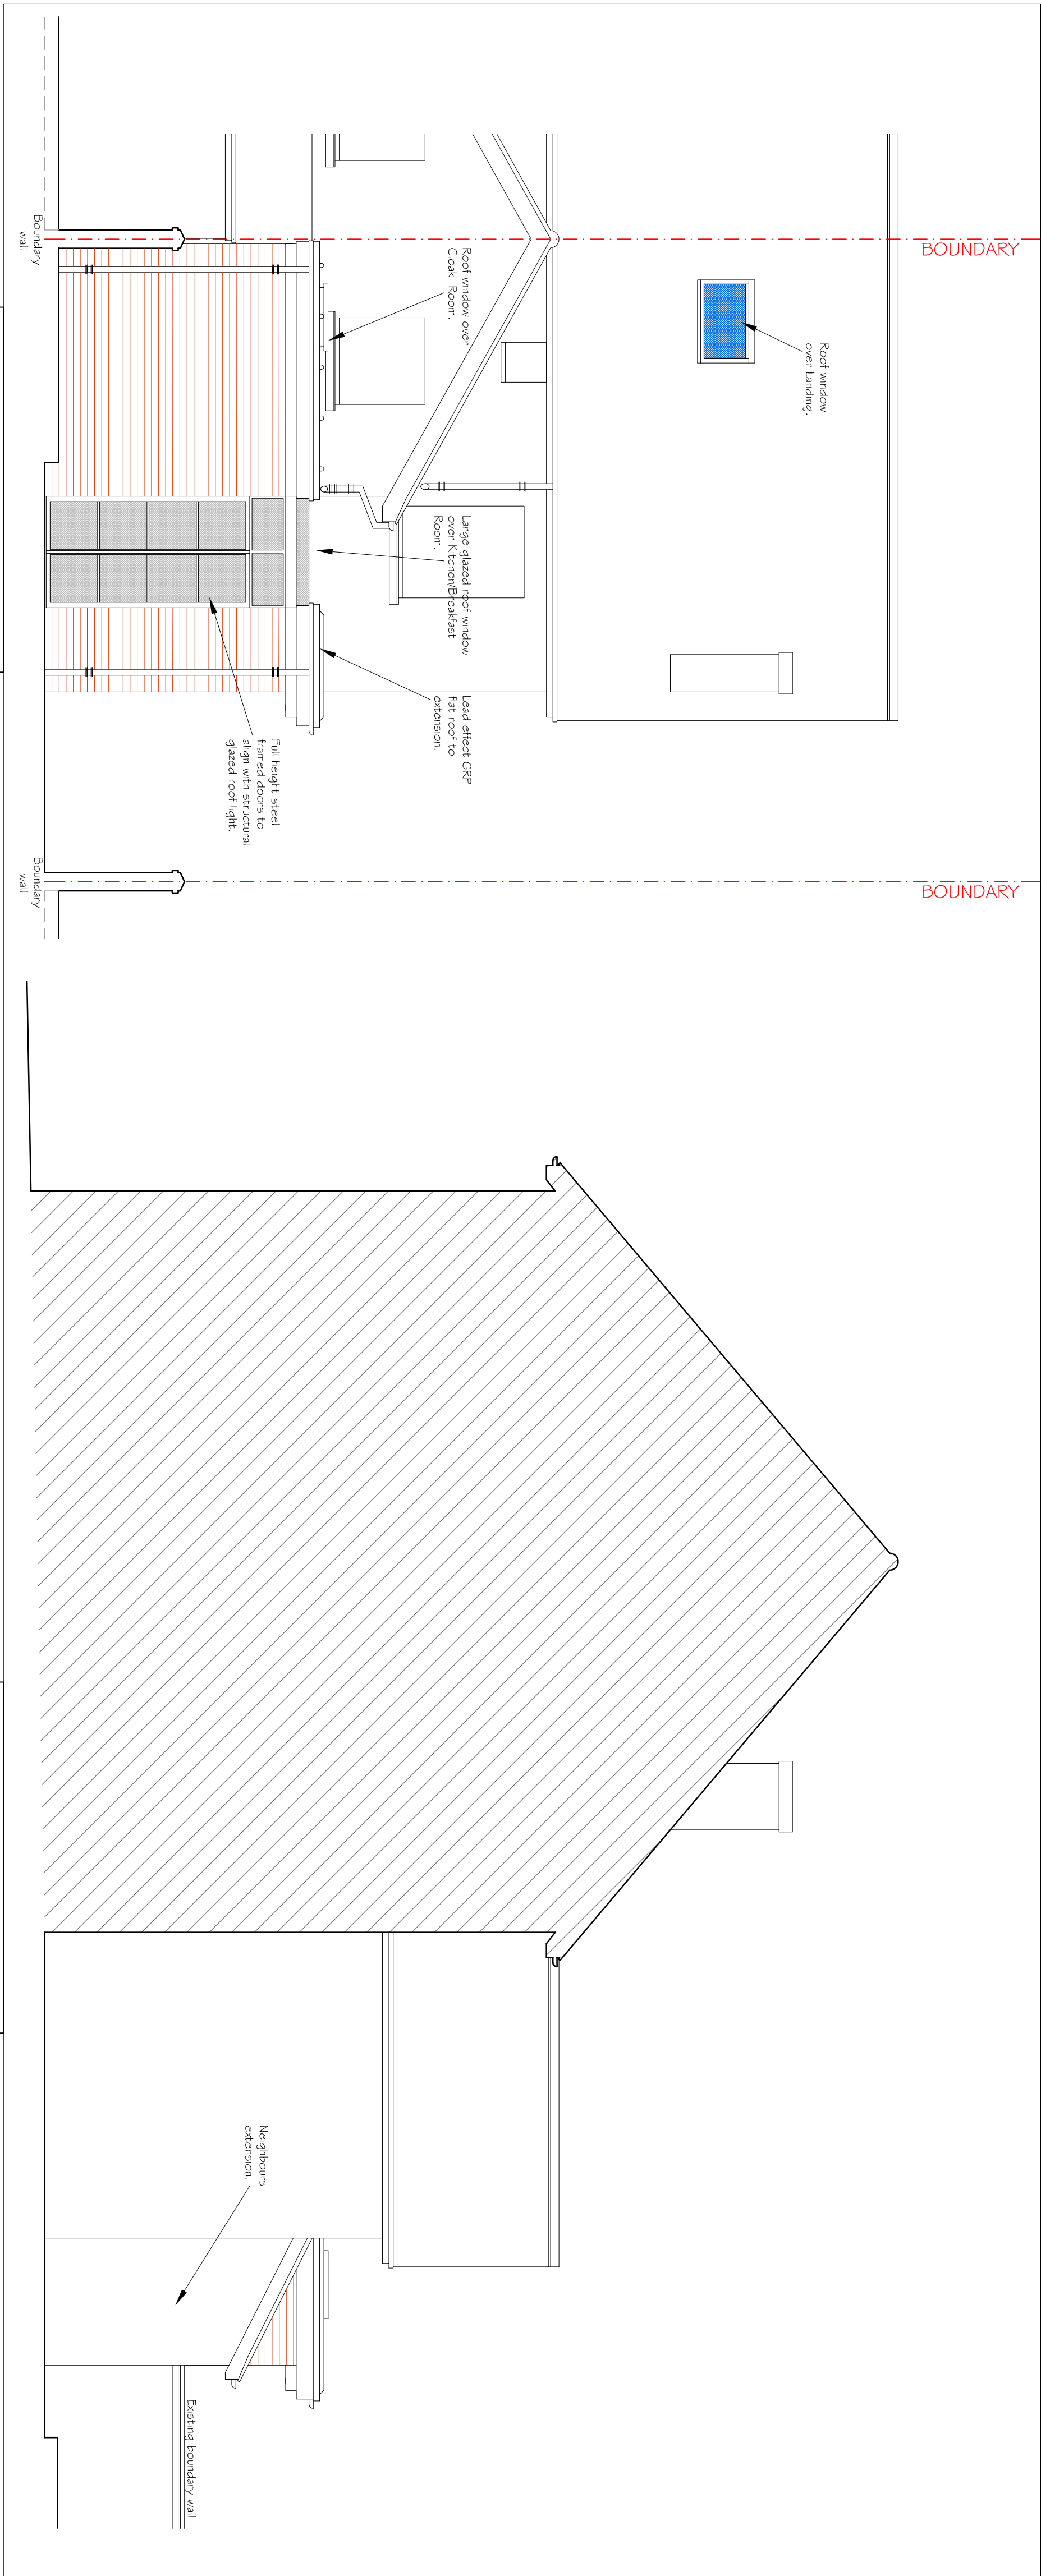

REAR ELEVATION 1:50

SIDE ELEVATION 1:50

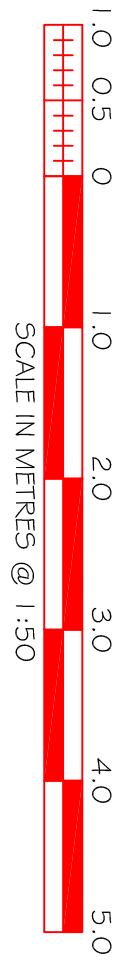

REVISION A - 26/06/16 - Rear projection reduced to align with neighbours extension.

ANTHONY LITCHFIELD ARCHITECTURAL CONSULTANT	Project: Proposed single storey rear extension and internal alterations. Location: 28 Eastern Avenue, Reading, Berks, RG1 5RY. Client: Mr & Mrs B. Jenner.
Telephone: 01235 862030 Mobile: 07702 246456 Email: anthony@litchfield.co.uk	Drawing: Proposed Elevations.
Date: Feb 2016 Drawn: A. Litchfield Scale: 1:50 @ A1	Drawing No: 0118-02/103