



Disclaimer
THIS DRAWING MUST NOT BE SCALED UNLESS ISSUED FOR PLANNING PURPOSES.
ALL DIMENSIONS ARE TO BE VERIFIED PRIOR TO SETTING OUT, COMMENCING WORK, OR PRODUCTION OF FABRICATION DRAWINGS.
REPORT ANY DISCREPANCIES TO THE SUPERVISING OFFICER IMMEDIATELY.
DRAWINGS MARKED AS "DRAFT" ARE FOR APPROVAL ONLY AND NOT ISSUED FOR CONSTRUCTION PURPOSES.
COPYRIGHT ©



Rev	Description	By	Date

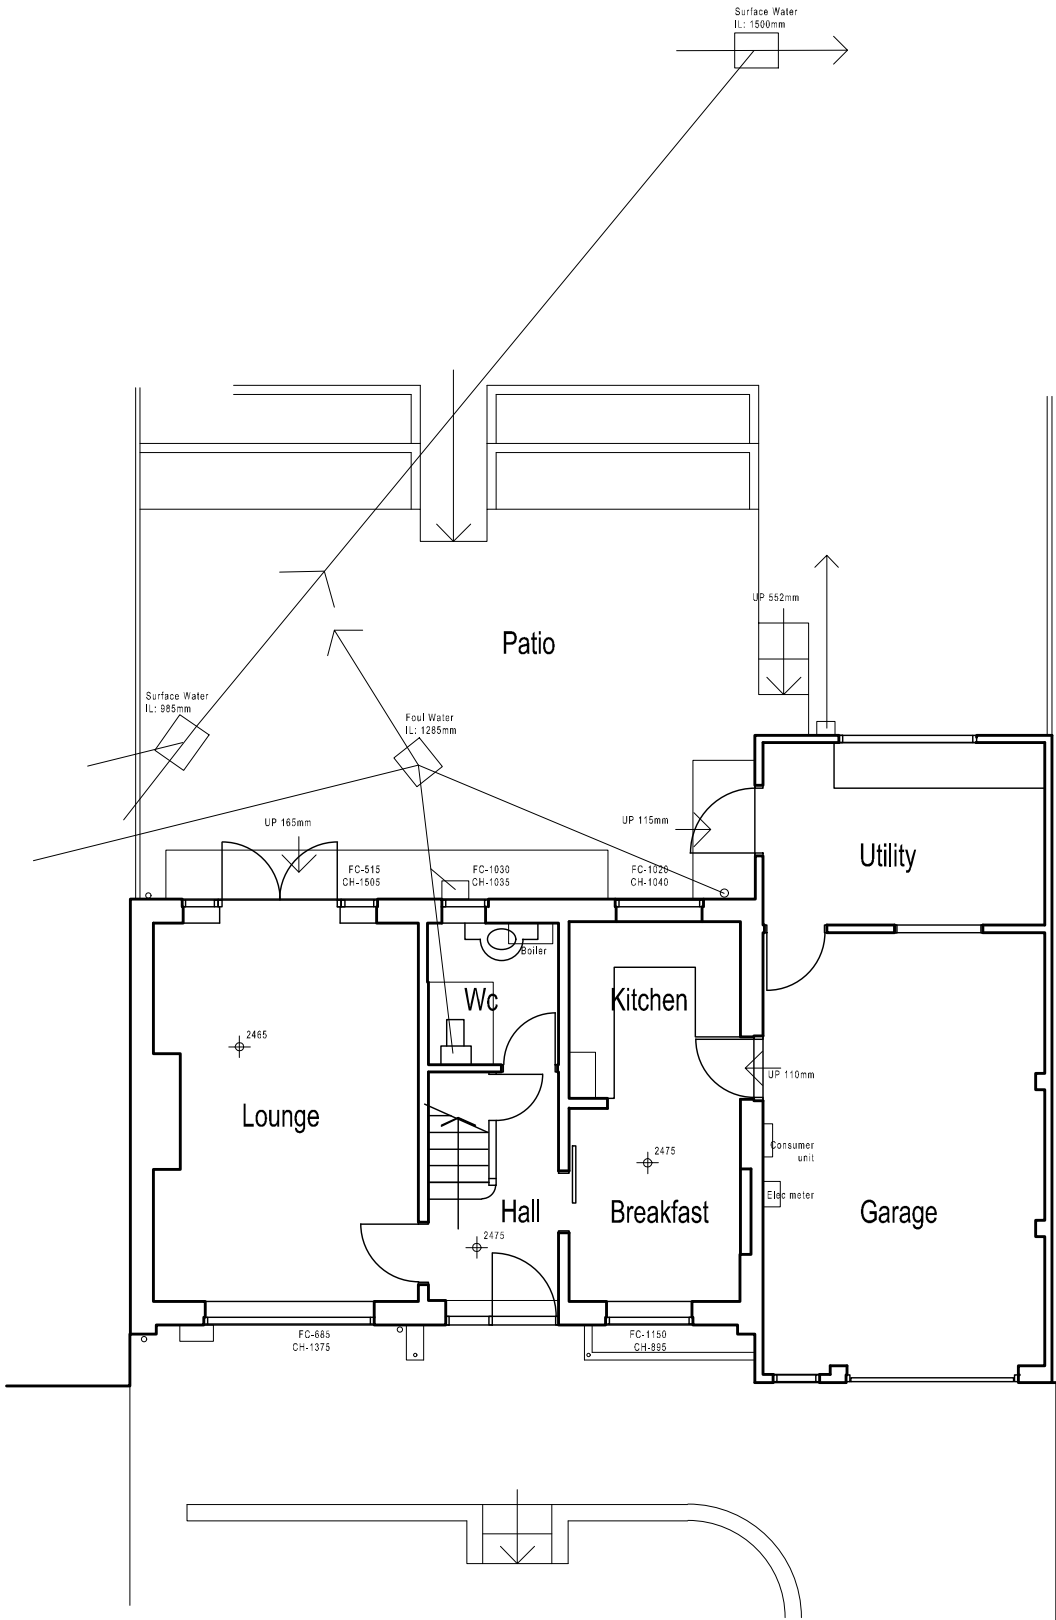

Ground Floor Plan

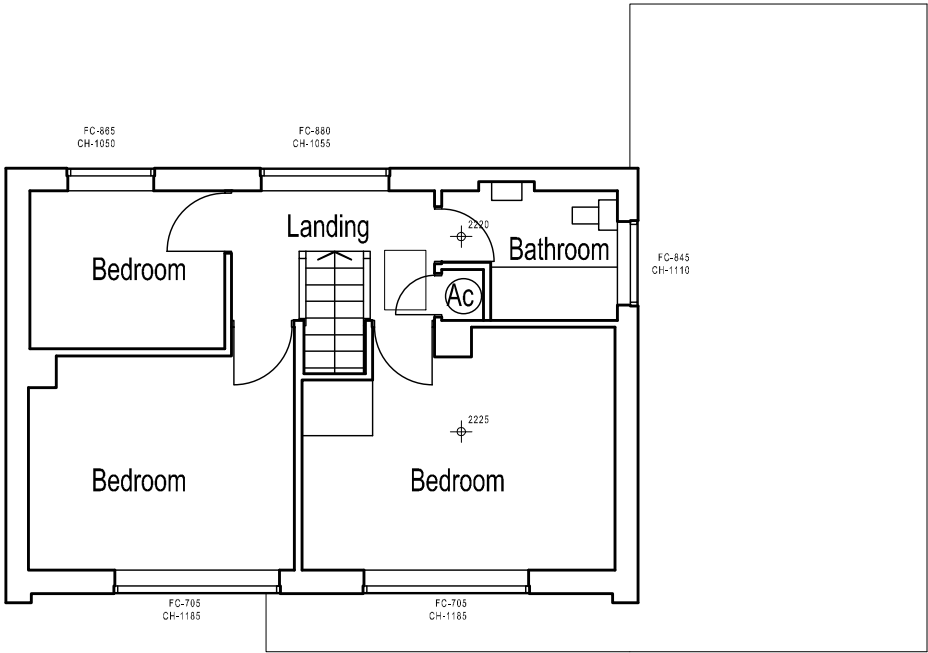

First Floor Plan

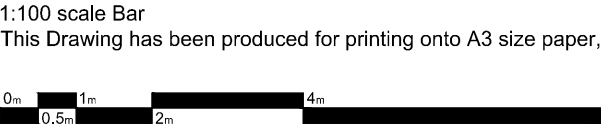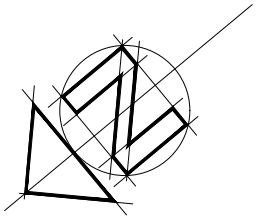

Day • Tanner LTD

ARCHITECTURE
AND PLANNING

CLIENT

Mr & Mrs A Hastings

JOB

21 The Horse Close
Emmer Green, Reading, RG4 8TT

DRG

EXISTING FLOOR PLANS

SCALE 1:100 @ A3

DRAWN J. Brown

DATE January 2019

3611 / 101

www.daytanner.co.uk

Suite 1A
Market House
19–21 Market Place
Wokingham
Berkshire
RG40 1AP
0118 989 0808
info@daytanner.co.uk