


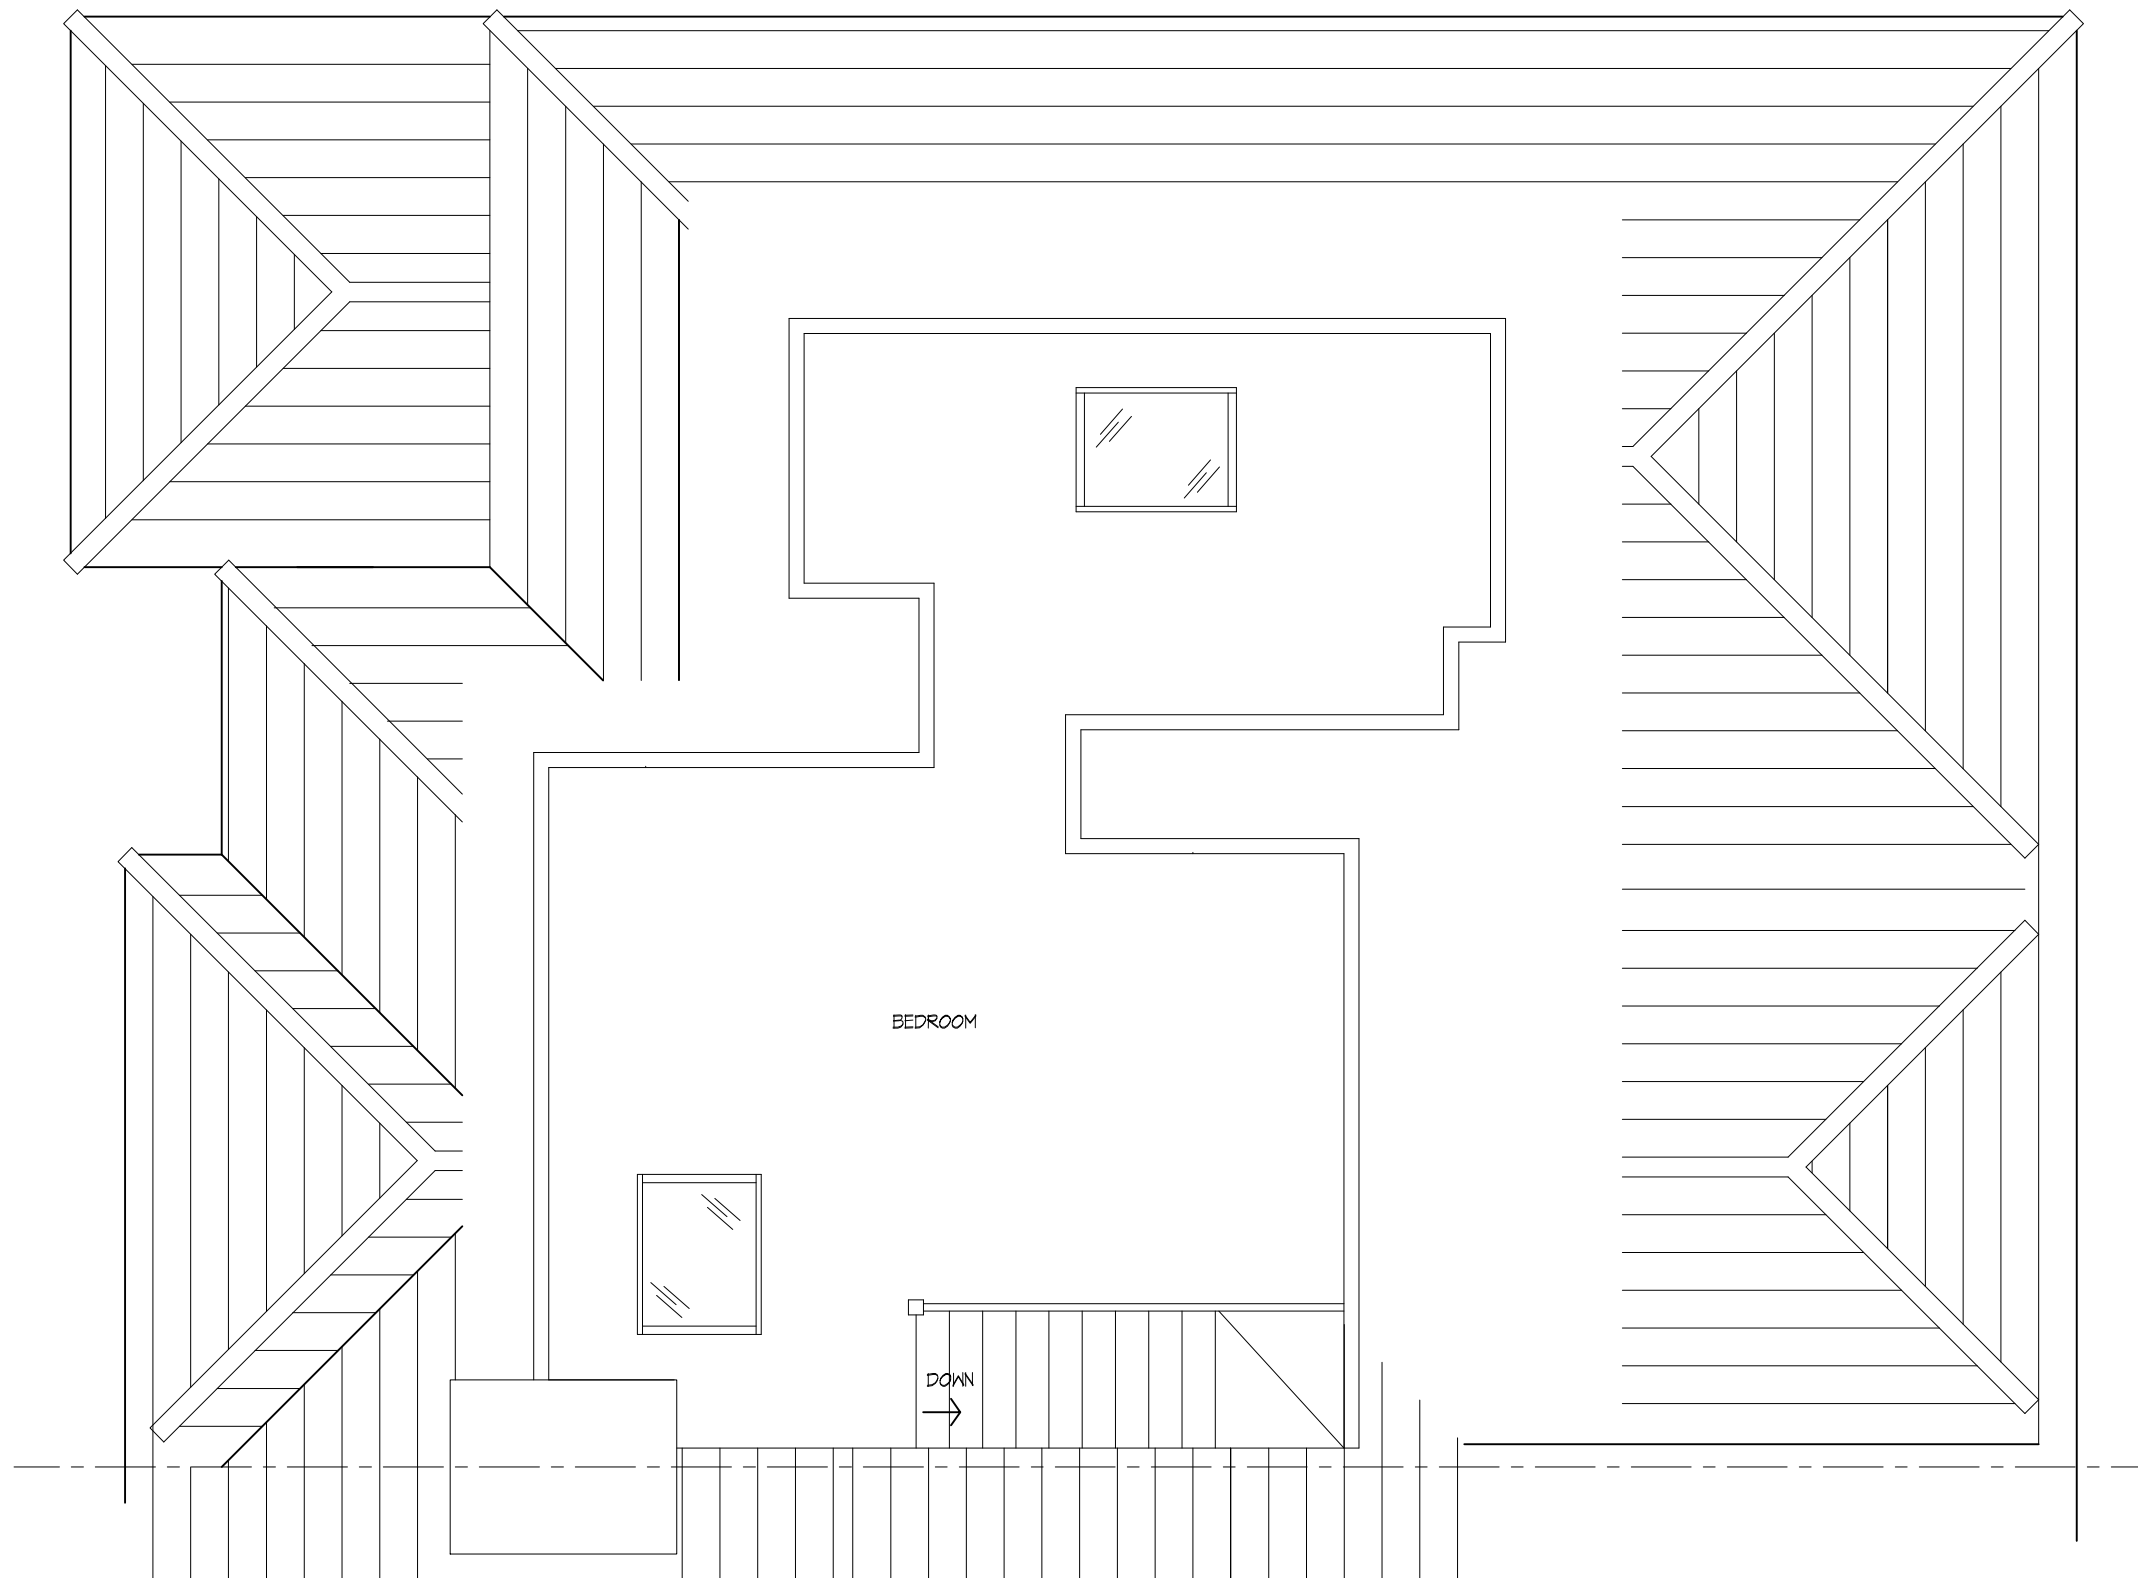

SCALE 1:50

EXISTING SECOND FLOOR PLAN

PROJECT

PROPOSED DEVELOPMENT AT ;
267 PEPPARD ROAD
READING
RG4 8UB

TITLE

EXISTING SECOND
FLOOR PLAN



CREATIVE DESIGN &
STRUCTURE Ltd.

HENSON HOUSE NEWTOWN ROAD
HENLEY-ON-THAMES RG9 1HG
Tel 01491 411922

info@creativedesignandstructure.co.uk www.creativedesignandstructure.co.uk

DRAWN

DD

SCALE @ A3

1:50

DATE

APRIL 2019

DRAWING No.

10219-01

REV.
