





©Barrie P Smith Ltd Copyright exists on the designs and information shown on this drawing. The contractor must verify all dimensions on site prior to commencing work of any kind.

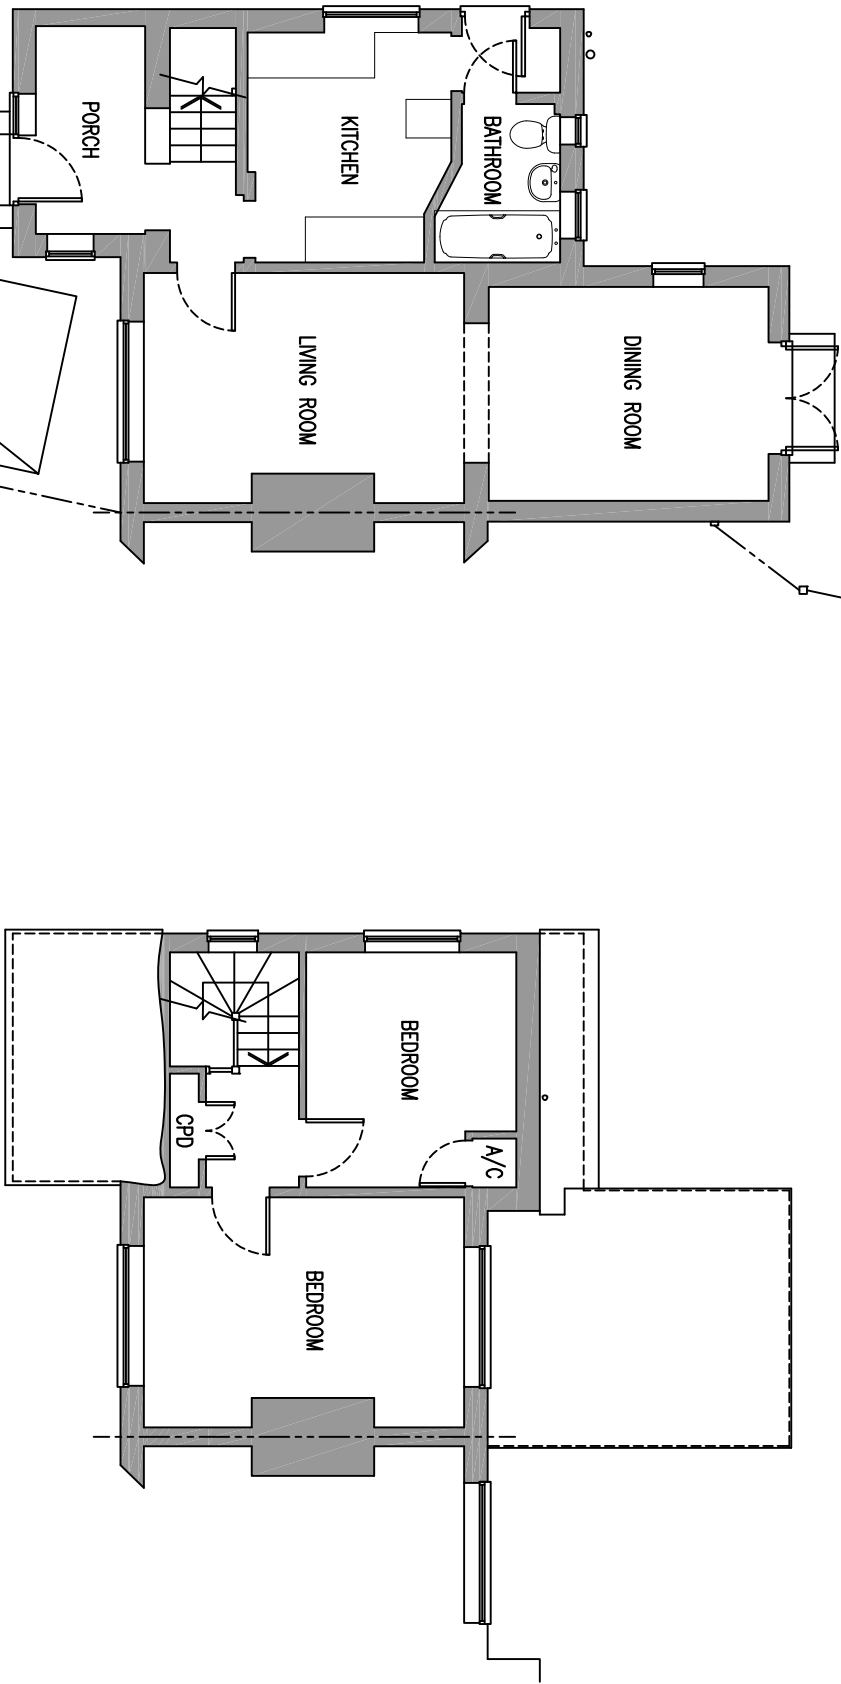

GROUND FLOOR PLAN

3M<sup>2</sup> PARKING SPACES

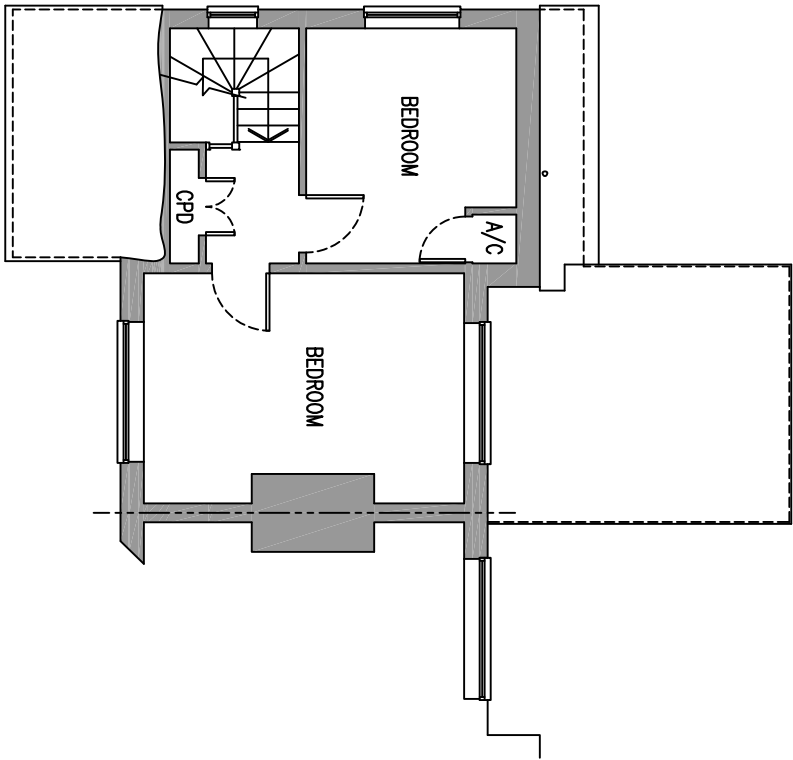

FIRST FLOOR PLAN

|           |            |              |            |             |
|-----------|------------|--------------|------------|-------------|
| Rev:      | Date:      | Description: | Drawn by:  | Checked by: |
| Scale:    | 1:100 @ A3 | Date:        | 13/05/2019 |             |
| Drawn By: | BPS        | Checked By:  |            |             |

Client: Mr Allen & Ms Lee

Project: 49 Greenfields Road, Reading, Berkshire, RG2 8SG. - Proposed Ground & First Floor Rear Extension.

Drawing Title: Existing Plans



Barrie P Smith Ltd  
8 Bloomfield Drive, Bracknell, Berkshire RG12 2JW  
Tel: 01344 309050  
email: barrie@barriepsmith.com

Drawing Status: Planning Application

Drawing No: P305-0319/PA001