




Rev	Description	Date

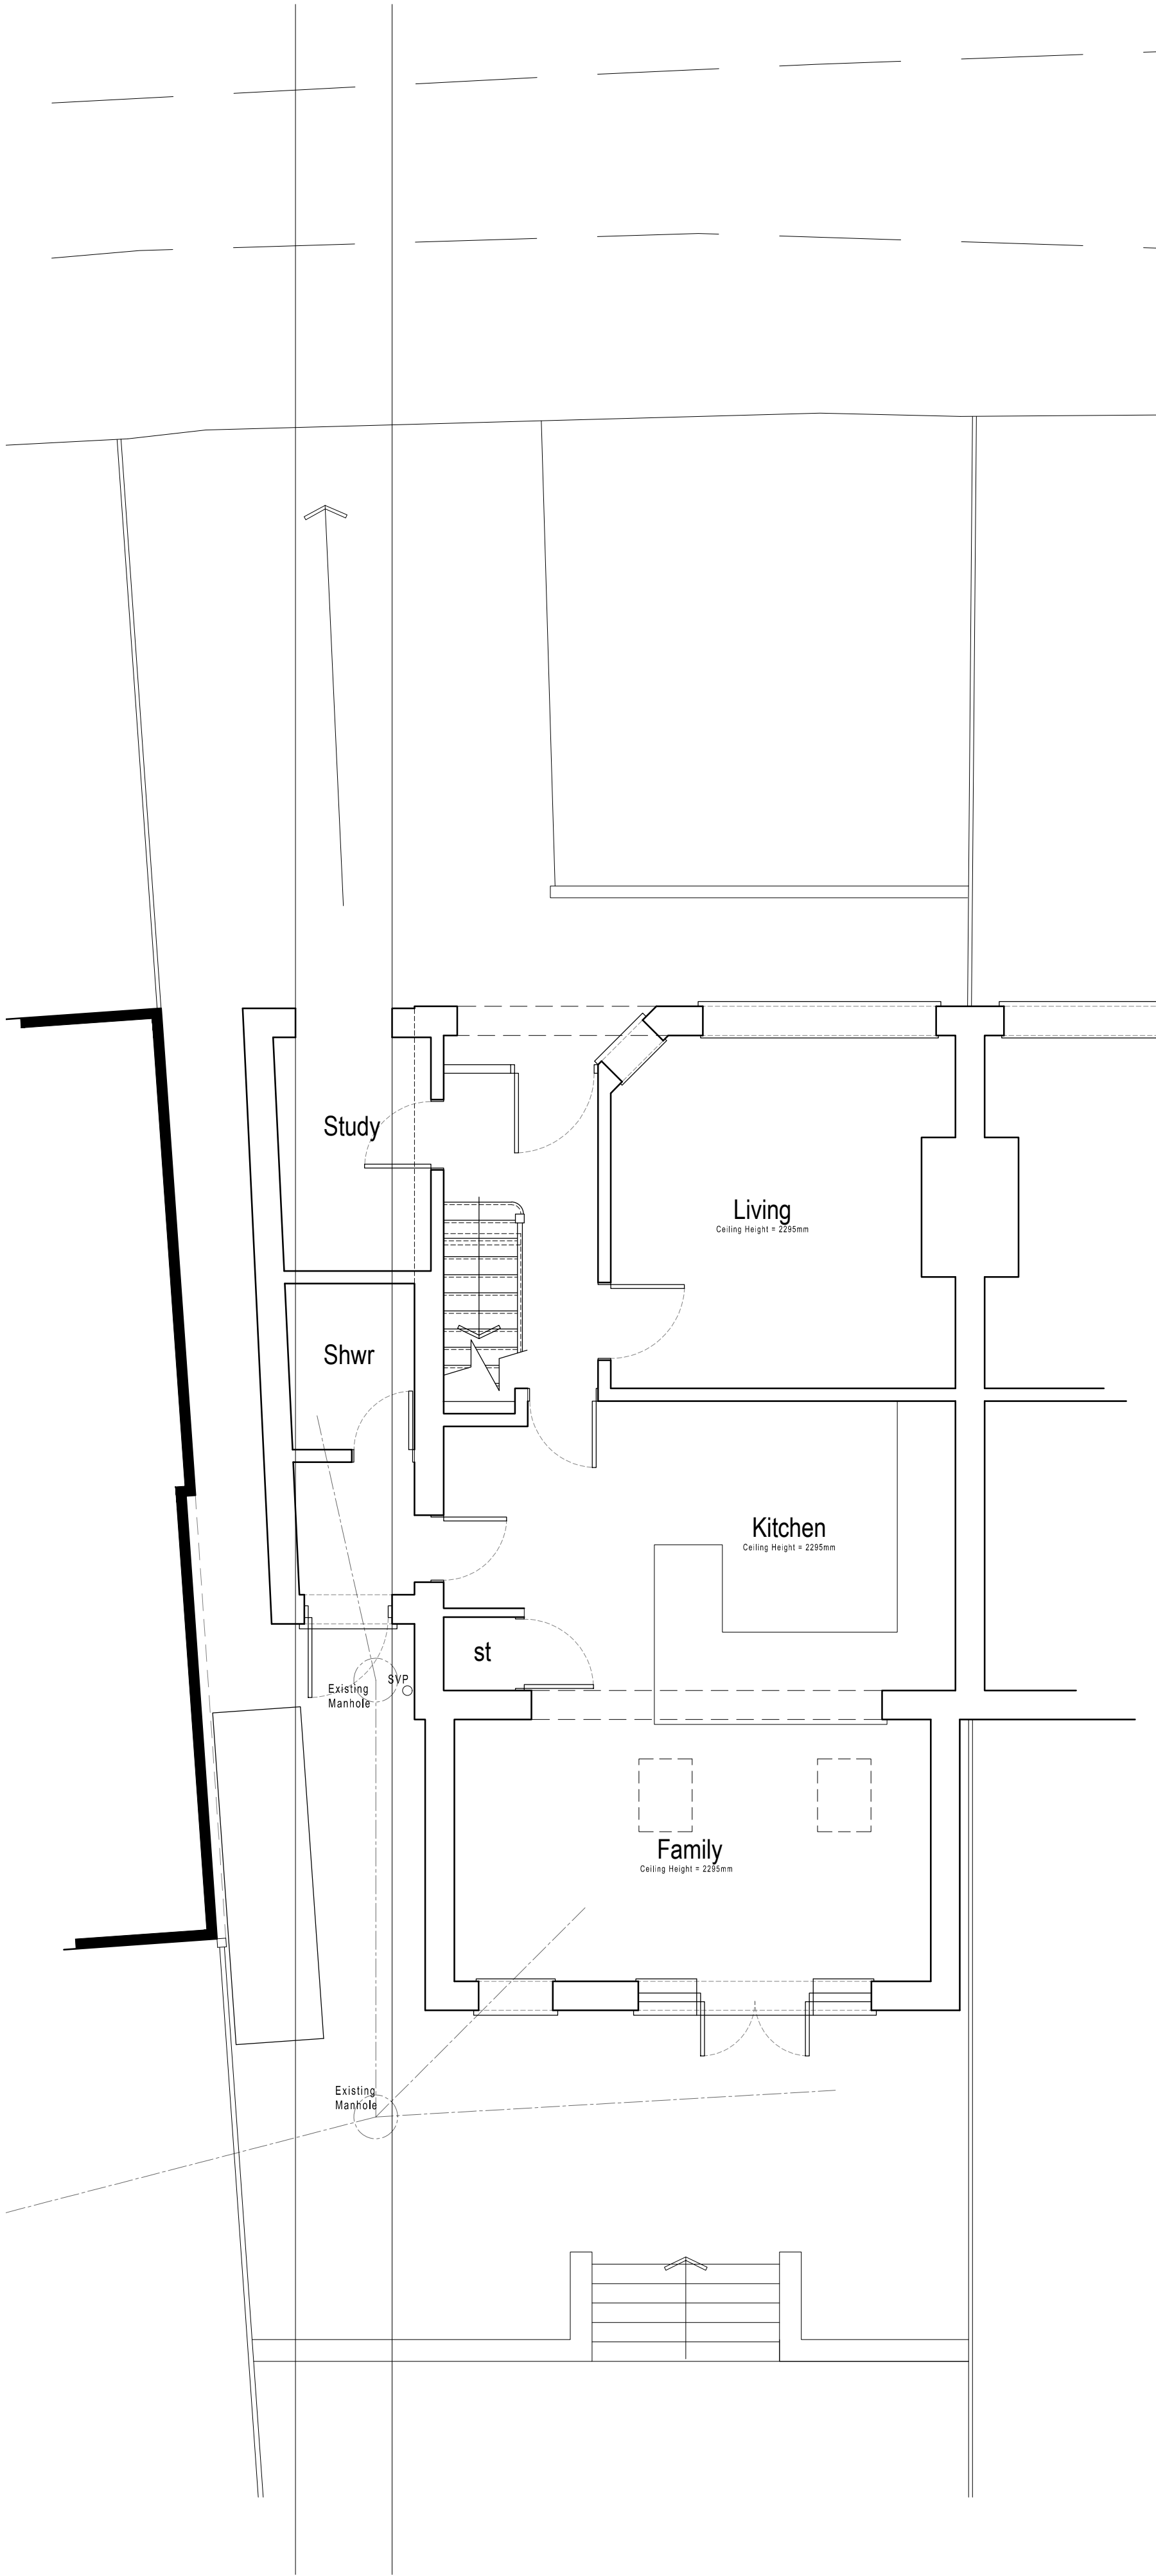


Ground Floor Plan 1:50 Scale

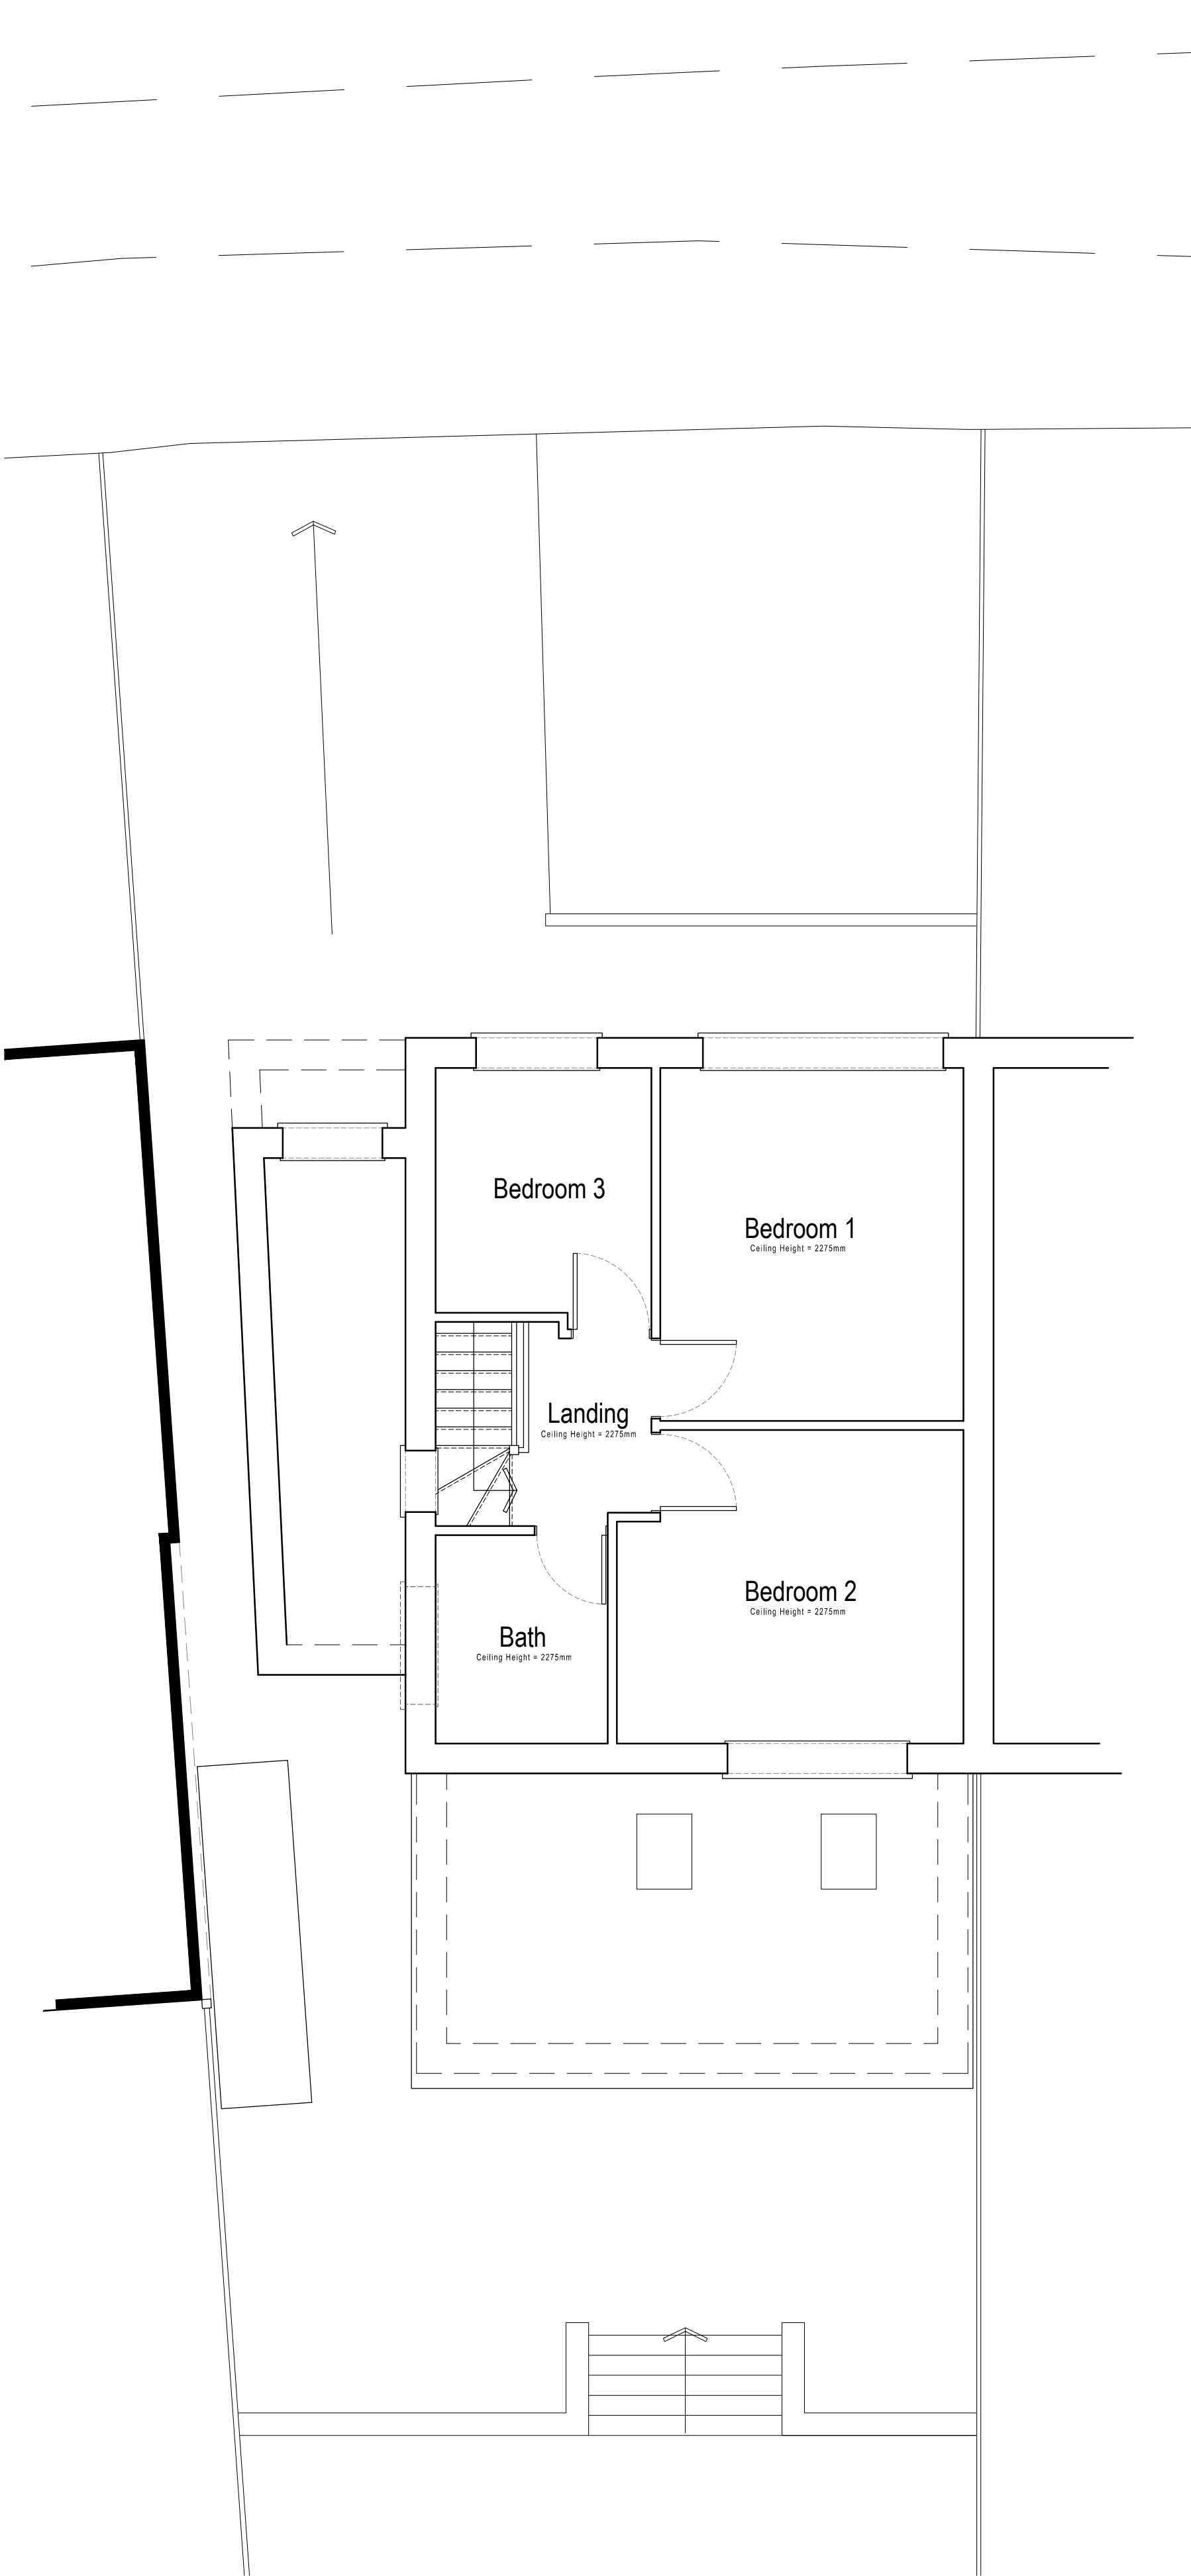


First Floor Plan 1:50 Scale

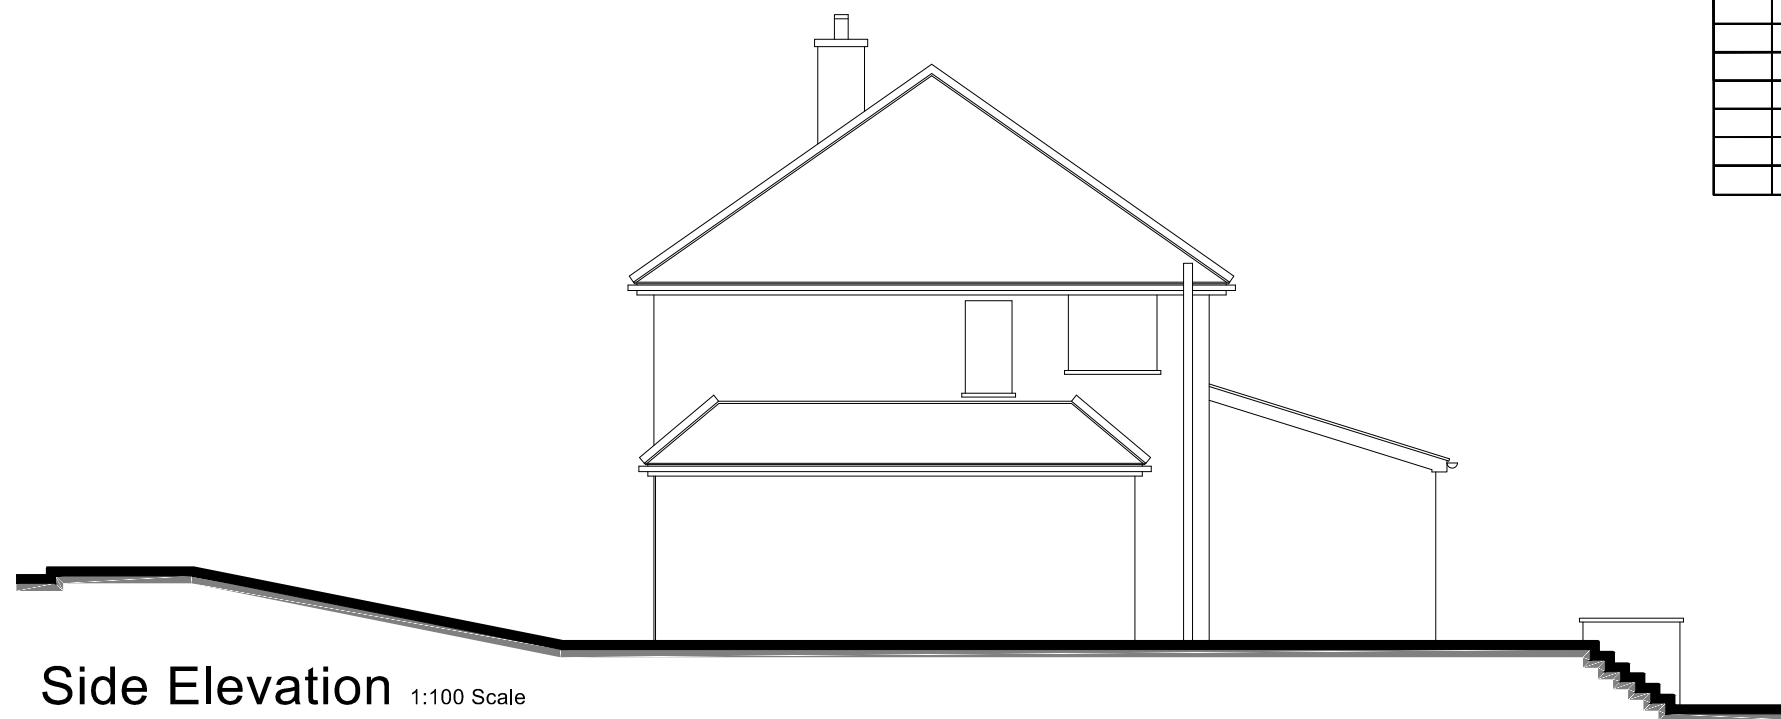

Side Elevation 1:100 Scale

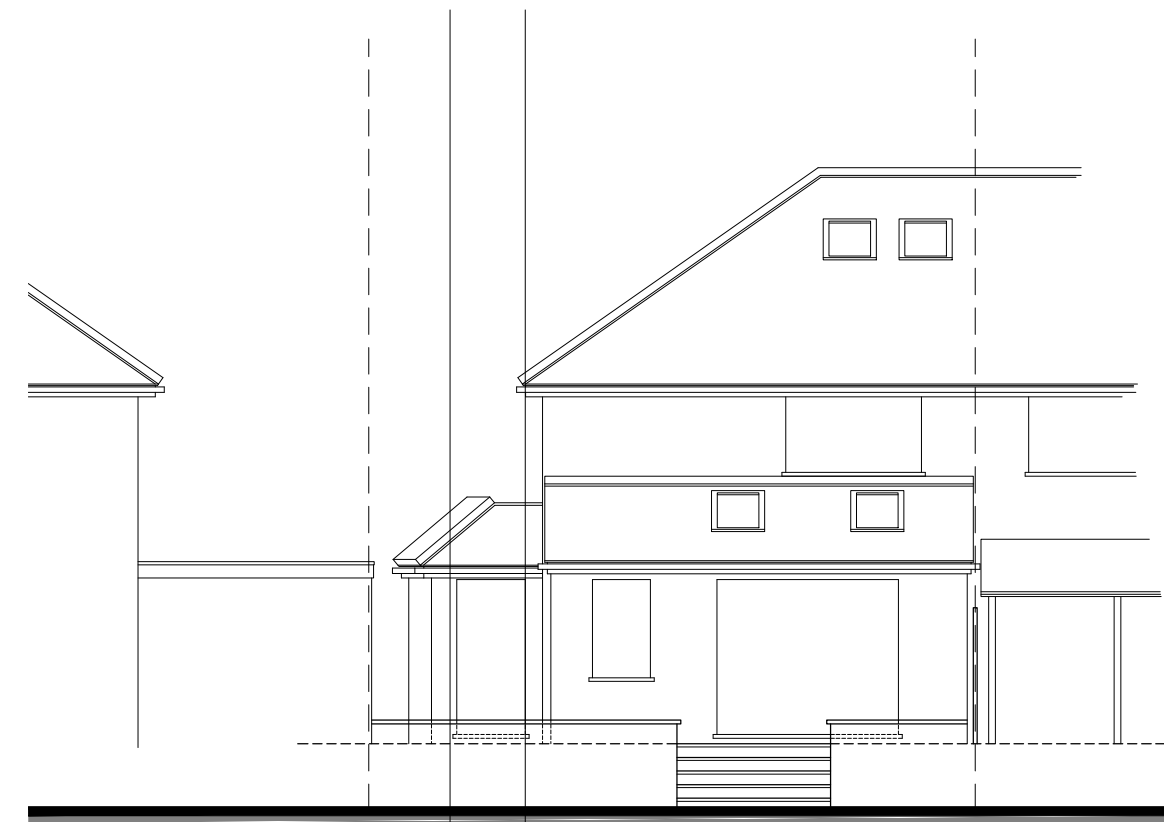

Rear Elevation 1:100 Scale

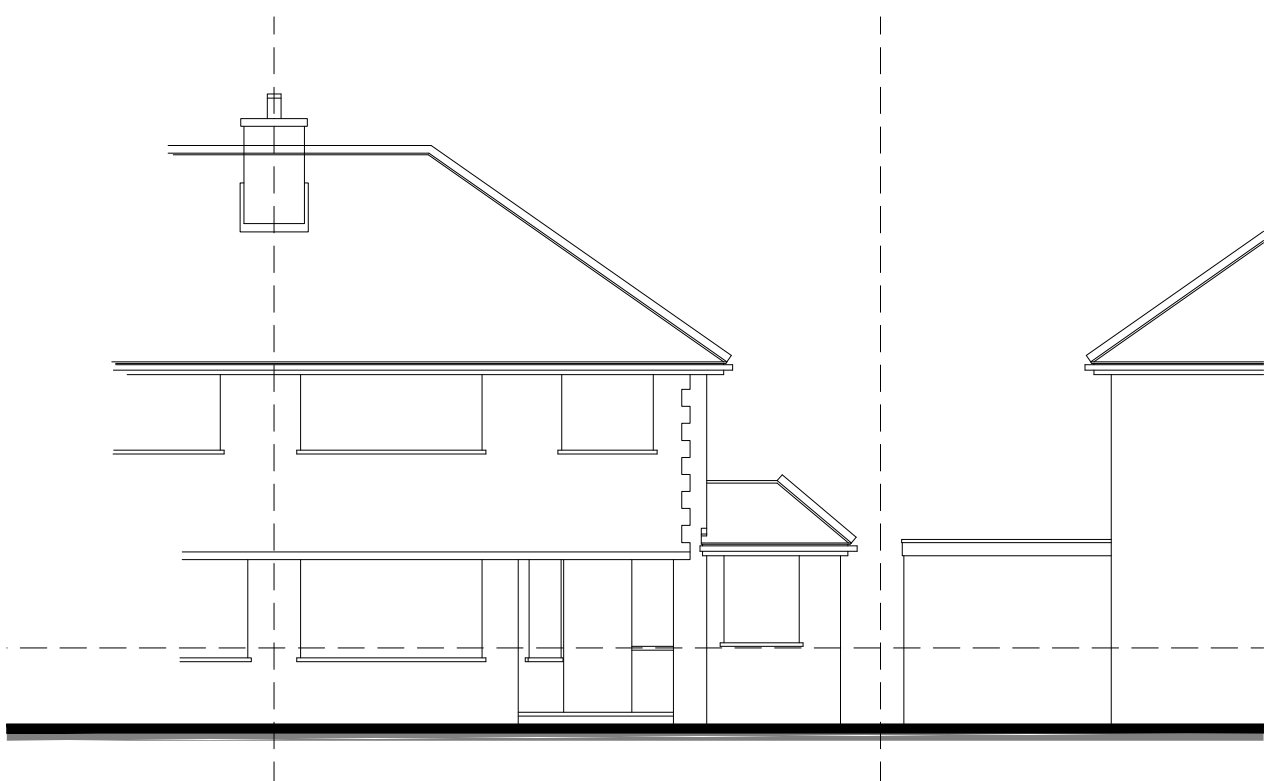

Front Elevation 1:120 Scale



Location Plan 1:1250 Scale




Site Plan 1:500 Scale

1:500 scale Bar
This Drawing has been produced for printing onto A1 size paper,
If printing on A3 please use the scale below for reference.
0m 2.5m 5m 10m 20m 40m

1:1250 scale Bar
This Drawing has been produced for printing onto A1 size paper,
If printing on A3 please use the scale below for reference.
0m 6.2m 12.5m 25m 50m 100m

1:100 scale Bar
This Drawing has been produced for printing onto A1 size paper,
If printing on A3 please use the scale below for reference.
0m 0.5m 1.0m 2.0m 4.0m 6.0m

1:50 scale Bar
This Drawing has been produced for printing onto A1 size paper,
If printing on A3 please use the scale below for reference.
0m 0.25m 0.5m 1.0m 2.0m 4.0m

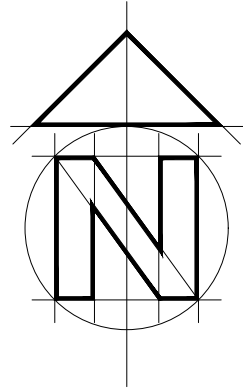

BA

CLIENT Mr & Mrs R. Higham 14 Hornbeam Close
Wokingham
RG41 4UR

JOB 50 Sheridan Avenue, Caversham,
Reading, Berkshire, RG4 7QD 07515 356 770
bonneyarchitecture@gmail.com

DRG EXISTING PLANS & ELEVATIONS

SCALE As Shown DRAWN P Bonney DATE July 2018 BA 0140 01