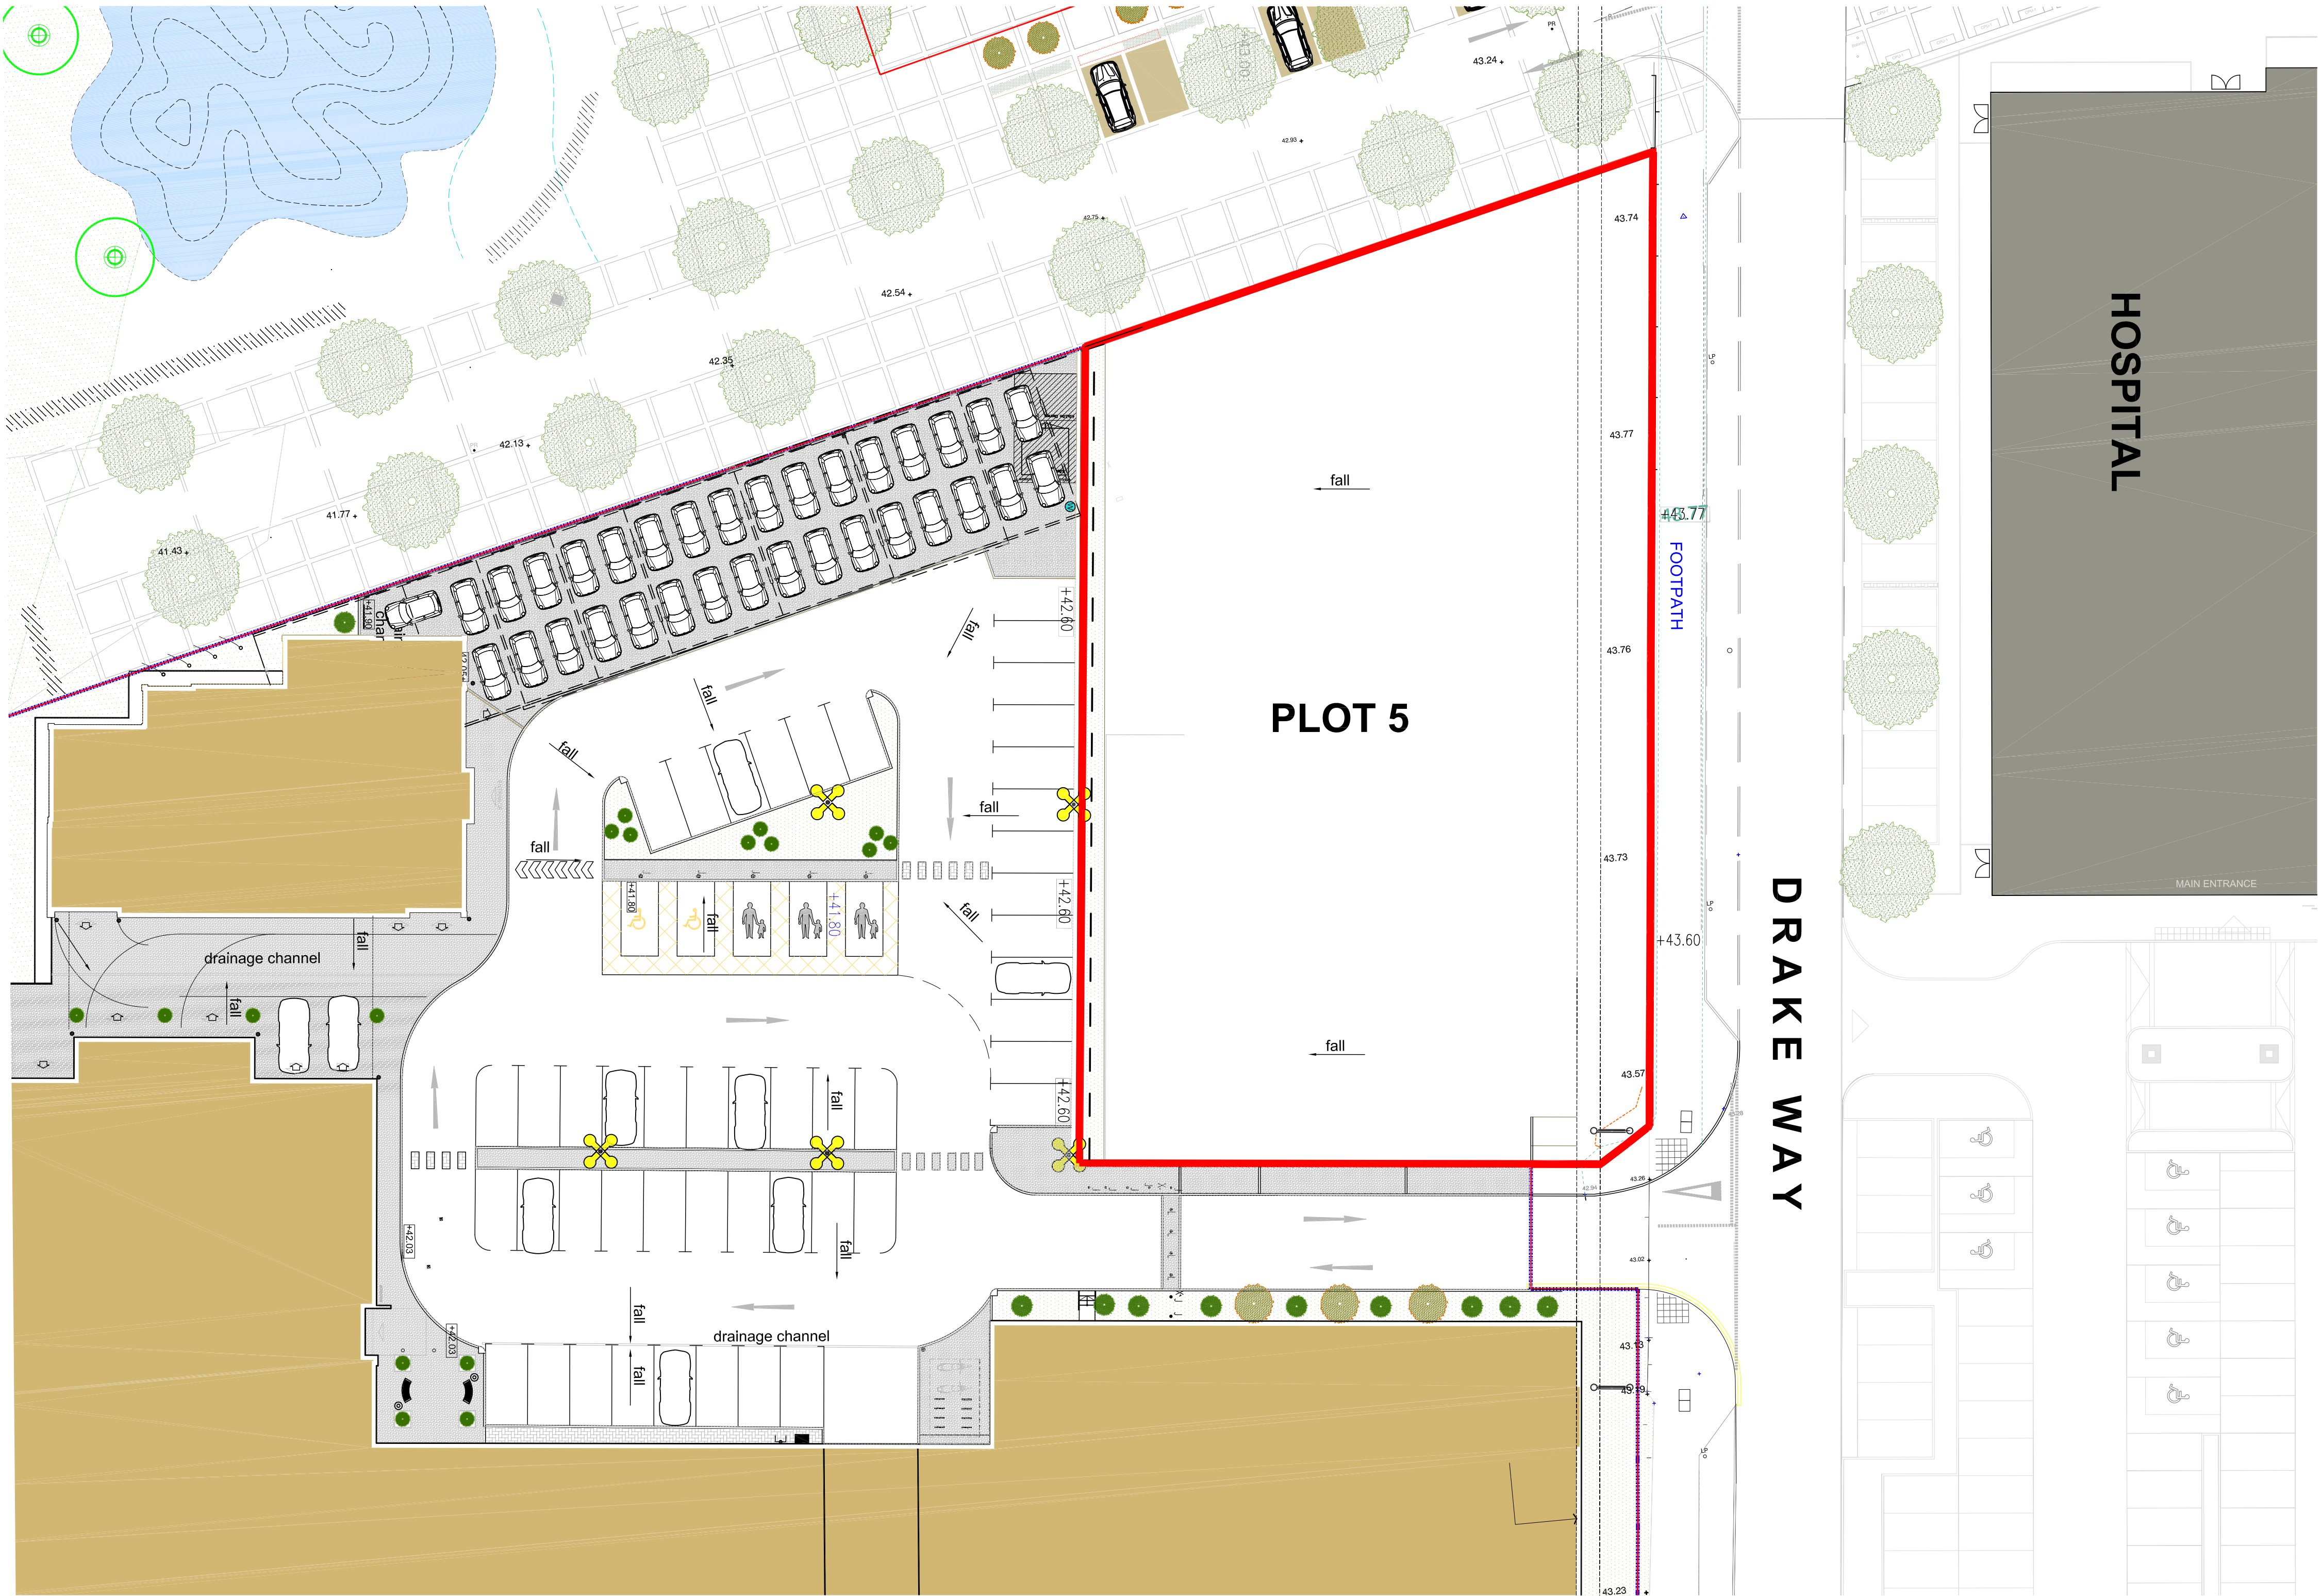


Project			
28214 Land At Drake Way			
BMW Site Reading			
Drawing Title			
Existing Site Plan			
-			
Date	Scale	Drawn by	Check by
Mar. 2018	1:250	RP	NC
Project No	Drawing No	Revision	
28214	PP-002	-	