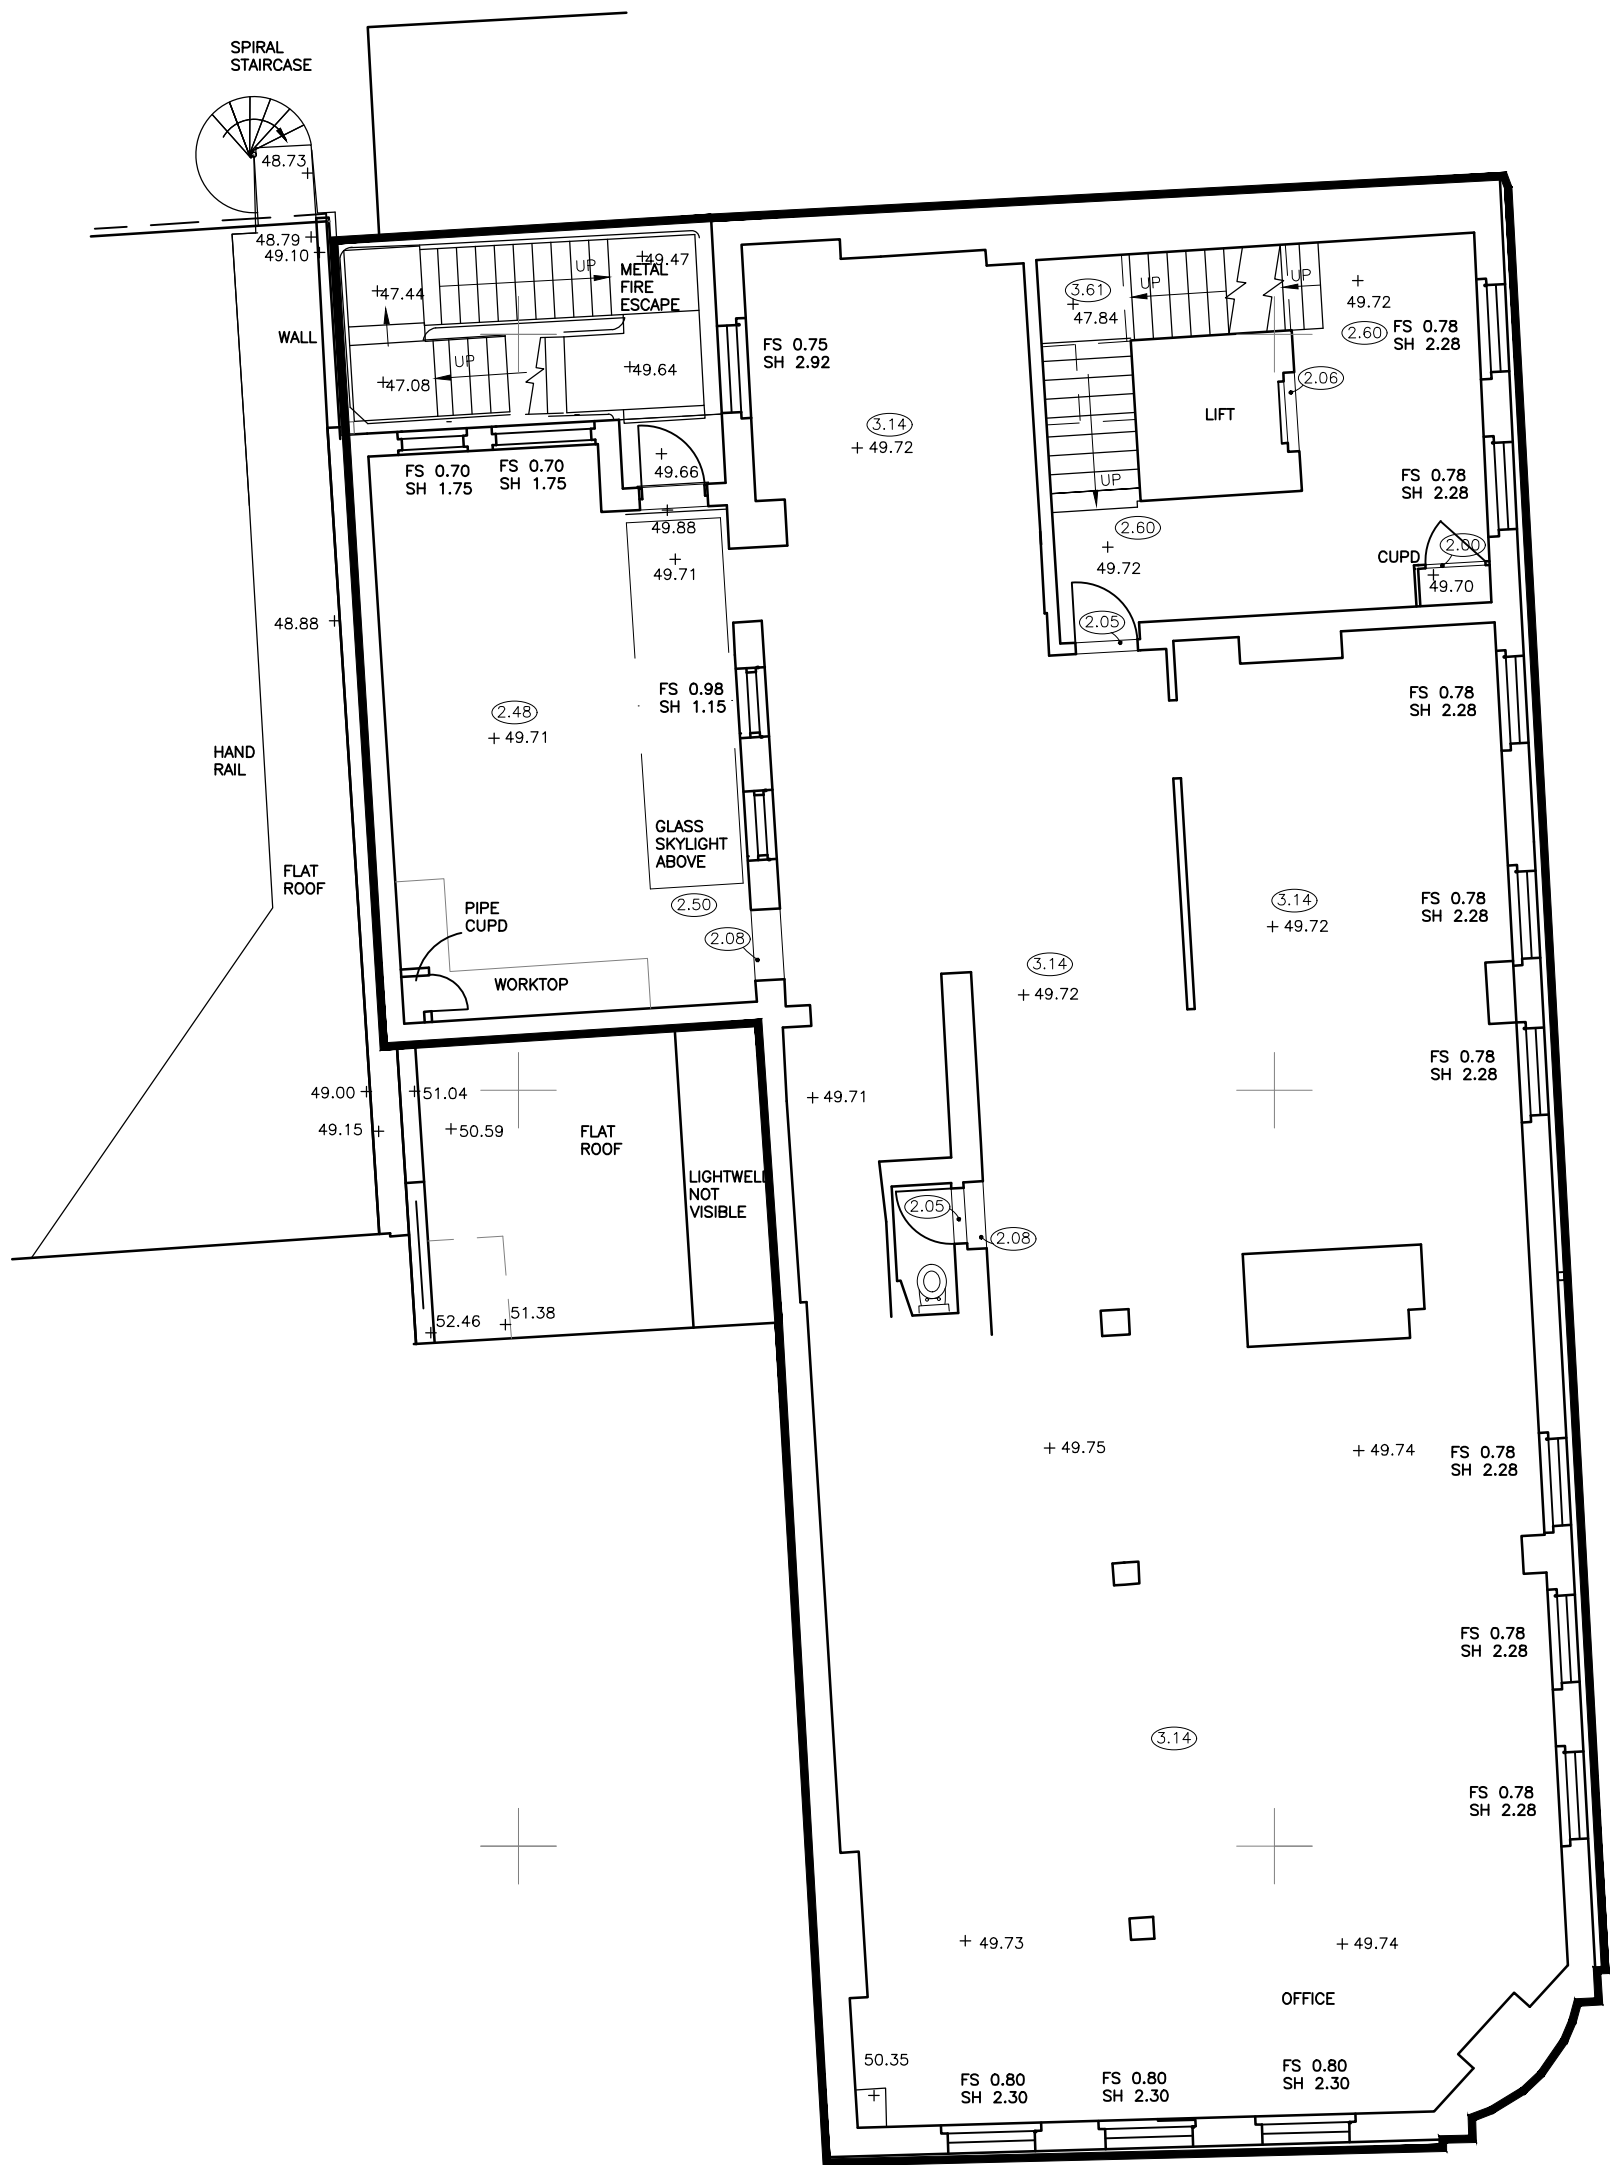
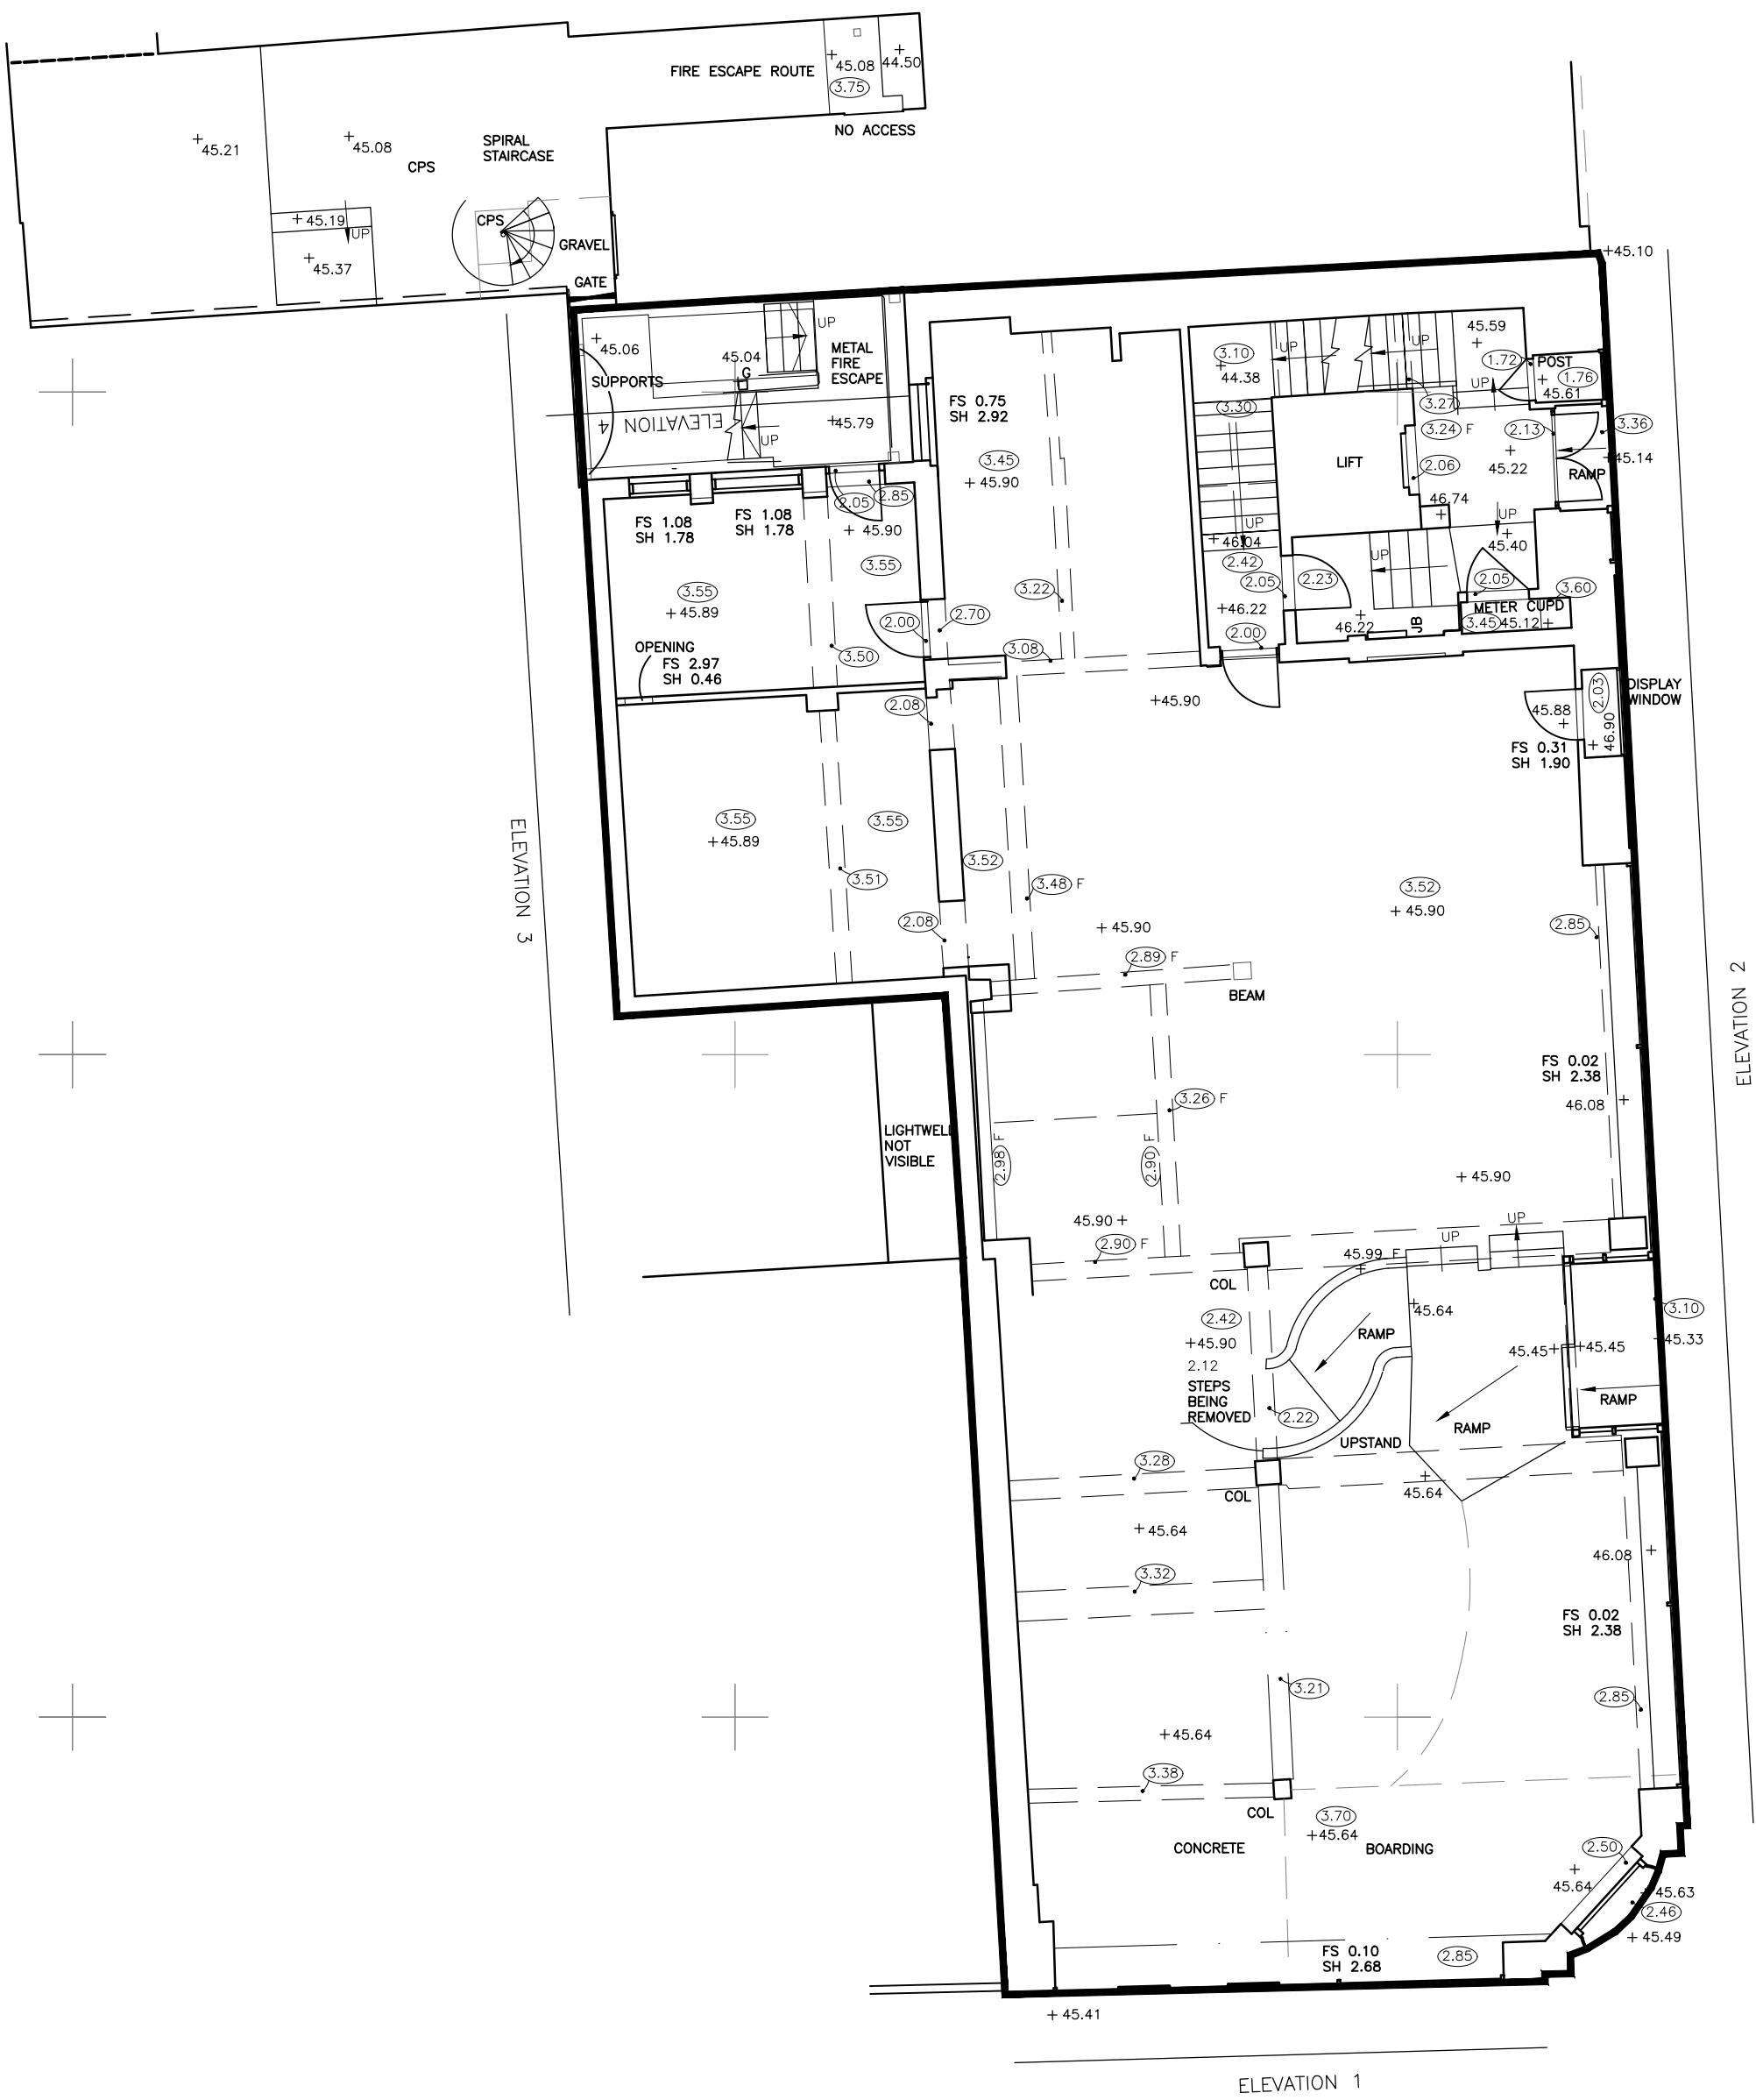


SPRATLEY & PARTNERS
7 CENTURY BUSINESS PARK, STATION ROAD, HENLEY-ON-THAMES, OXFORDSHIRE RG9 1DS. 01491 411277
ISSUED ONLY FOR THE PURPOSE INDICATED. THIS DRAWING TO BE READ IN CONJUNCTION WITH ALL CONSULTANTS
INFORMATION. ALL DIMENSIONS TO BE CHECKED ON SITE. THIS DRAWING IS COPYRIGHT.

REV.	ISSUED	DESCRIPTION	DRAWN	CHECKED
-	-	-	-	-
-	-	-	-	-
-	-	-	-	-

PROJECT	DESCRIPTION
1 Station Road Reading Permitted Development	Existing Ground & 1st Floor Plans
CLIENT	The Thackery Estate

DATE	SCALE AT A1
Aug 2019	1:100
STATUS	Planning
DRAWN	RK
CHECKED	RK

JOB NO.	19.791
DRAWING NO.	PL.1301
REV.	-

S
& P