


182221

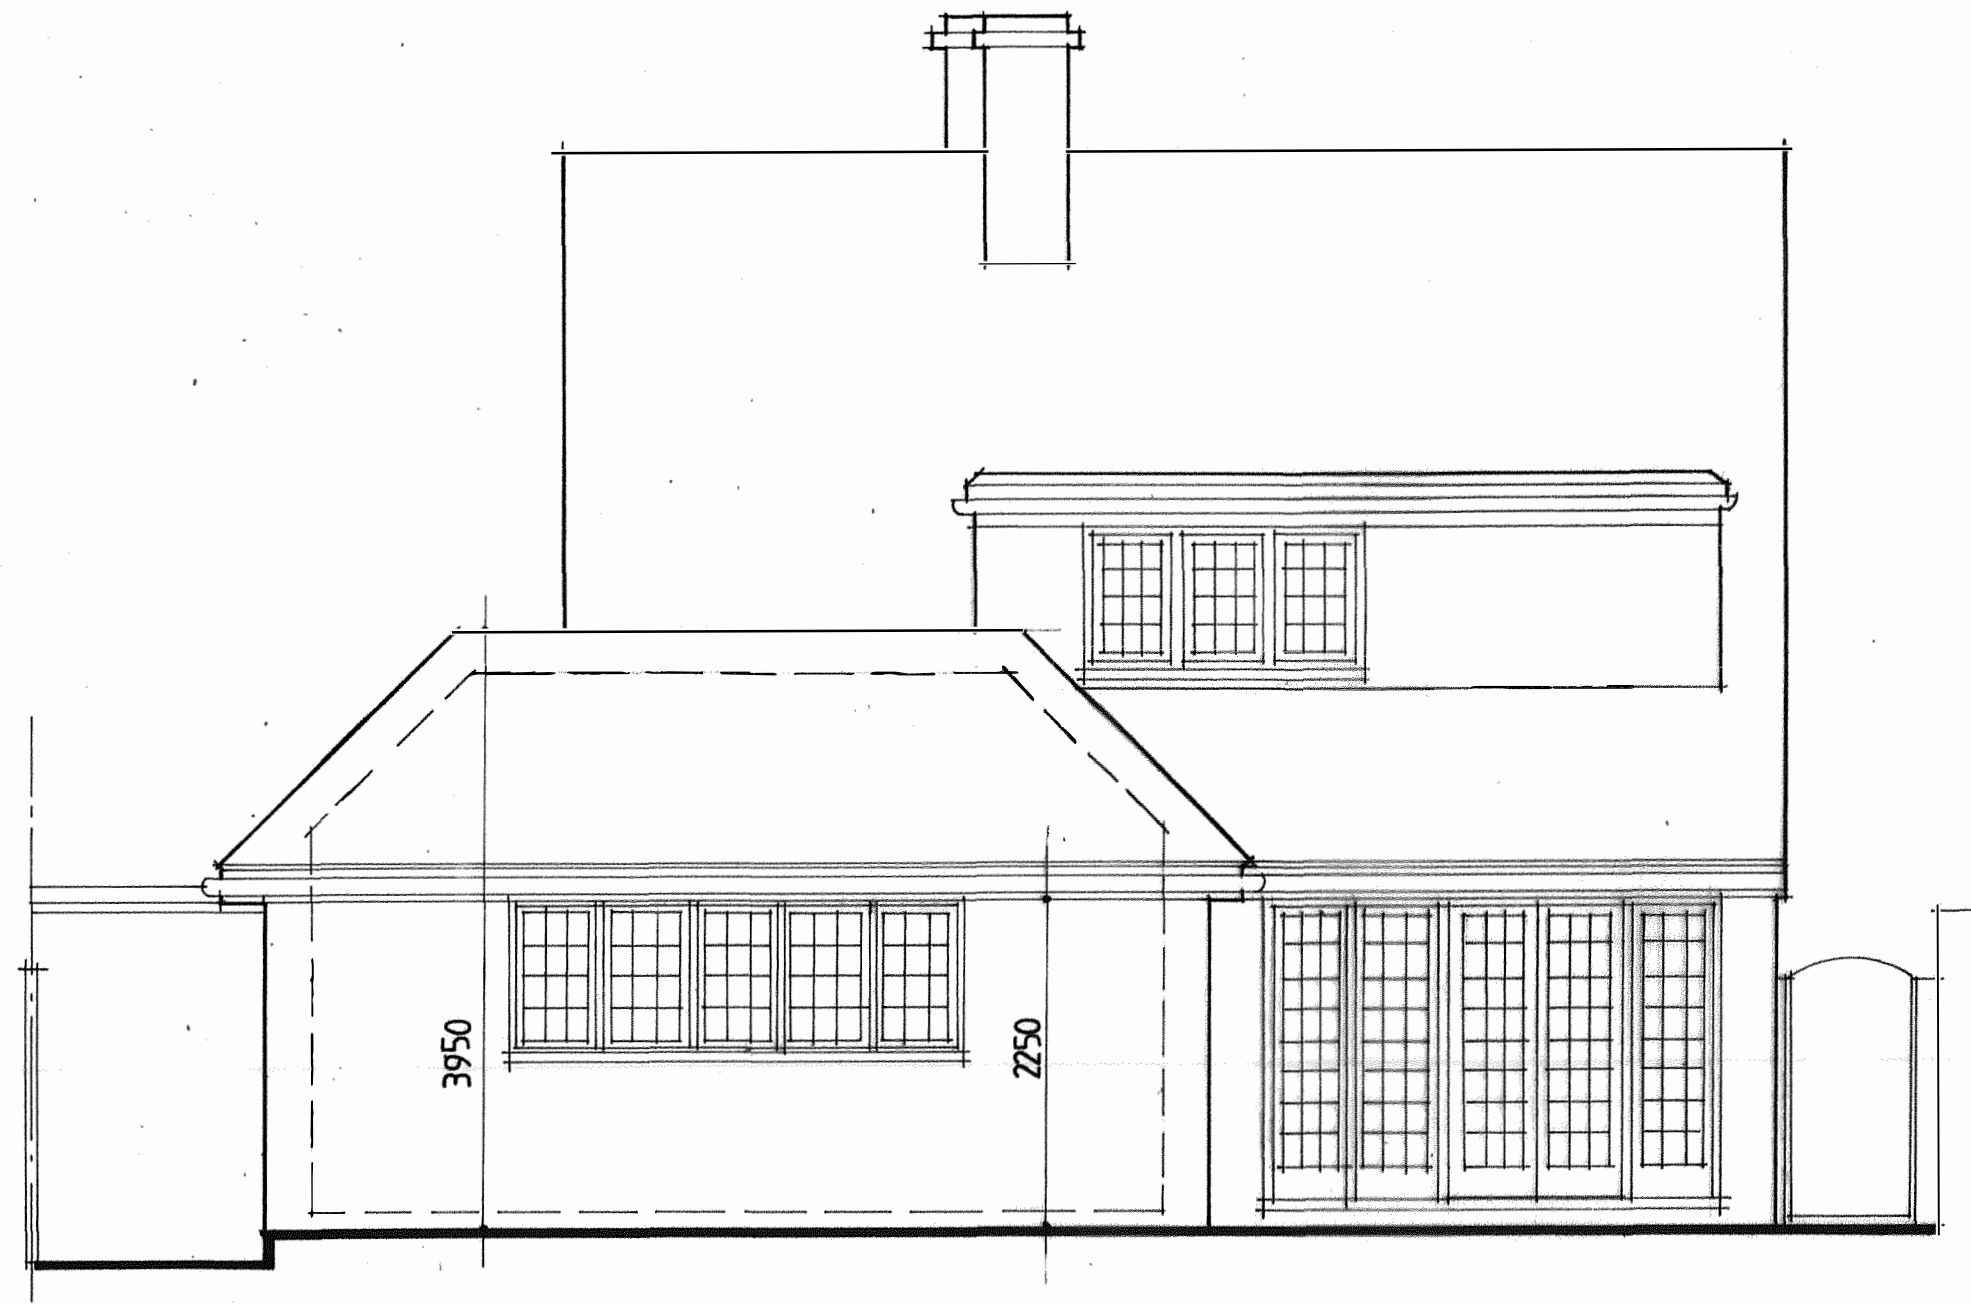

READING BOROUGH COUNCIL

17 DEC 2018

PLANNING

BERKSHIRE DEVELOPMENTS LTD
CLIENT
Jennette King

PROJECT
Single Storey Side/Rear
Extension and First Floor
Dormer Extensions at
6, Argyll Road
Reading
Berkshire
RG1 7YL

DRAWING
Proposed West Elevation

SCALE
1:50 @ A3

DRAWING No.
18/ARR/10

DATE
November 2018

REVISION