

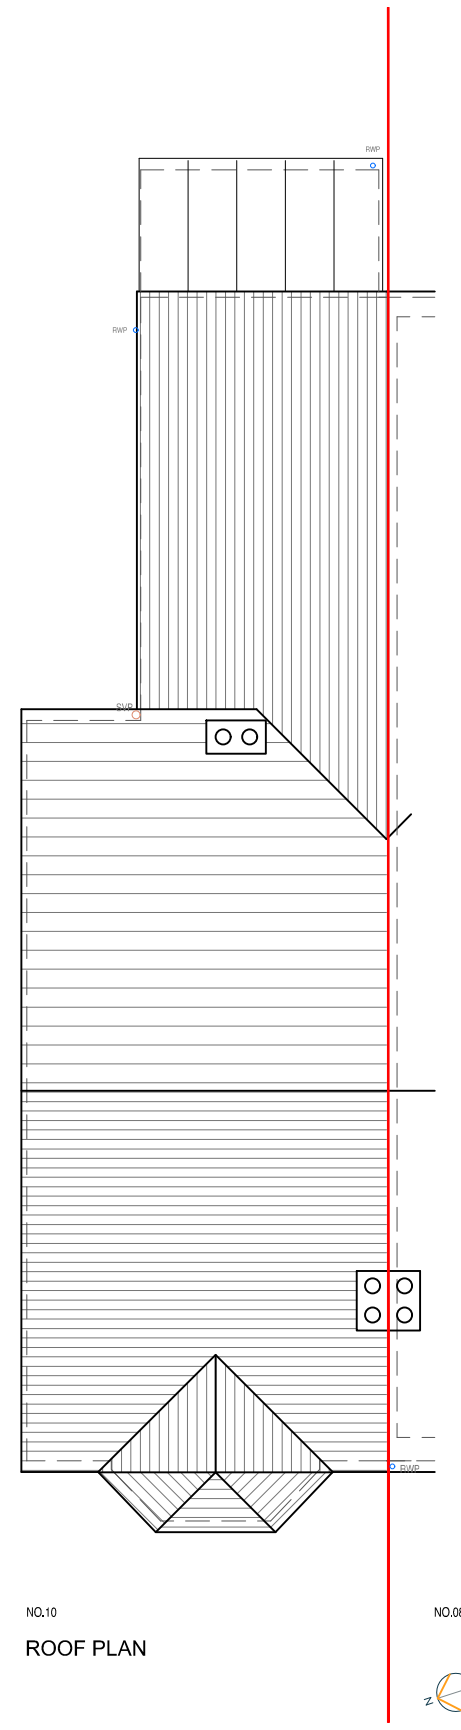
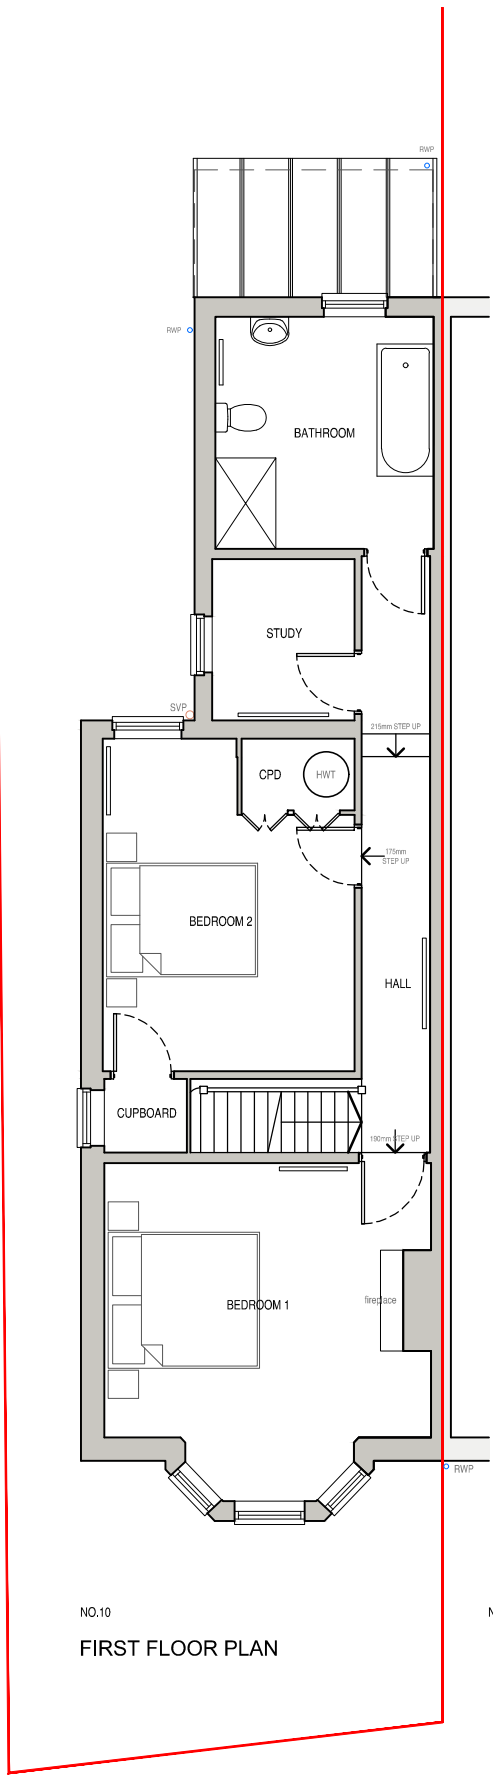


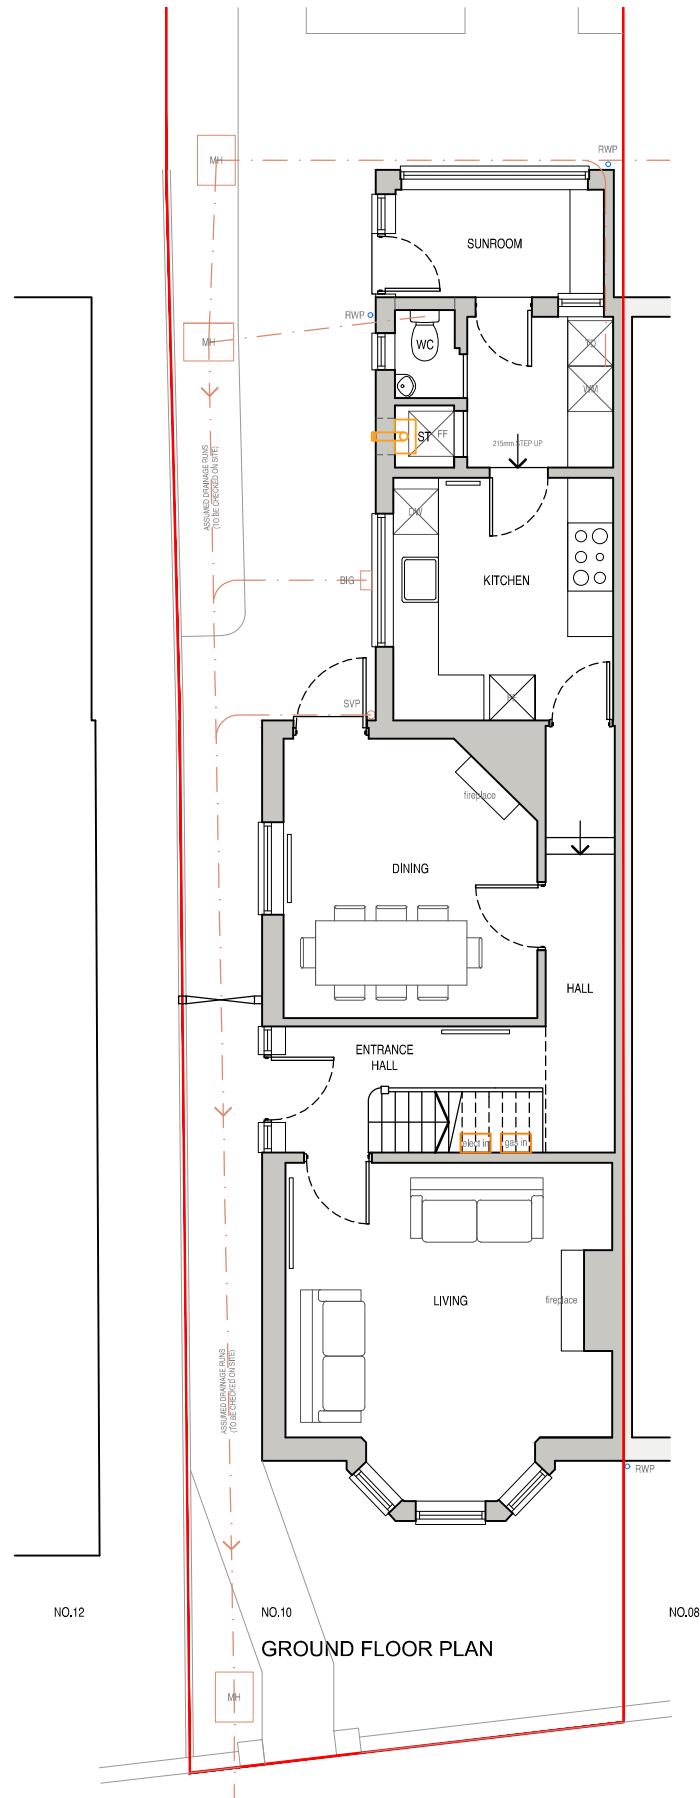

NOTES

For use in the precise named location only.

Copyright reserved by **Pitch**, Architects Limited

 



a. 1 Chiltern Court,
37 St.Peter's Avenue,
Caversham,
Reading,
RG4 7DH
t. 0118 948 4618
e. info@pitcharchitects.co.uk
w. www.pitcharchitects.co.uk

Project Title
**Proposed Alterations
to
10 Priory Avenue,
Caversham,
RG4 7SE**

Client Name
Ms G. Robaczynski

Drawing Title
Existing Floor Plans

Drawing Scale
1:100 @ A3

Date
Oct '19

Status
Planning

Drawn/checked
MC/KM

Drawing Ref
19071 - SU - 002 -

Rev

Rev -

Date -

Revision -

© Pitch, Architects Limited