


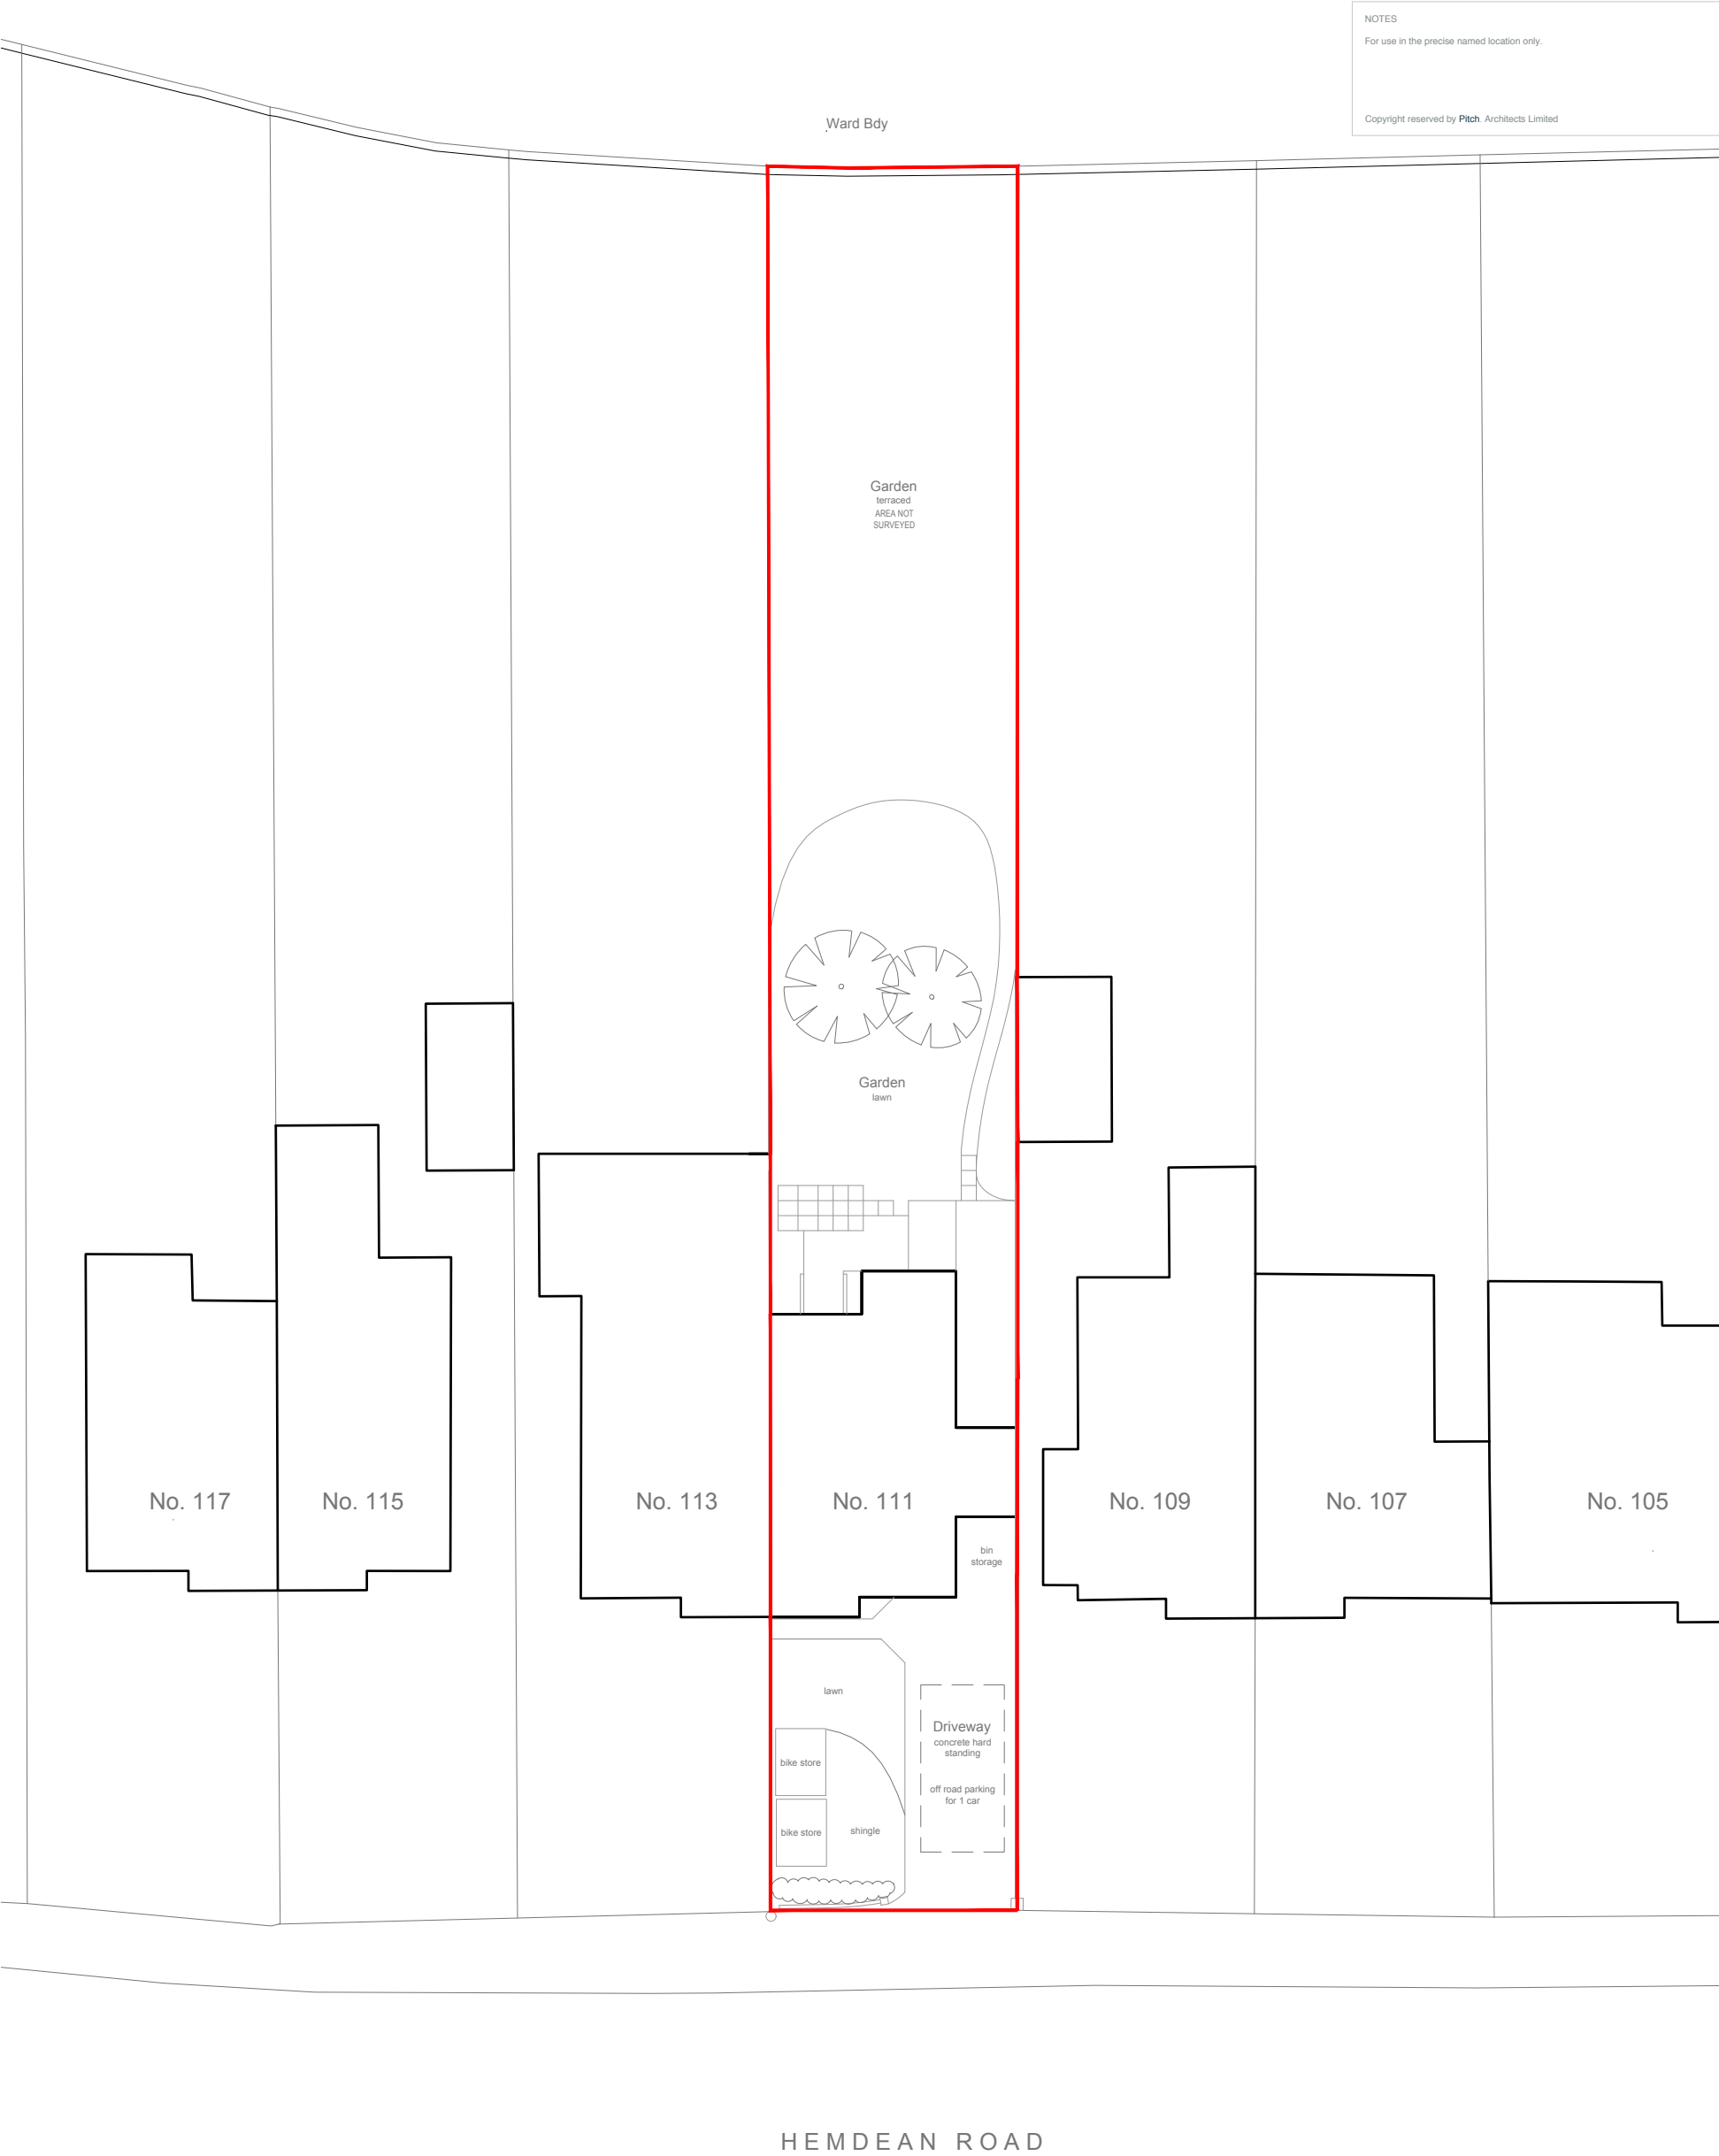

NOTES

For use in the precise named location only.

Copyright reserved by Pitch Architects Limited

©Crown Copyright and database
rights 2018 OS 100019980



Rev -	Date -	Revision -
Drawing Title Existing Site Plan (block plan)		
Drawing Scale 1:200 @ A3	Date Jan 19	Status Planning
Drawing Ref 18094 - SU - 001	Rev -	

pitch.
ARCHITECTS

a. 1 Chiltern Court,
37 St Peter's Avenue,
Caversham,
Reading,
RG4 7DH

t. 0118 948 4618

e. info@pitcharchitects.co.uk

w. www.pitcharchitects.co.uk

Project Title
Proposed Alterations
to
111 Hemdean Road,
Caversham,
RG4 7SS

Client Name
Mr Parkes & Ms Conway

© Pitch Architects Limited