


NOTES:
ANY DISCREPANCIES IN DRAWINGS OR DETAILS TO BE
REPORTED TO BENJAMIN HILL DESIGNS LTD FOR CLARIFICATION



Front Elevation




Front Elevation

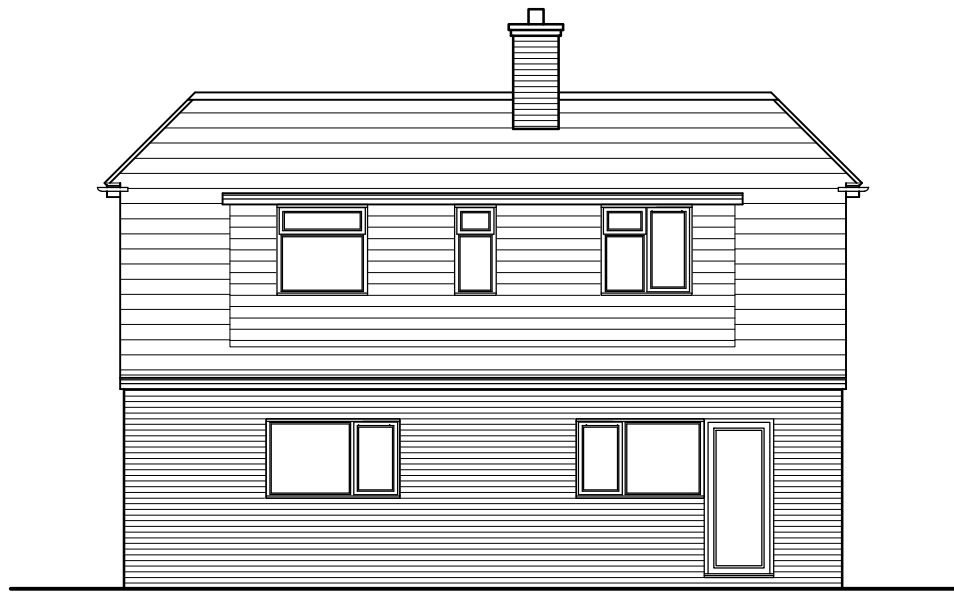


Front Elevation




Front Elevation

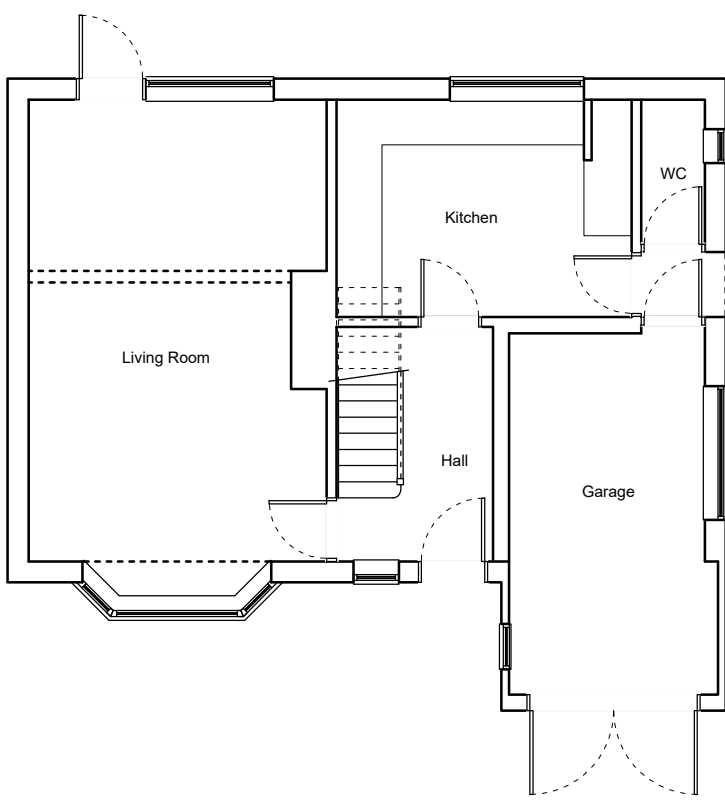

Ground Floor Plan

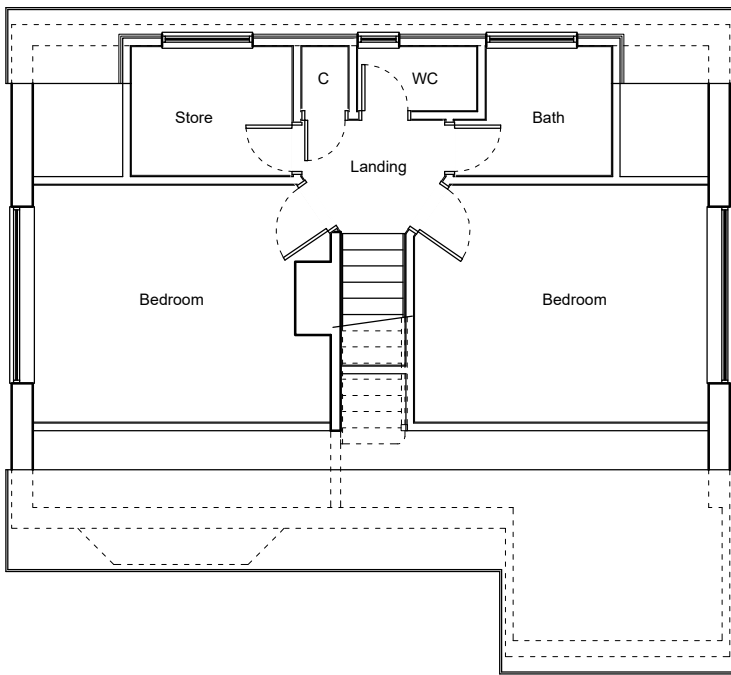

First Floor Plan

 

Scale bar (1:100)

--	--	--
REV	DATE	REVISION DESCRIPTION

BH DESIGNS		
CLIENT: Mike Deacon		
PROJECT: 5 The Horse Close, Caversham, Reading, RG4 8TT		
TITLE: EXISTING: Plans and Elevations		
PROJECT No: BHD-0068	DRAWING No: E101	ISSUE --
STATUS: Planning	SCALE: 1:100	
DRN:	N.H.	CHK: -- DATE: Mar 2018