


ALL MATERIALS USED ARE TO
MATCH EXISTING.

EXISTING GARDEN AREA = 11.295 m²

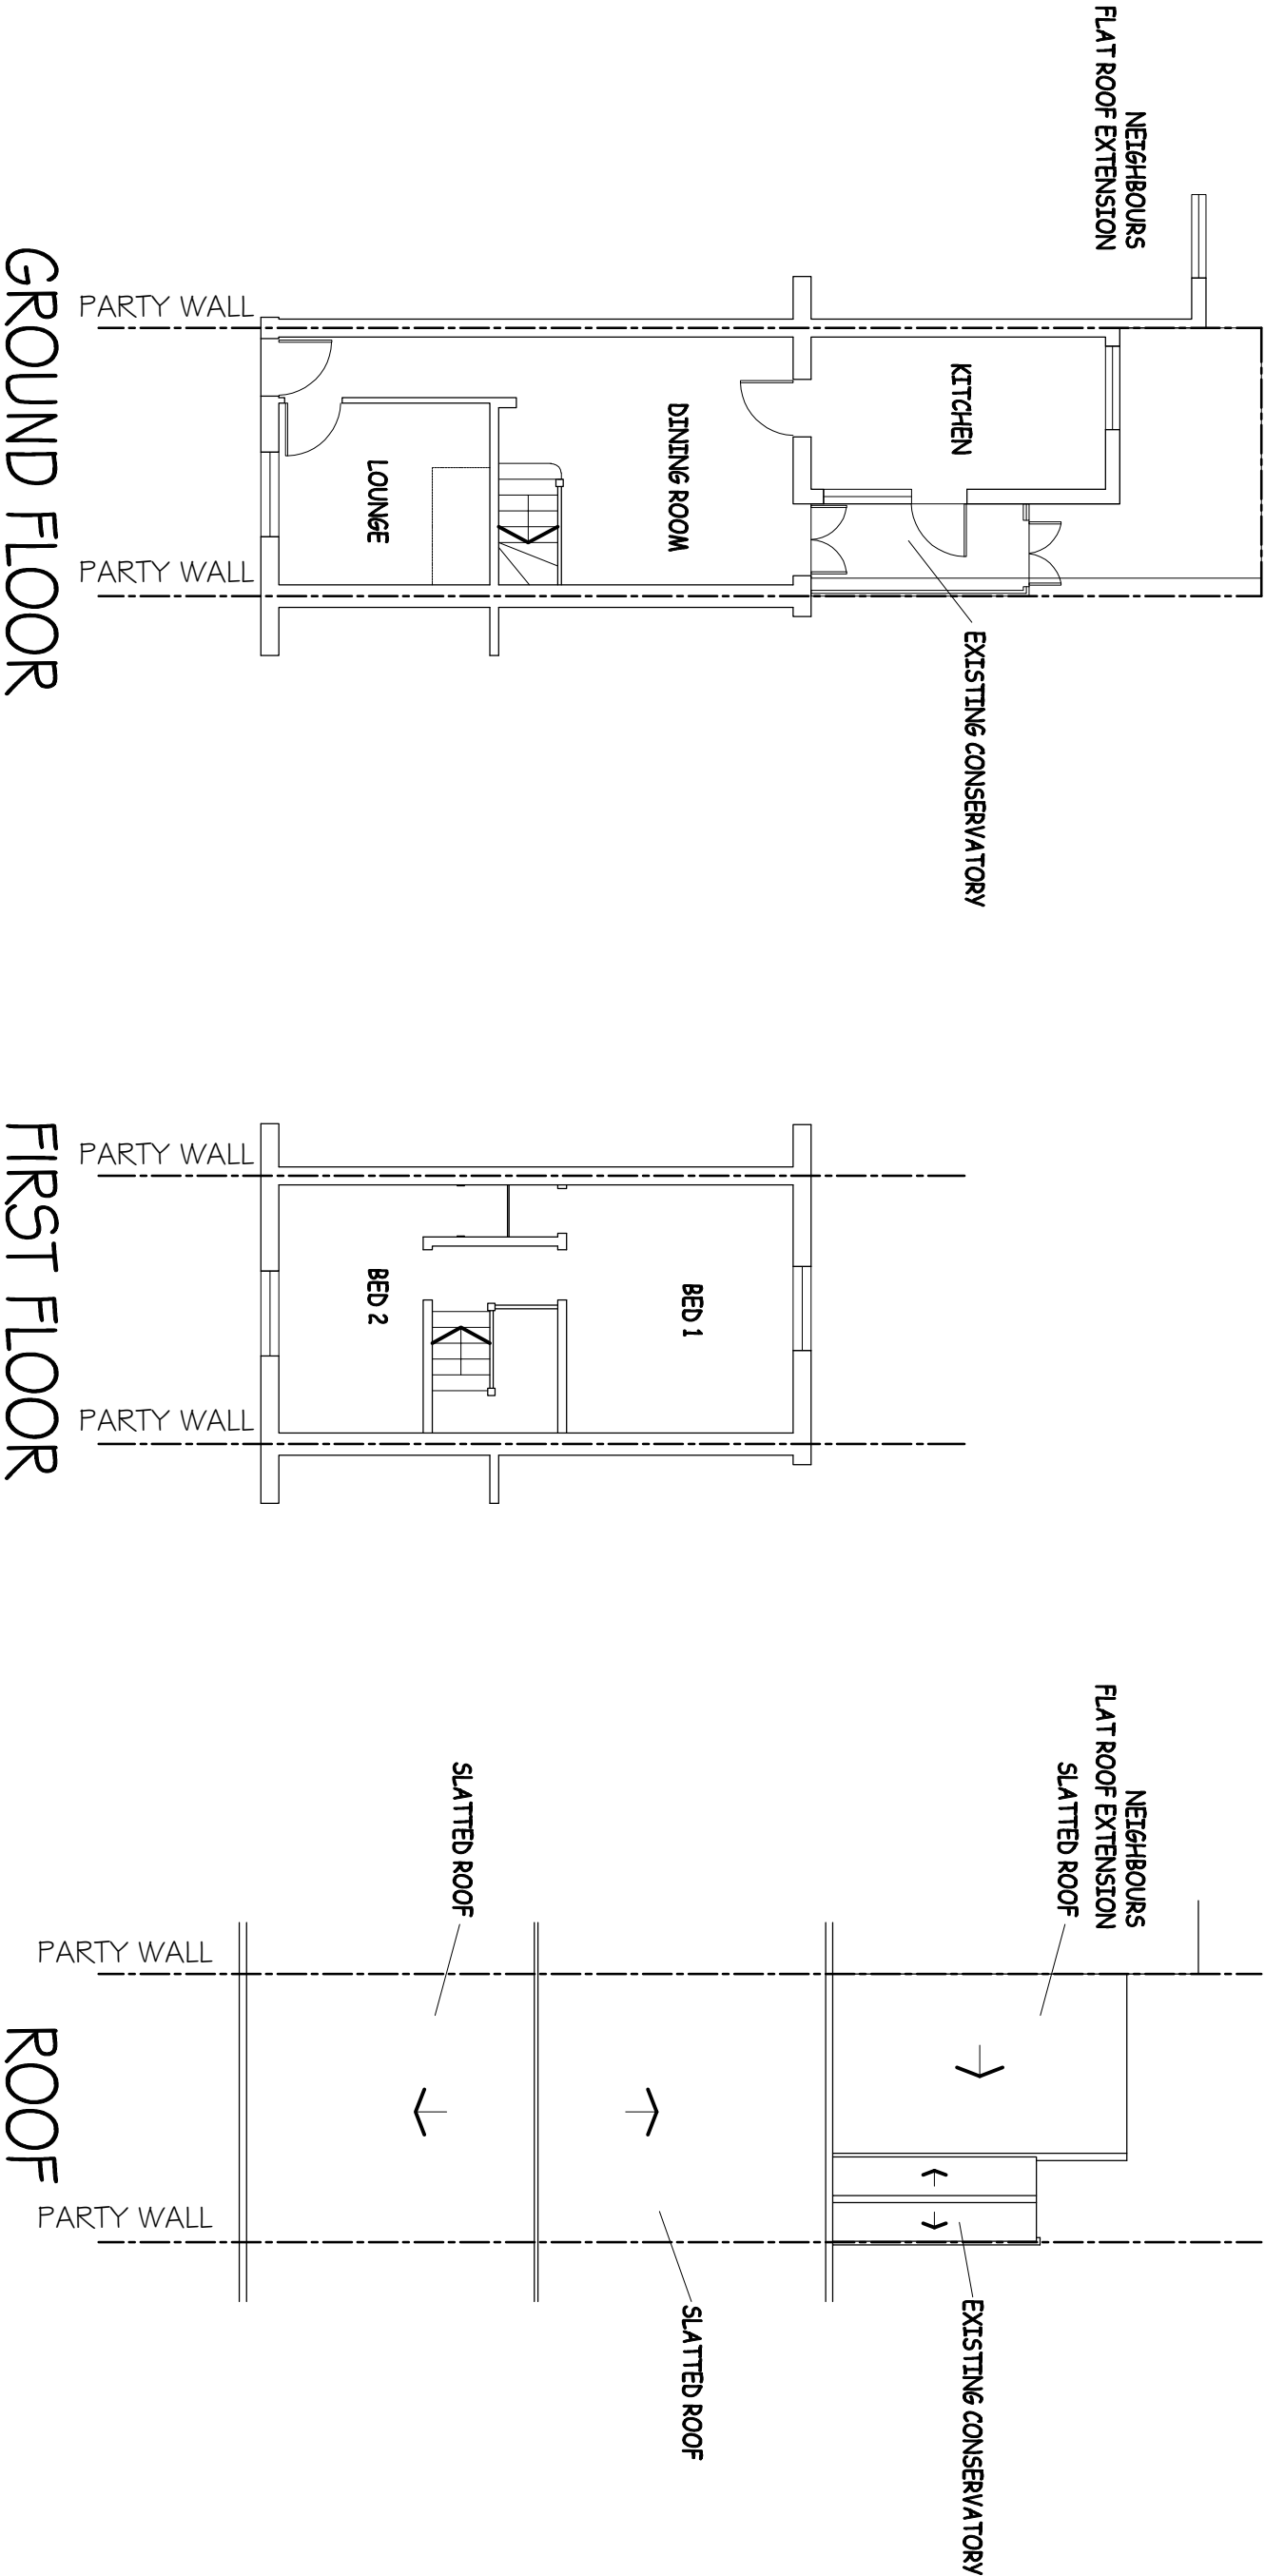

GB STRUCTURALS


TEL: 01252-878-499

EMAIL: info@gbstructurals.co.uk


SCALE 1:100@A3 DRAWN DB AUG 18

DRG No.1881-27-E-01A


GROUND FLOOR

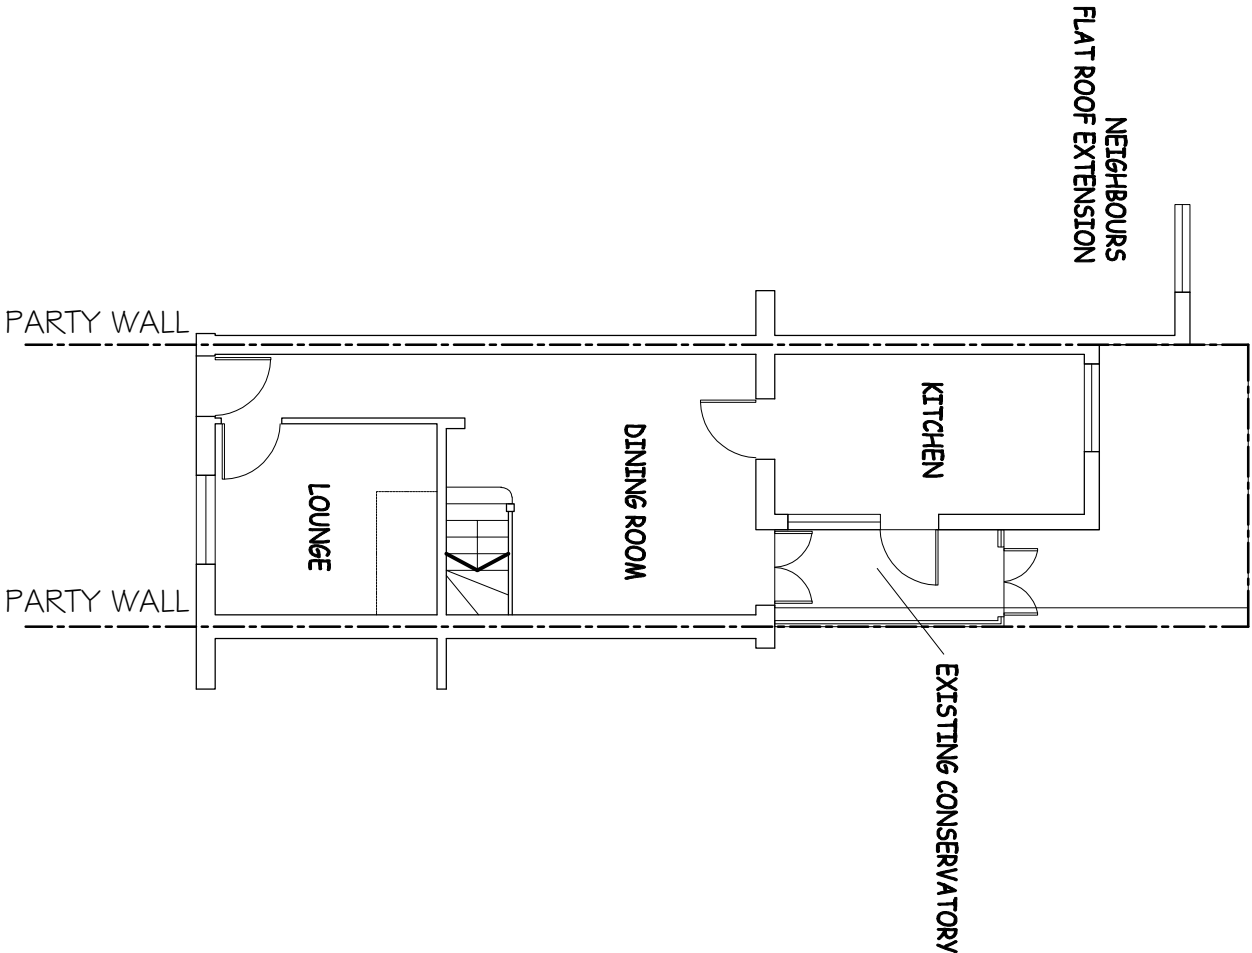

FIRST FLOOR

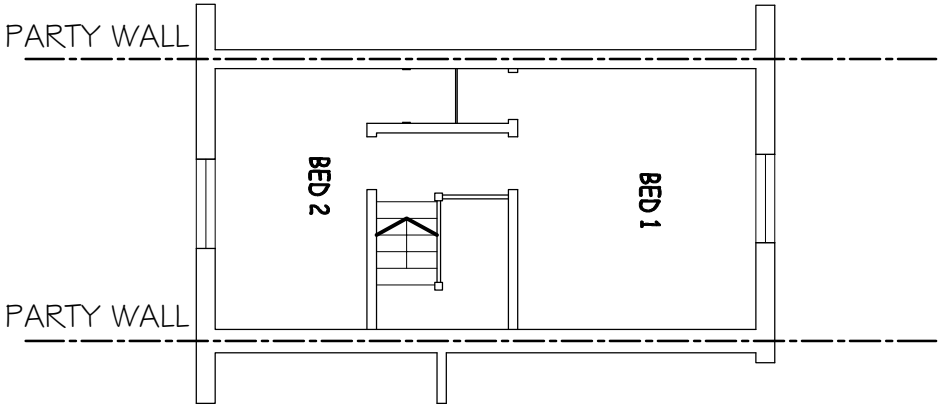

ROOF

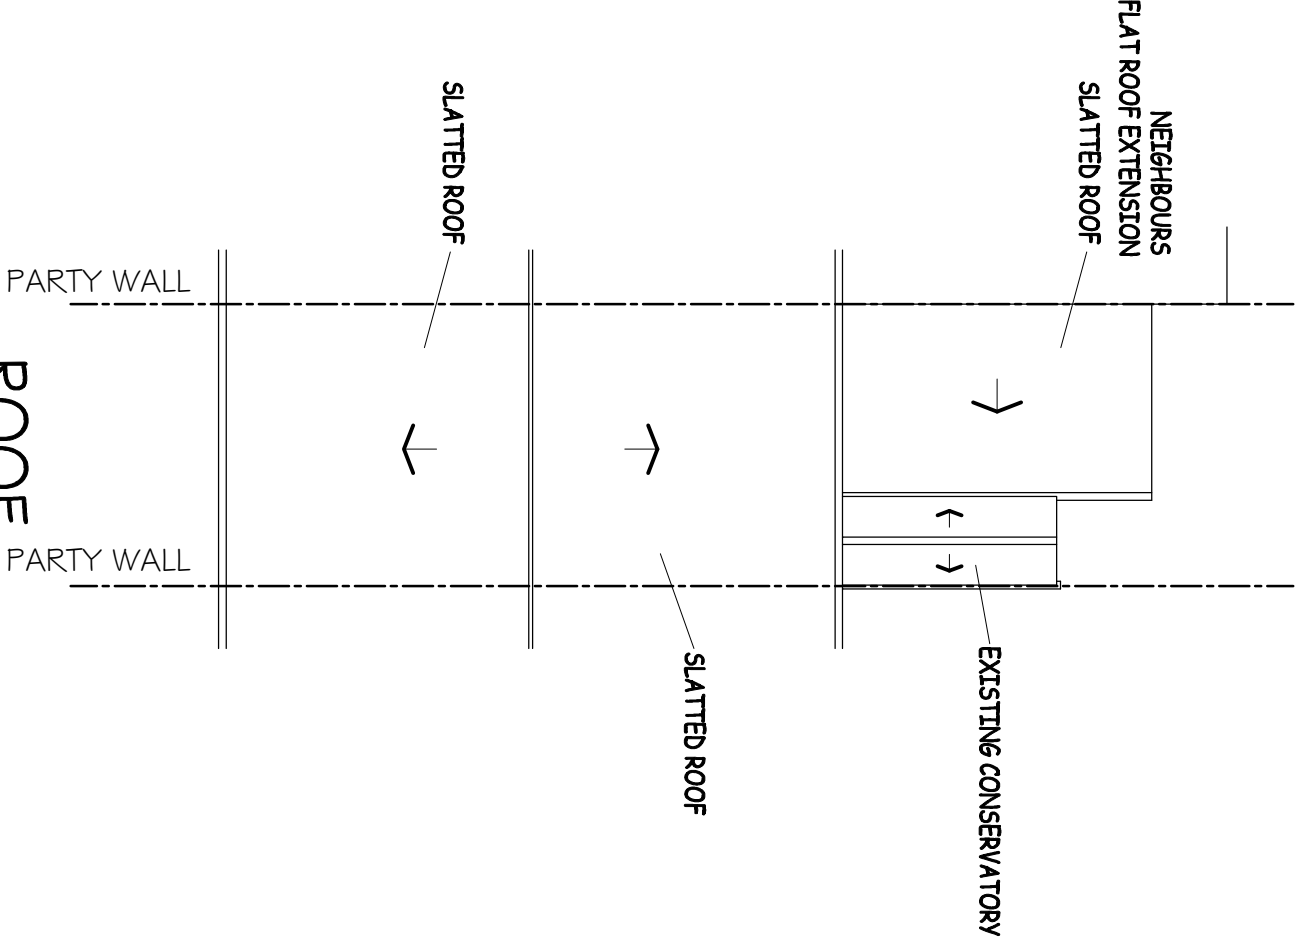

14 CANNON STREET, READING, BERKSHIRE,
RG1-7PH. MADS ORBERSON
EXISTING FLOOR PLAN

PRIOR TO SCALING THESE DRAWINGS
ENSURE BAR SCALE IS SCALING CORRECTLY
(IF IN DOUBT ASK)

