



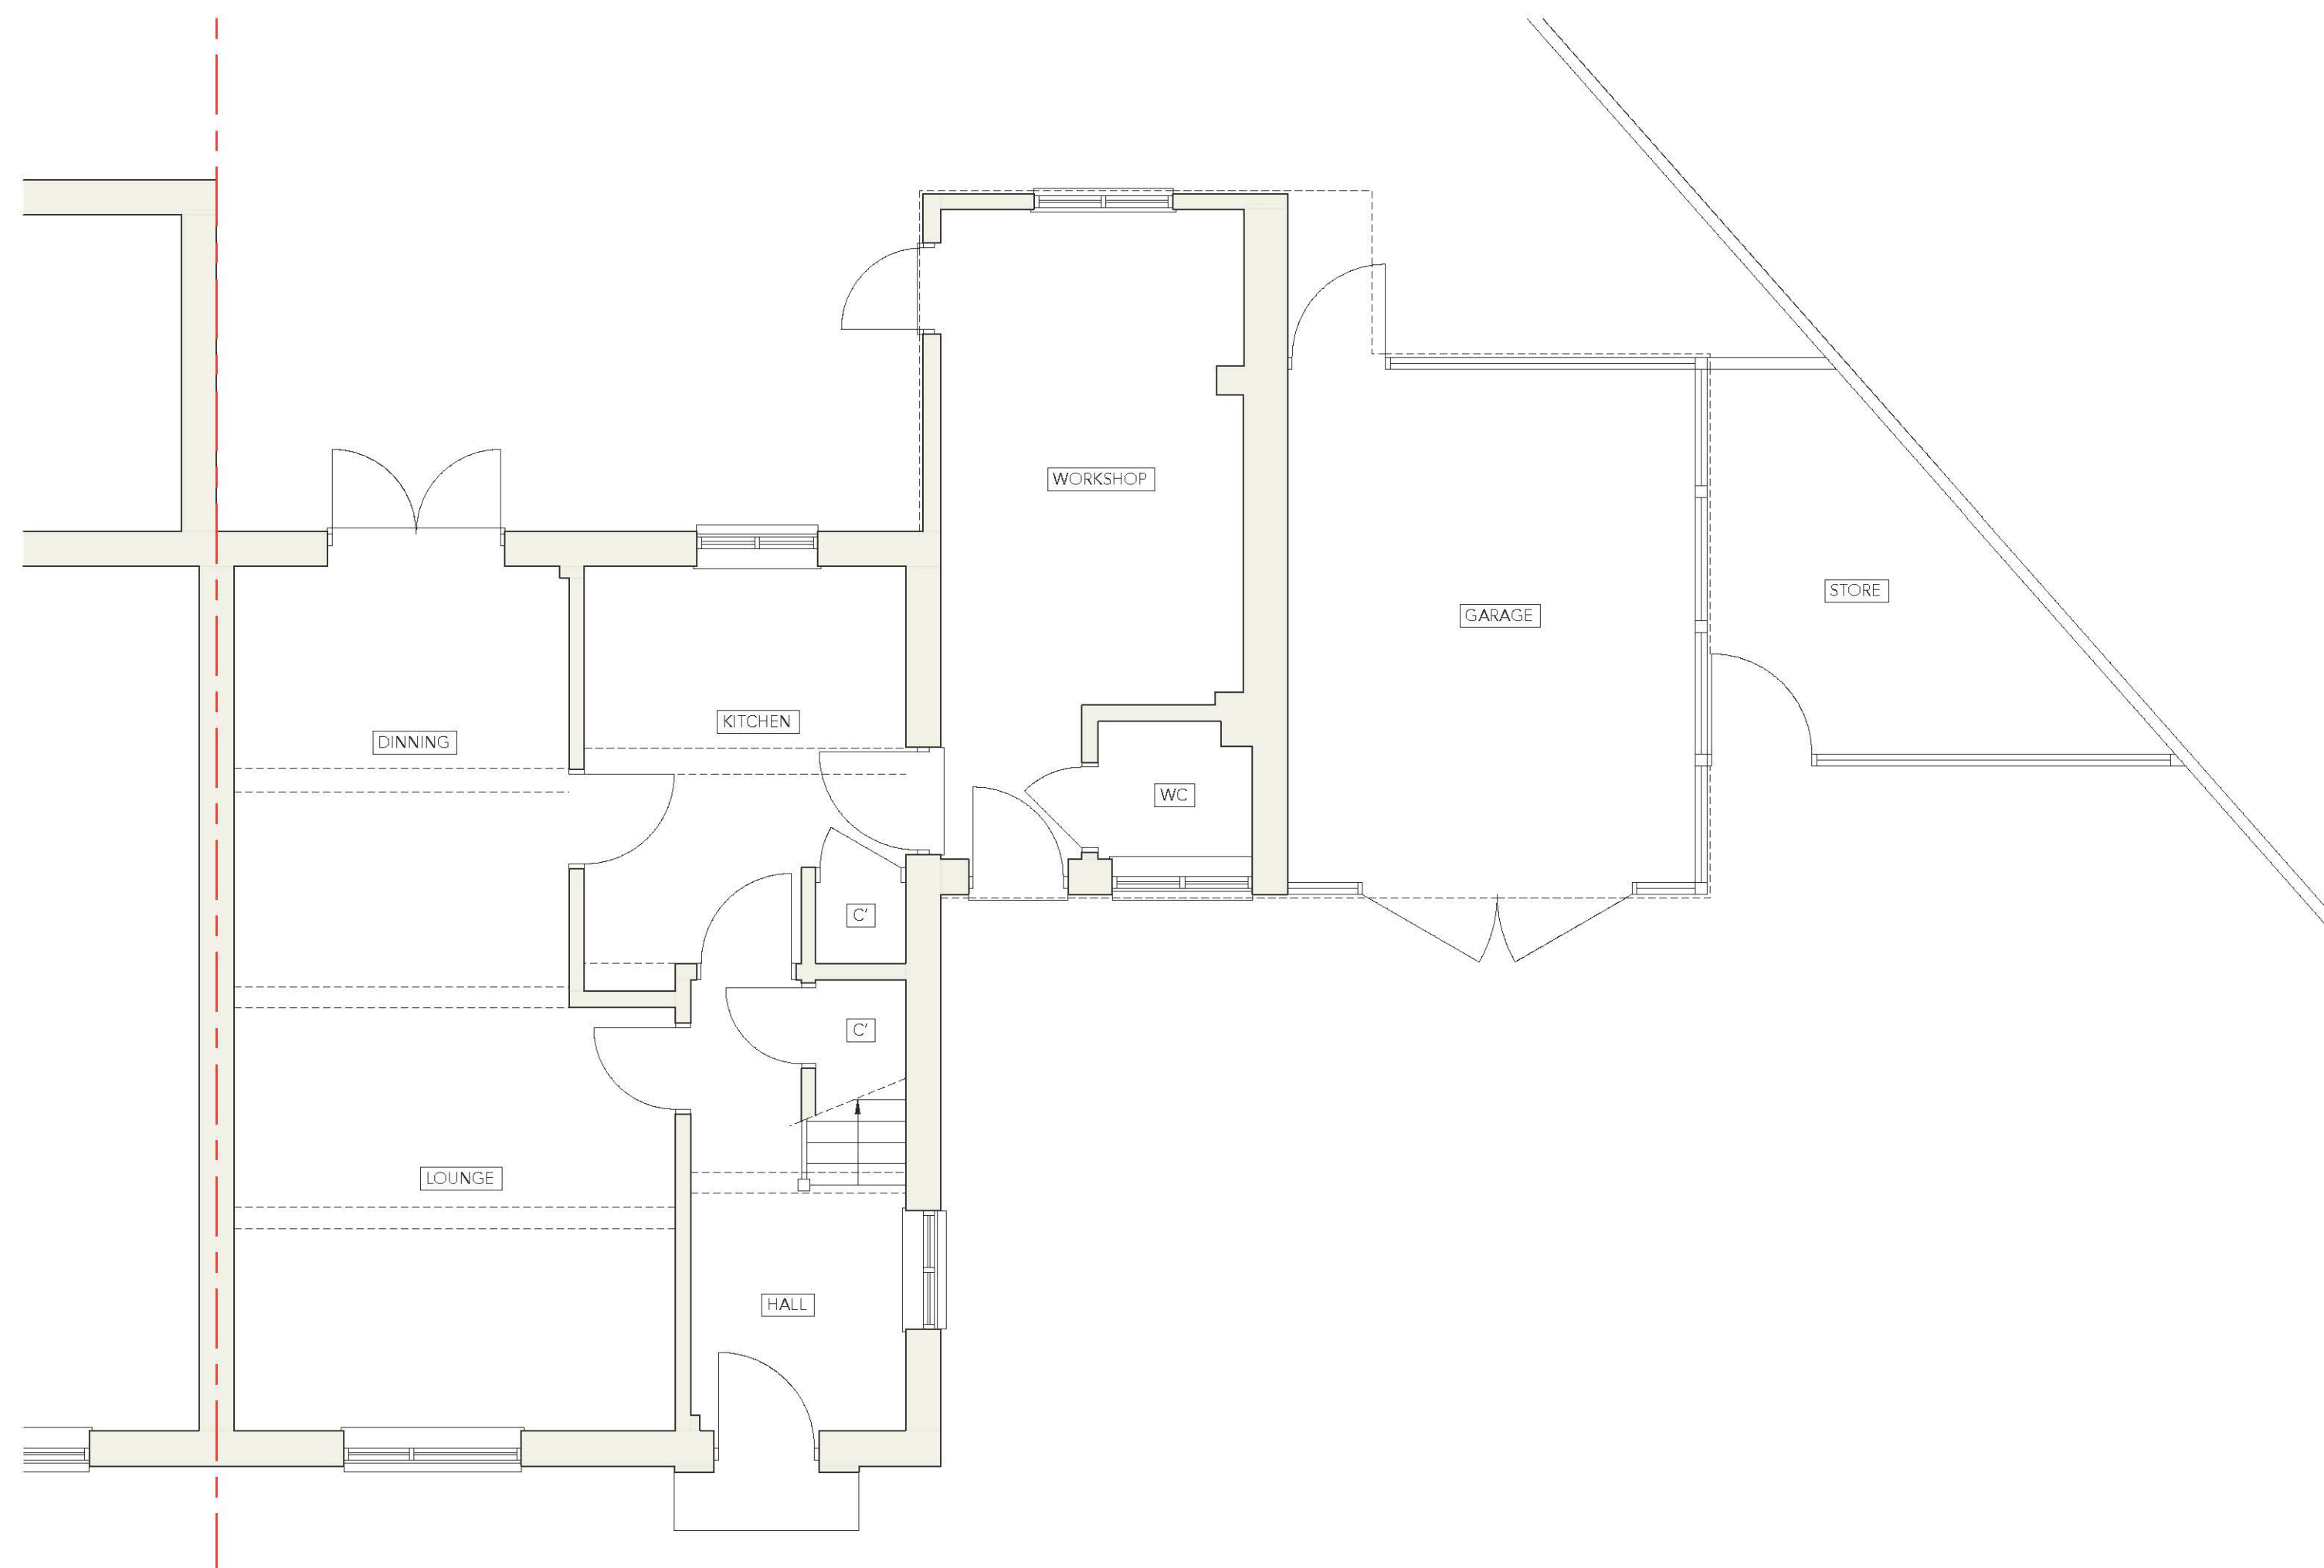

EXISTING GROUND FLOOR PLAN

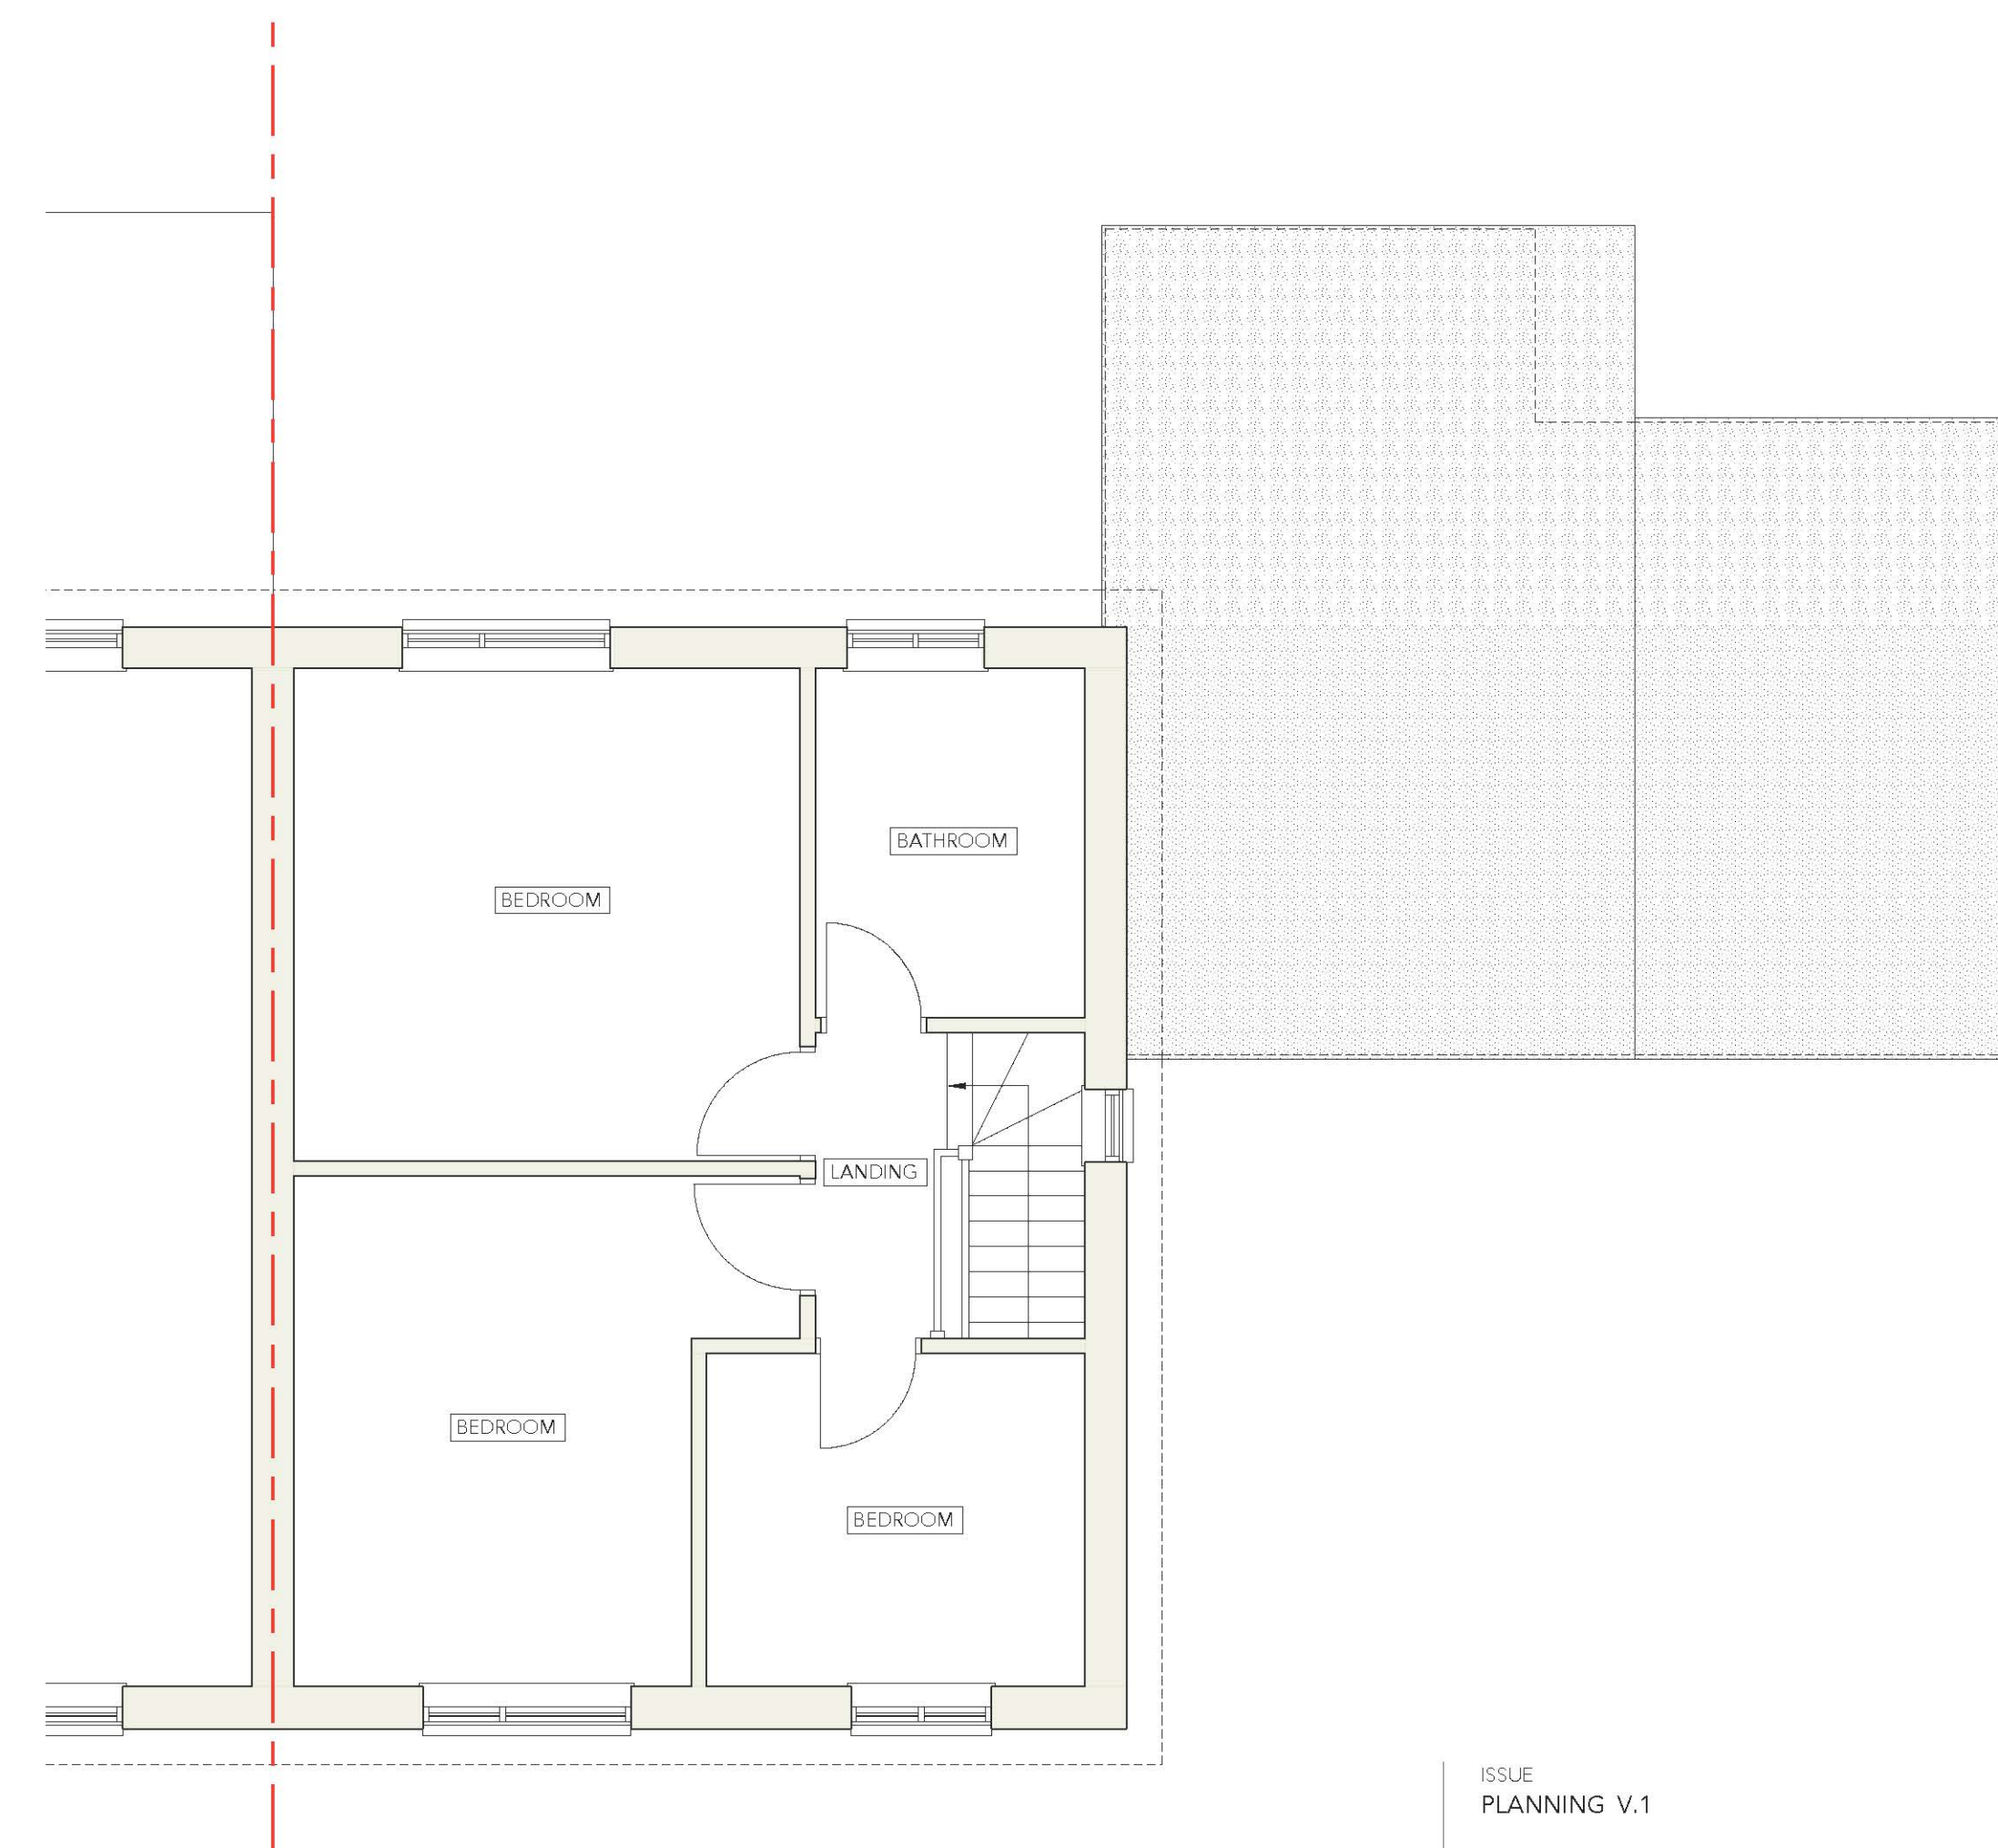

EXISTING FIRST FLOOR PLAN

ISSUE  
PLANNING V.1

SITE  
68 Foxhays Road, Reading Berks RG2 8NW

PROJECT  
Proposed ground & first floor side extension and ground floor rear extension

CLIENT  
Mr R Rolfe & Miss S Crick, 68 Foxhays Road, Reading Berks

|          |            |          |            |
|----------|------------|----------|------------|
| DRAWN BY | CHECKED BY | DRG NO.  | DATE       |
| F C      | S S        | 2104.G.1 | 23.04.2019 |

WWW.FUTURE-ARCHITECTURE.CO.UK    T: 01865 686478    E: INFO@FUTURE-ARCHITECTURE.CO.UK  
HILLCROFT, NEWINGTON, WALLINGFORD, OXON OX10 7AH