
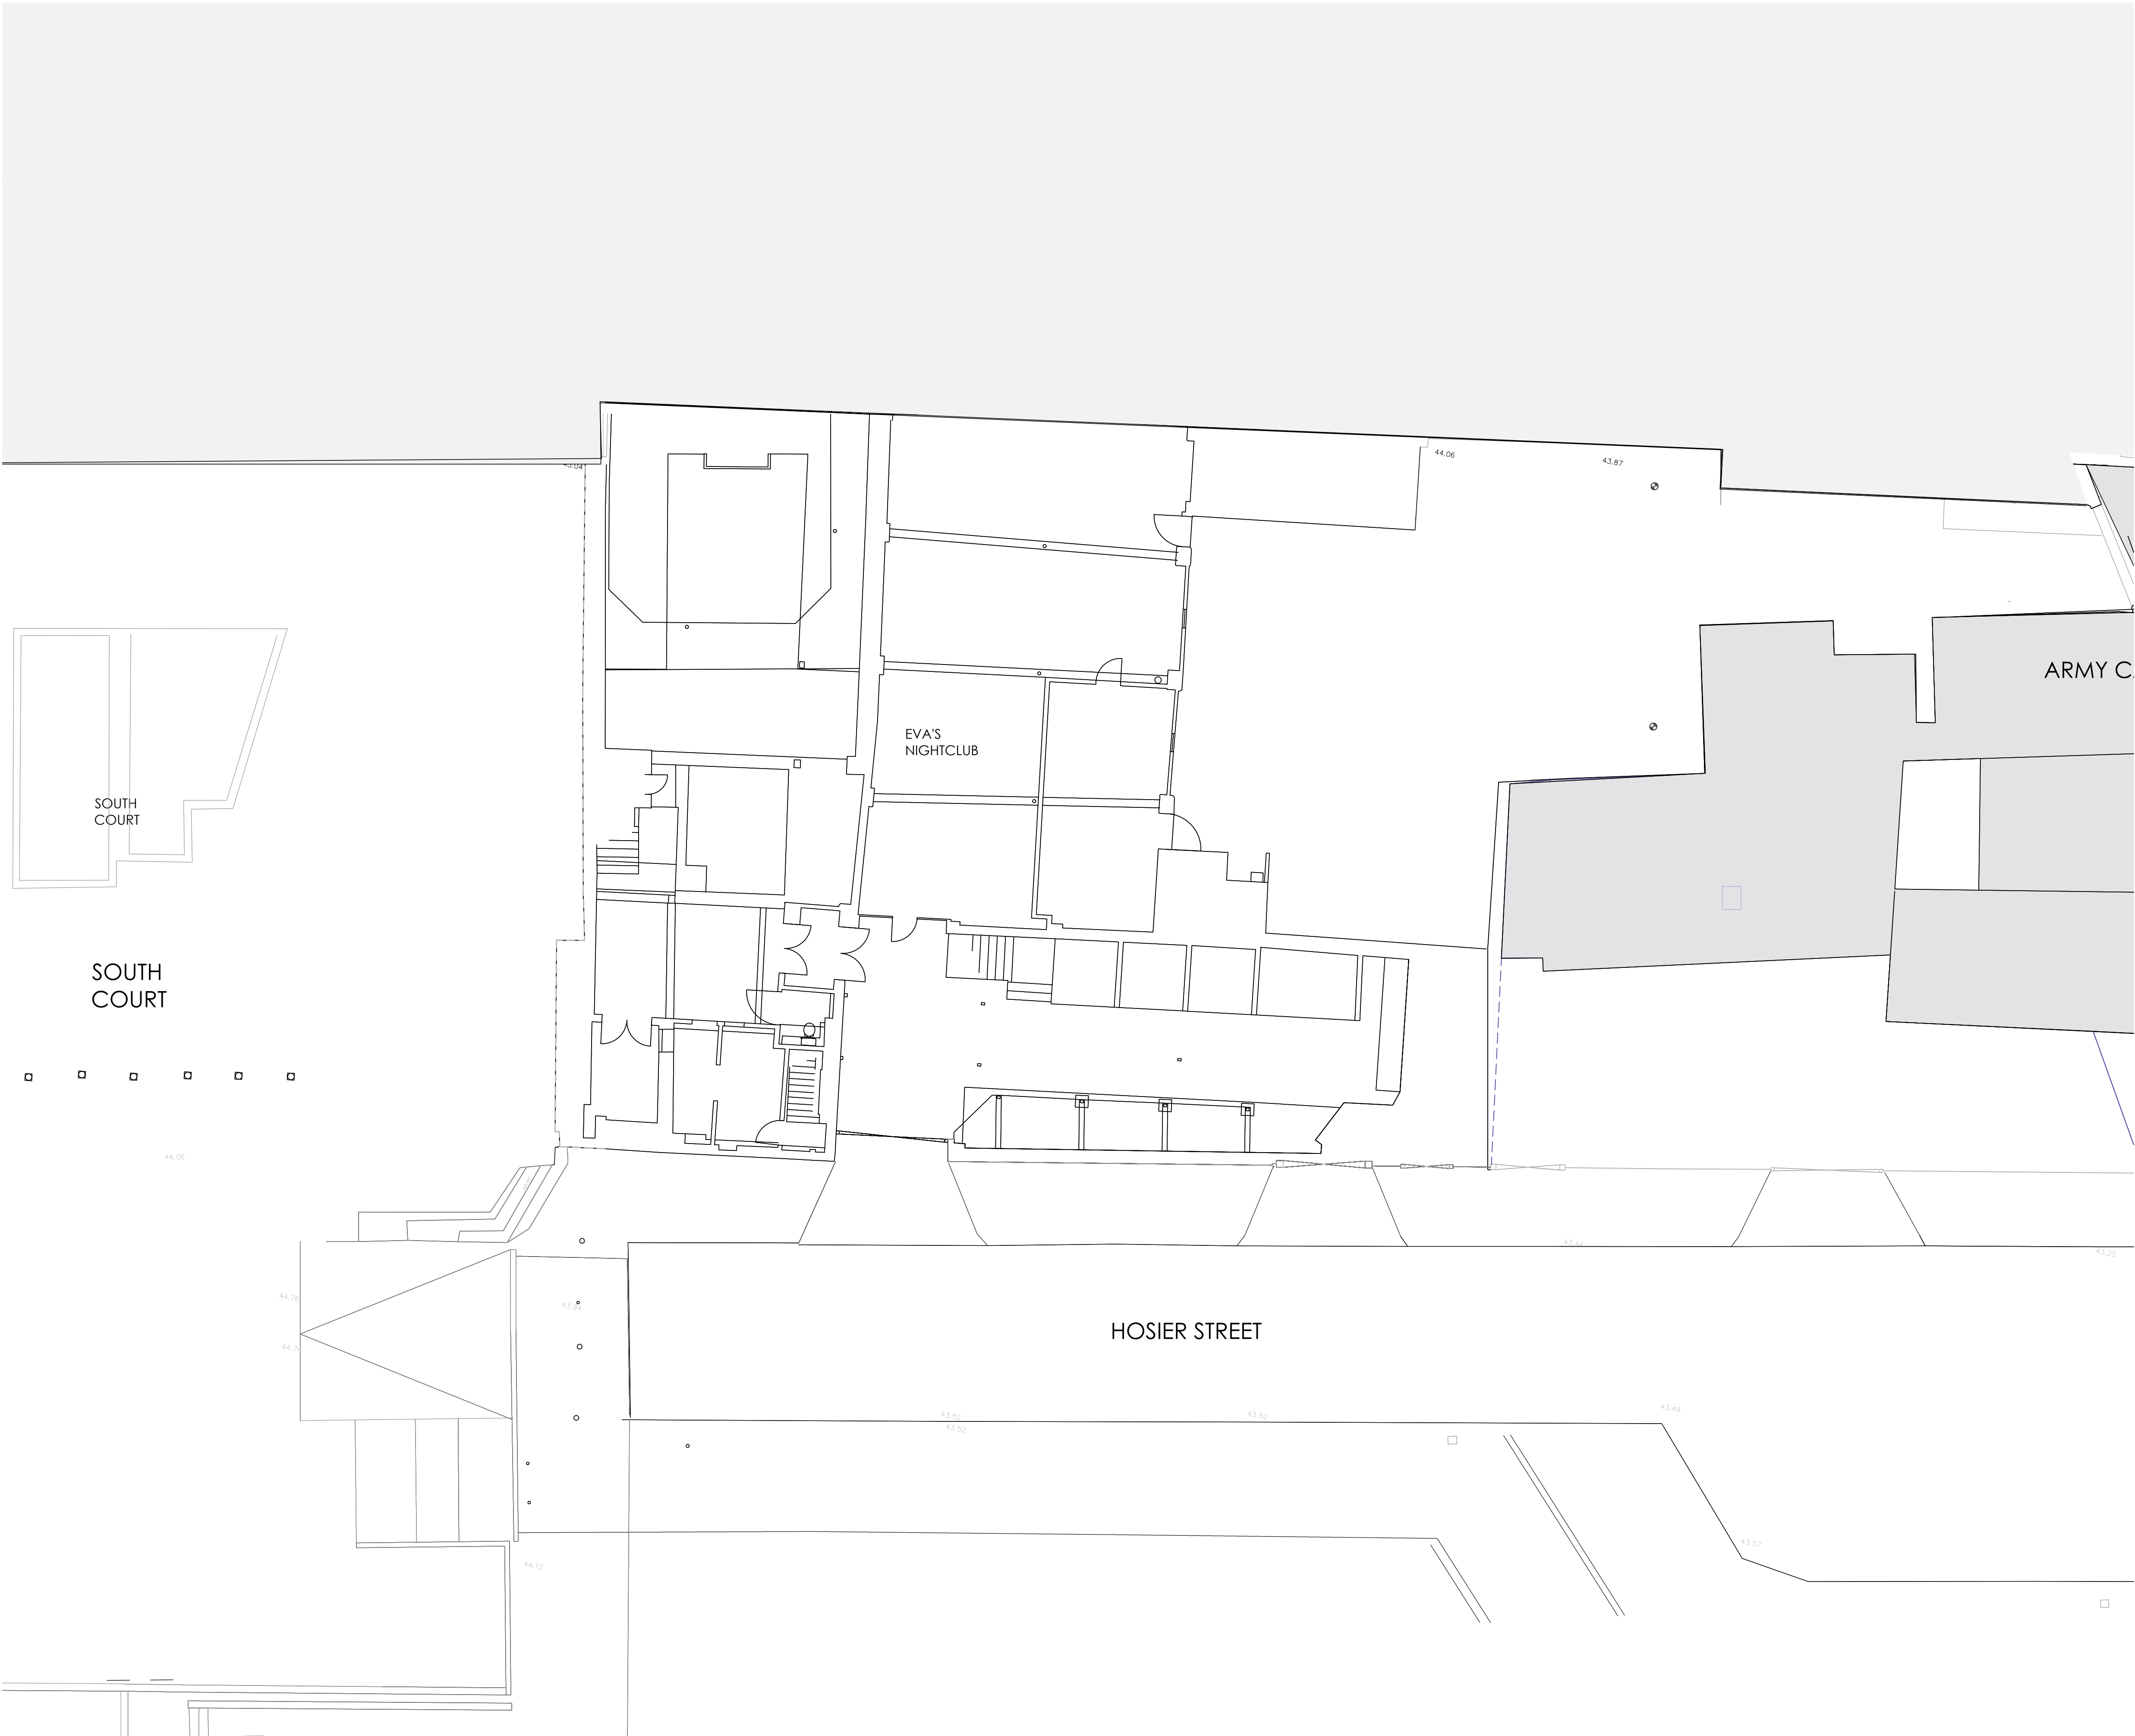


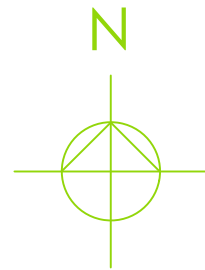

PLANNING

P00 16.10.18 Planning Issue PHT

REV DATE NOTES CHK

Client

MOORGARTH

Project

HOSIER STREET HOTEL,
READING

Drawing Title

EXISTING FLOOR PLAN

Drawn	Checked	Paper Size	Scale	Date
VL	PHT	A1	1:100	16.10.18

Project No.	Drawing No.	Revision
18370	0305	P00

**CORSTORPHINE
+WRIGHT
ARCHITECTS**

Warwick
London
Birmingham
Manchester
Newcastle
Canterbury
Dublin

Brook Hall Brook Street Warwick CV34 4BL
Tel. 01926 658444 www.corstorphine-wright.com