

CONSTRUCTION

All dimensions to be verified on site.

Any discrepancies in printed drawings to be brought to attention of wd Harley for clarification.

All variations to construction works carried out on site to be brought to our attention prior to carrying out work.

©2018, wd Harley is the author of this document and owns the copyright to it. This document may not be reproduced in any form in whole or part without the prior written permission of wd Harley.


Additional Information

Drawing to be read in conjunction with Detail Sheets specified below.


Detail Ref	Description
CO-FC-H-D - W01	Deflection Head Parallel to Purlins
CO-FC-H-D - W02	Deflection Head Perpendicular to Purlins
CO-FC-H-D - W03	Deflection Head Detail Parallel + Perpendicular to Purlins

Drawing Revisions

Rev	Date	Description
A	15/11/2018	Condensing Unit positions indicated to First Floor

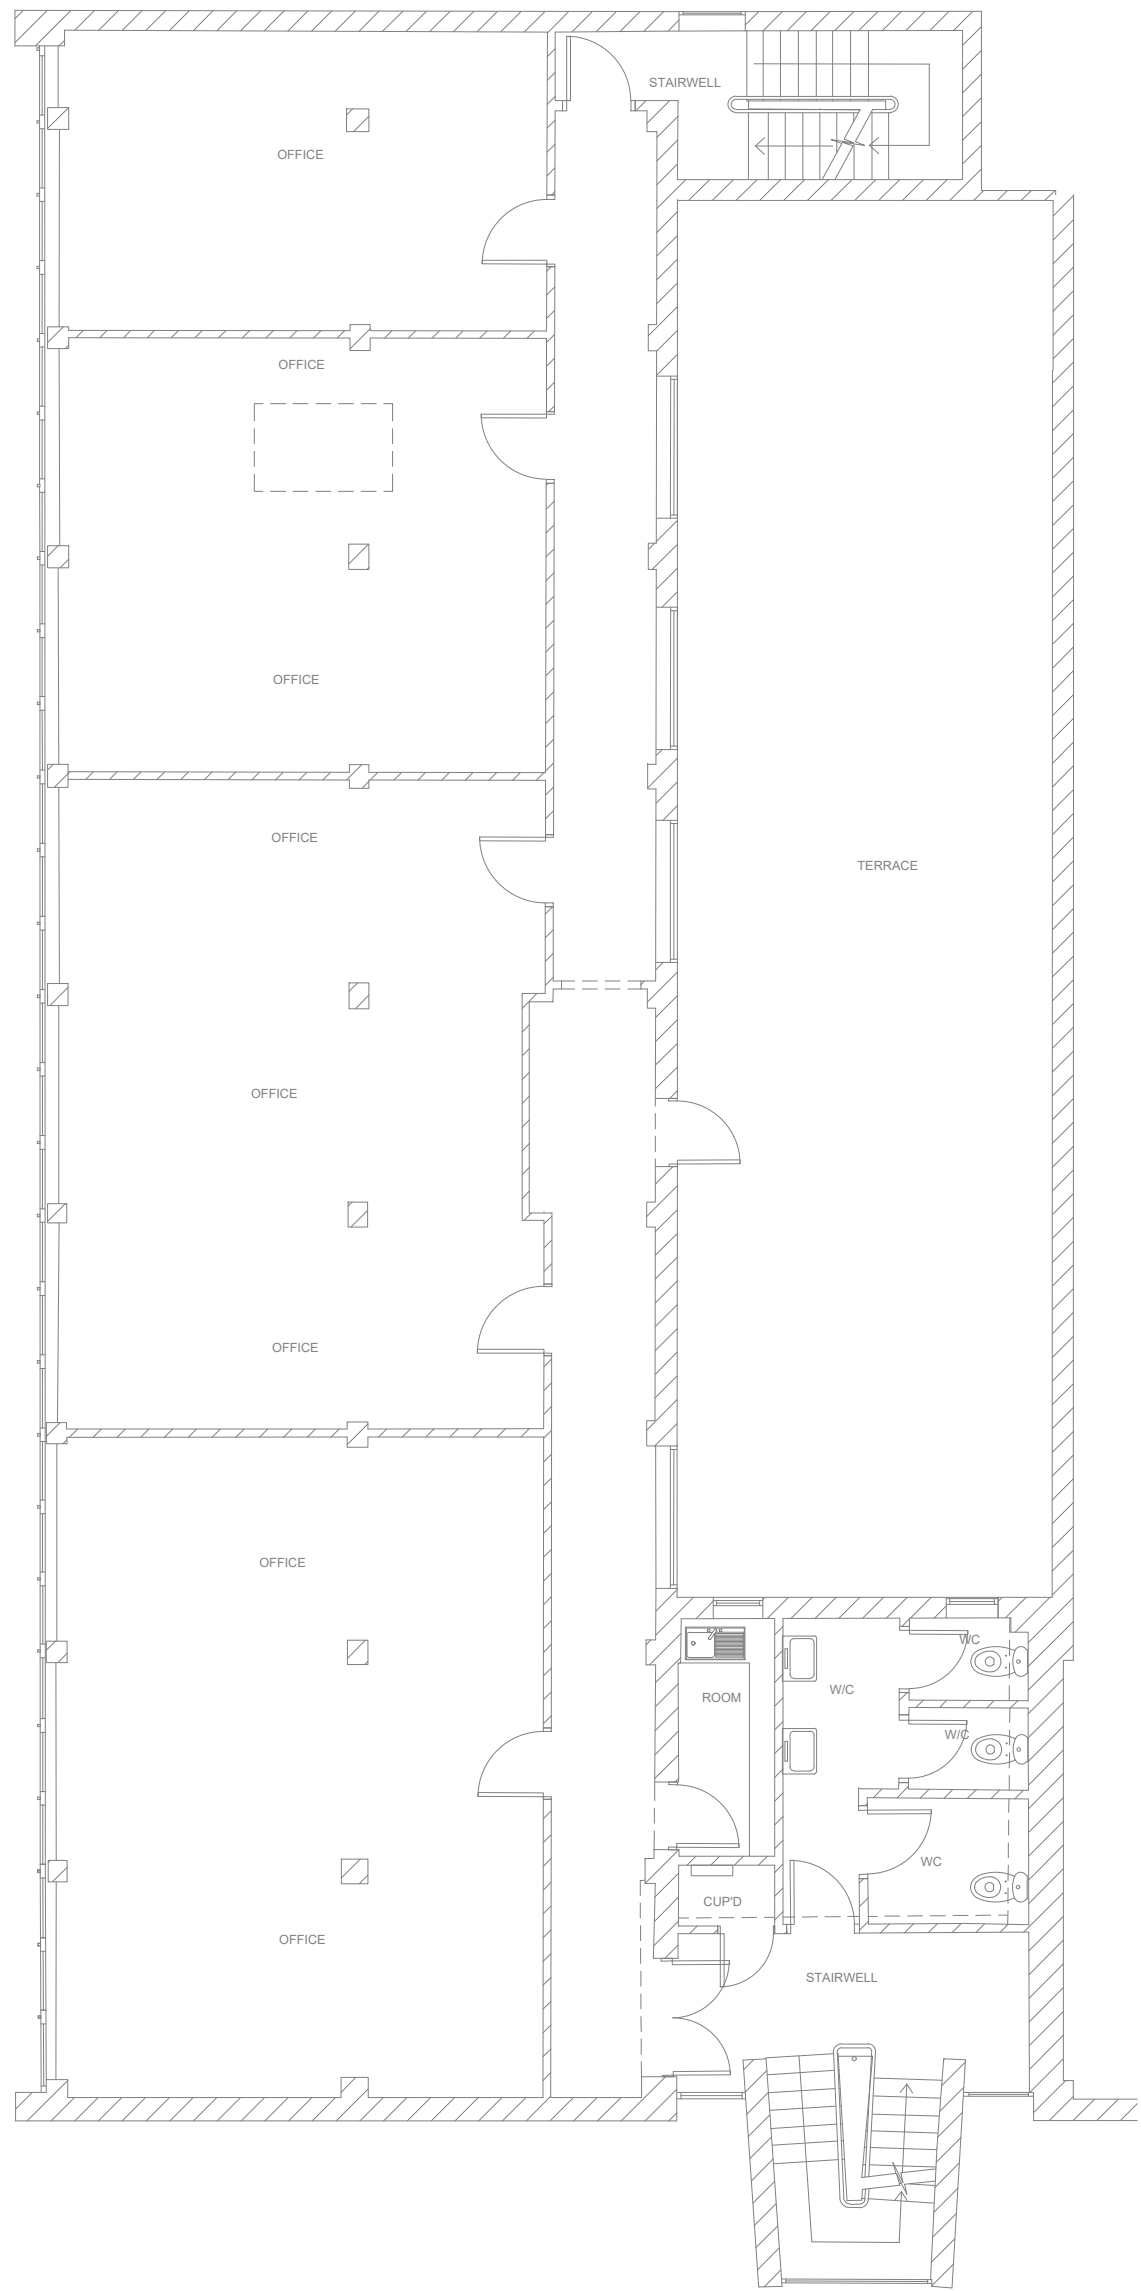

EXISTING FIRST FLOOR PLAN
Scale 1 : 75

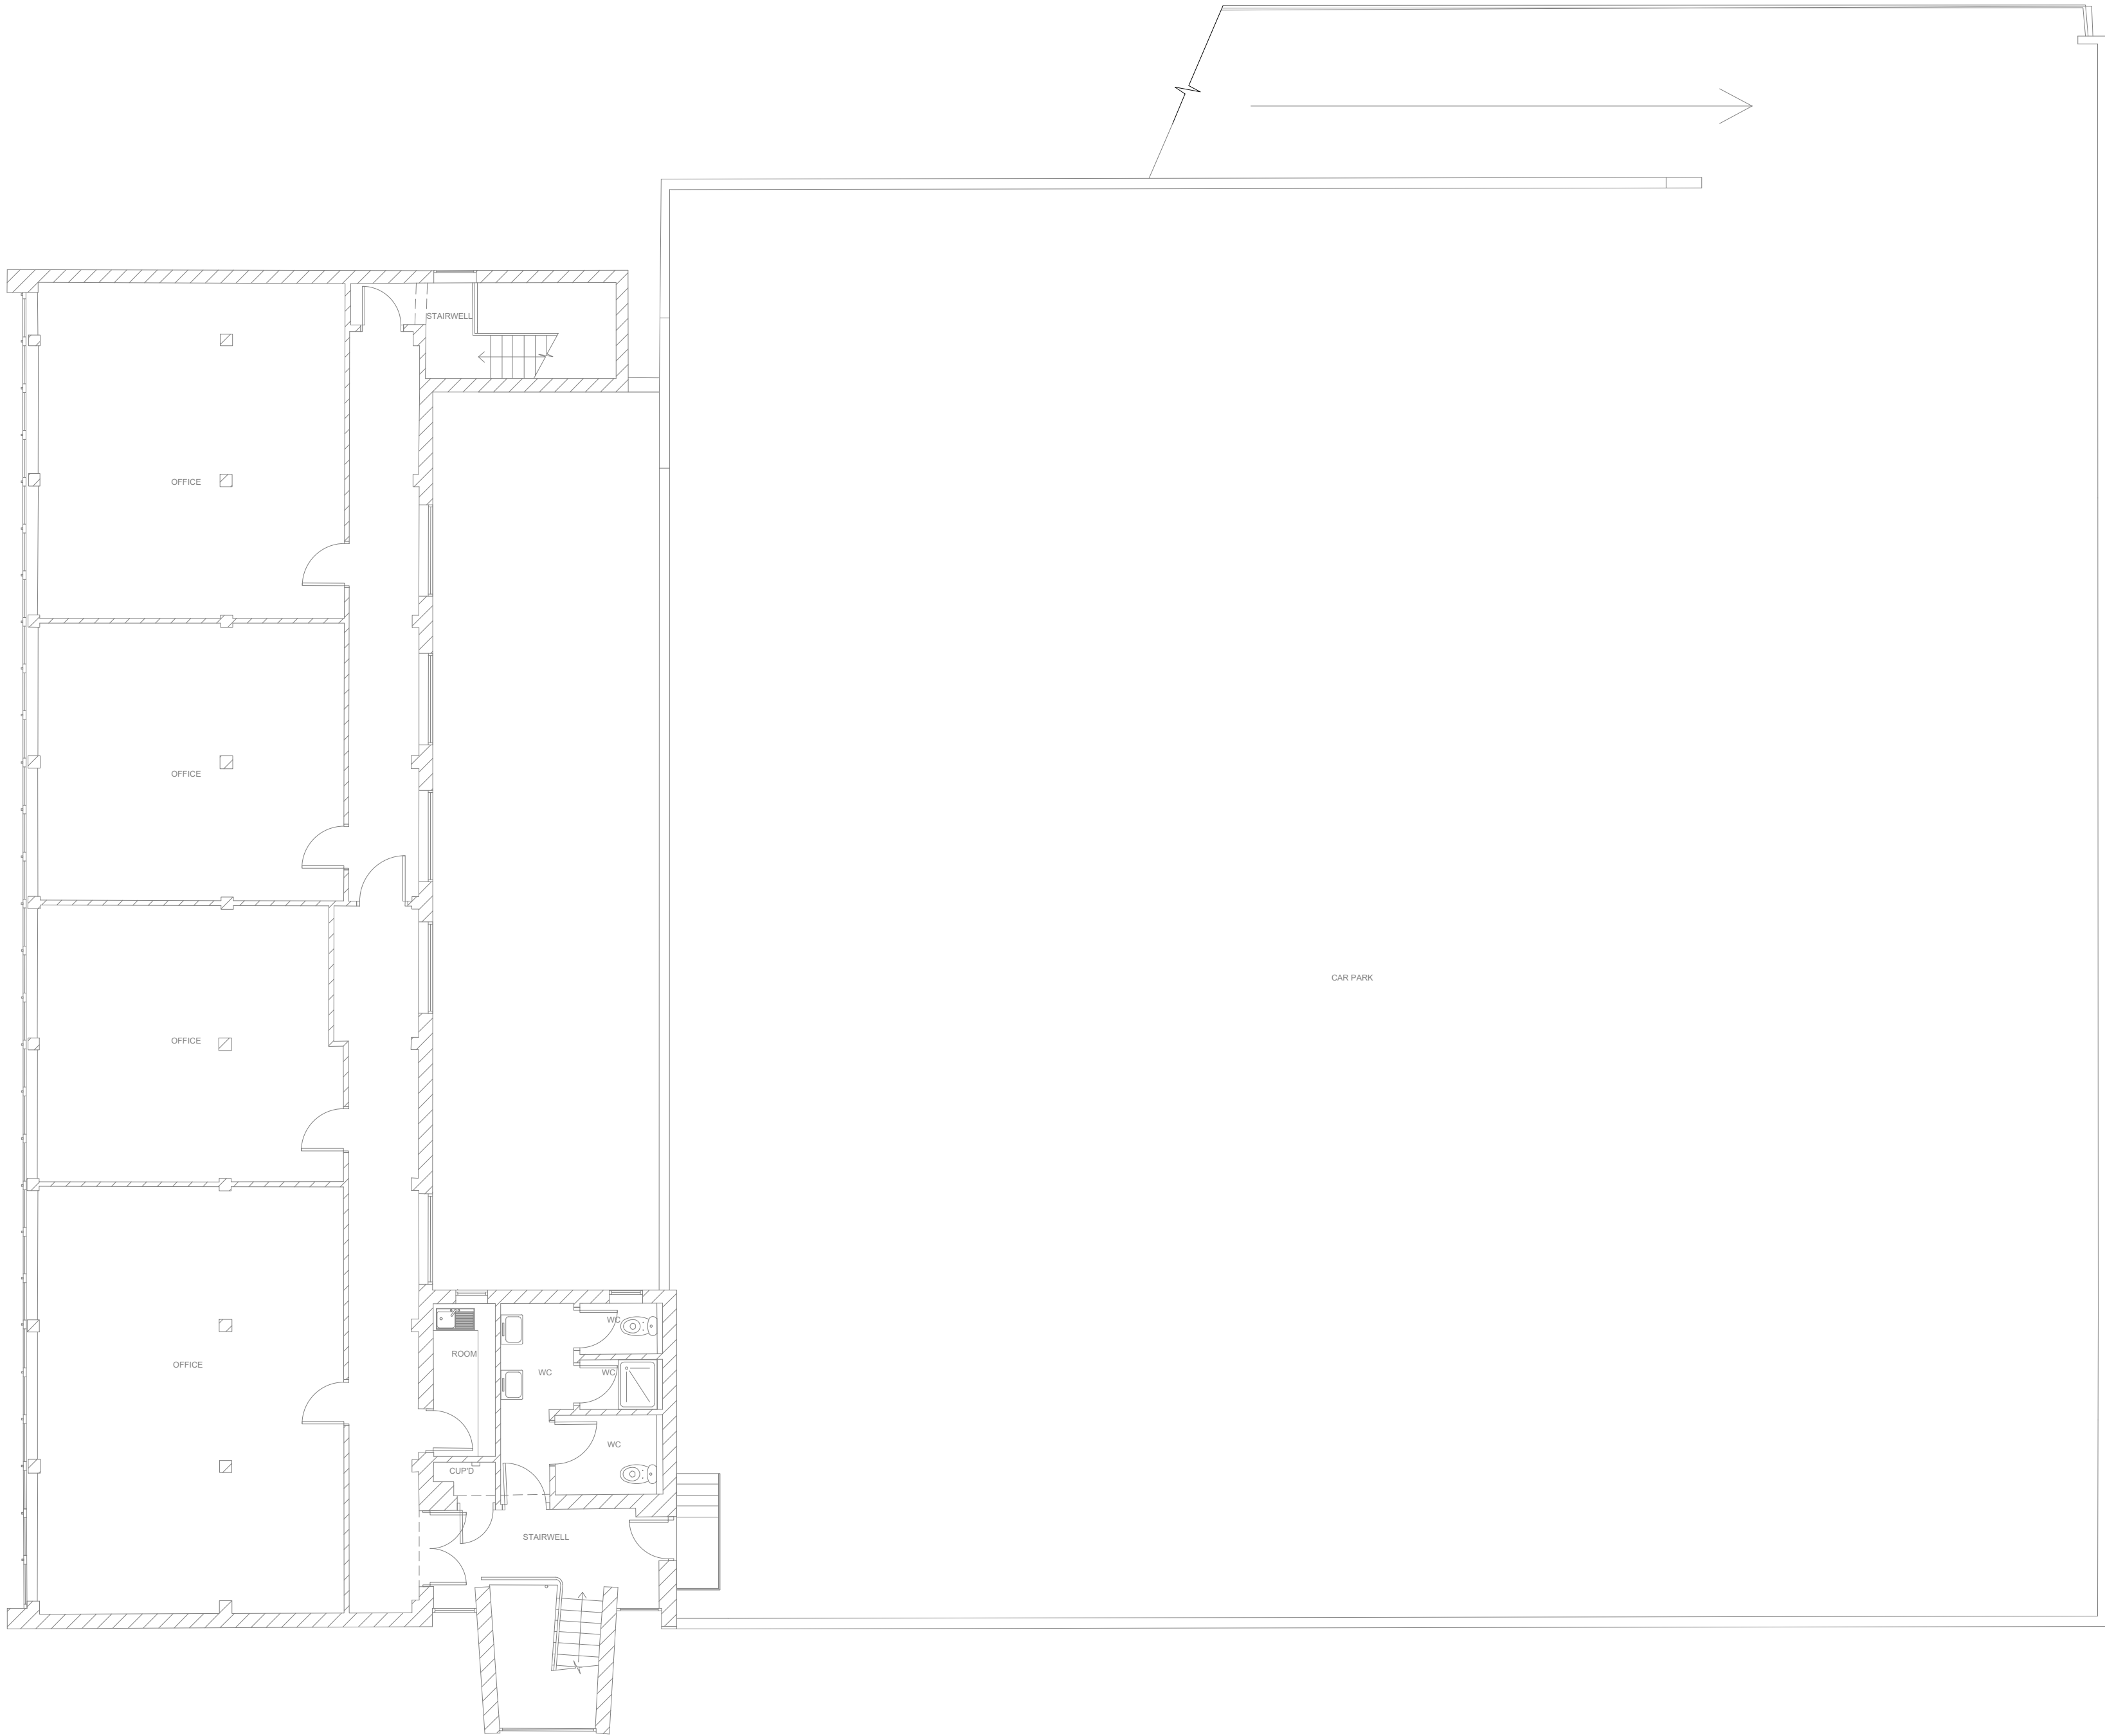

EXISTING SECOND FLOOR PLAN
Scale 1 : 75

Job title:
COOP FUNERALCARE
10 PORTMAN STREET
READING
BERKS. RG10 1EA

Drawing title:
Existing Upper Floor Plans

Drawing No: CO-FC-H-03-207	Rev: A
Scale: 1:75/A1	Drwn: TW
Date: 19 June 2018	Chkd:

wd Harley
Architects
01877 331708
office@wdharley.com