


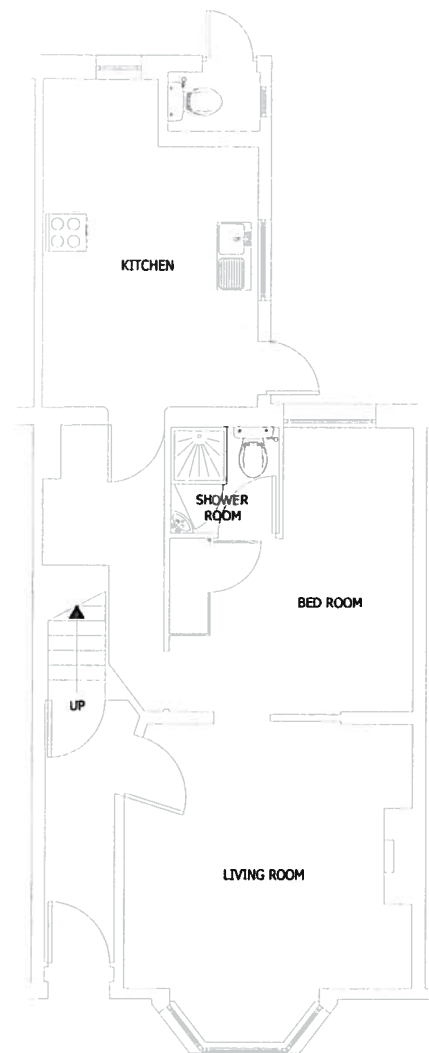

FLOOR PLAN
SCALE 1:100 @ A3



SCALE IN METRES



DIRECTION OF NORTH



SCALE IN METRES

BLOCK PLAN
SCALE 1:500 @ A3



SCALE IN METRES

LOCATION PLAN
SCALE 1:1250 @ A3



PROJECT

**29 CRAIG AVENUE,
READING RG30 2PL**

TITLE

GROUND FLOOR FLAT

DRAWING NUMBER

0001

DRAWN

MDT CONSULTANTS

SCALE

1:100@A3

DATE

26/07/2017