

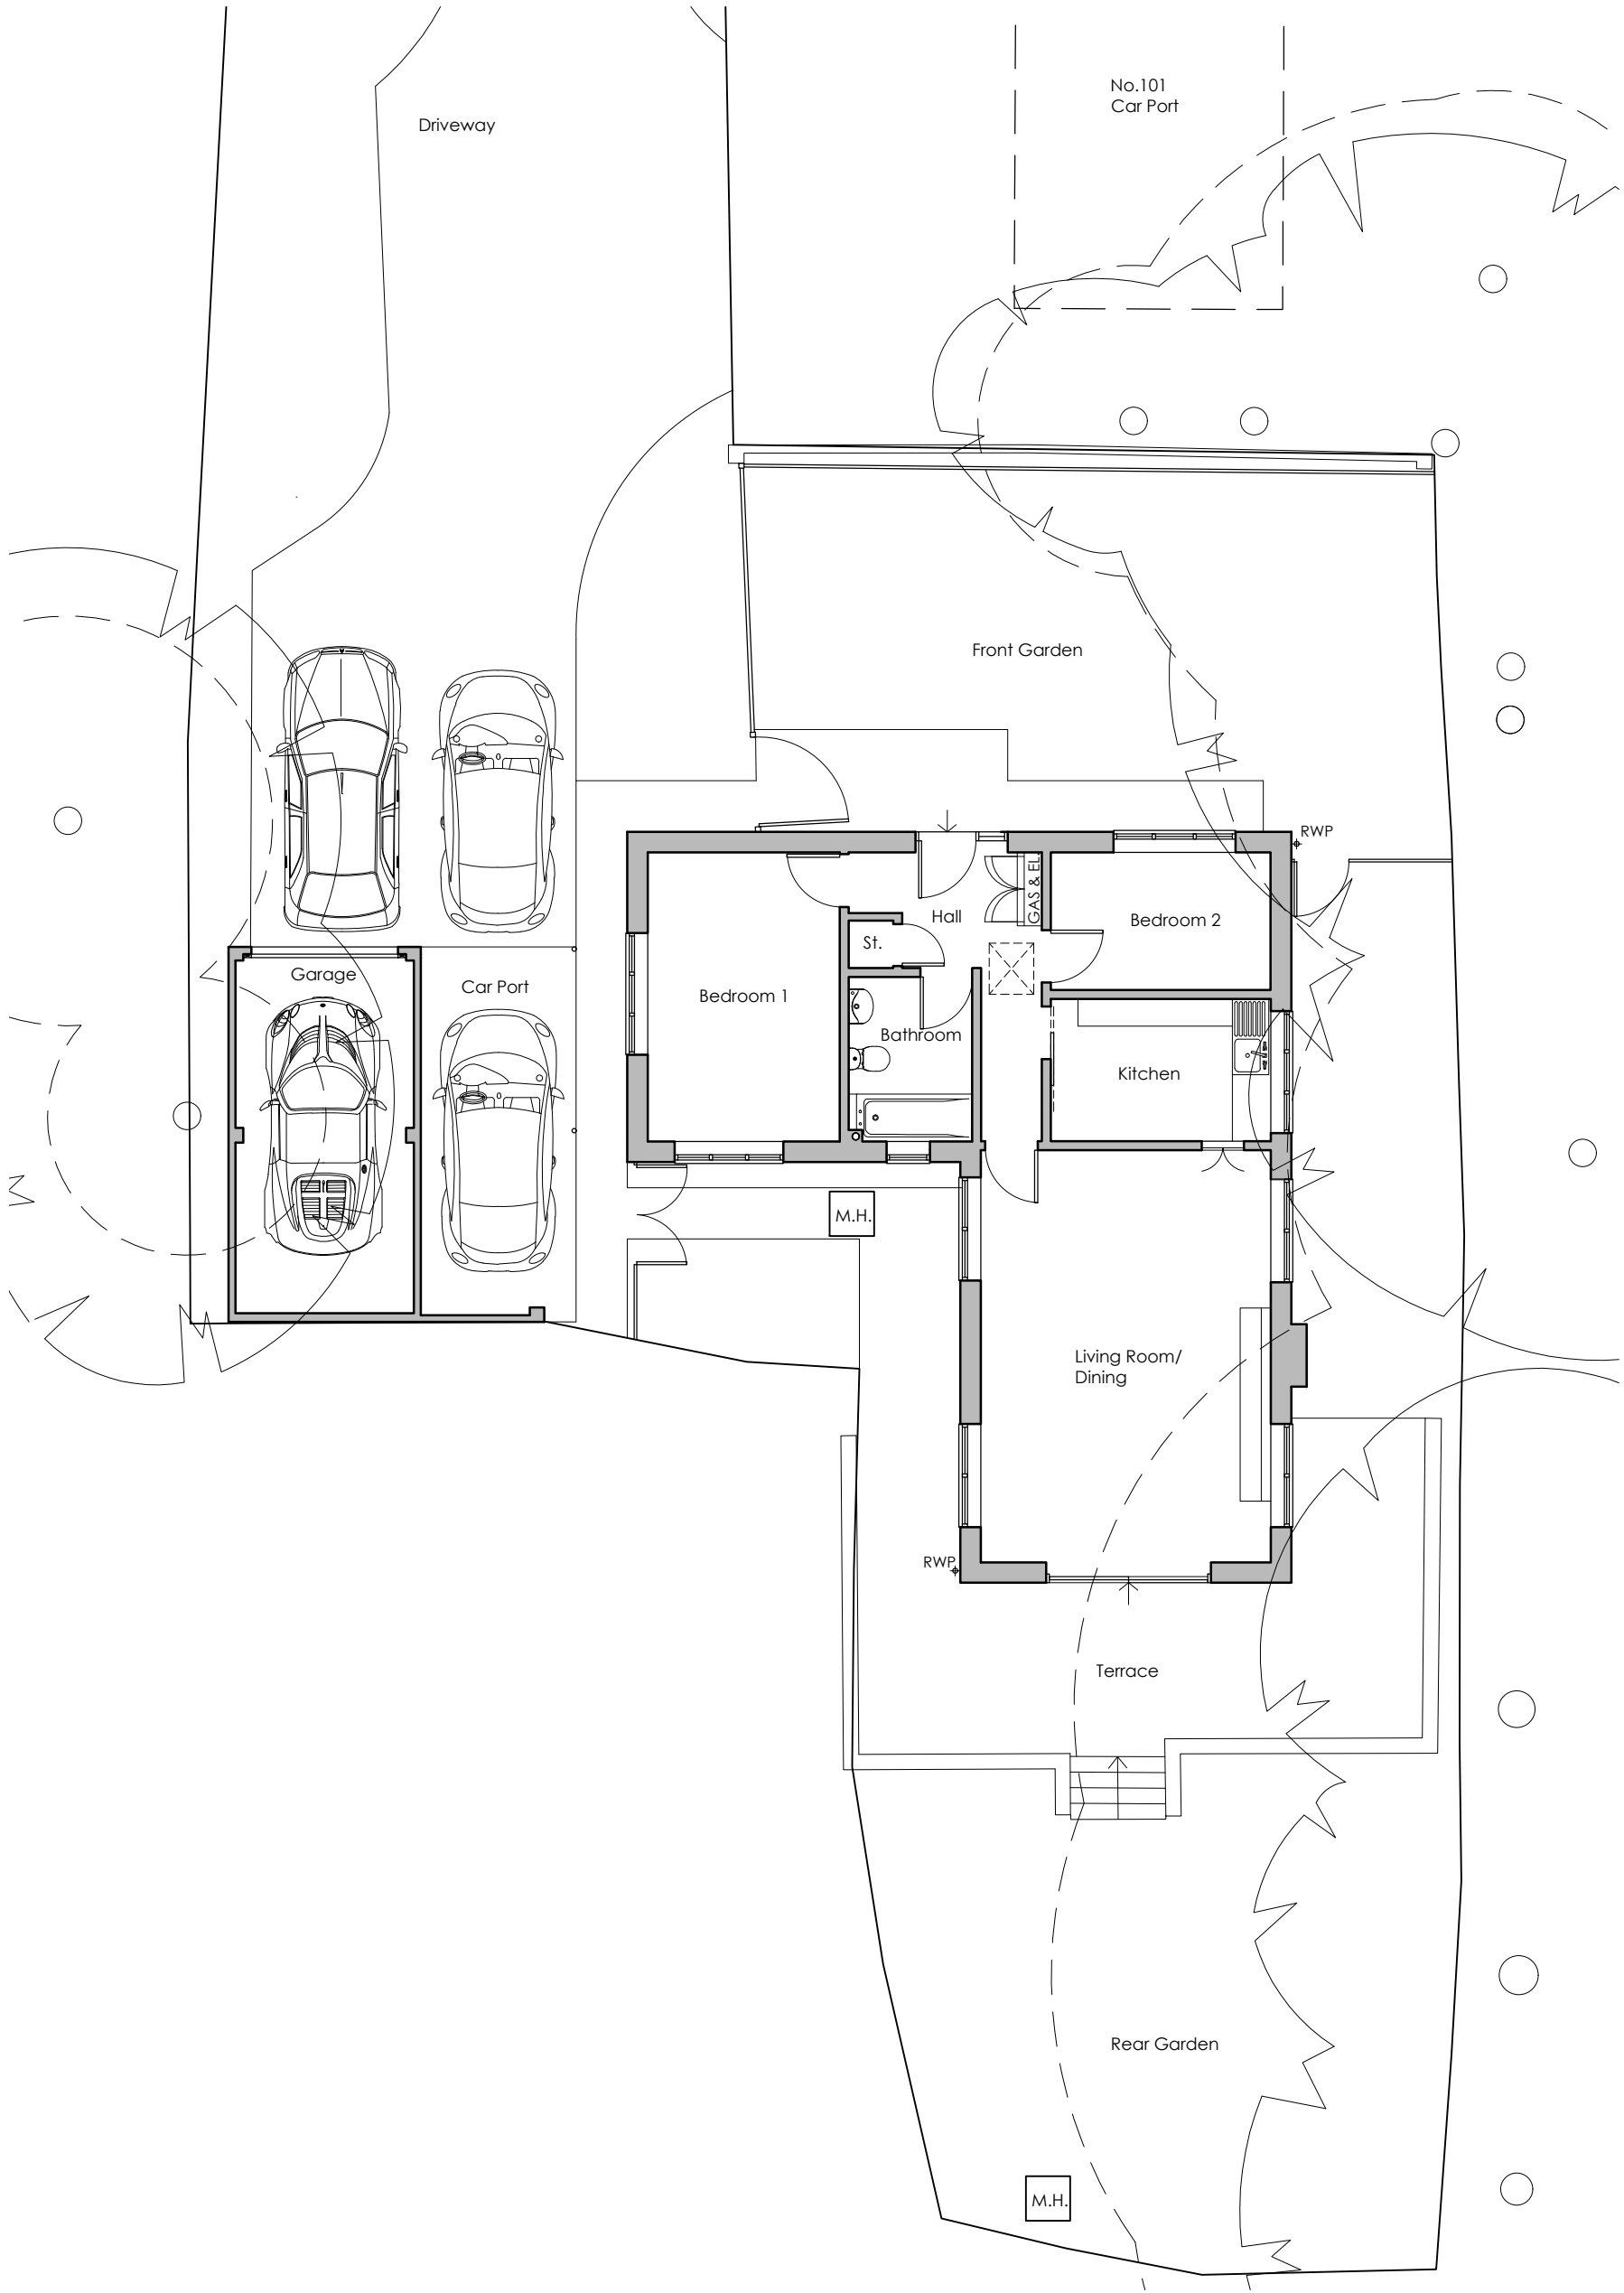


This drawing may be scaled with reference to the scale bar for planning application purposes only. Do not scale for any other purpose, use only annotated dimensions. All dimensions are to be checked by parties using the drawing, and any errors or omissions are to be reported to Weston & Co Architects Ltd.

Rev.	Date	Note	Author	Checked
-	dd/mm/yy	Note	XXX	XXX

 

EXISTING GROUND FLOOR PLAN

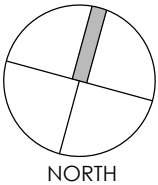

Project	House Alterations & Extension 101A Henley Road Caversham RG4 6DS					Drawing	Existing Ground Floor Plan			
						Job-Dwg Number	17008-PL-03		Rev.	-
Client	Renew Projects Limited					WESTON + CO ARCHITECTS Watlington house 44 Watlington Street Reading, RG1 4RJ T. 0118 375 0252 www.weston-co.com				
Status	Planning									
Scale	1/100		Sheet Size A3							
Author	AS	Checked	CTW	Date	03/04/2018					