





Existing Front Elevation

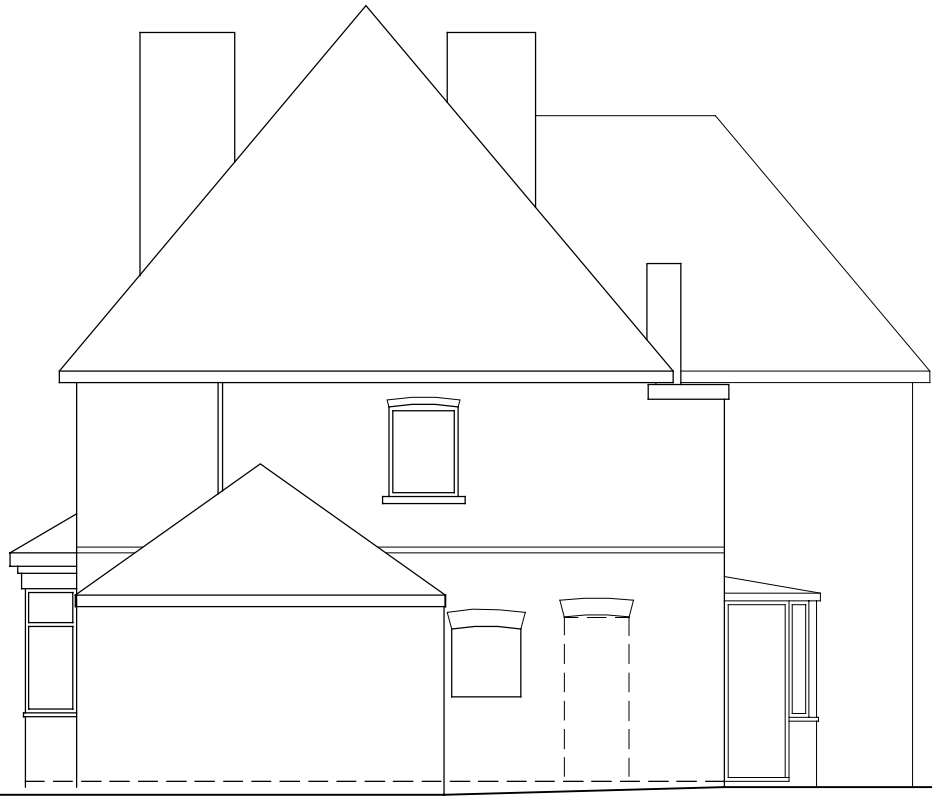


Existing Side Elevation




Existing Rear Elevation
Scale 1:100

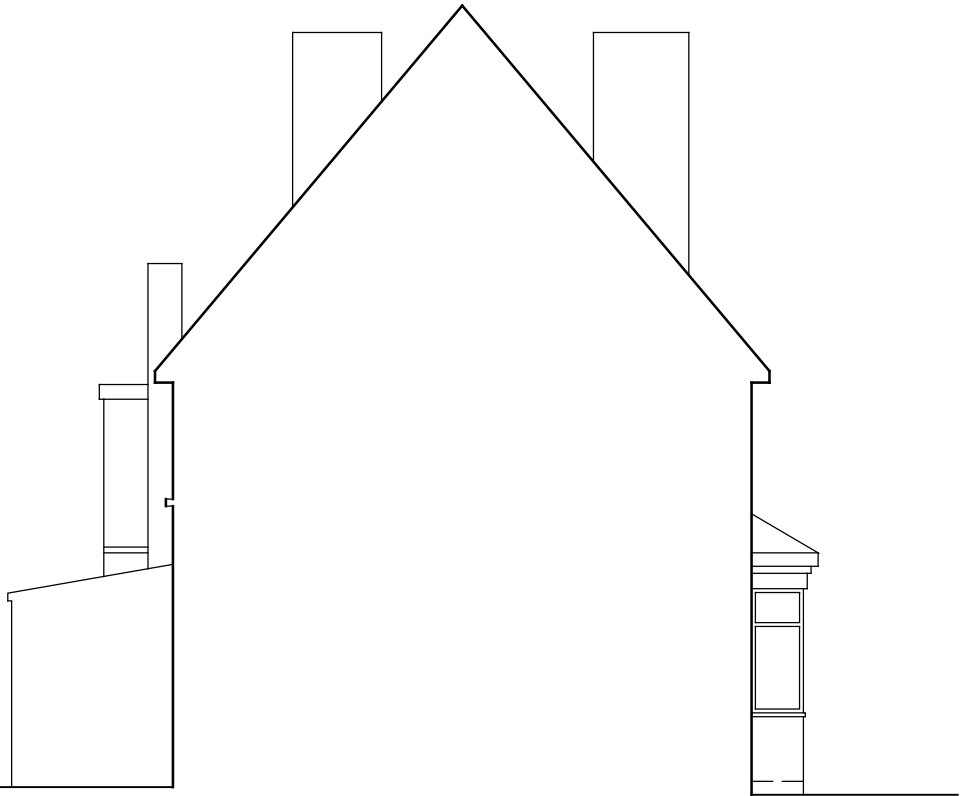


Existing Side Elevation

 

Existing Ground Floor Plan
Scale 1:50

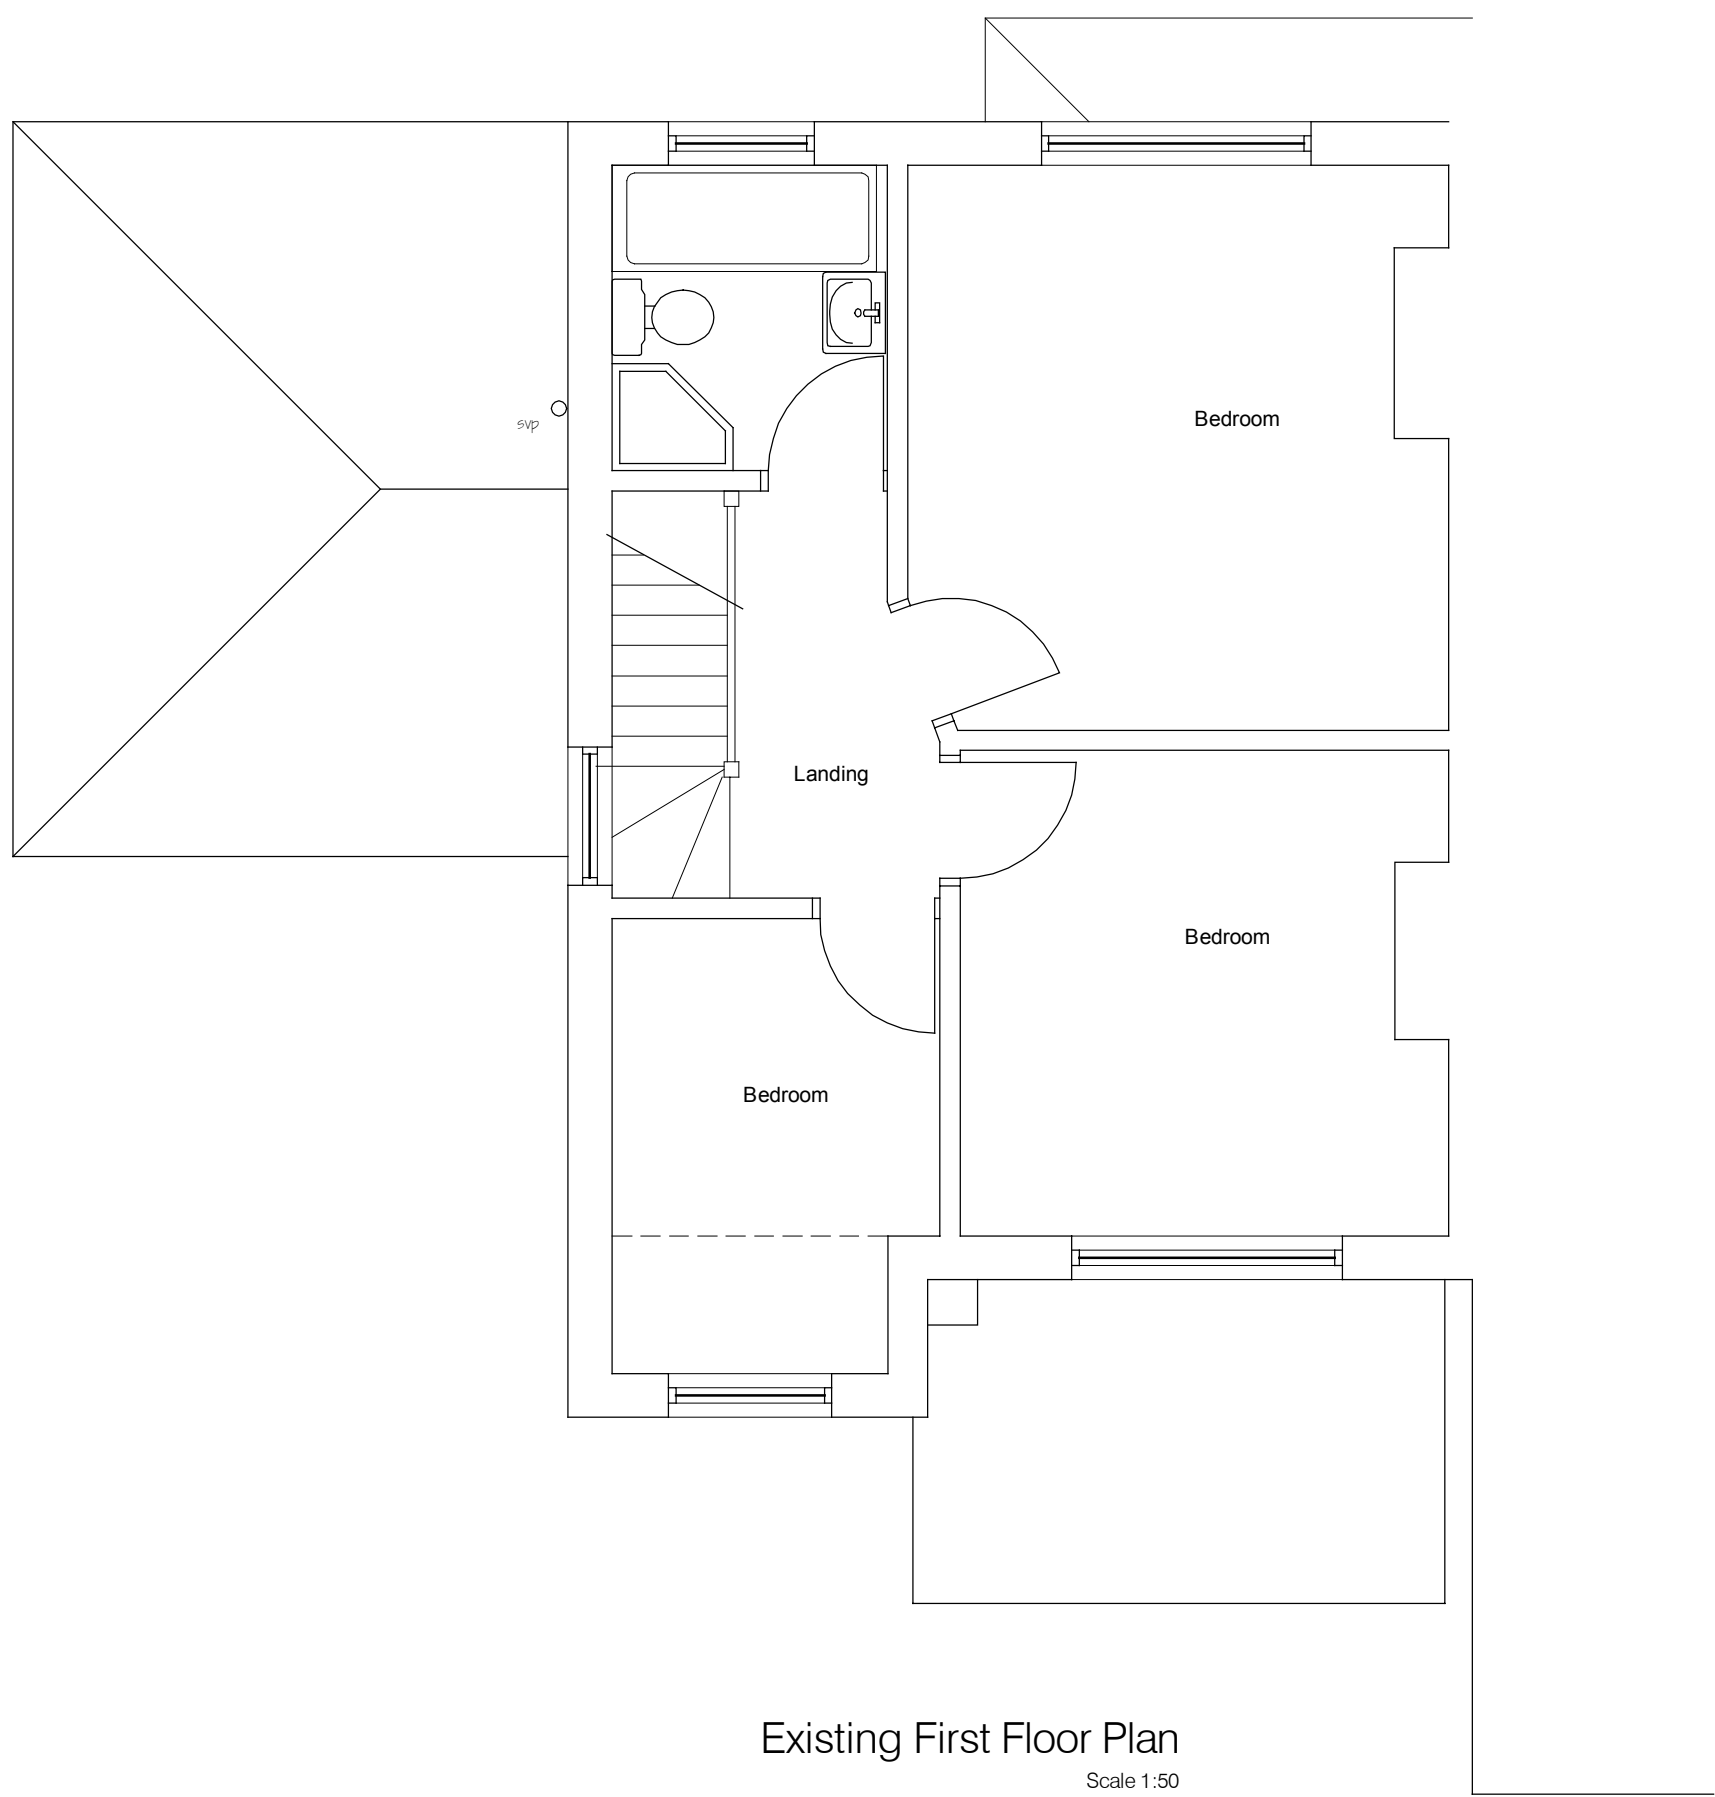

Existing First Floor Plan
Scale 1:50

 

REV	DATE	NOTES	BY
FOR ISSUE AS PLANNING APPLICATION			
David Tingle Building Design & Surveying Services			
17 Woodland Drive, Tilehurst, Reading Berkshire, RG30 4RT. T: 0118.9419311 M: 07711902344			
Copyright © David Tingle Building Design (2003)			
MR D.IREMONGER & MS A.EADIE 7 WENDOVER WAY, TILEHURST READING RG30 4RU			
PROPOSED TWO STOREY SIDE AND SINGLE STOREY REAR EXTENSION EXISTING PLAN & ELEVATIONS Scale: 1:100 & 1:50 A1 Date: March 2019 Dwg No: 7WW.MP01 Rev:			