



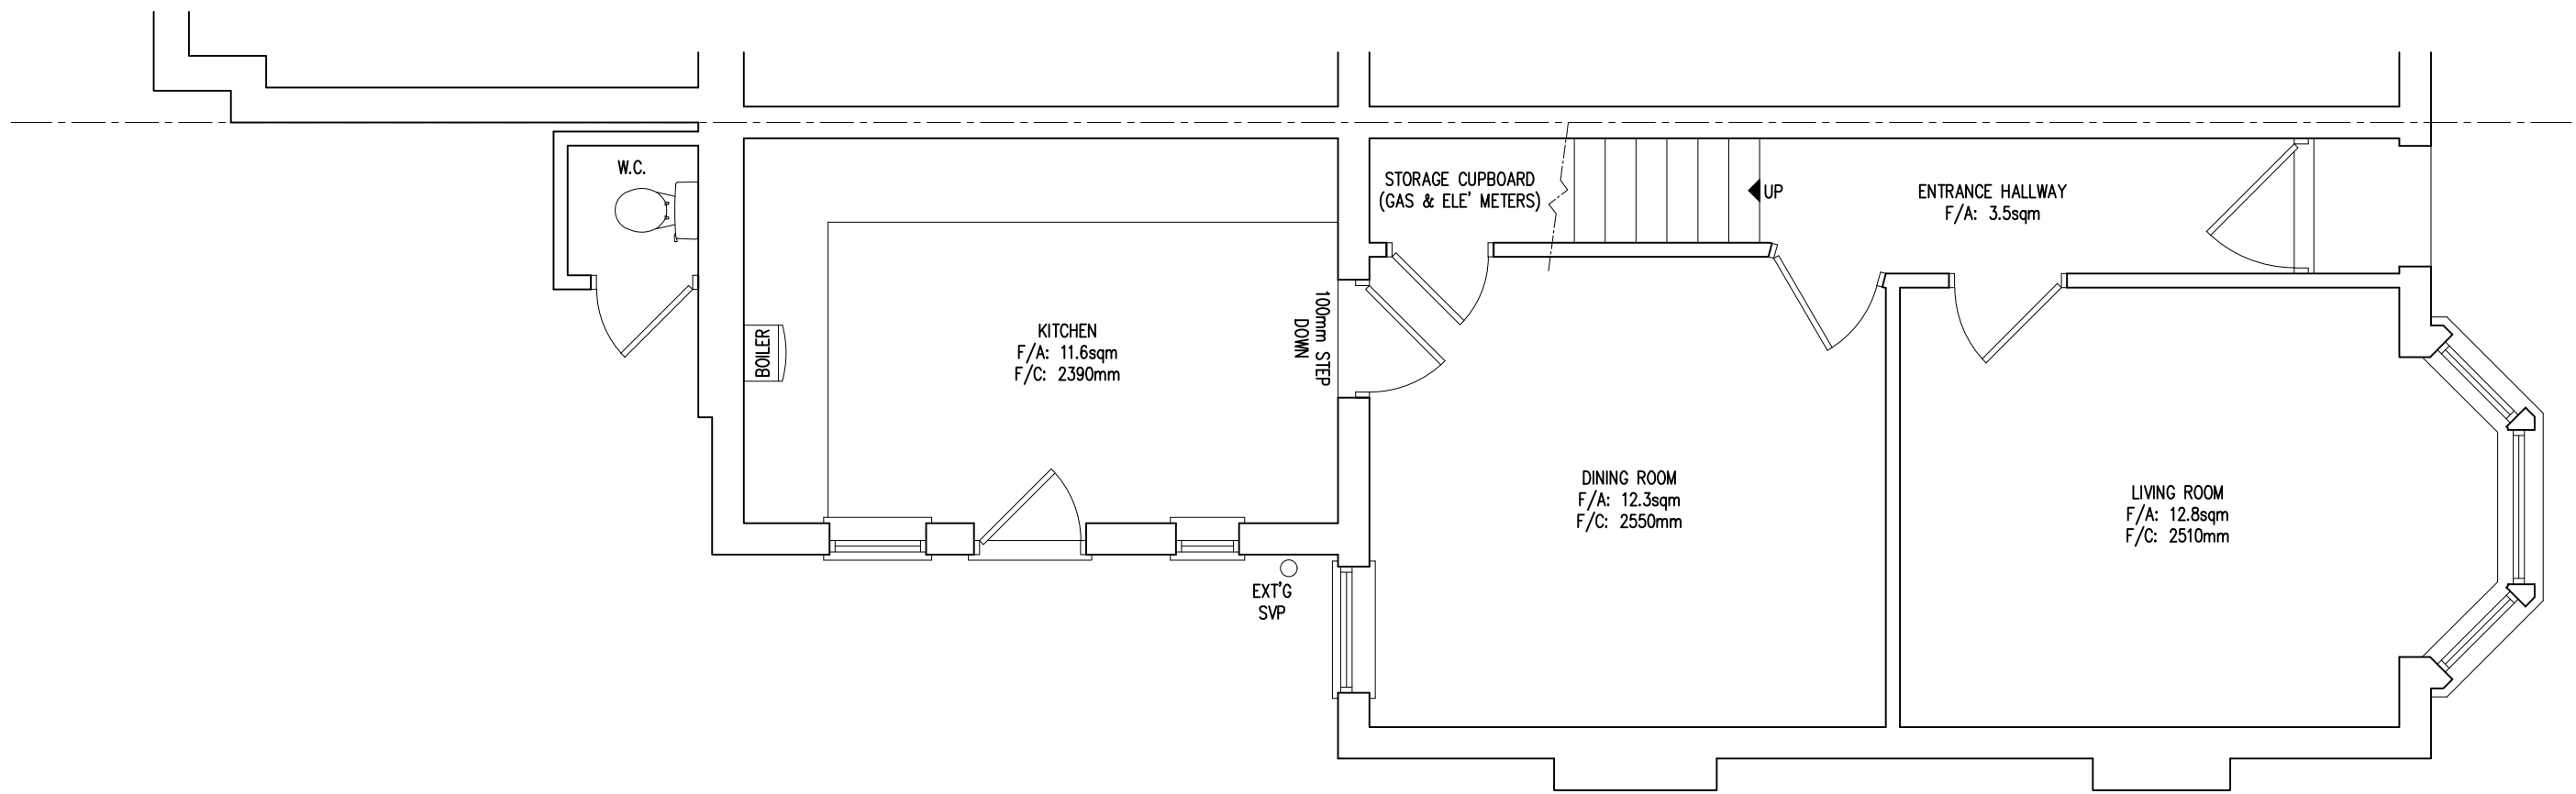

EXISTING GROUND FLOOR PLAN

 

56 SHEPHERDS LANE
READING
info@hac-designs.co.uk

CAVERSHAM
RG9 7JL
Mob: 077985296627

PROJECT:
PROPOSED DEVELOPMENT AT;
139 WANTAGE ROAD
READING
RG30 2SL

CLIENTS NAME:
MRS TAMSIN MATHEWS

TITLE:
EXISTING GROUND
FLOOR PLAN

REVISION:

DRAWN BY: HAYDEN COOPER	SCALE: 1:50
DATE: JANUARY 2019	A2

DRAWING NUMBER:
19001PP-01